



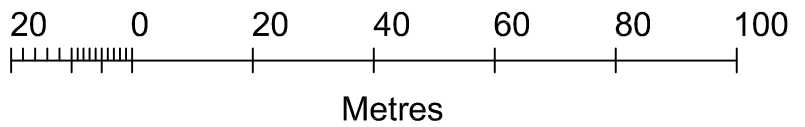



## LOCATION PLAN

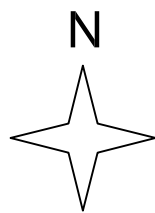

**OSO designs**

**OSO designs:**  
210 durants road,  
enfield, london, en3 7df  
email: [ahmet@oso-designs.com](mailto:ahmet@oso-designs.com)  
web: [www.oso-designs.com](http://www.oso-designs.com)  
tel: 07815 476297

PROJECT: 110 FERME PARK ROAD, LONDON, N8 9SD  
TITLE: LOCATION PLAN  
JOB No: 00785  
SCALE: 1:1250 @ A4 (do not scale from drawing)  
DATE: NOVEMBER 2025  
DRAWING NUMBER: ARCH-01

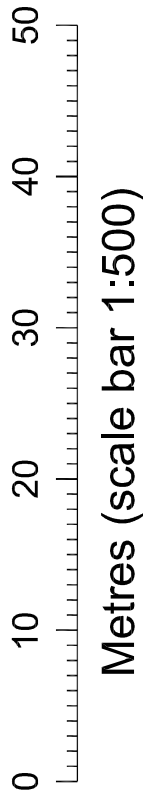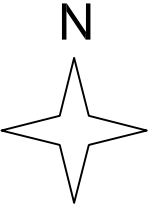


## EXISTING SITE PLAN


**OSOdesigns**

**OSO designs:**  
210 durants road,  
enfield, london, en3 7df  
email: ahmet@oso-designs.com  
web: www.oso-designs.com  
tel: 07815 476297

PROJECT: 110 FERME PARK ROAD, LONDON, N8 9SD  
TITLE: EXISTING SITE PLAN  
JOB No: 00785  
SCALE: 1:500 @ A3 (do not scale from drawing)  
DATE: NOVEMBER 2025  
DRAWING NUMBER: ARCH-02



 


Metres (scale bar 1:100 @ A3)

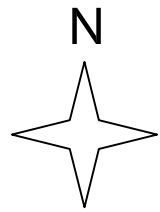

Existing Shed

Existing raised deck are to be removed

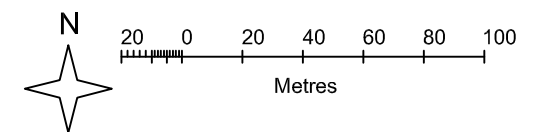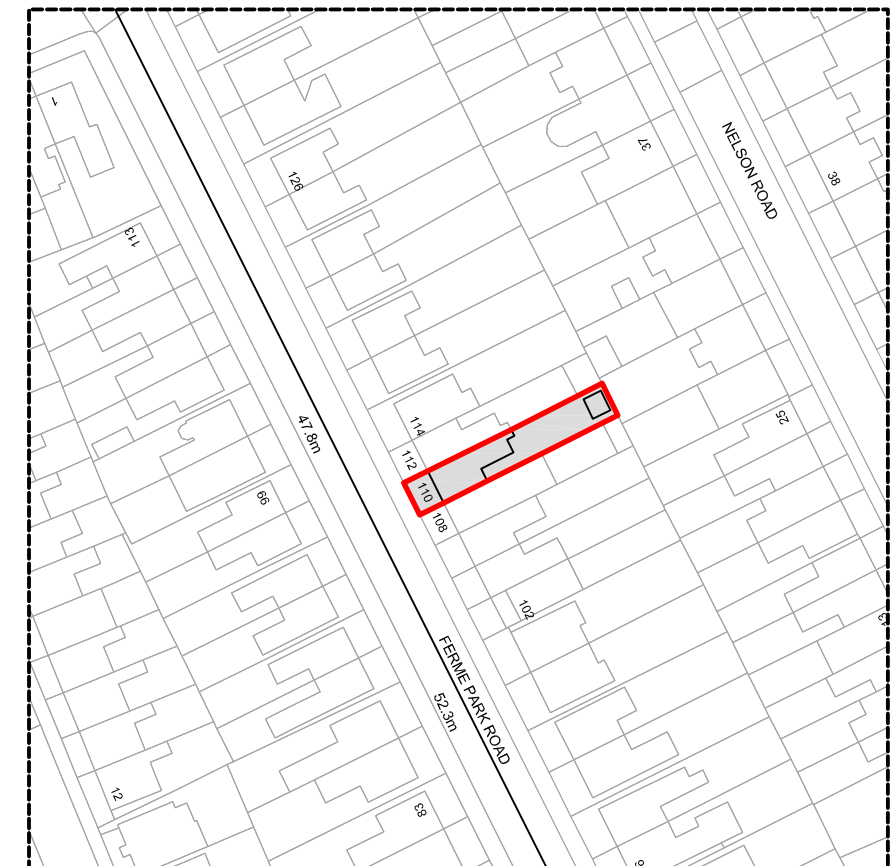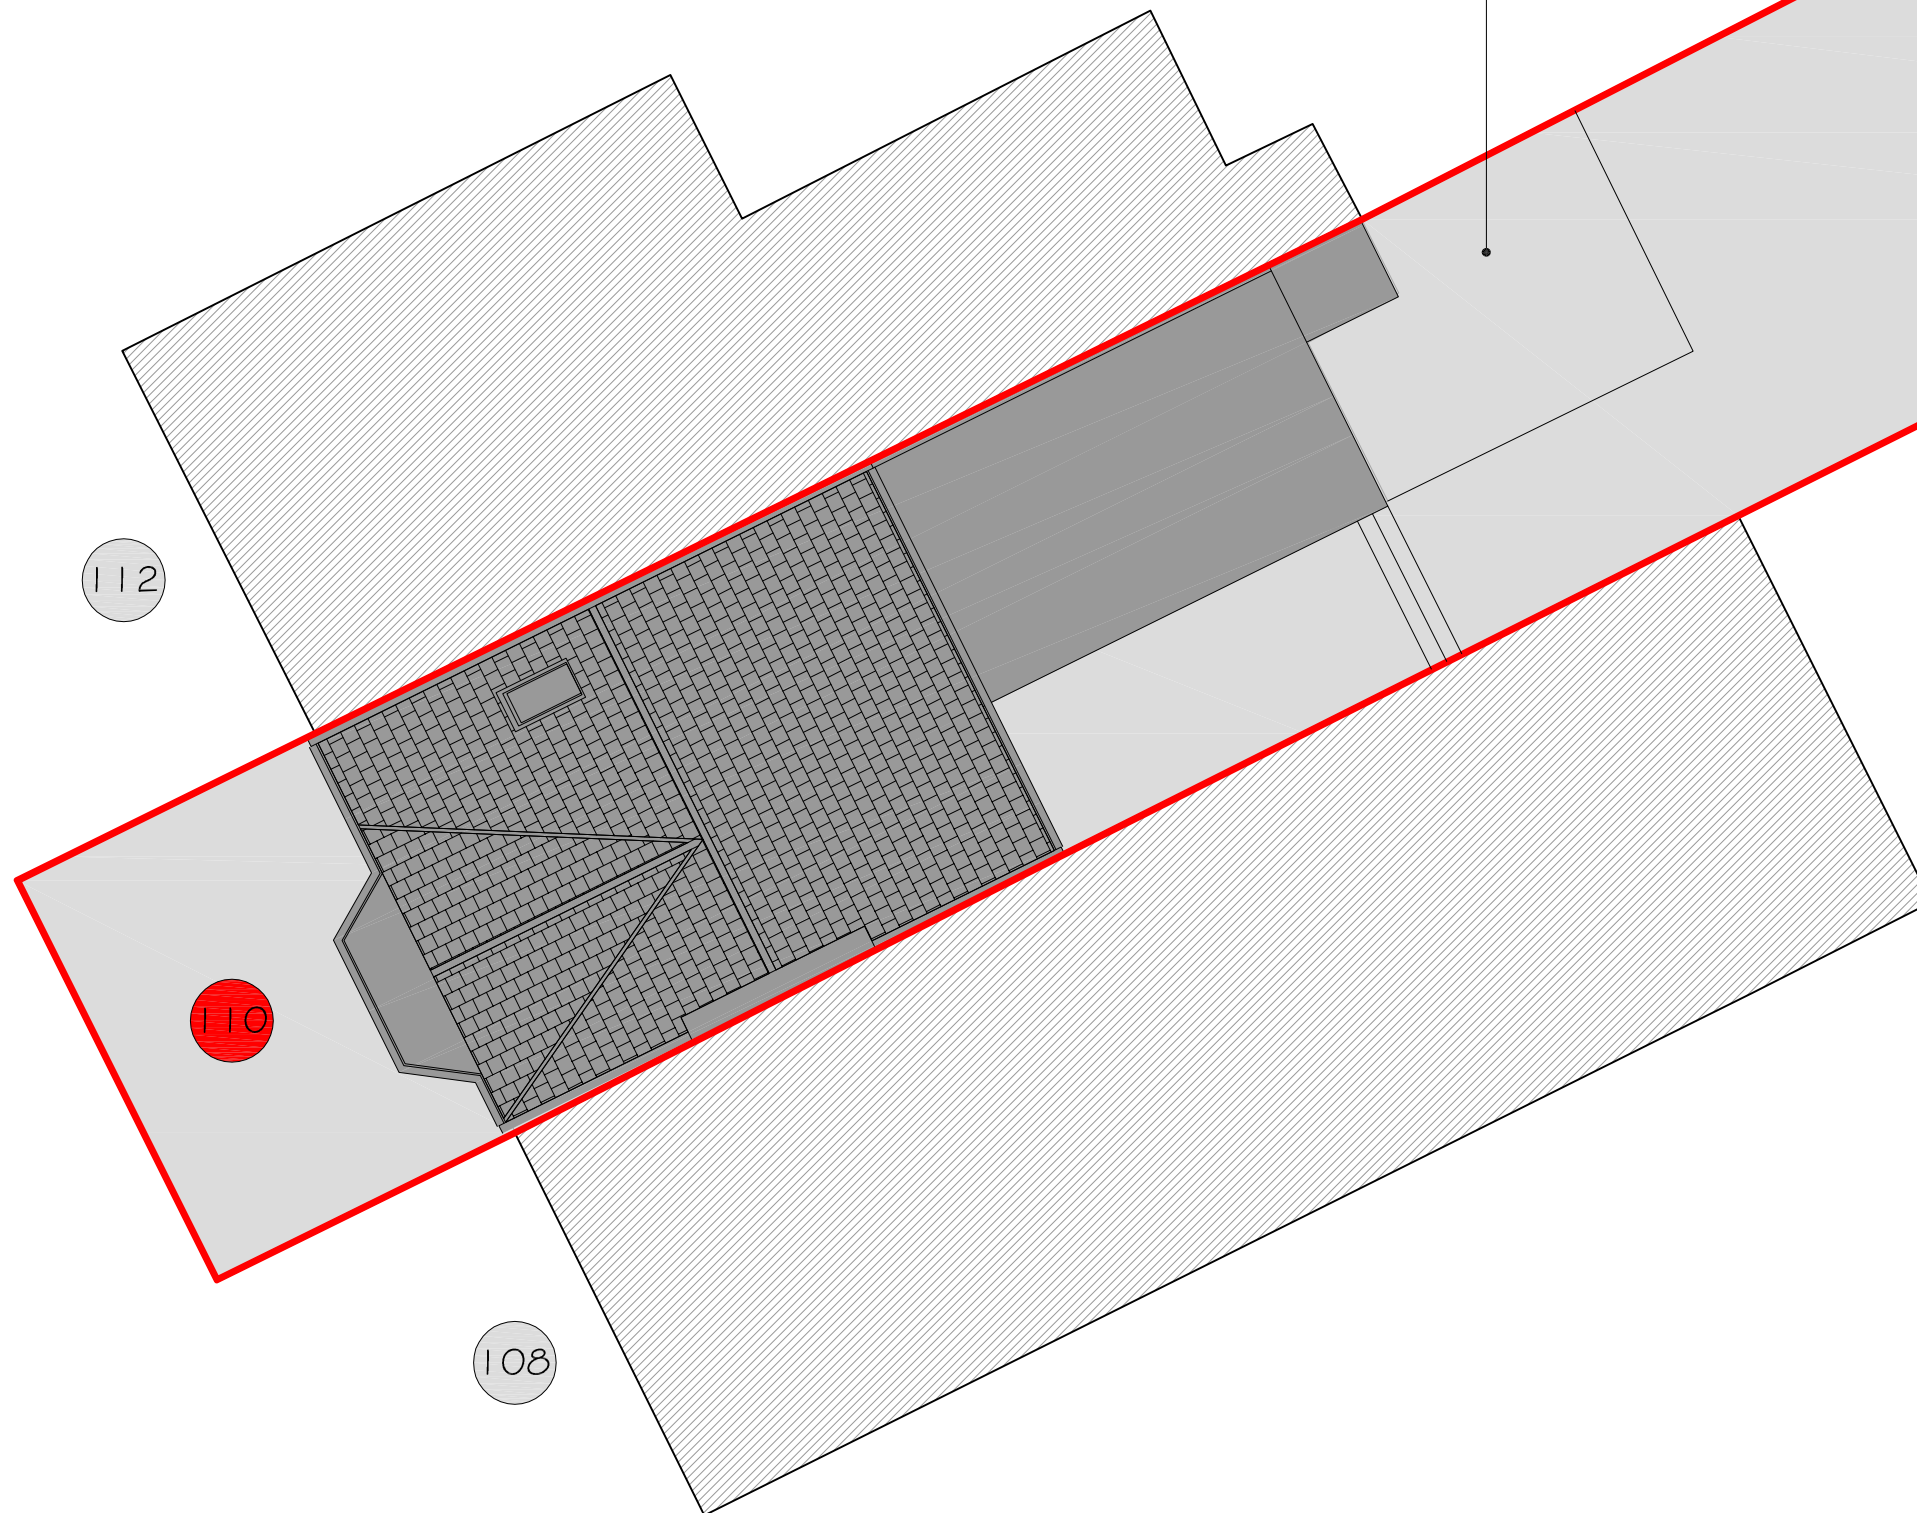

### LOCATION PLAN (1:1250)

|       |                     |            |
|-------|---------------------|------------|
| REV - | ISSUED FOR COMMENTS | 01/12/2025 |
| REV - | ISSUED FOR COMMENTS | 17/11/2025 |

## OSO designs


**OSO designs:**  
210 durants road,  
enfield, london, en3 7df  
email: [ahmet@oso-designs.com](mailto:ahmet@oso-designs.com)  
web: [www.oso-designs.com](http://www.oso-designs.com)  
tel: 07815 476297

PROJECT: 110 FERME PARK ROAD, LONDON, N8 9SD  
TITLE: EXISTING SITE PLAN (SCALE 1:100)  
JOB No: 00742  
SCALE: 1:100 @ A3 (Unless noted Otherwise)  
DATE: NOVEMBER 2025  
DRAWING NUMBER: ARCH-03

### EXISTING SITE PLAN PLAN (SCALE - 1:100)



**EXISTING CELLAR PLAN** (Area: 12.2m<sup>2</sup>)

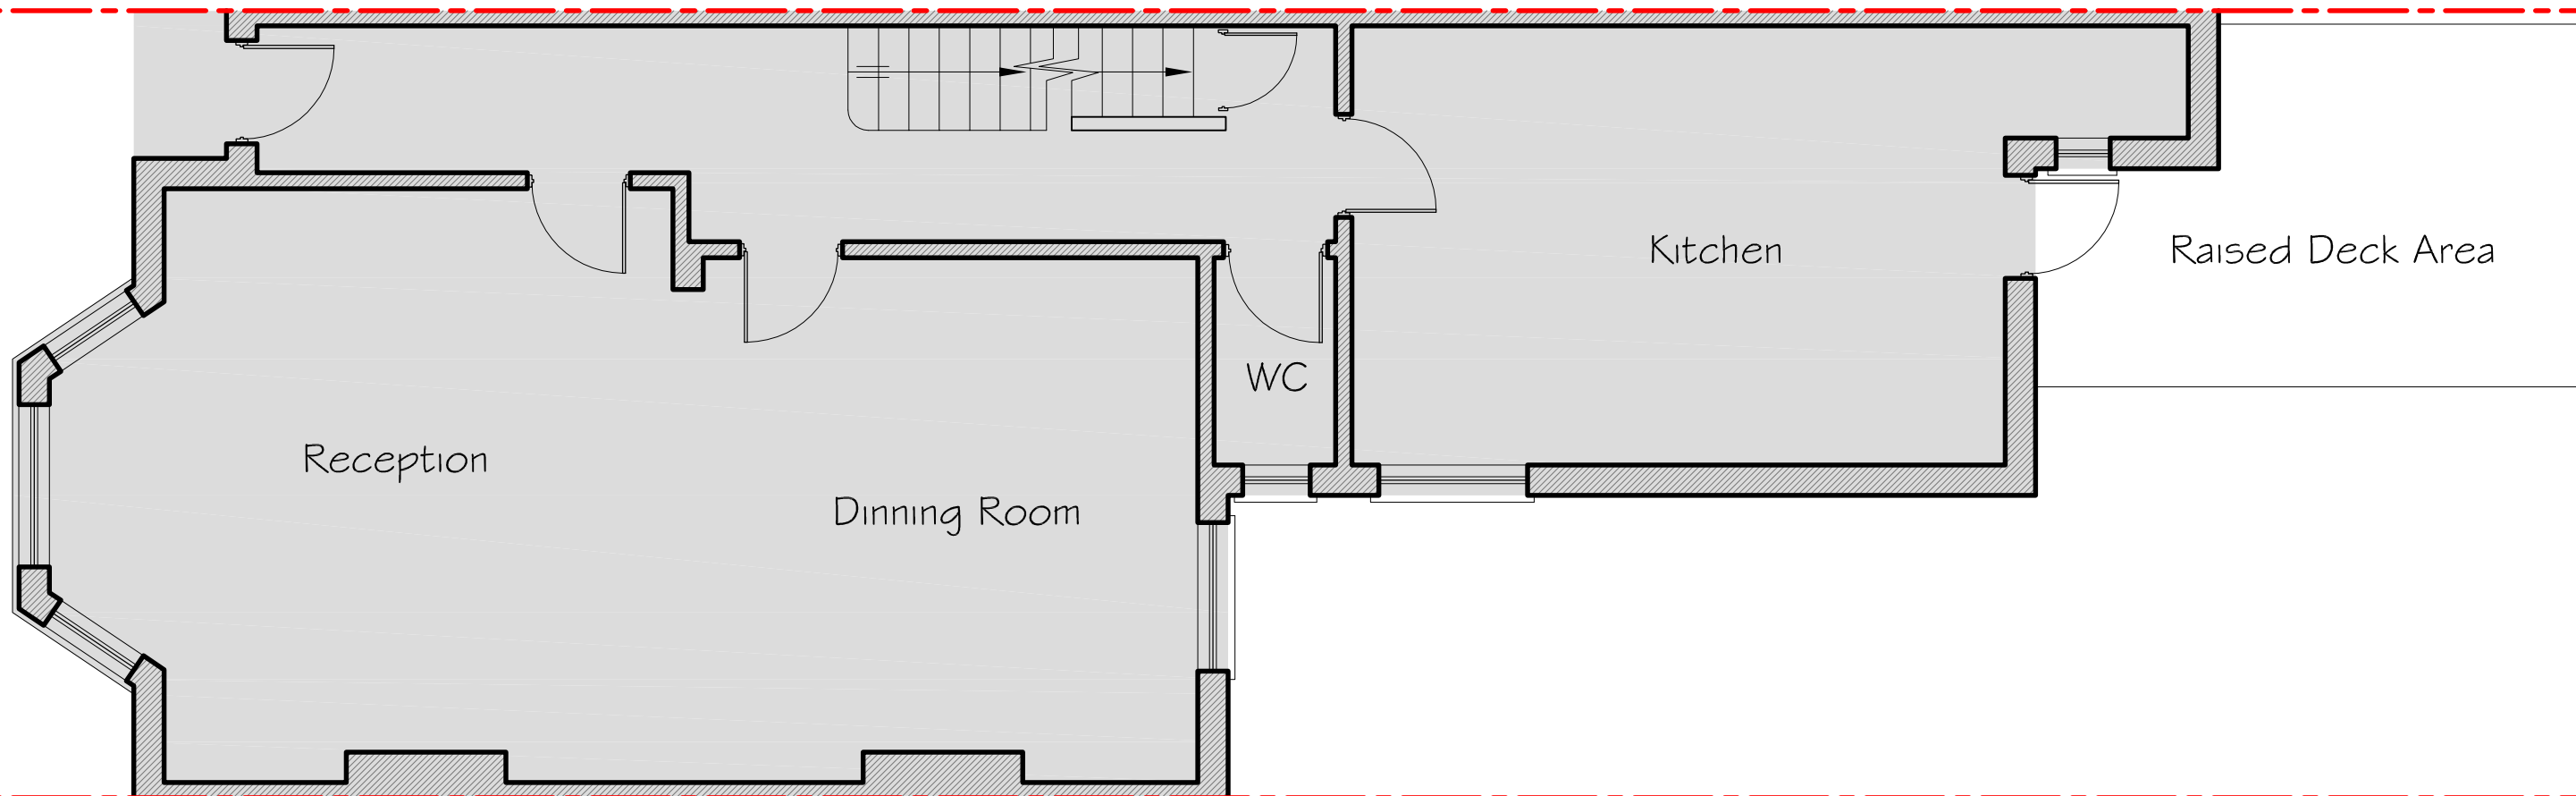

**EXISTING GROUND FLOOR PLAN** (Area: 65.8m<sup>2</sup>)




Metres (scale bar 1:50)


|       |                     |            |
|-------|---------------------|------------|
| REV - | ISSUED FOR COMMENTS | 17/11/2025 |
|-------|---------------------|------------|

**OSO designs**  
210 durants road,  
enfield, london, en3 7df  
email: ahmet@oso-designs.com  
web: www.oso-designs.com  
tel: 07815 476297

PROJECT: 110 FERME PARK ROAD, LONDON, N8 9SD  
TITLE: EXISTING GROUND FLOOR & BASEMENT PLAN  
JOB No: 00770  
SCALE: 1:50 @ A3  
DATE: NOVEMBER 2025  
DRAWING NUMBER: ARCH-04

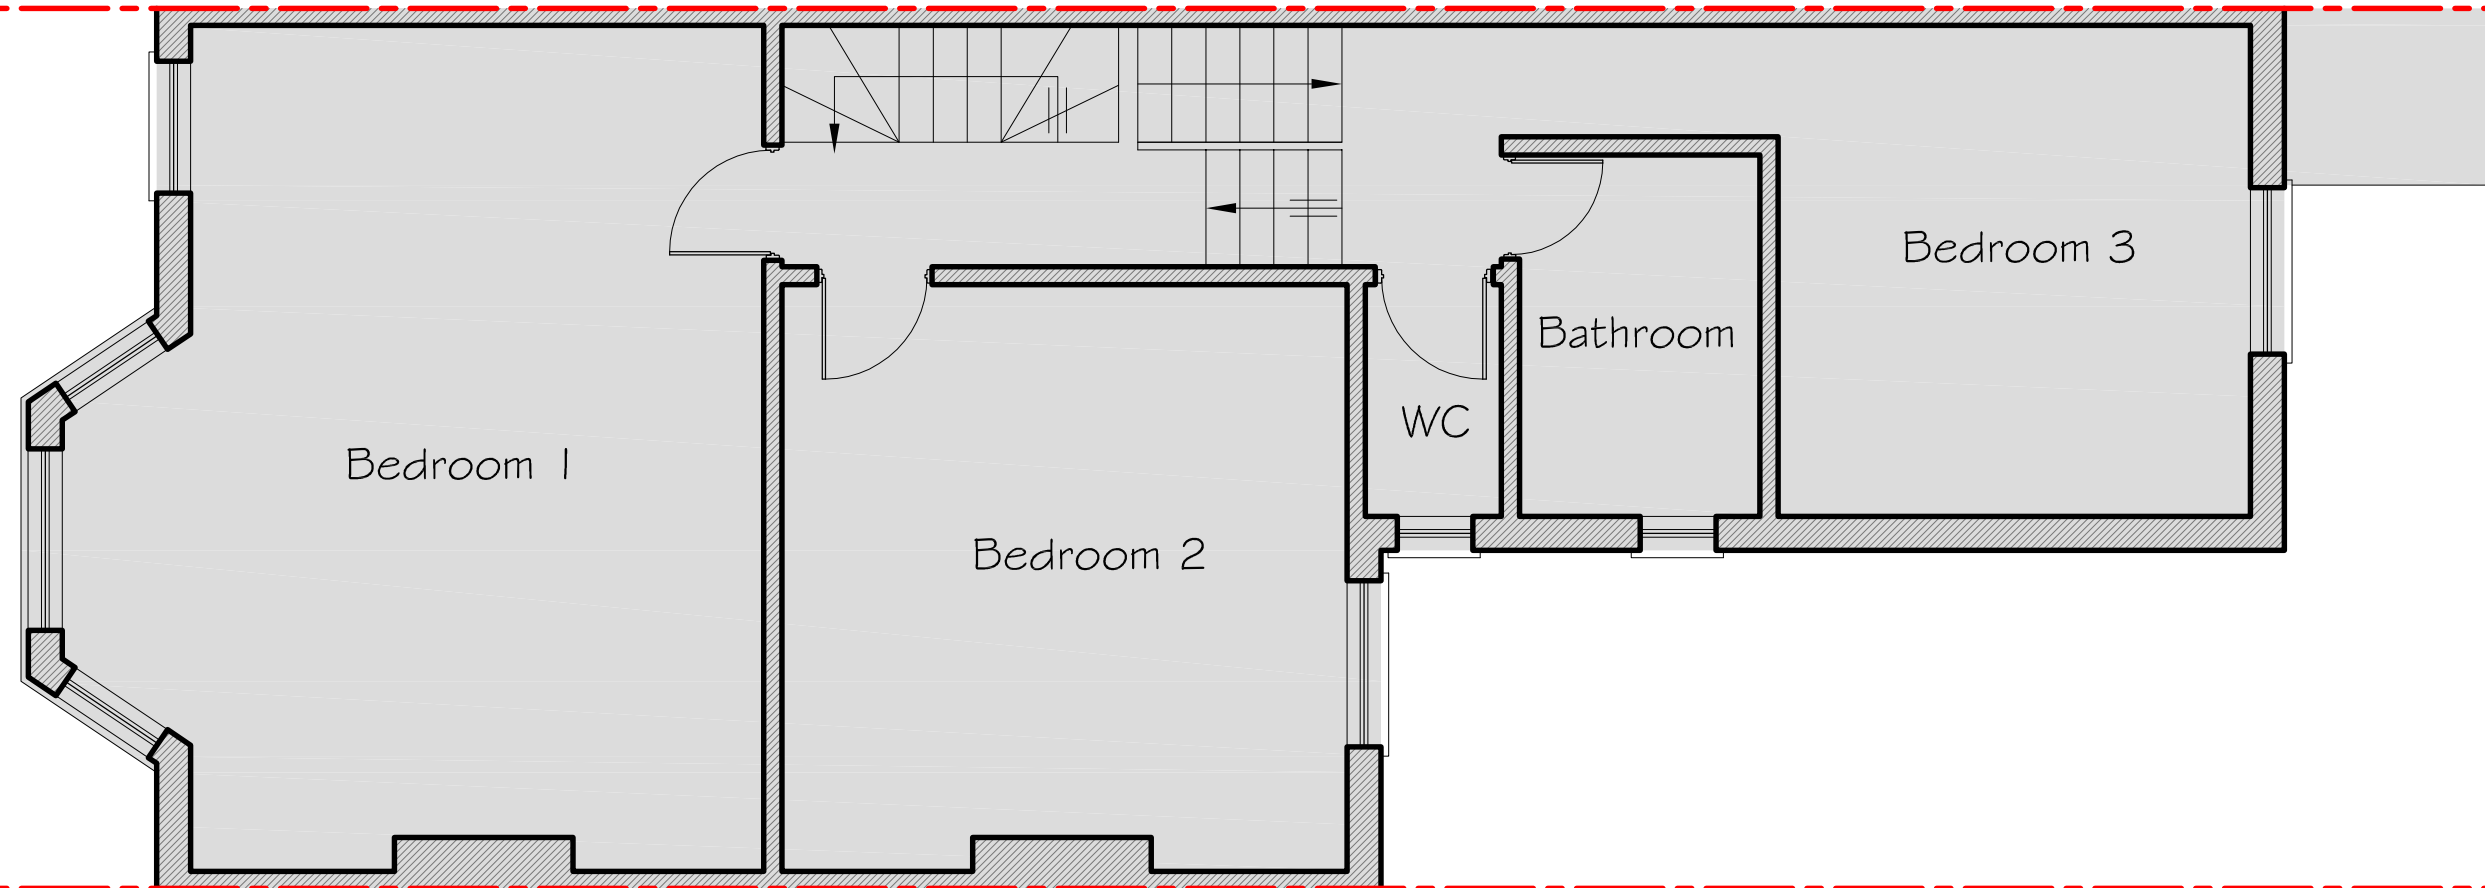

**EXISTING FIRST FLOOR PLAN** (Area: 65.8m<sup>2</sup>)

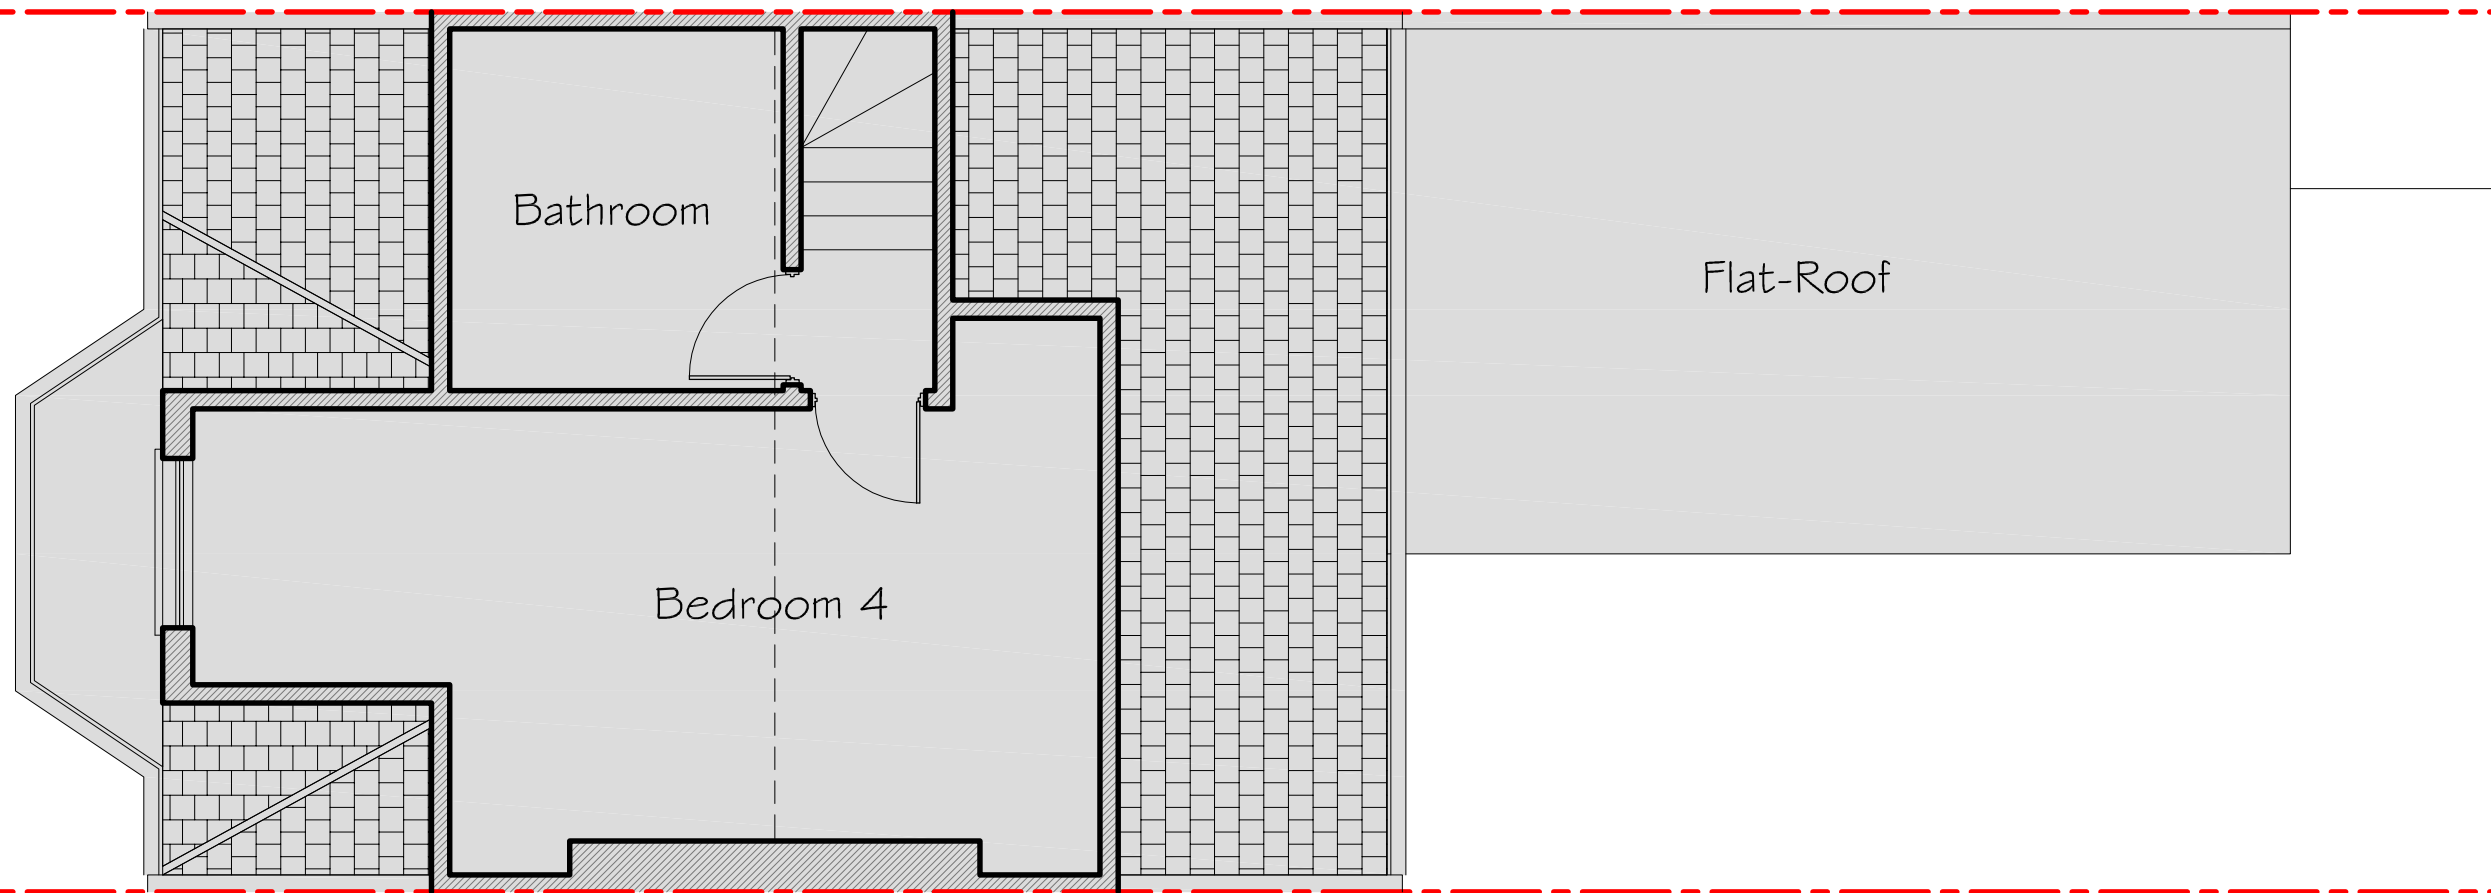

**EXISTING SECOND FLOOR PLAN** (Area: 22.9m<sup>2</sup>)




Metres (scale bar 1:50)

|       |                     |            |
|-------|---------------------|------------|
| REV - | ISSUED FOR COMMENTS | 17/11/2025 |
|-------|---------------------|------------|

**OSOdesigns**

**OSO designs:**  
210 durants road,  
enfield, london, en3 7df  
email: ahmet@oso-designs.com  
web: www.oso-designs.com  
tel: 07815 476297

PROJECT: 110 FERME PARK ROAD, LONDON, N8 9SD  
TITLE: EXISTING FIRST & SECOND FLOOR PLAN  
JOB No: 00770  
SCALE: 1:50 @ A3  
DATE: NOVEMBER 2025  
DRAWING NUMBER: ARCH-05

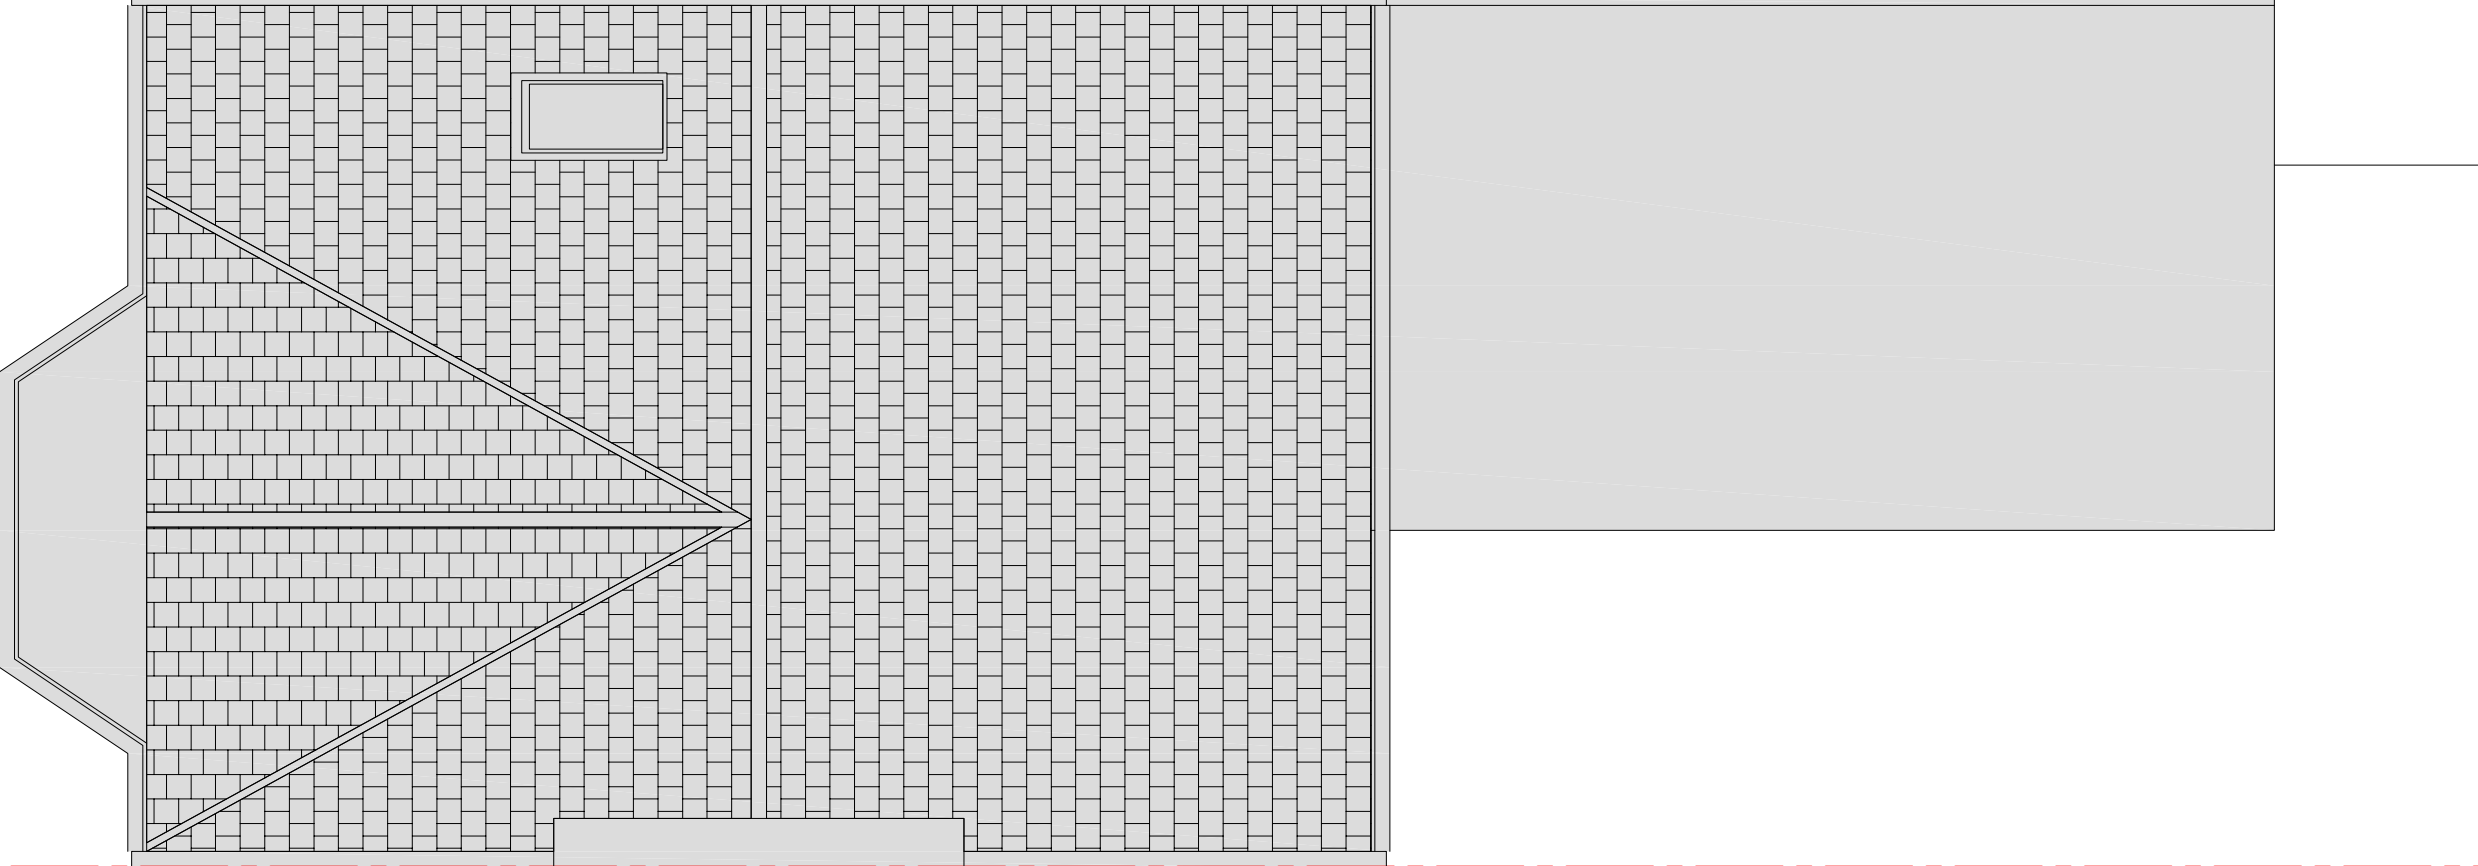

**EXISTING ROOF PLAN**



Metres (scale bar 1:50)

|       |                     |            |
|-------|---------------------|------------|
| REV - | ISSUED FOR COMMENTS | 17/11/2025 |
|-------|---------------------|------------|

**OSO designs**

**OSO designs:**  
210 durants road,  
enfield, london, en3 7df  
email: ahmet@oso-designs.com  
web: www.oso-designs.com  
tel: 07815 476297

PROJECT: 110 FERME PARK ROAD, LONDON, N8 9SD

TITLE: EXISTING ROOF PLAN

JOB No: 00770


SCALE: 1:50 @ A3

DATE: NOVEMBER 2025

DRAWING NUMBER: ARCH-06




## EXISTING FERME PARK ROAD ELEVATION

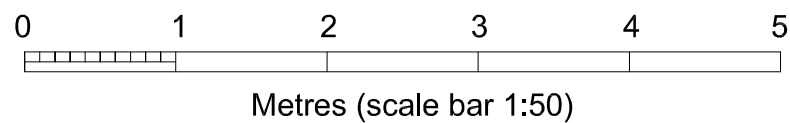

|   |                     |            |
|---|---------------------|------------|
| REV -   | ISSUED FOR COMMENTS | 17/11/2025 |
| <b>OSO designs</b><br>OSO designs:<br>210 durants road,<br>enfield, london, en3 7df<br>email: ahmet@oso-designs.com<br>web: www.oso-designs.com<br>tel: 07815 476297 |                     |            |

|                                              |
|----------------------------------------------|
| PROJECT: 110 FERME PARK ROAD, LONDON, N8 9SD |
| TITLE: EXISTING ROOF PLAN                    |
| JOB No: 00785                                |
| SCALE: 1:50 @ A3                             |
| DATE: NOVEMBER 2025                          |
| DRAWING NUMBER: ARCH-07                      |

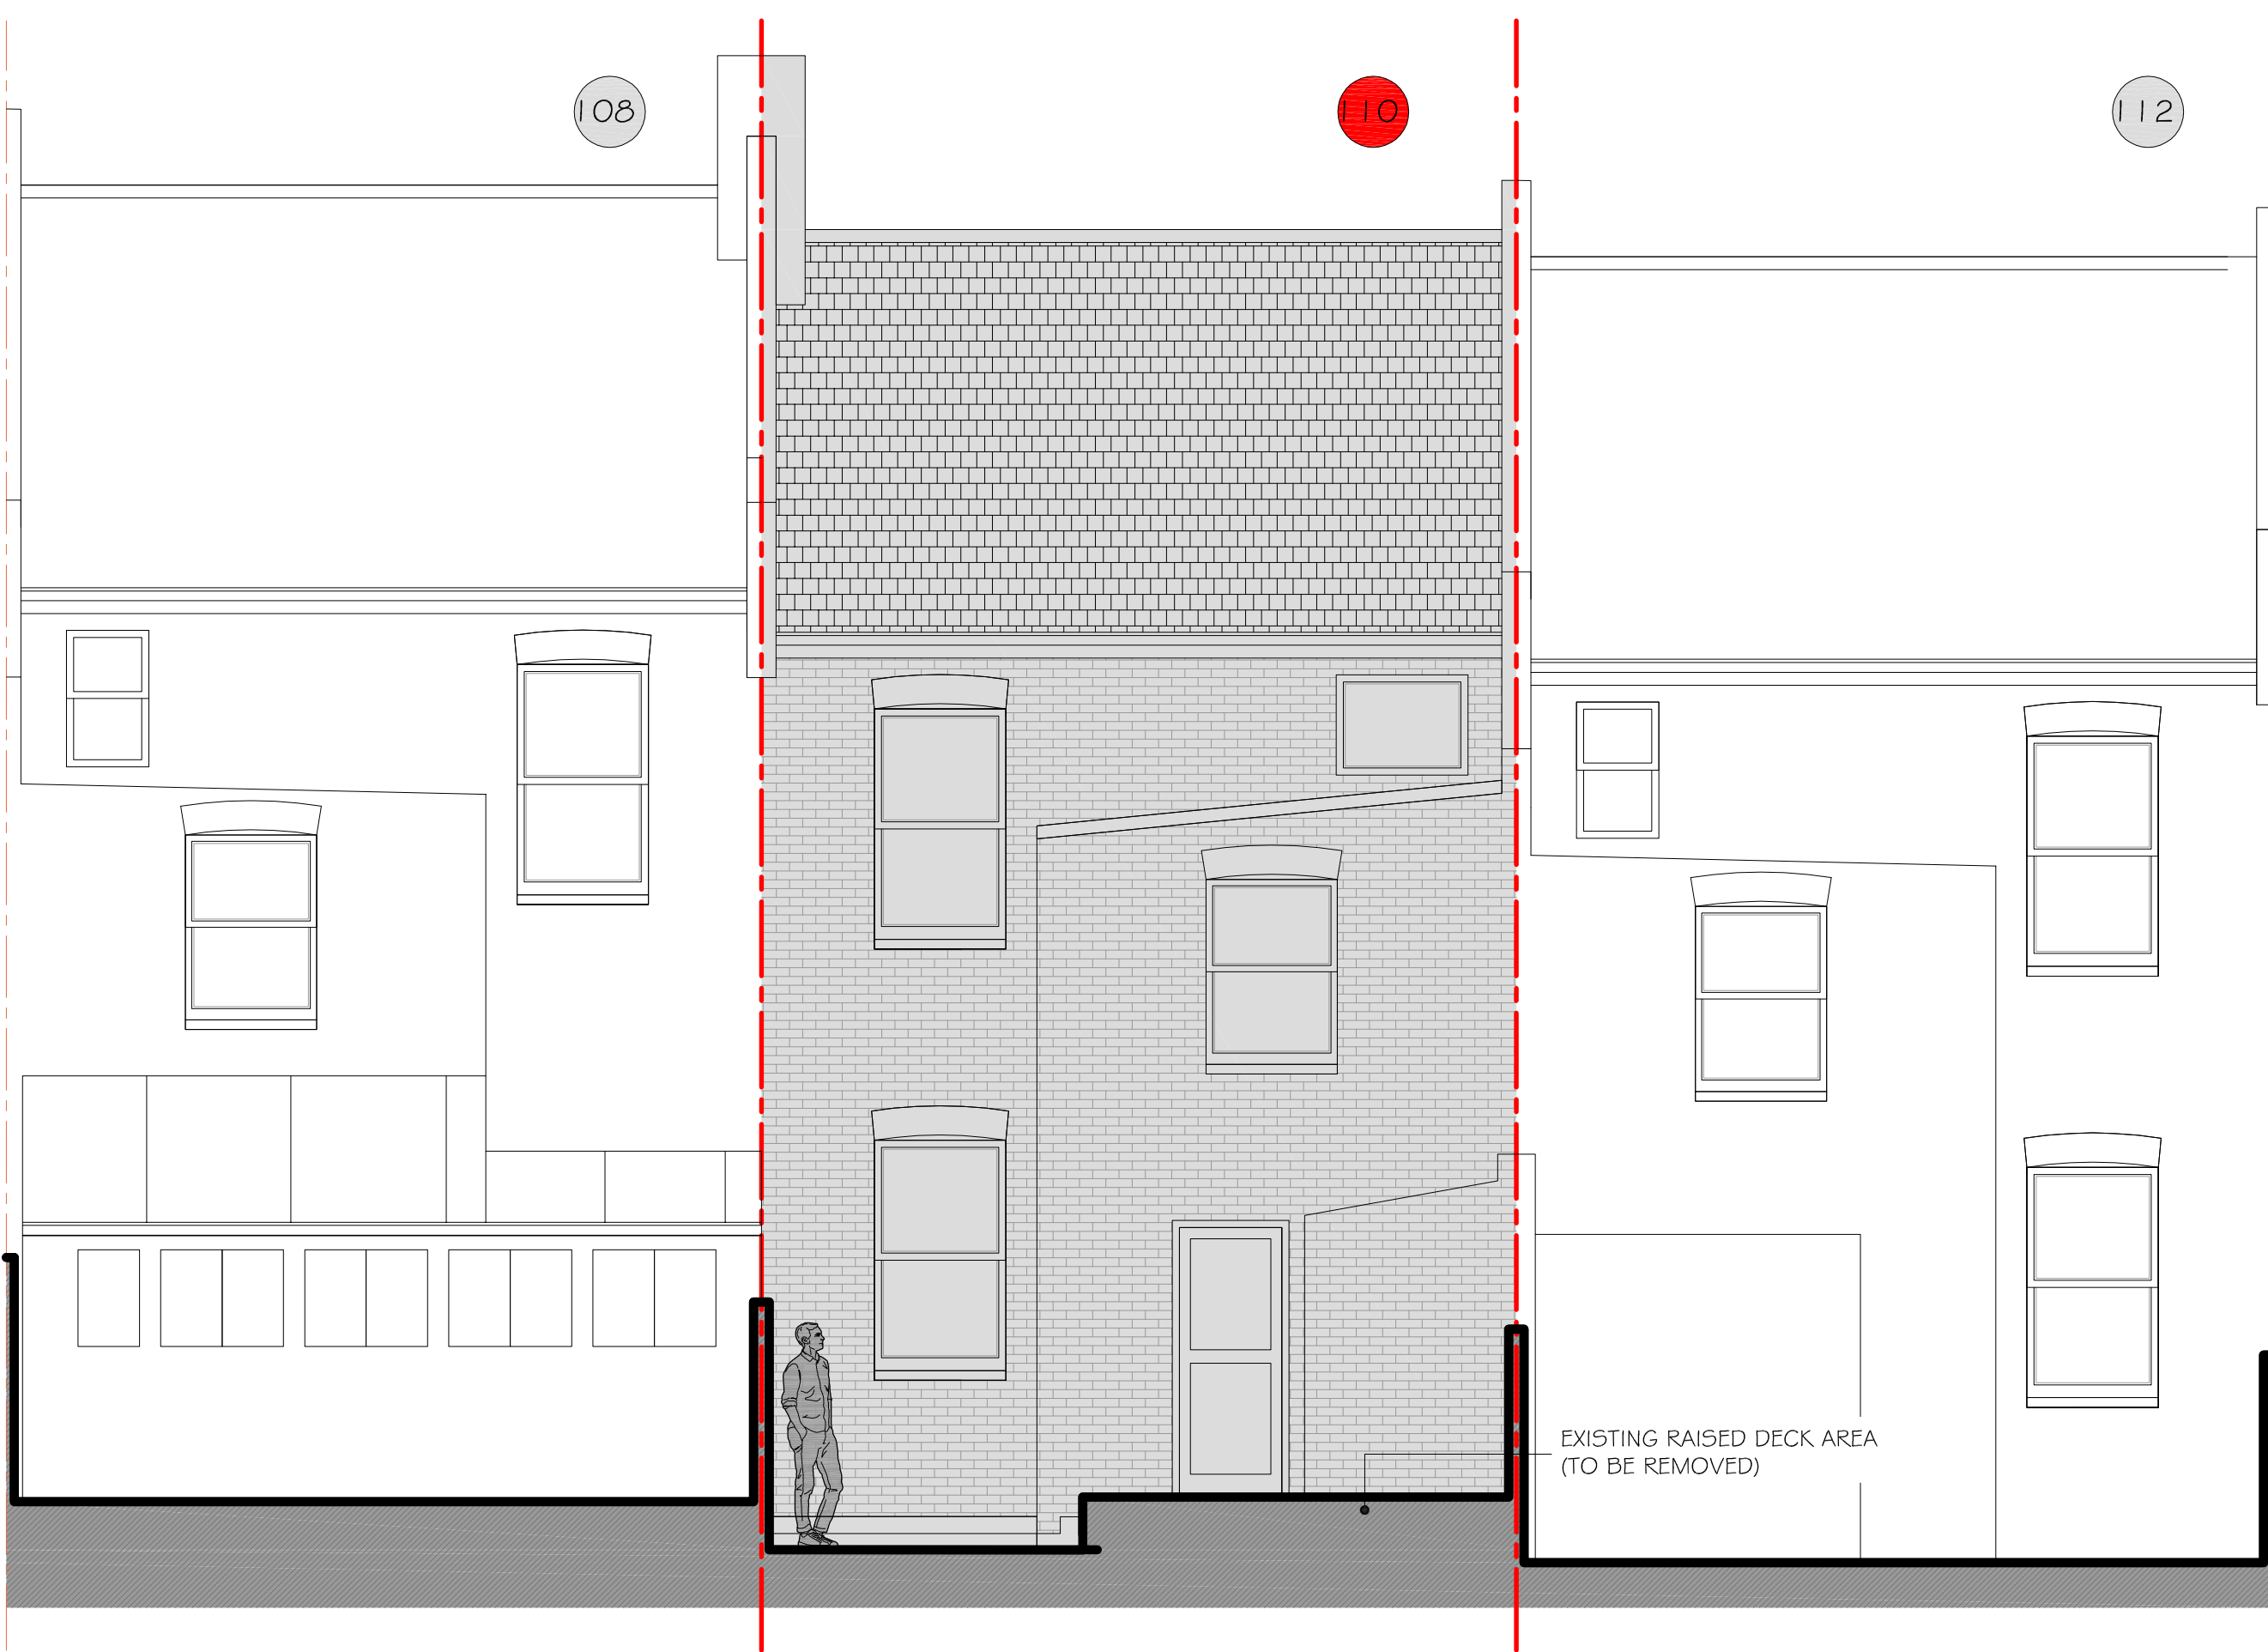

## EXISTING REAR ELEVATION


0 1 2 3 4 5  
Metres (scale bar 1:50)

|         |                     |            |
|---------|---------------------|------------|
| REV - A | ISSUED FOR COMMENTS | 01/12/2025 |
| REV -   | ISSUED FOR COMMENTS | 17/11/2025 |


**OSO designs**

**OSO designs:**  
210 durants road,  
enfield, london, en3 7df  
email: ahmet@oso-designs.com  
web: www.oso-designs.com  
tel: 07815 476297

PROJECT: 110 FERME PARK ROAD, LONDON, N8 9SD  
TITLE: EXISTING REAR ELEVATION  
JOB No: 00785  
SCALE: 1:50 @ A3  
DATE: NOVEMBER 2025  
DRAWING NUMBER: ARCH-08

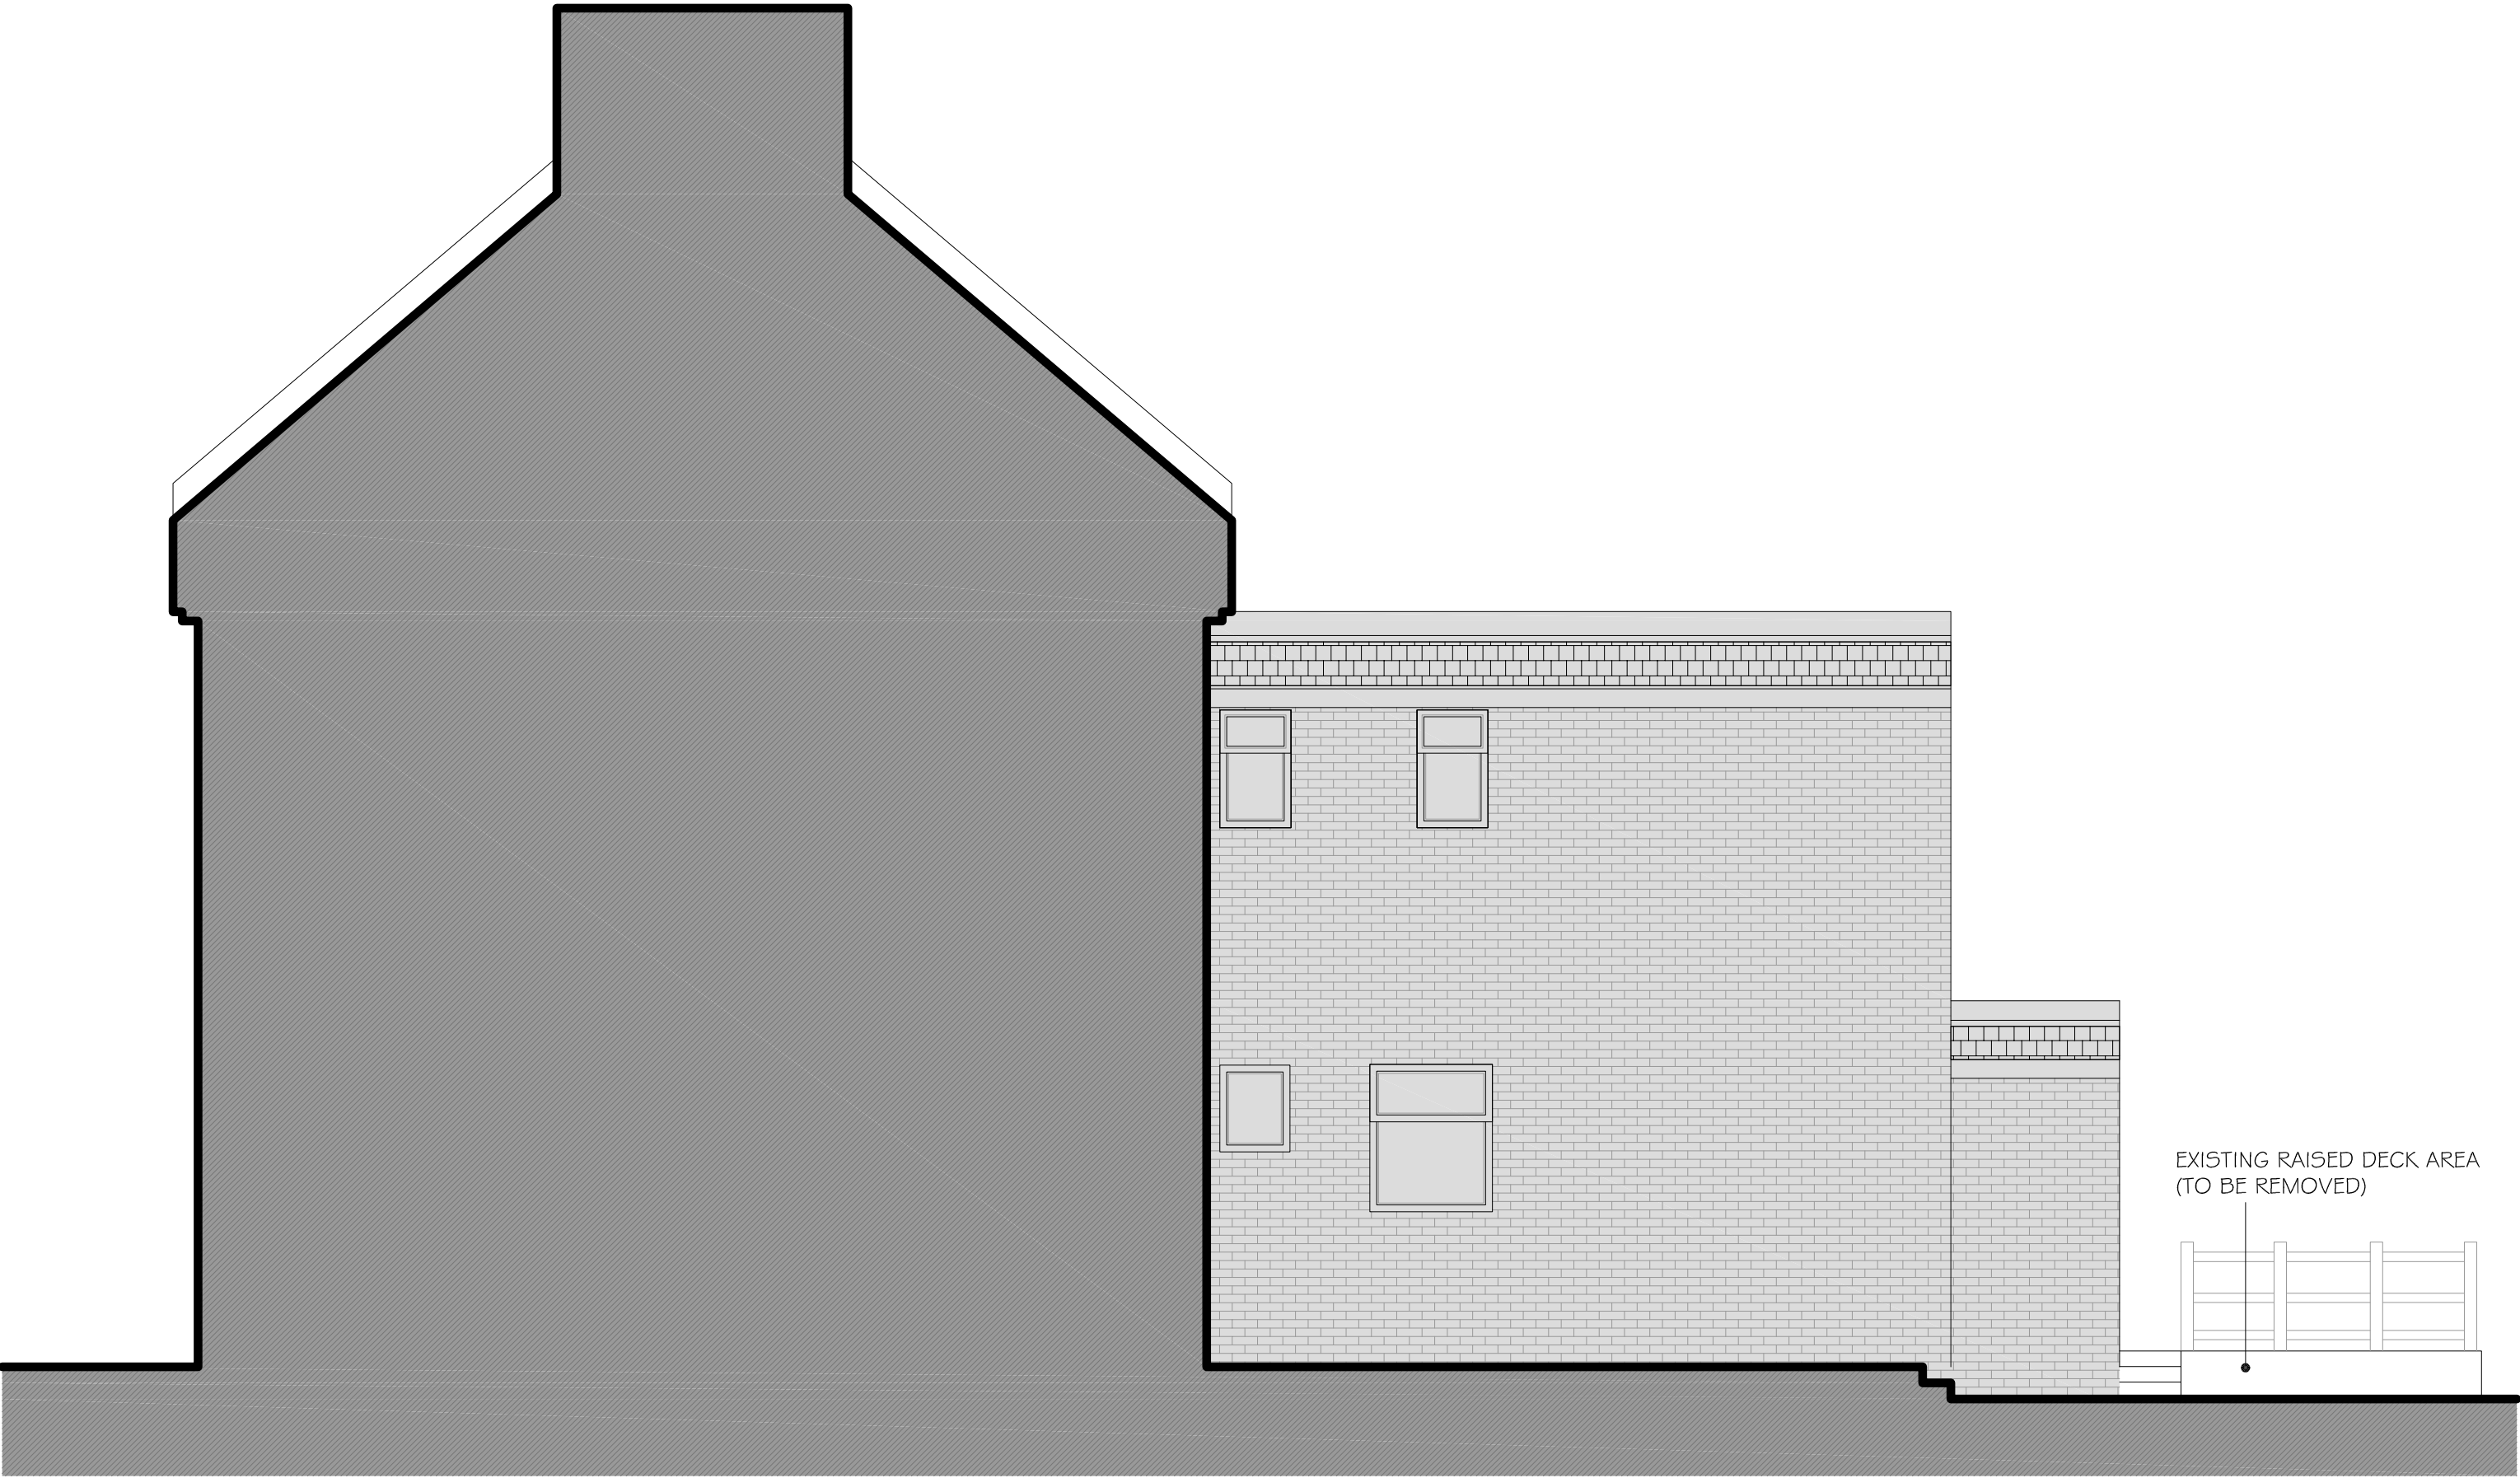


**EXISTING ELEVATION FROM THE SIDE OF No. 108**

 


|   |                     |            |
|---|---------------------|------------|
| REV -   | ISSUED FOR COMMENTS | 17/11/2025 |
| <b>OSO designs</b><br>OSO designs:<br>210 durants road,<br>enfield, london, en3 7df<br>email: ahmet@oso-designs.com<br>web: www.oso-designs.com<br>tel: 07815 476297 |                     |            |


|                                                   |
|---------------------------------------------------|
| PROJECT: 110 FERME PARK ROAD, LONDON, N8 9SD      |
| TITLE: EXISTING ELEVATION FROM THE SIDE OF No.108 |
| JOB No: 00785                                     |
| SCALE: 1:50 @ A3                                  |
| DATE: NOVEMBER 2025                               |
| DRAWING NUMBER: ARCH-09                           |

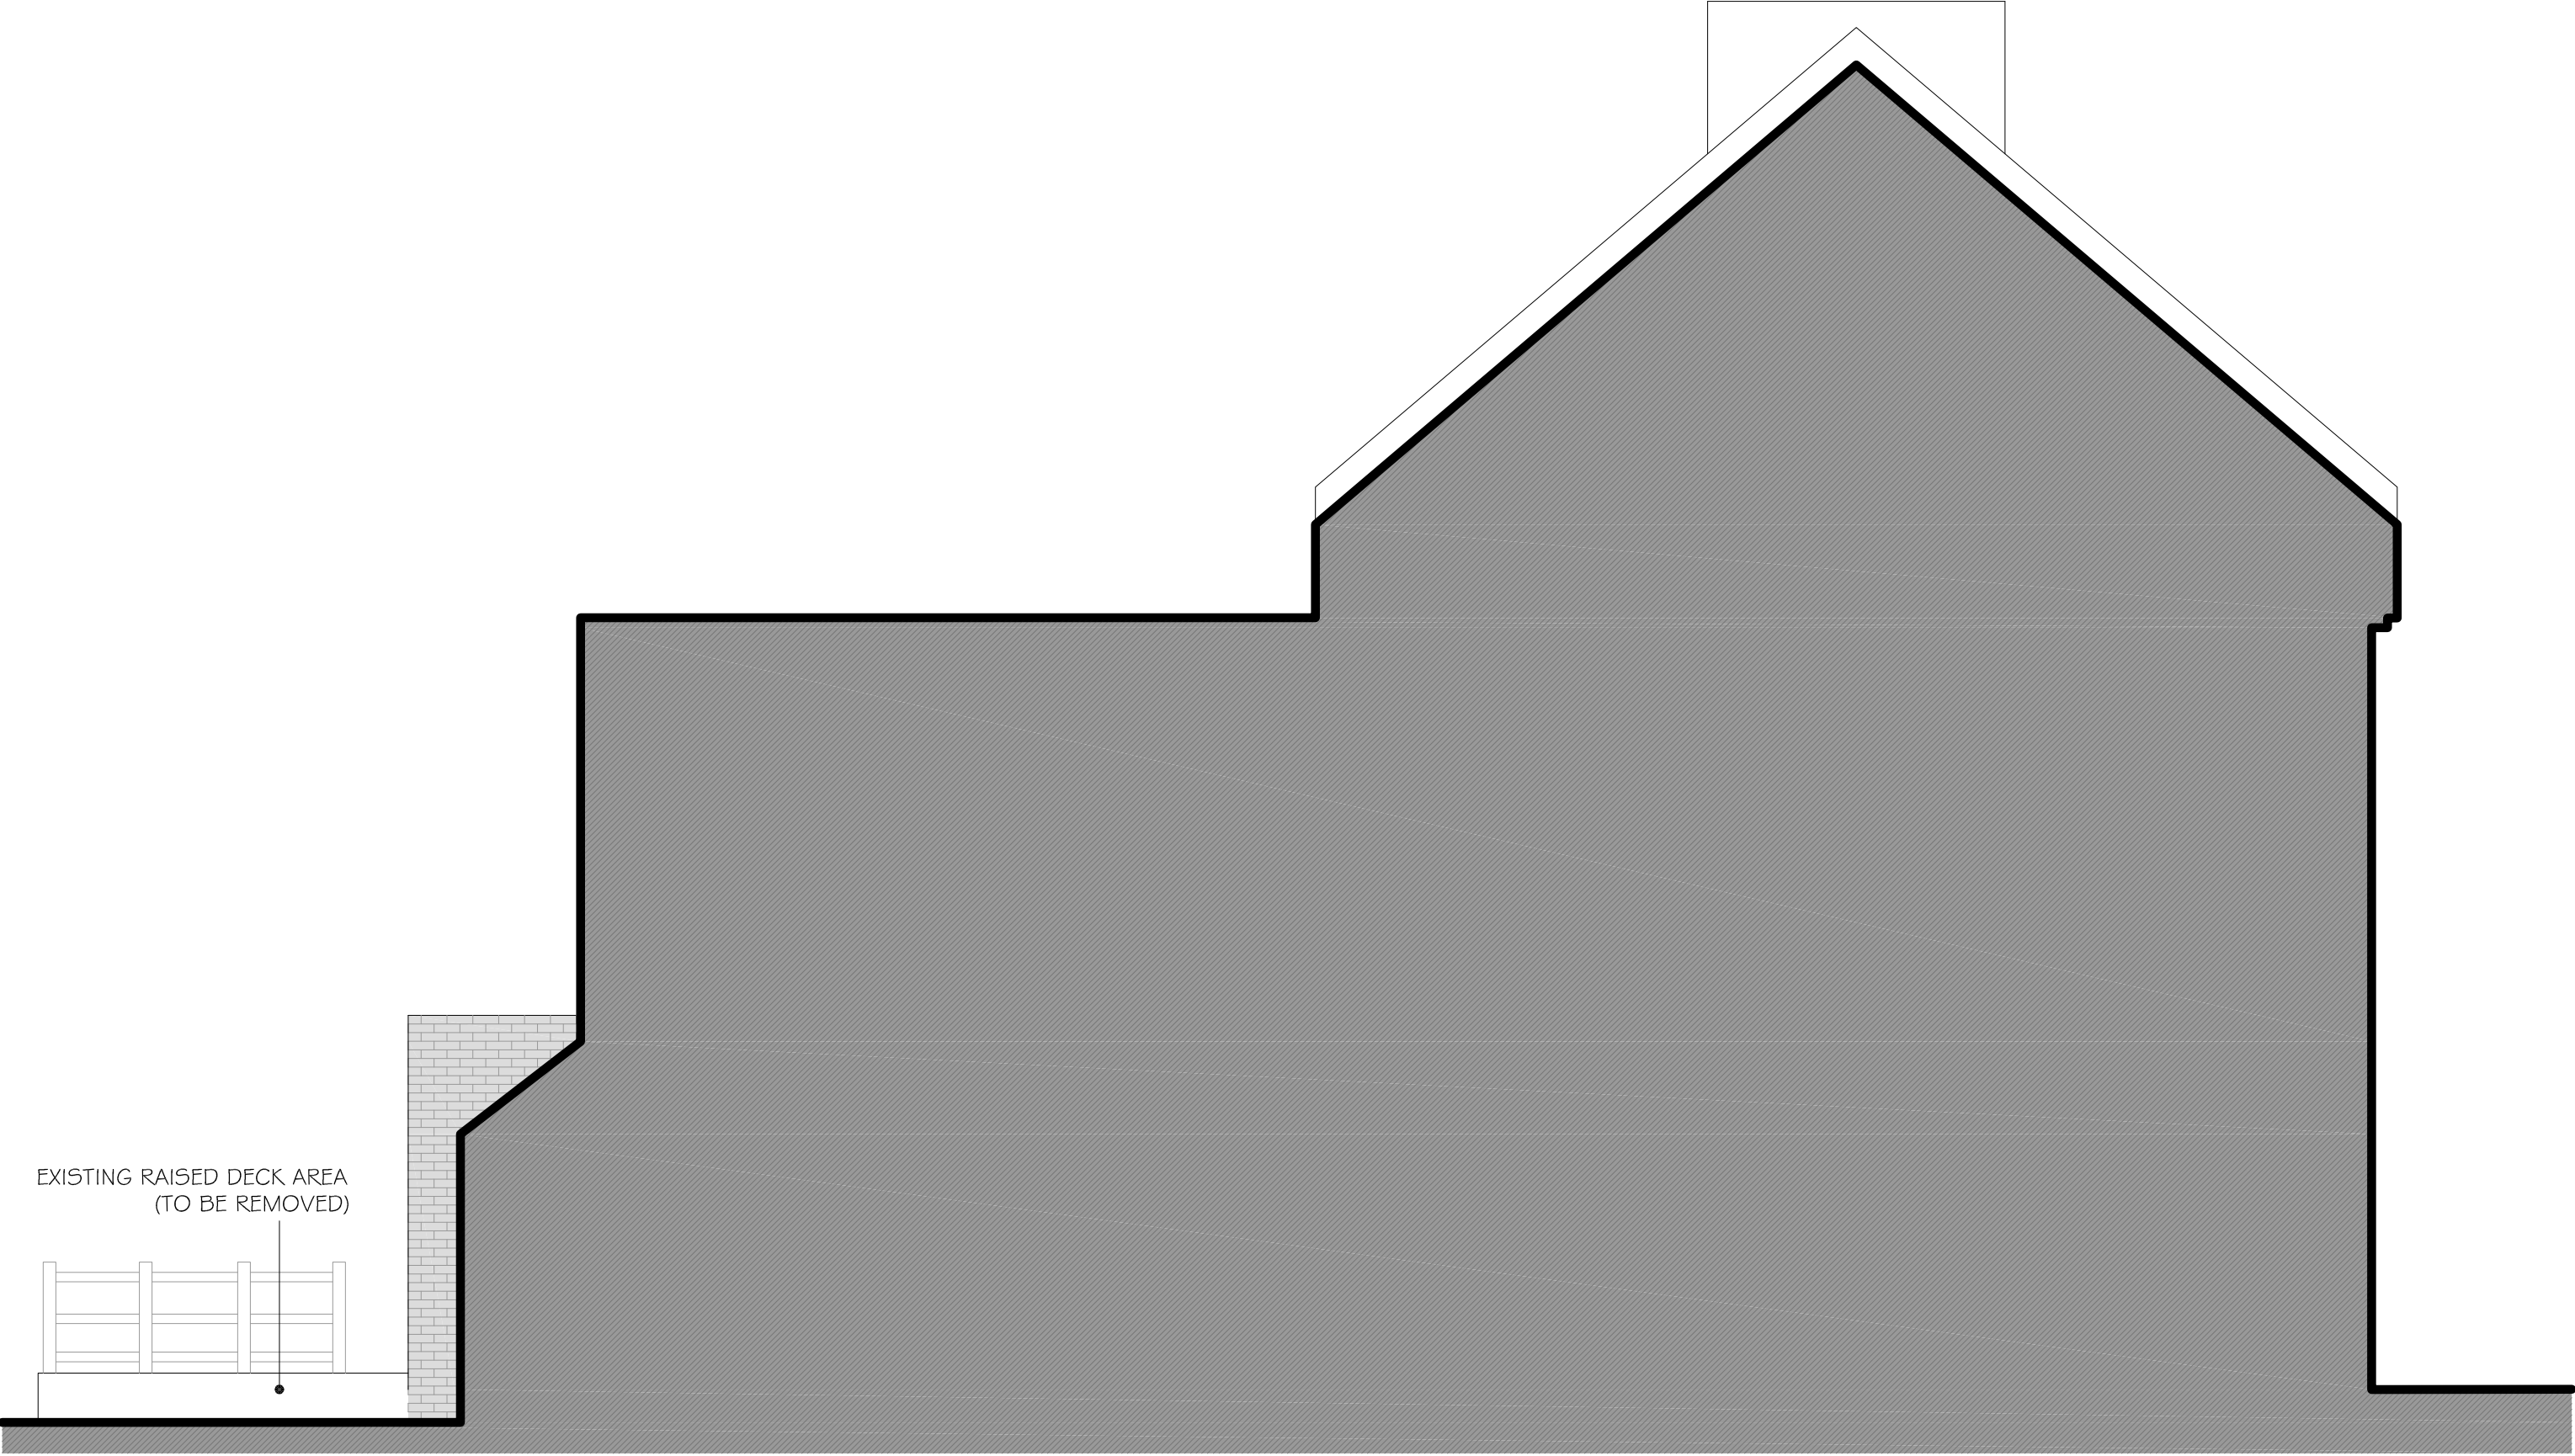

EXISTING RAISED DECK AREA  
(TO BE REMOVED)

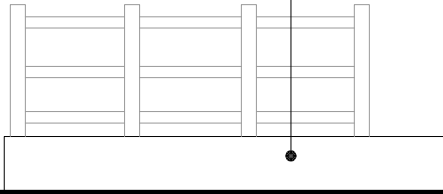

**EXISTING ELEVATION FROM THE SIDE OF No. 112**


 


|         |                     |            |
|---------|---------------------|------------|
| REV - A | ISSUED FOR COMMENTS | 01/12/2025 |
| REV -   | ISSUED FOR COMMENTS | 17/11/2025 |

**OSO designs**

**OSO designs:**  
210 durants road,  
enfield, london, en3 7df  
email: [ahmet@oso-designs.com](mailto:ahmet@oso-designs.com)  
web: [www.oso-designs.com](http://www.oso-designs.com)  
tel: 07815 476297

|                                                   |
|---------------------------------------------------|
| PROJECT: 110 FERME PARK ROAD, LONDON, N8 9SD      |
| TITLE: EXISTING ELEVATION FROM THE SIDE OF No.112 |
| JOB No: 00785                                     |
| SCALE: 1:50 @ A3                                  |
| DATE: NOVEMBER 2025                               |
| DRAWING NUMBER: ARCH-10                           |

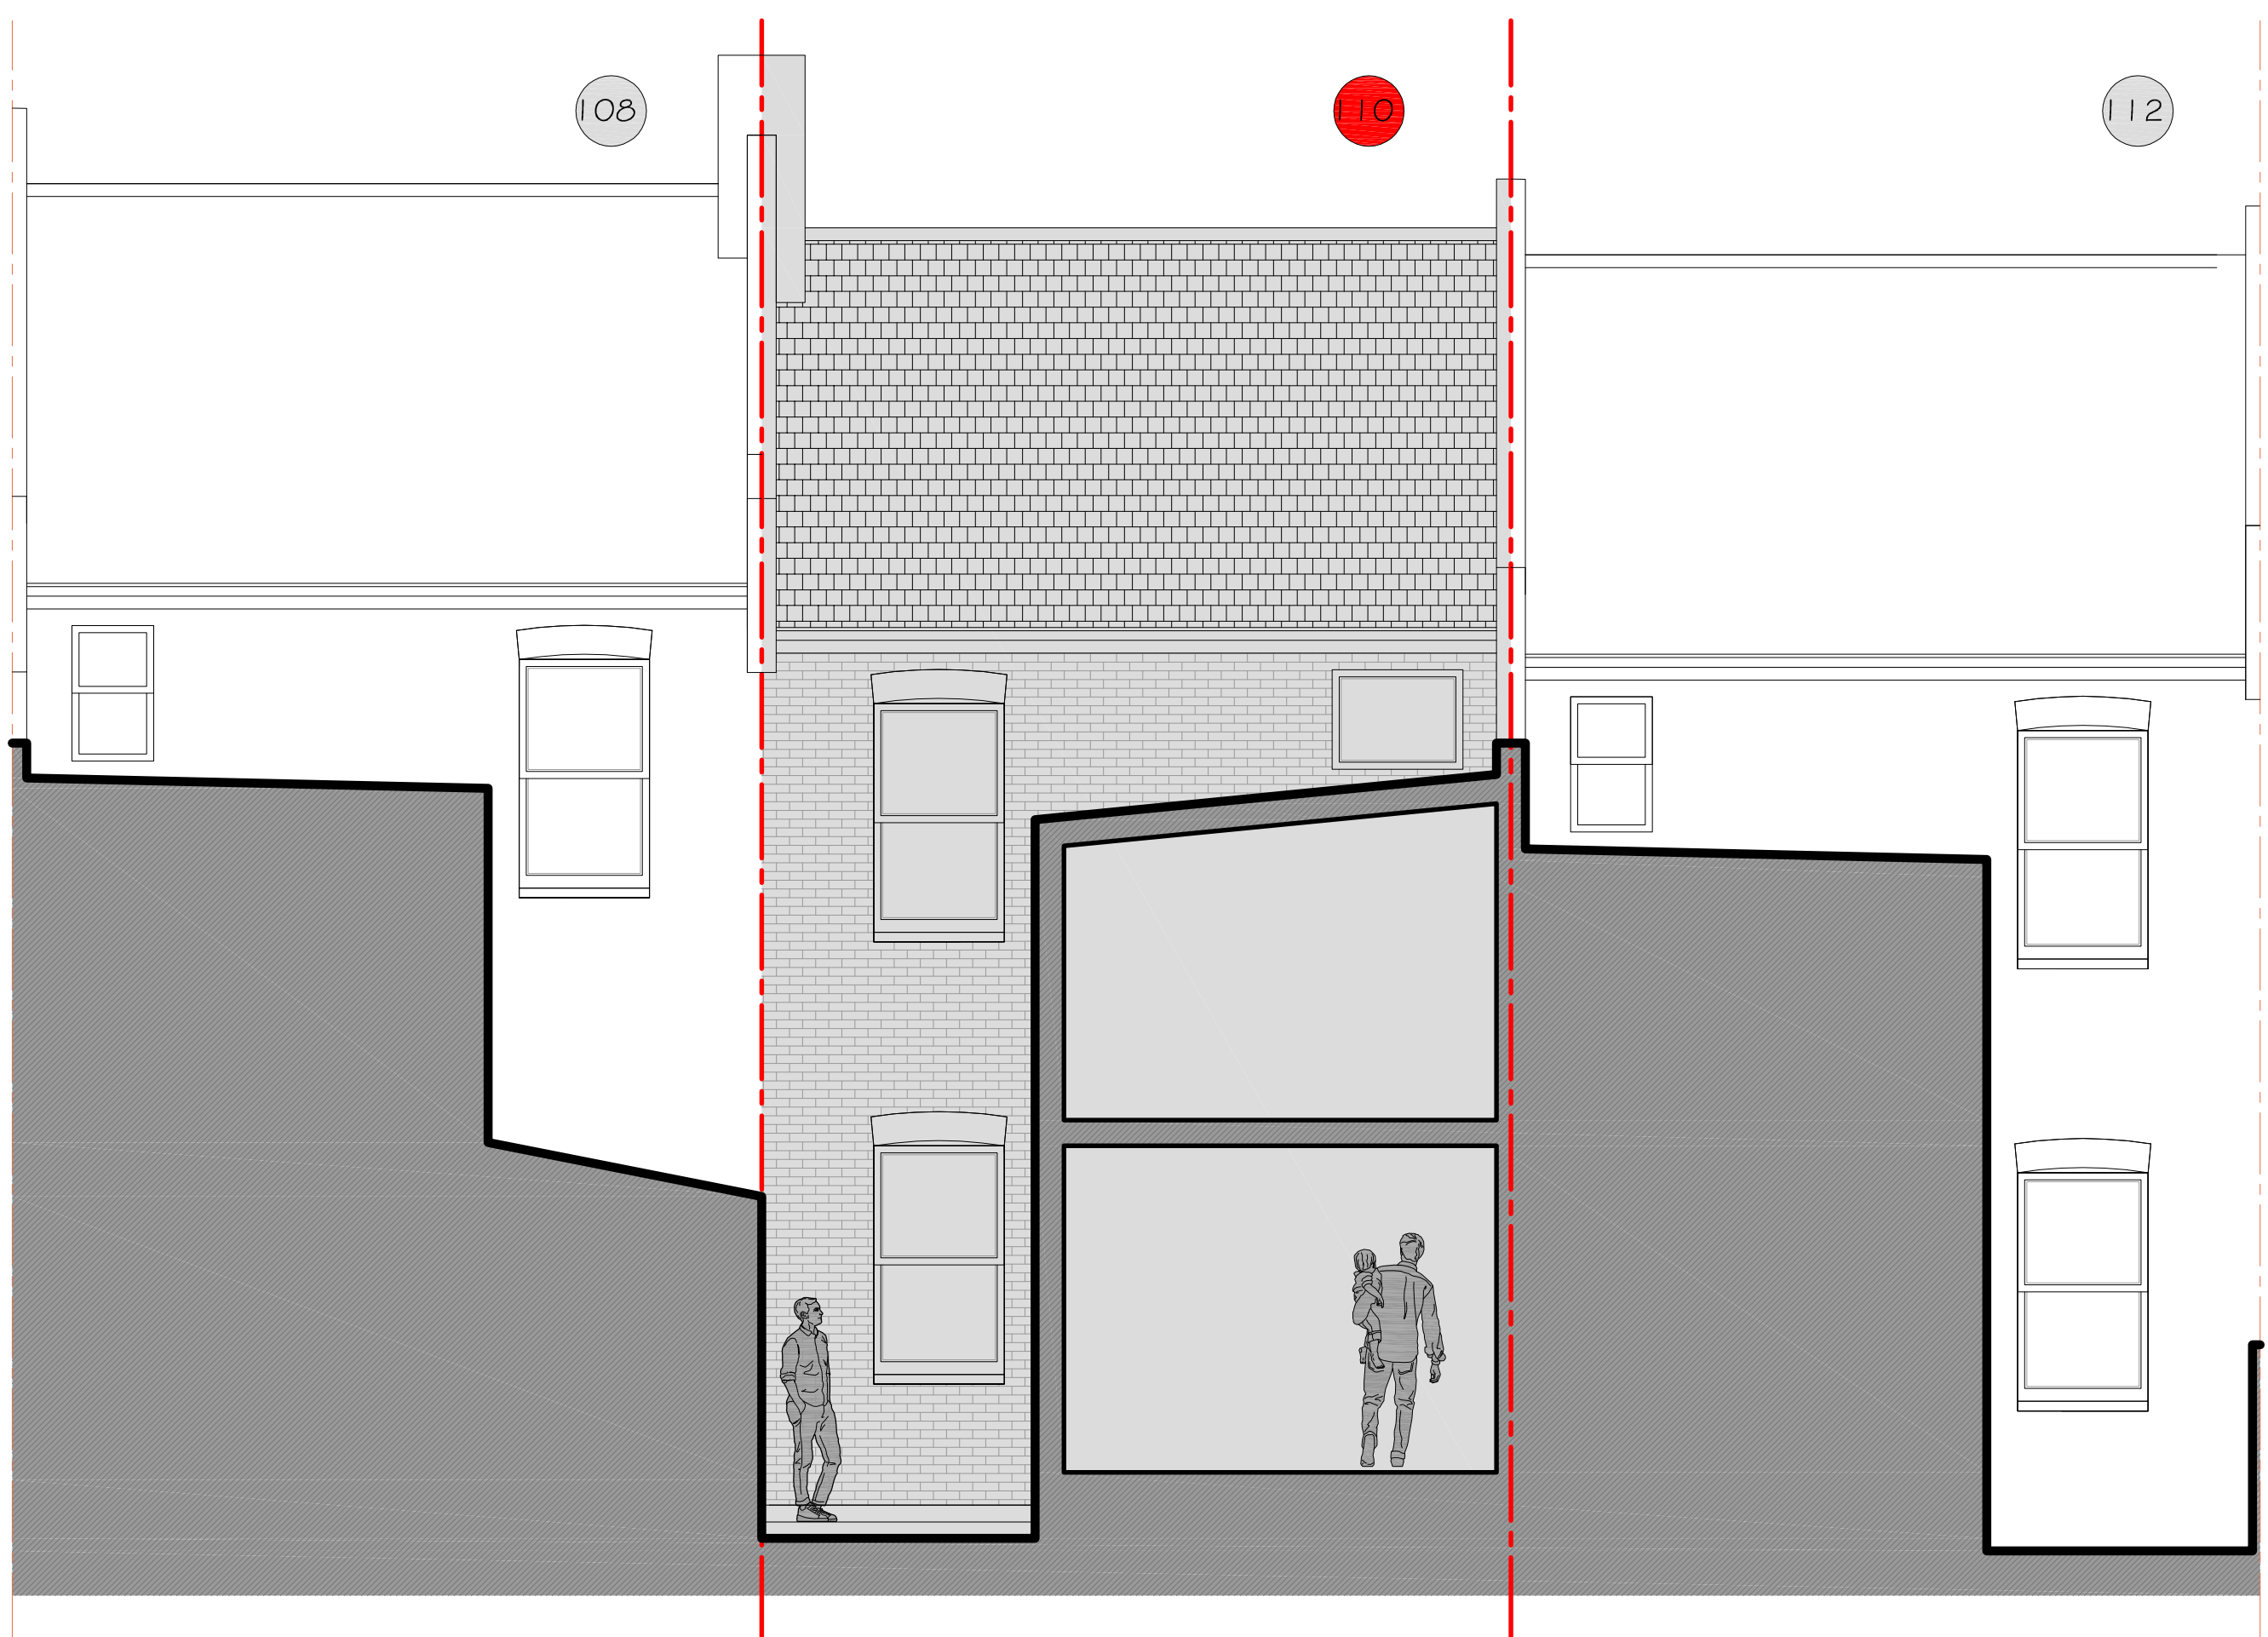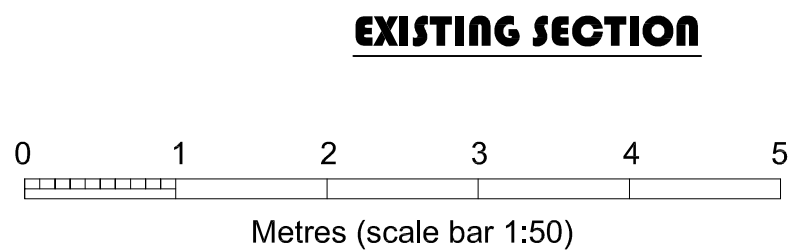

|         |                     |            |
|---------|---------------------|------------|
| REV - A | ISSUED FOR COMMENTS | 01/12/2025 |
| REV -   | ISSUED FOR COMMENTS | 17/11/2025 |

**OSO designs**

**OSO designs:**  
210 durants road,  
enfield, london, en3 7df  
email: ahmet@oso-designs.com  
web: www.oso-designs.com  
tel: 07815 476297

PROJECT: 110 FERME PARK ROAD, LONDON, N8 9SD  
TITLE: EXISTING SECTION  
JOB No: 00785  
SCALE: 1:50 @ A3  
DATE: NOVEMBER 2025  
DRAWING NUMBER: ARCH-11