


Notes:

General Notes:

1.

2.

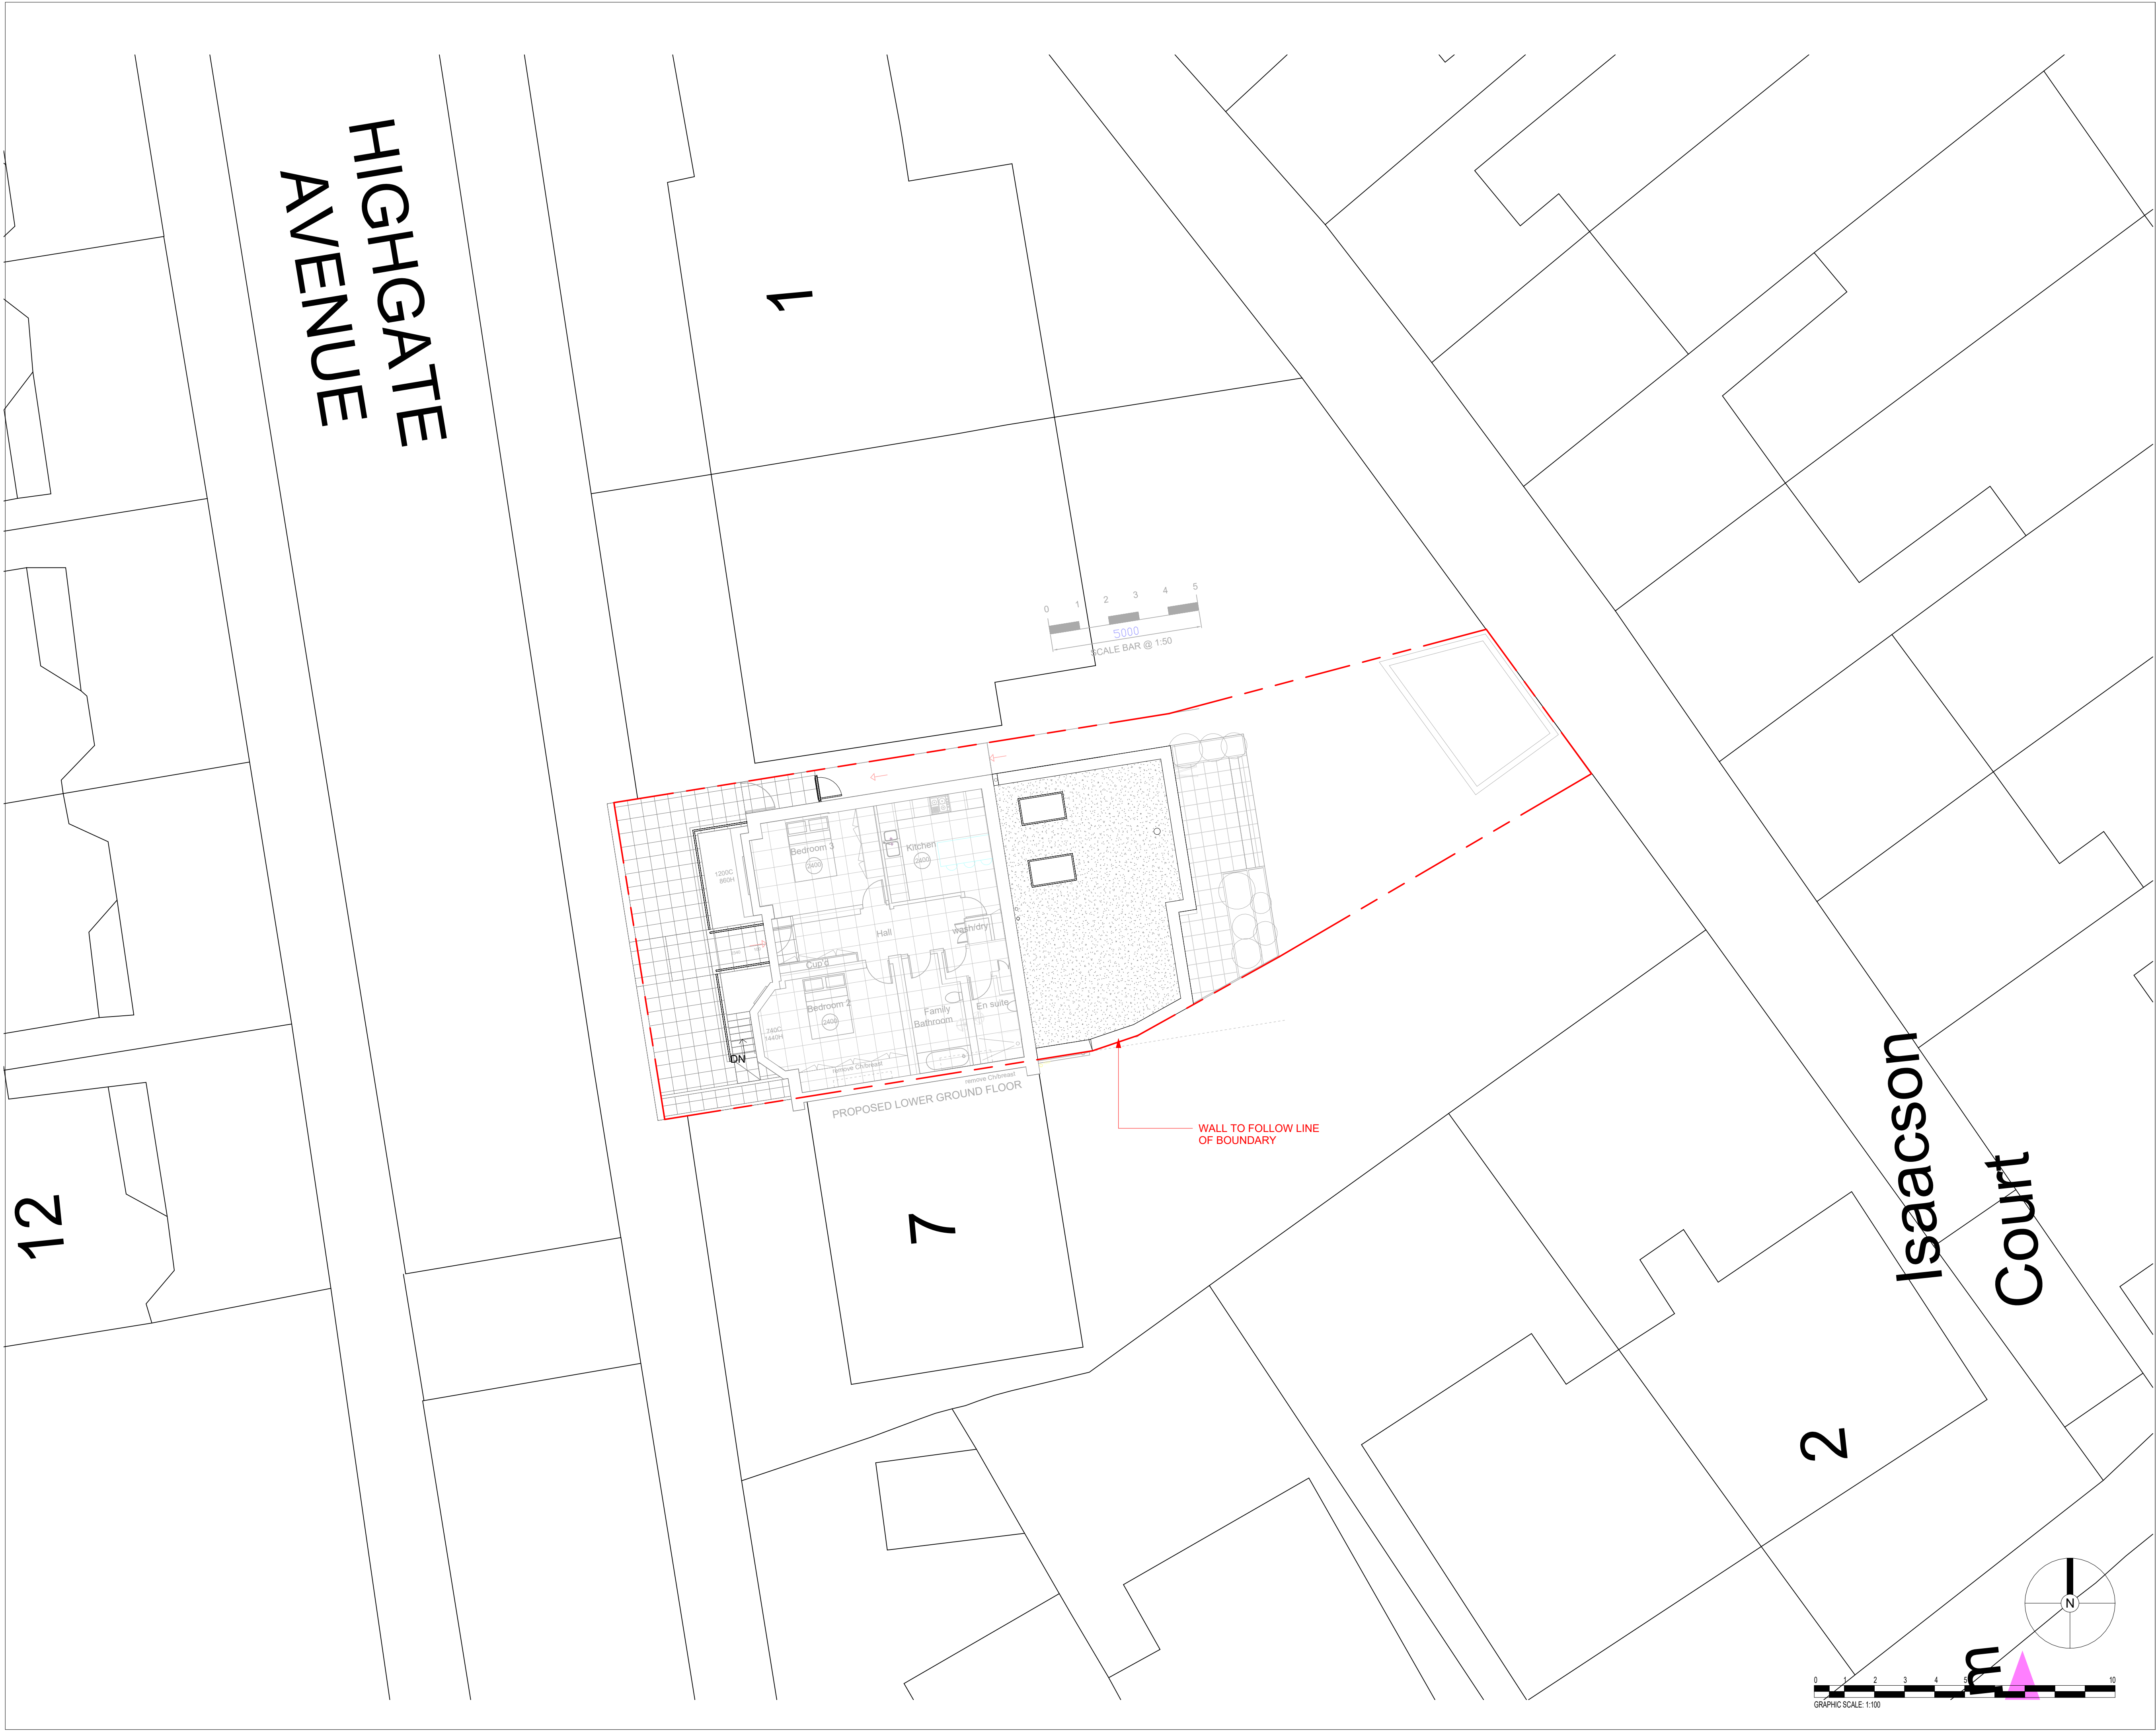

A	05.03.26	Client alterations	JB
Rev.	Date	Details	By
Client Owner			
Project Name 5 Highgate Avenue			
Drawing Title Proposed Site Plan			
Status Planning			
Scale 1 : 100@ A1		Drawn by Author	
Date 16.03.36		Checked by Checker	
Drawing Number 2602 - GA - 1000		Revision A	
This drawing is copyright. Do not scale off dimensions. All dimensions are to be checked on site by contractor. Contractor to report any dimensional discrepancies, errors or omissions prior to commencing in site.			
41 Tabernacle Street, EC2A 4AA		spacelab.co.uk	