

Legend:

Amendments				
Rev.	Date	By	Description	

Project :
66 Graham Rd,
Duckett's Green,
London,
N15 3NJ

Title :
Planning drawings
Existing Elevations



Bluelime Conversions Ltd.
Bluelime Planning Consultancy Ltd.
Unit 2-3, 17-19 Bonny Street,
London, NW1 9 PE


T: +44 (0) 8448005711
T2: 0207 813 4913
E: info@bluelimeltd.com
W: www.bluelimeltd.com

Loft conversion

Drawn by: AMC	Scale @ A1: 1 : 50	Date: 01/03/2026
------------------	-----------------------	---------------------

Drawing number : BLC-260218- PD-03	Rev :
---------------------------------------	-----------

Do not scale from this drawing. Dimensions to be checked on site.

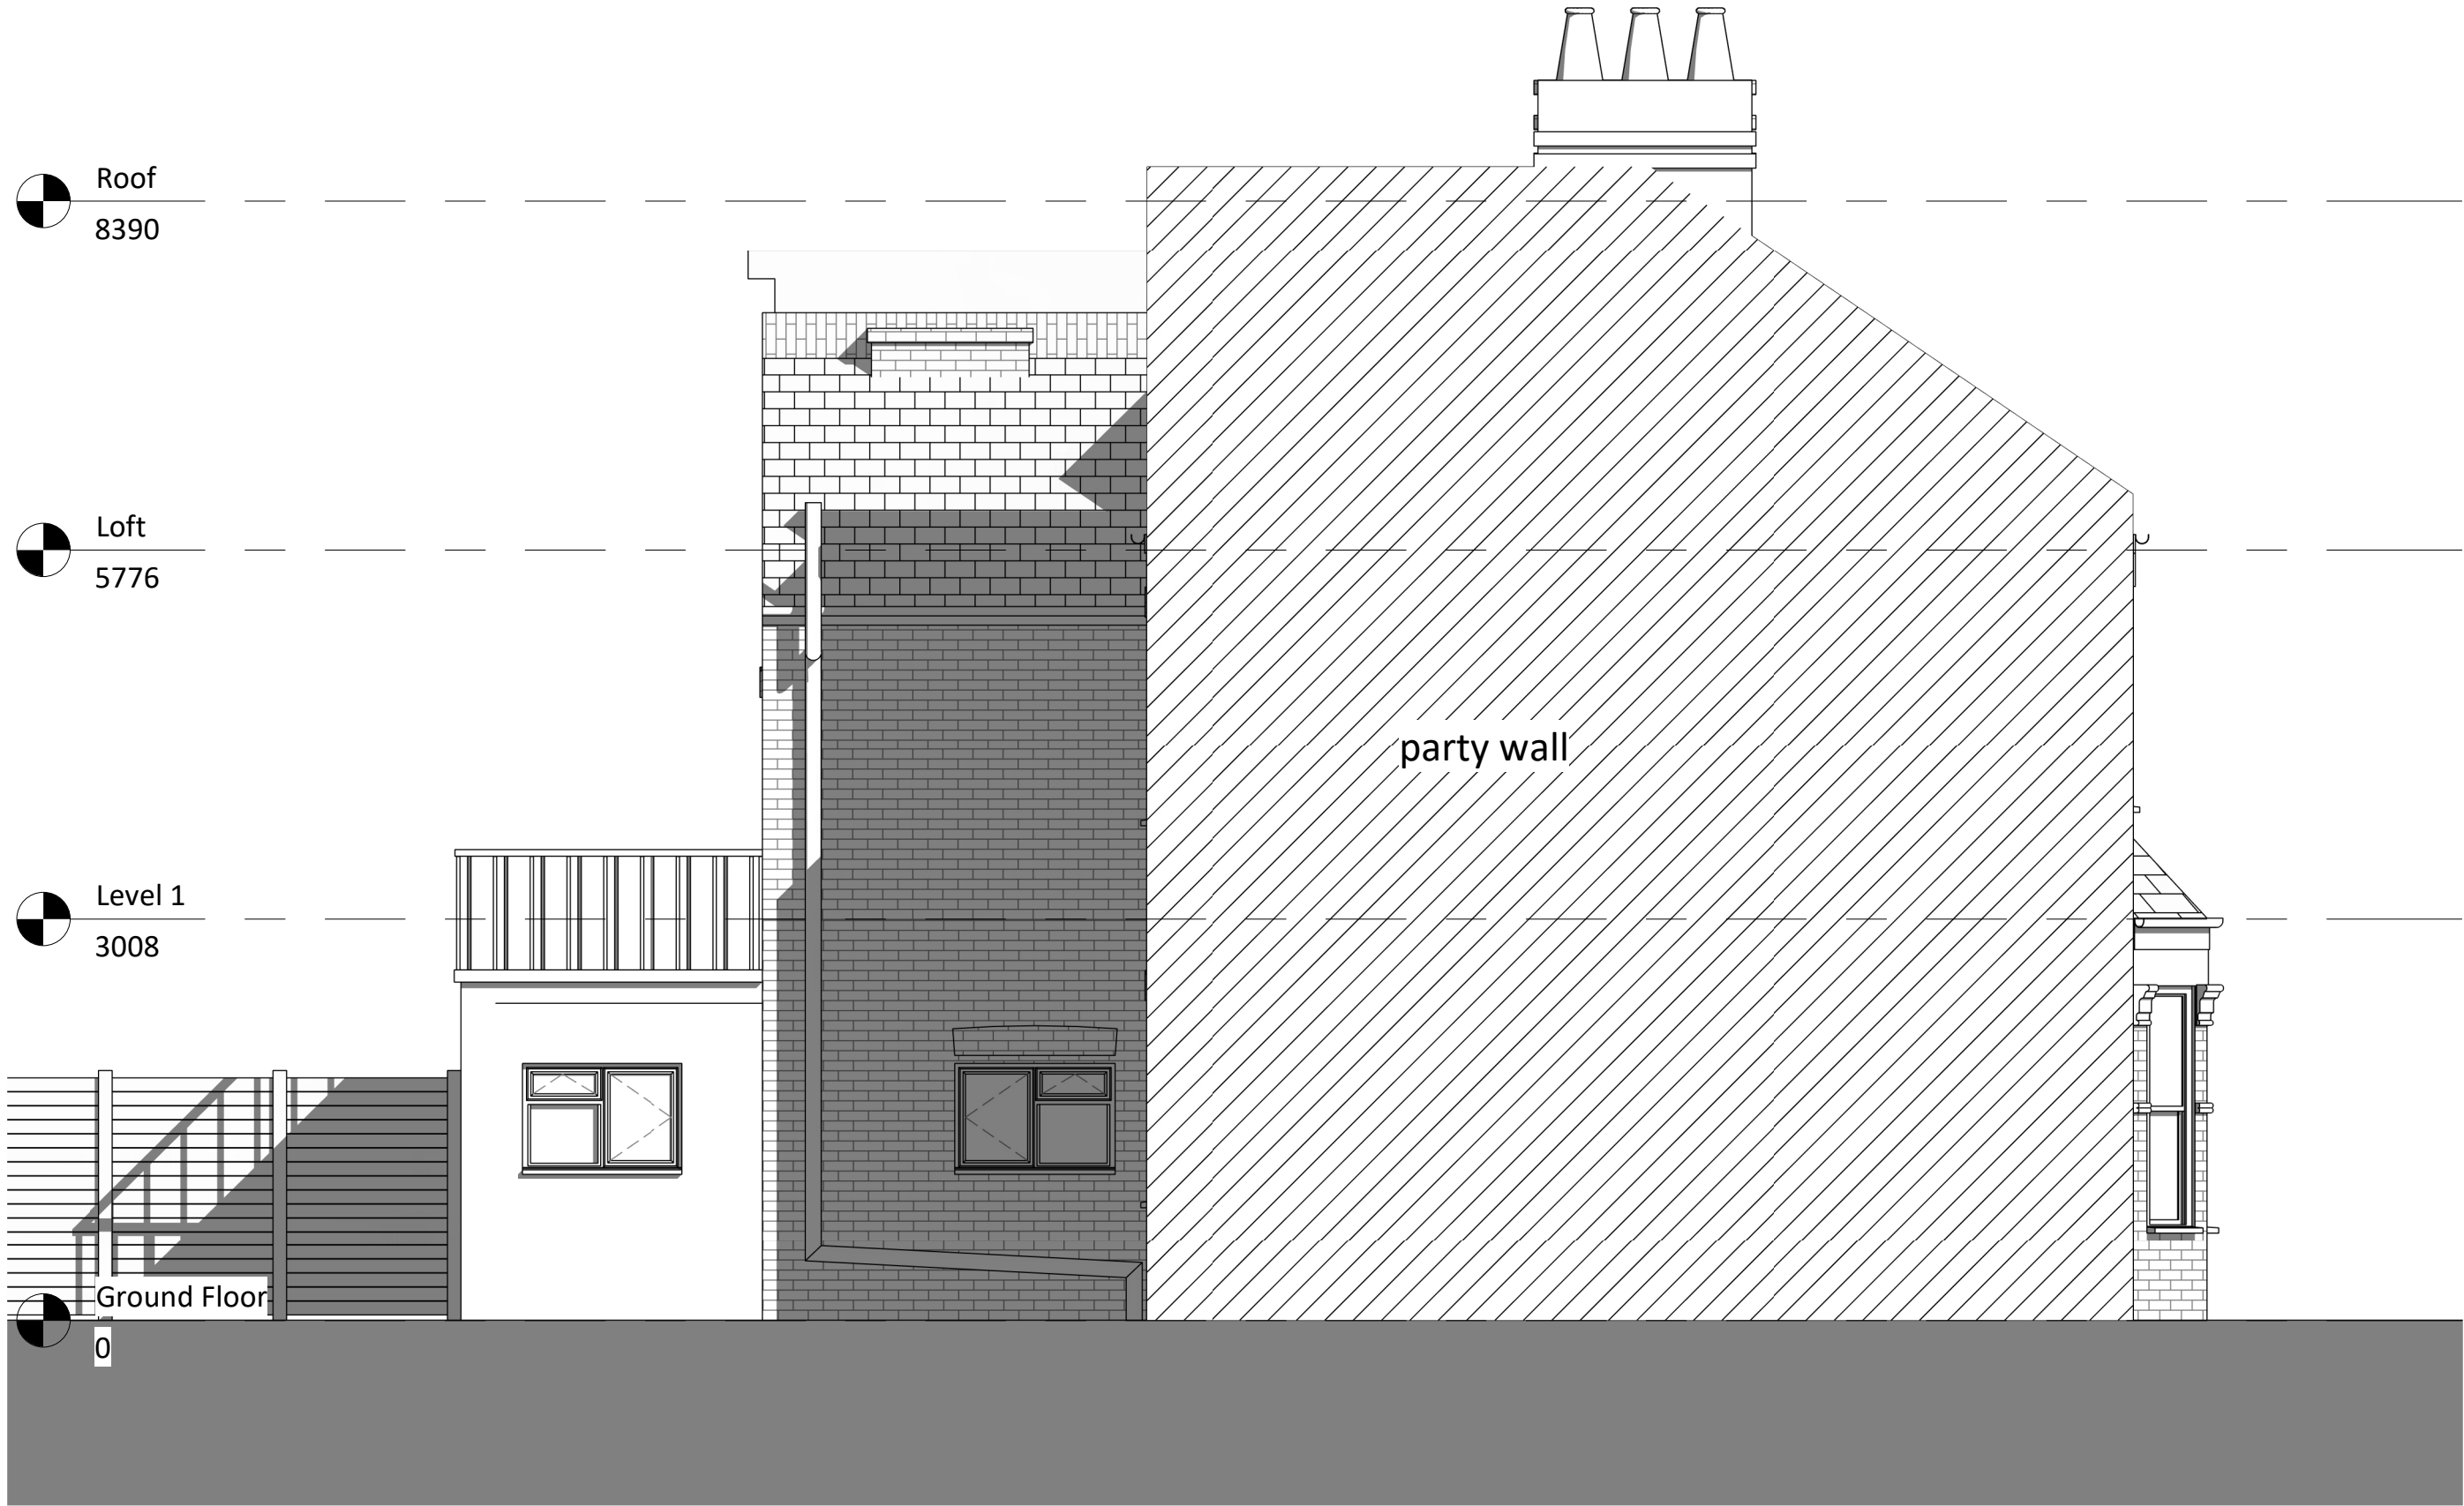


1 Existing South-East Elevation
1 : 50



2 Existing South-West Elevation
1 : 50



3 Existing North-East Elevation
1 : 50

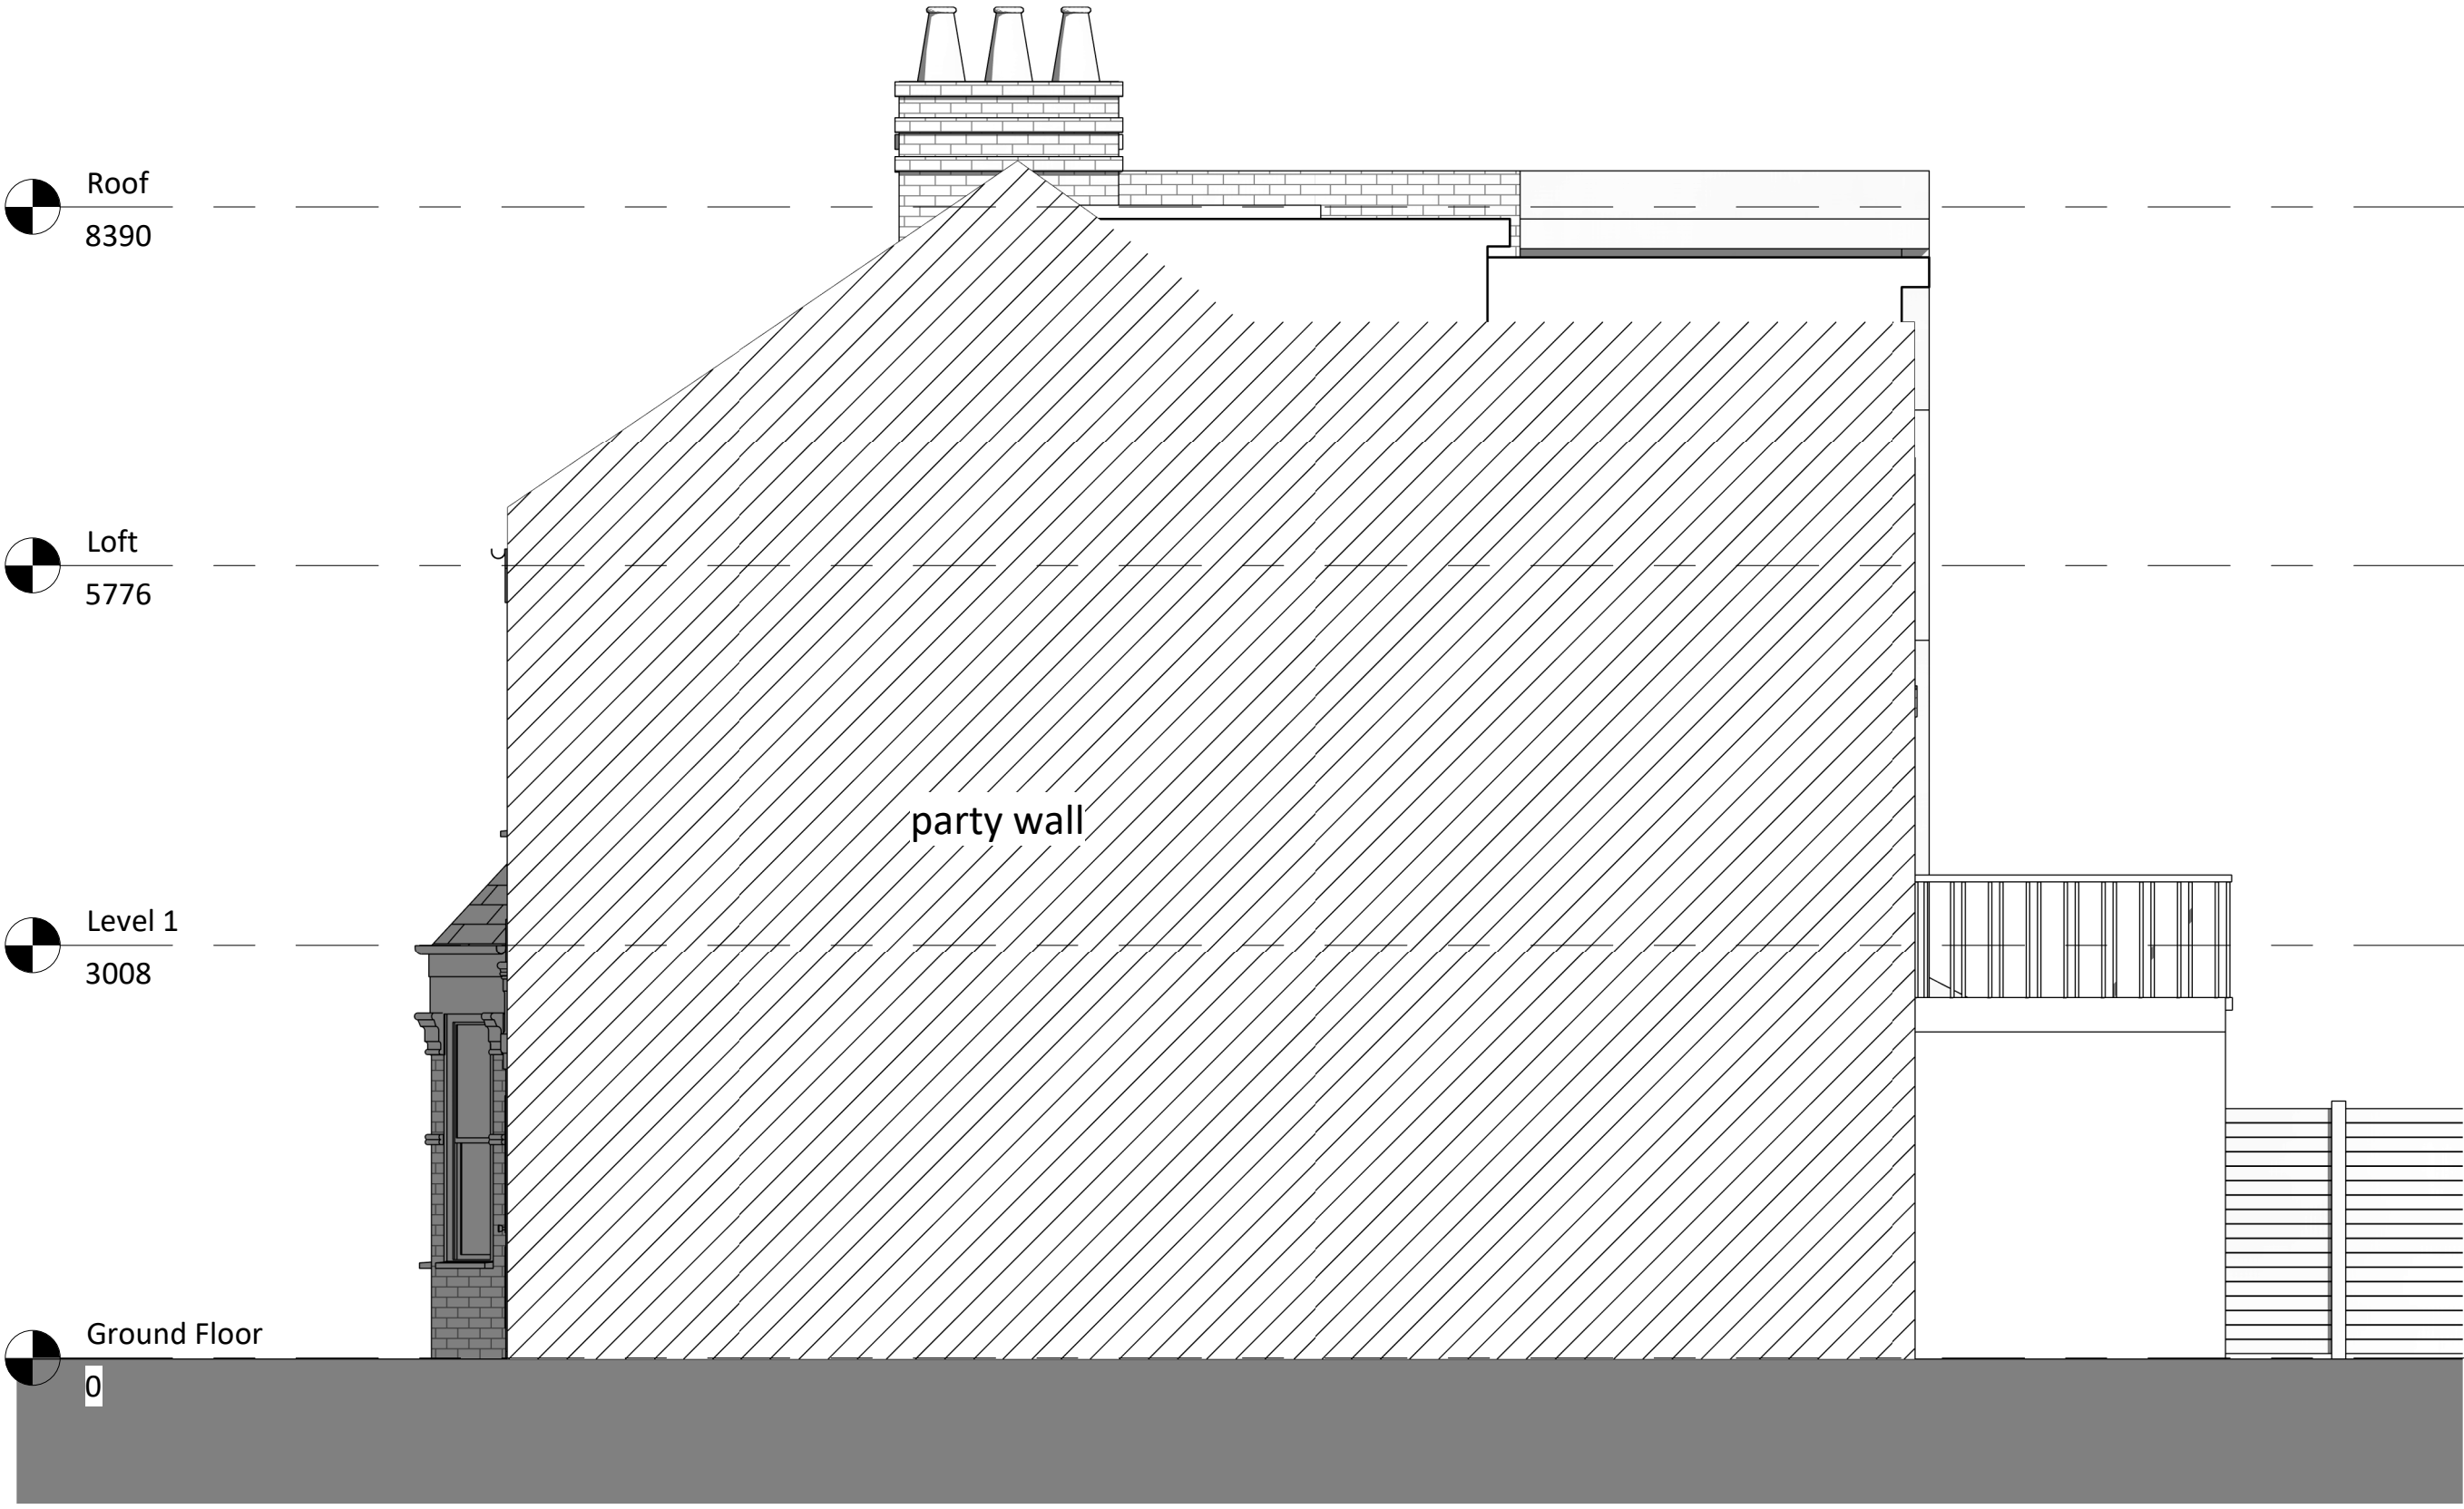

4 Existing North-West Elevation
1 : 50