


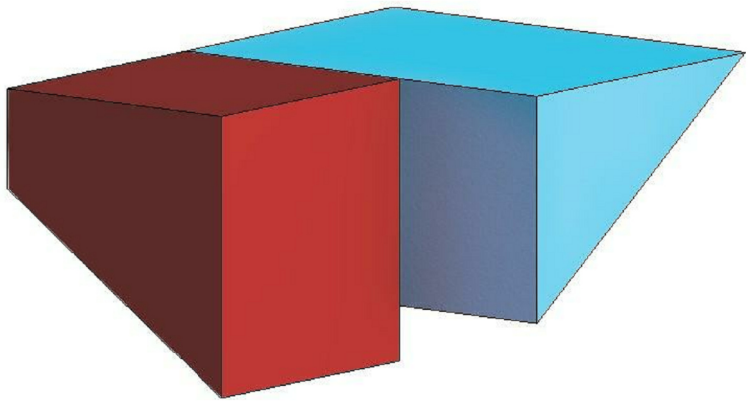

Loft new volume: = 31.80 m³

Amendments

Rev	Date	By	Description
-----	------	----	-------------

Project :

66 Graham Rd,
Duckett's Green,
London,
N15 3NJ

Title :

Planning drawings
Proposed Elevations



Bluelime Conversions Ltd.
Bluelime Planning Consultancy Ltd.

Unit 2-3, 17-19 Bonny Street,
London, NW1 9 PE

T: +44 (0) 8448005711
T2: 0207 813 4913


E: info@bluelimeltd.com
W: www.bluelimeltd.com

Loft conversion


Drawn by: AMC	Scale @ A1: 1 : 50	Date: 01/03/2026
------------------	-----------------------	---------------------

Drawing number: BLC-260218- PD-06	Rev:
--------------------------------------	------


Do not scale from this drawing. Dimensions to be checked on site.

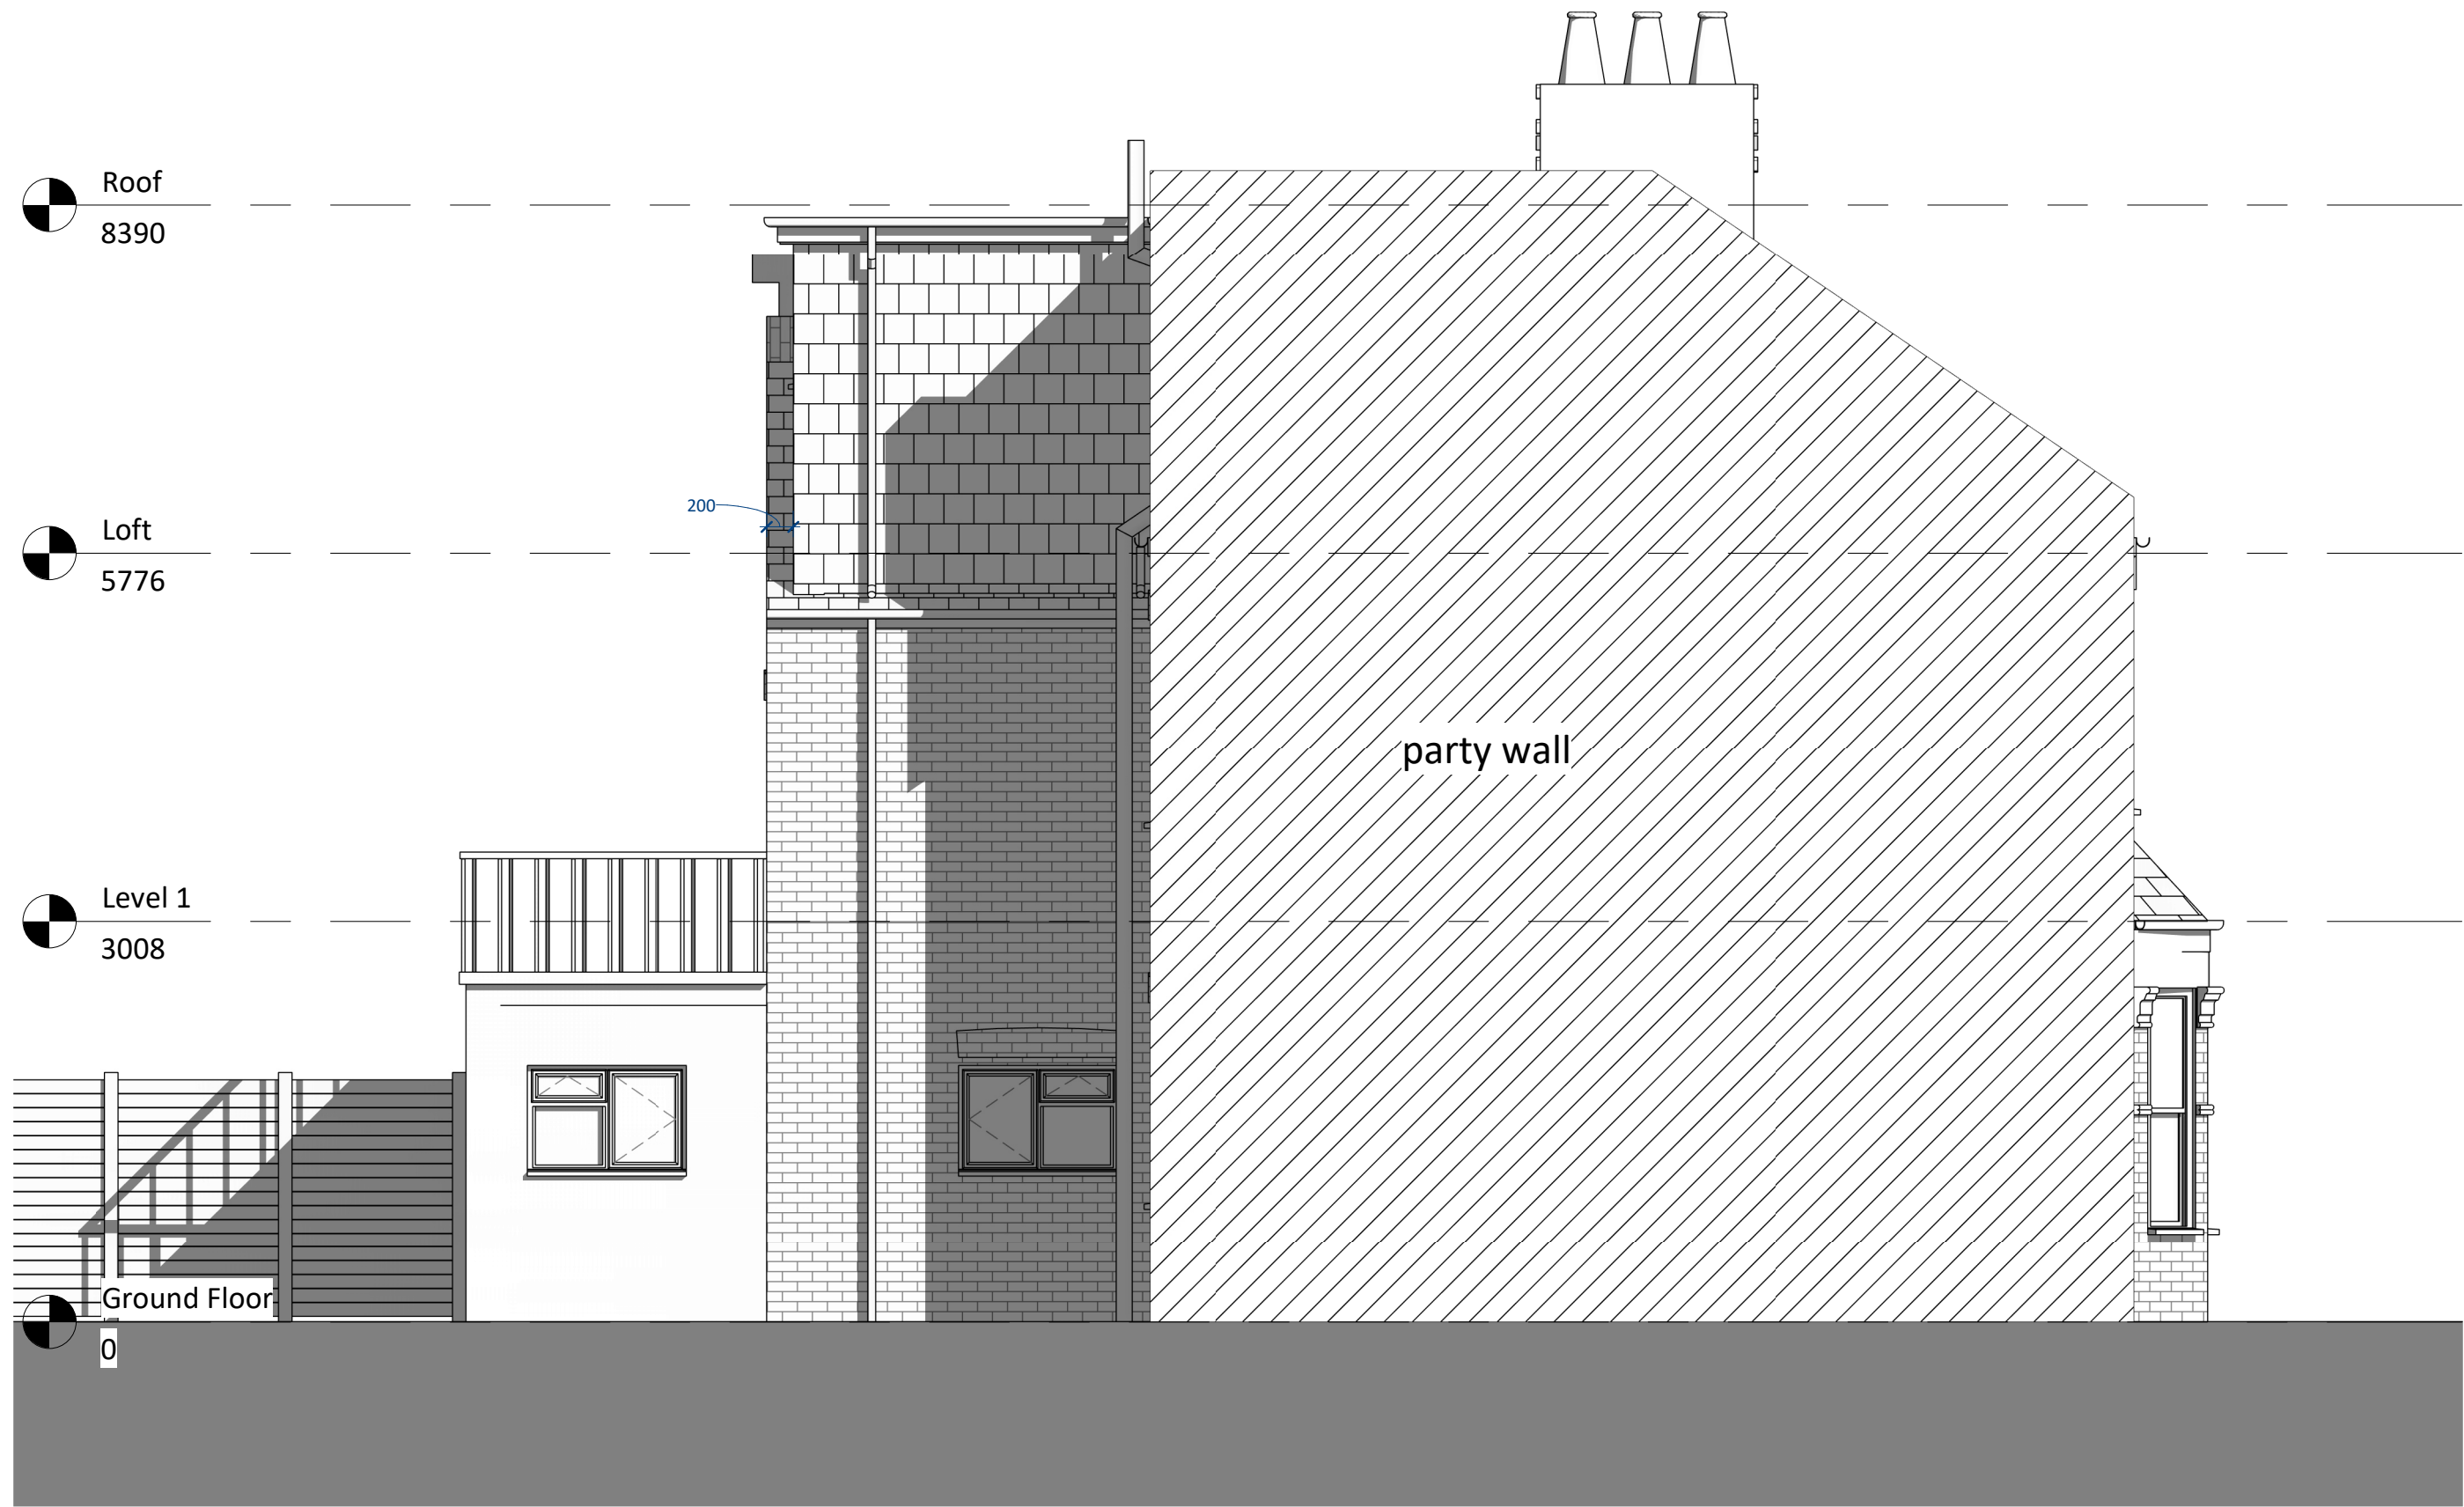


1 Proposed South-East Elevation
1 : 50

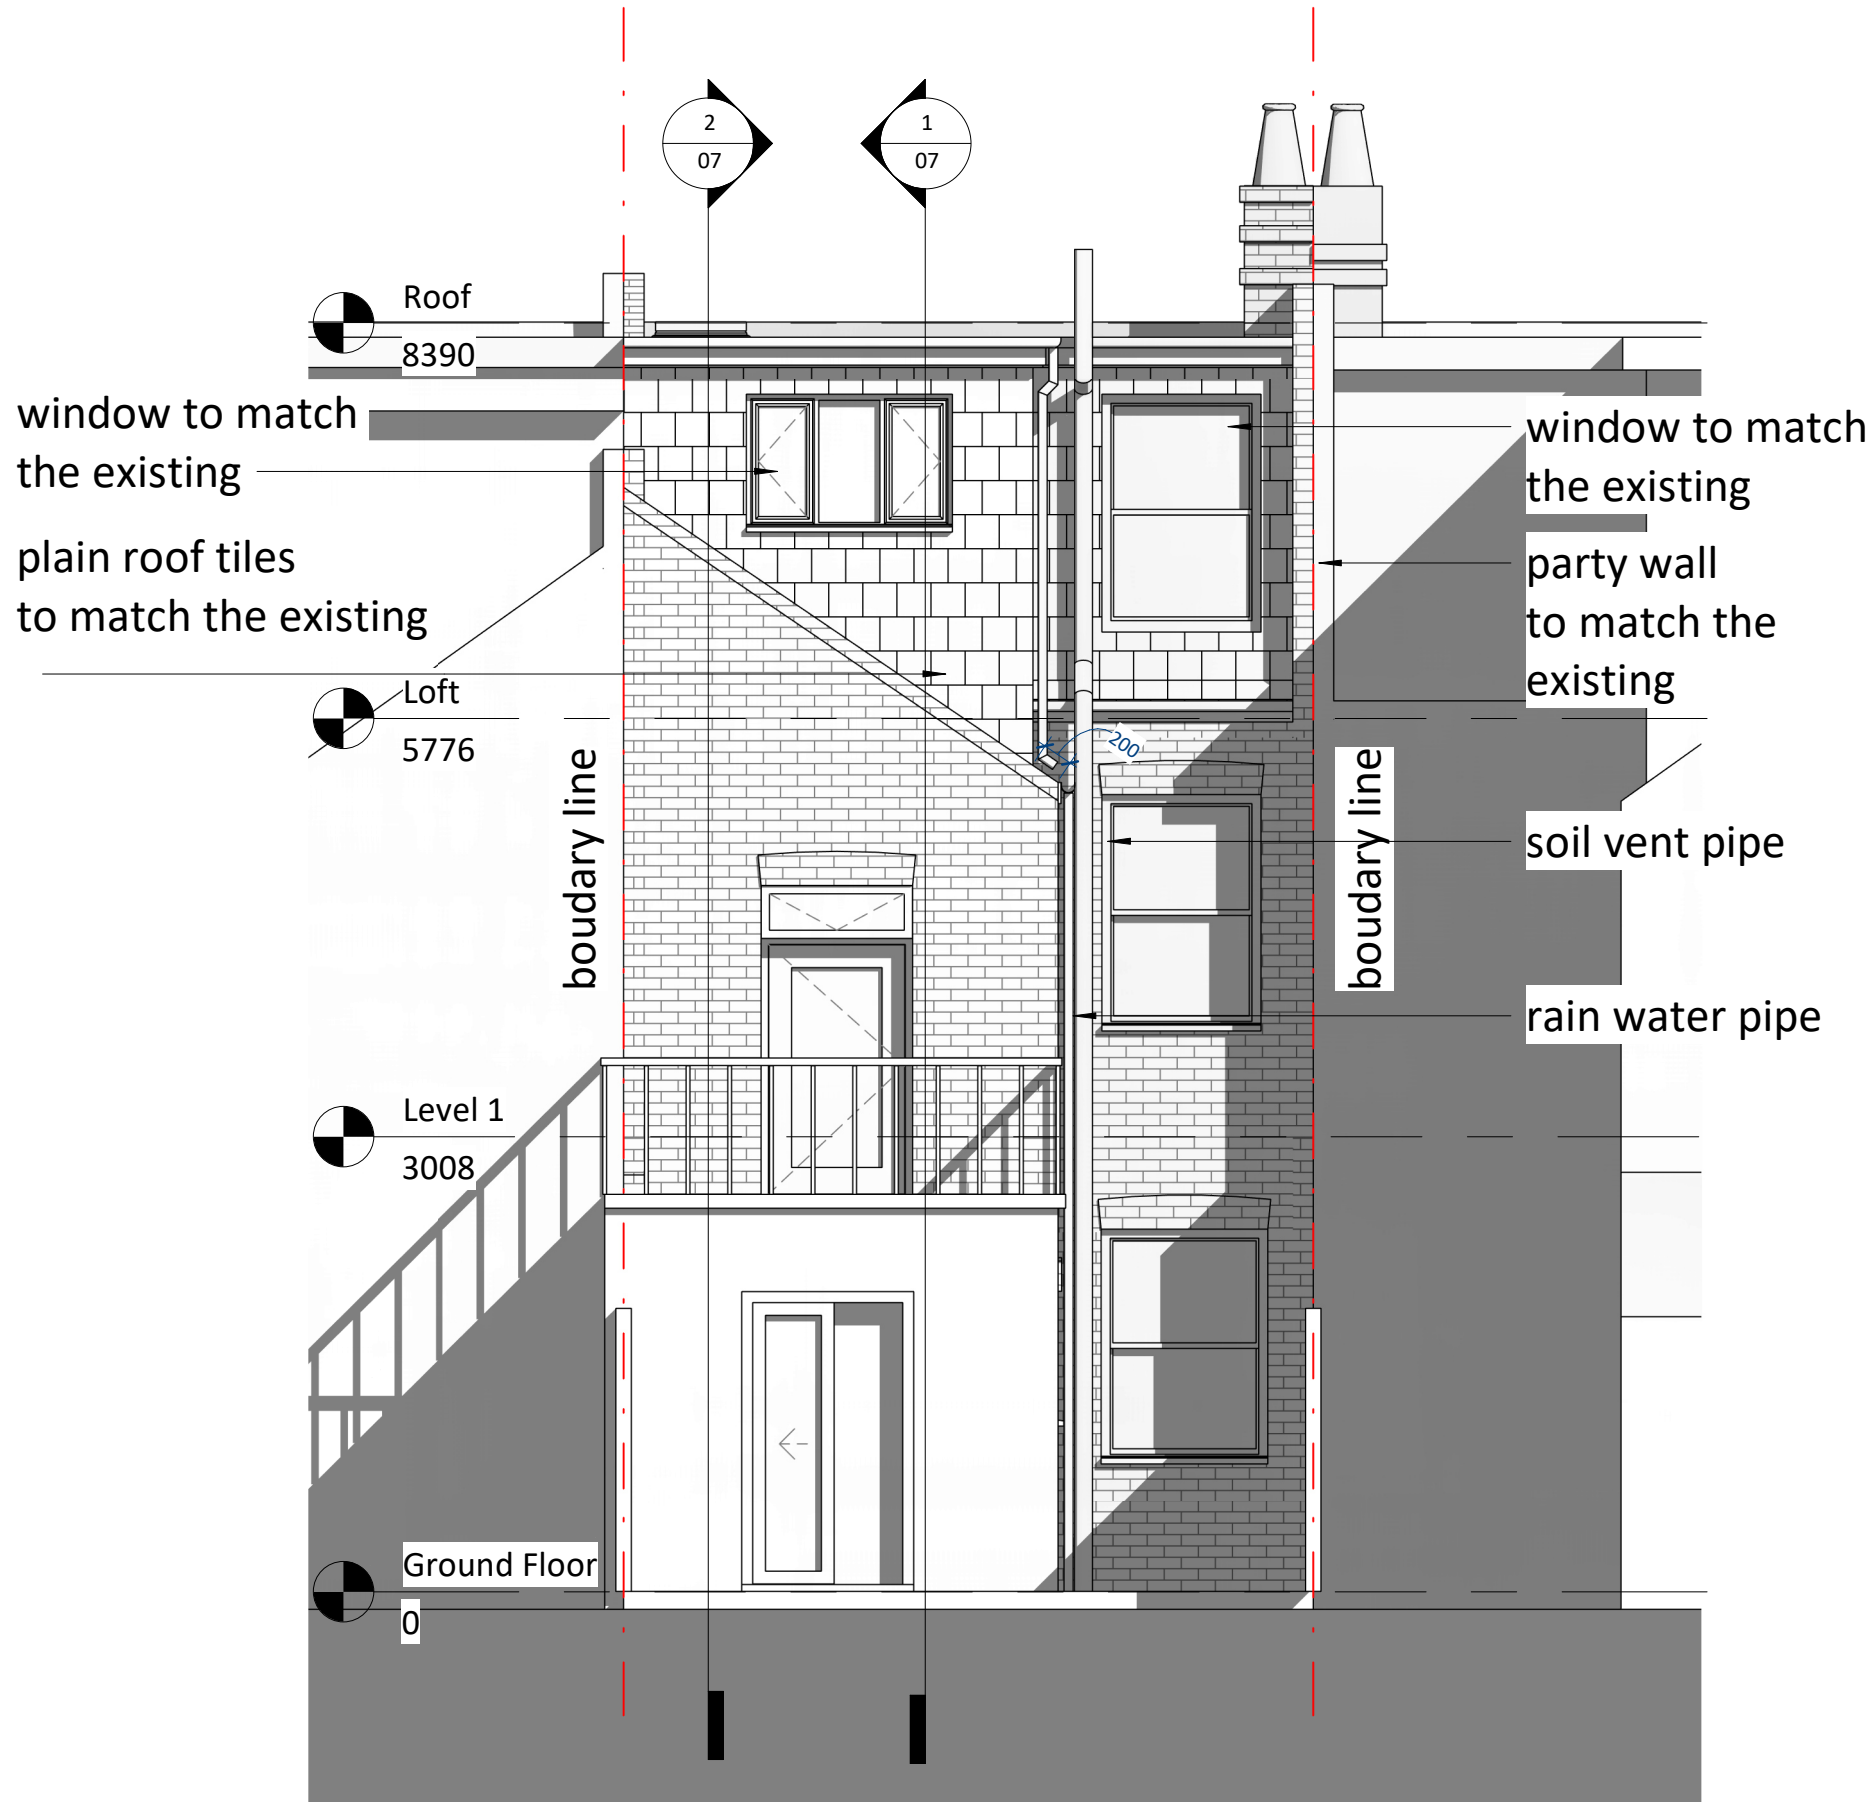

3 Proposed South-West Elevation
1 : 50

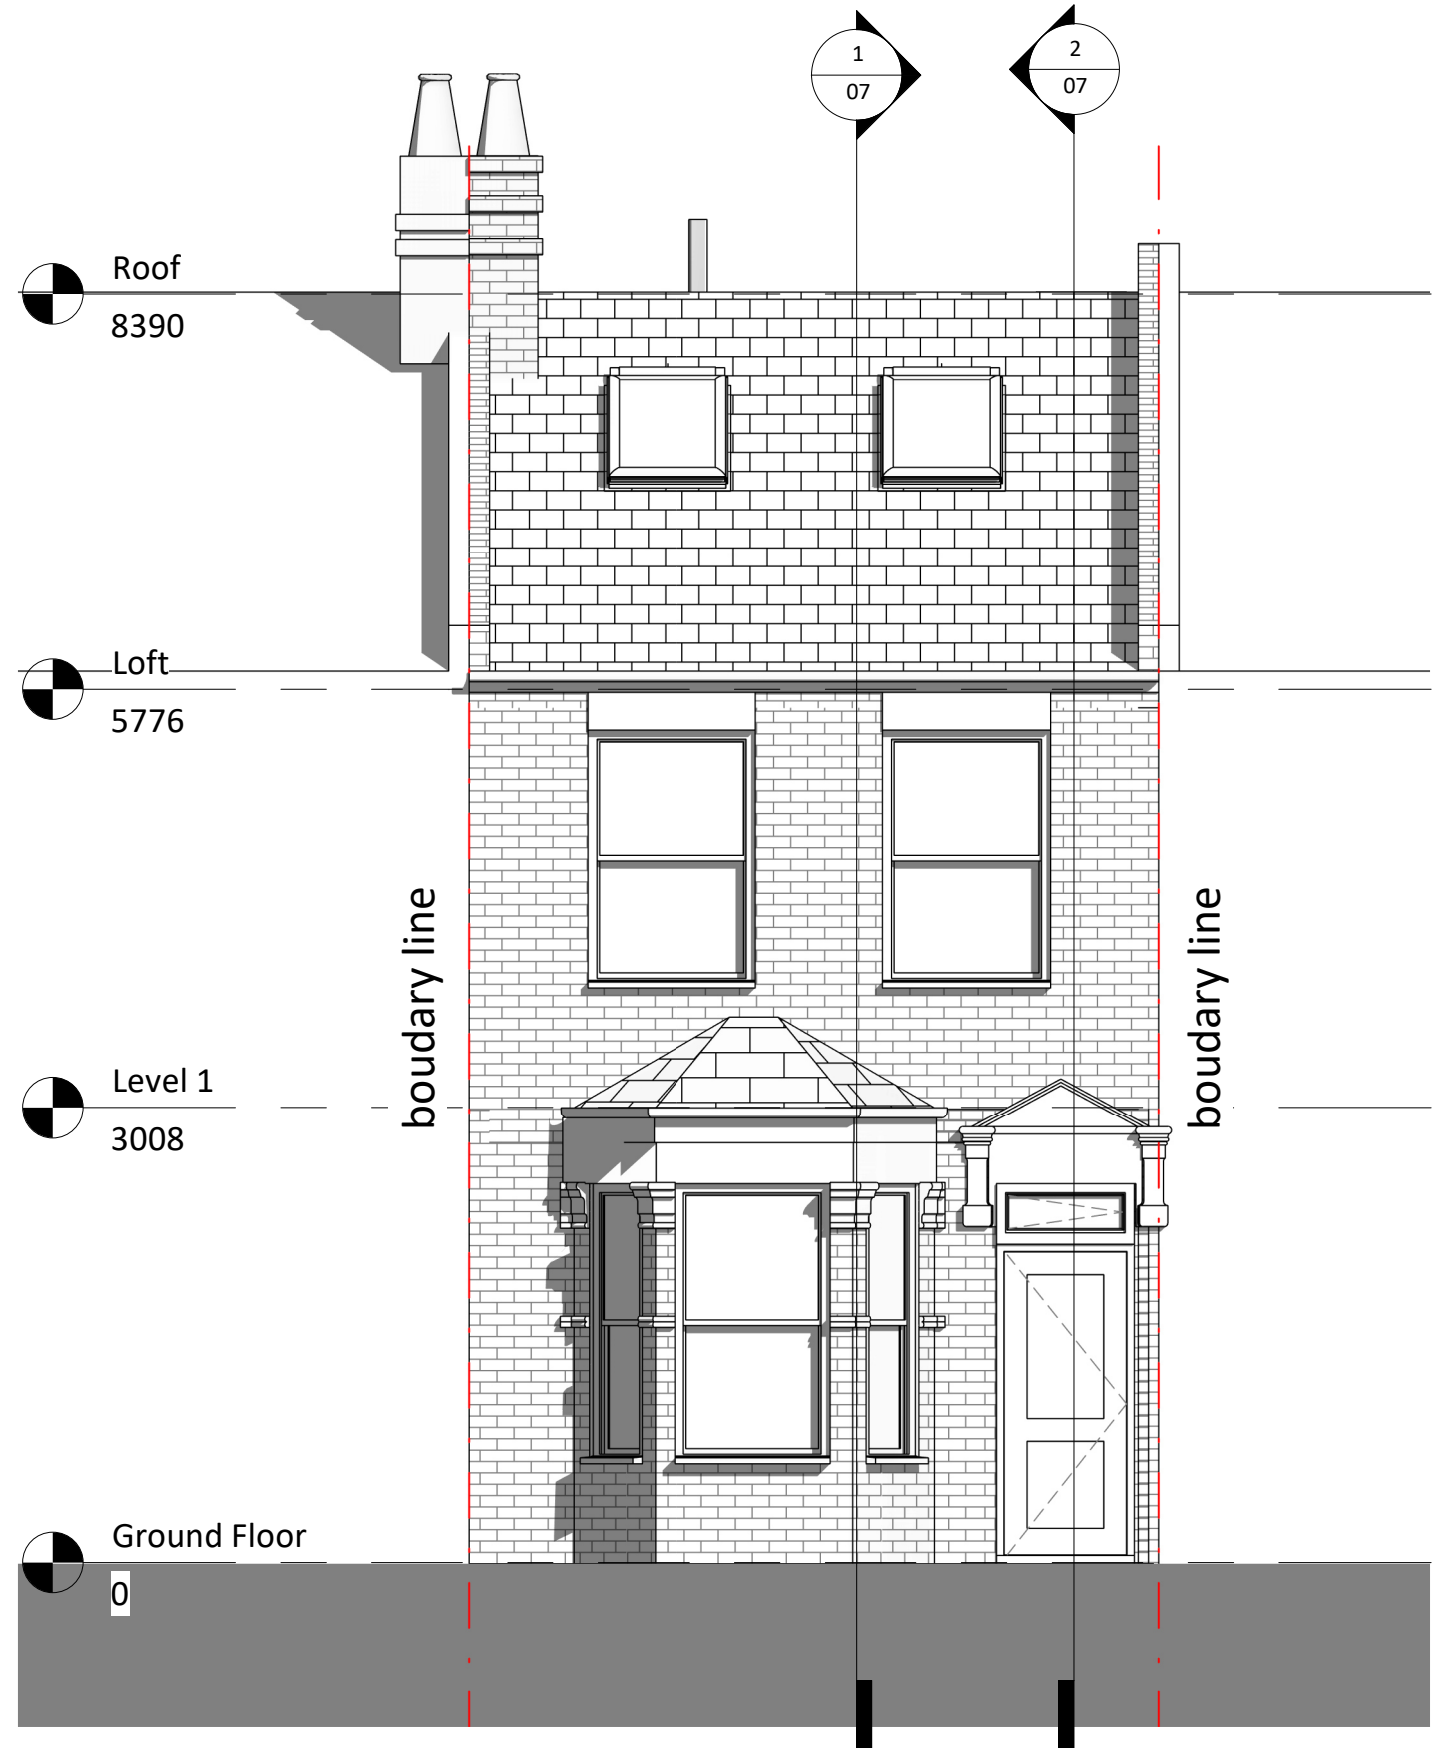

2 Proposed North-East Elevation Copy 1
1 : 50

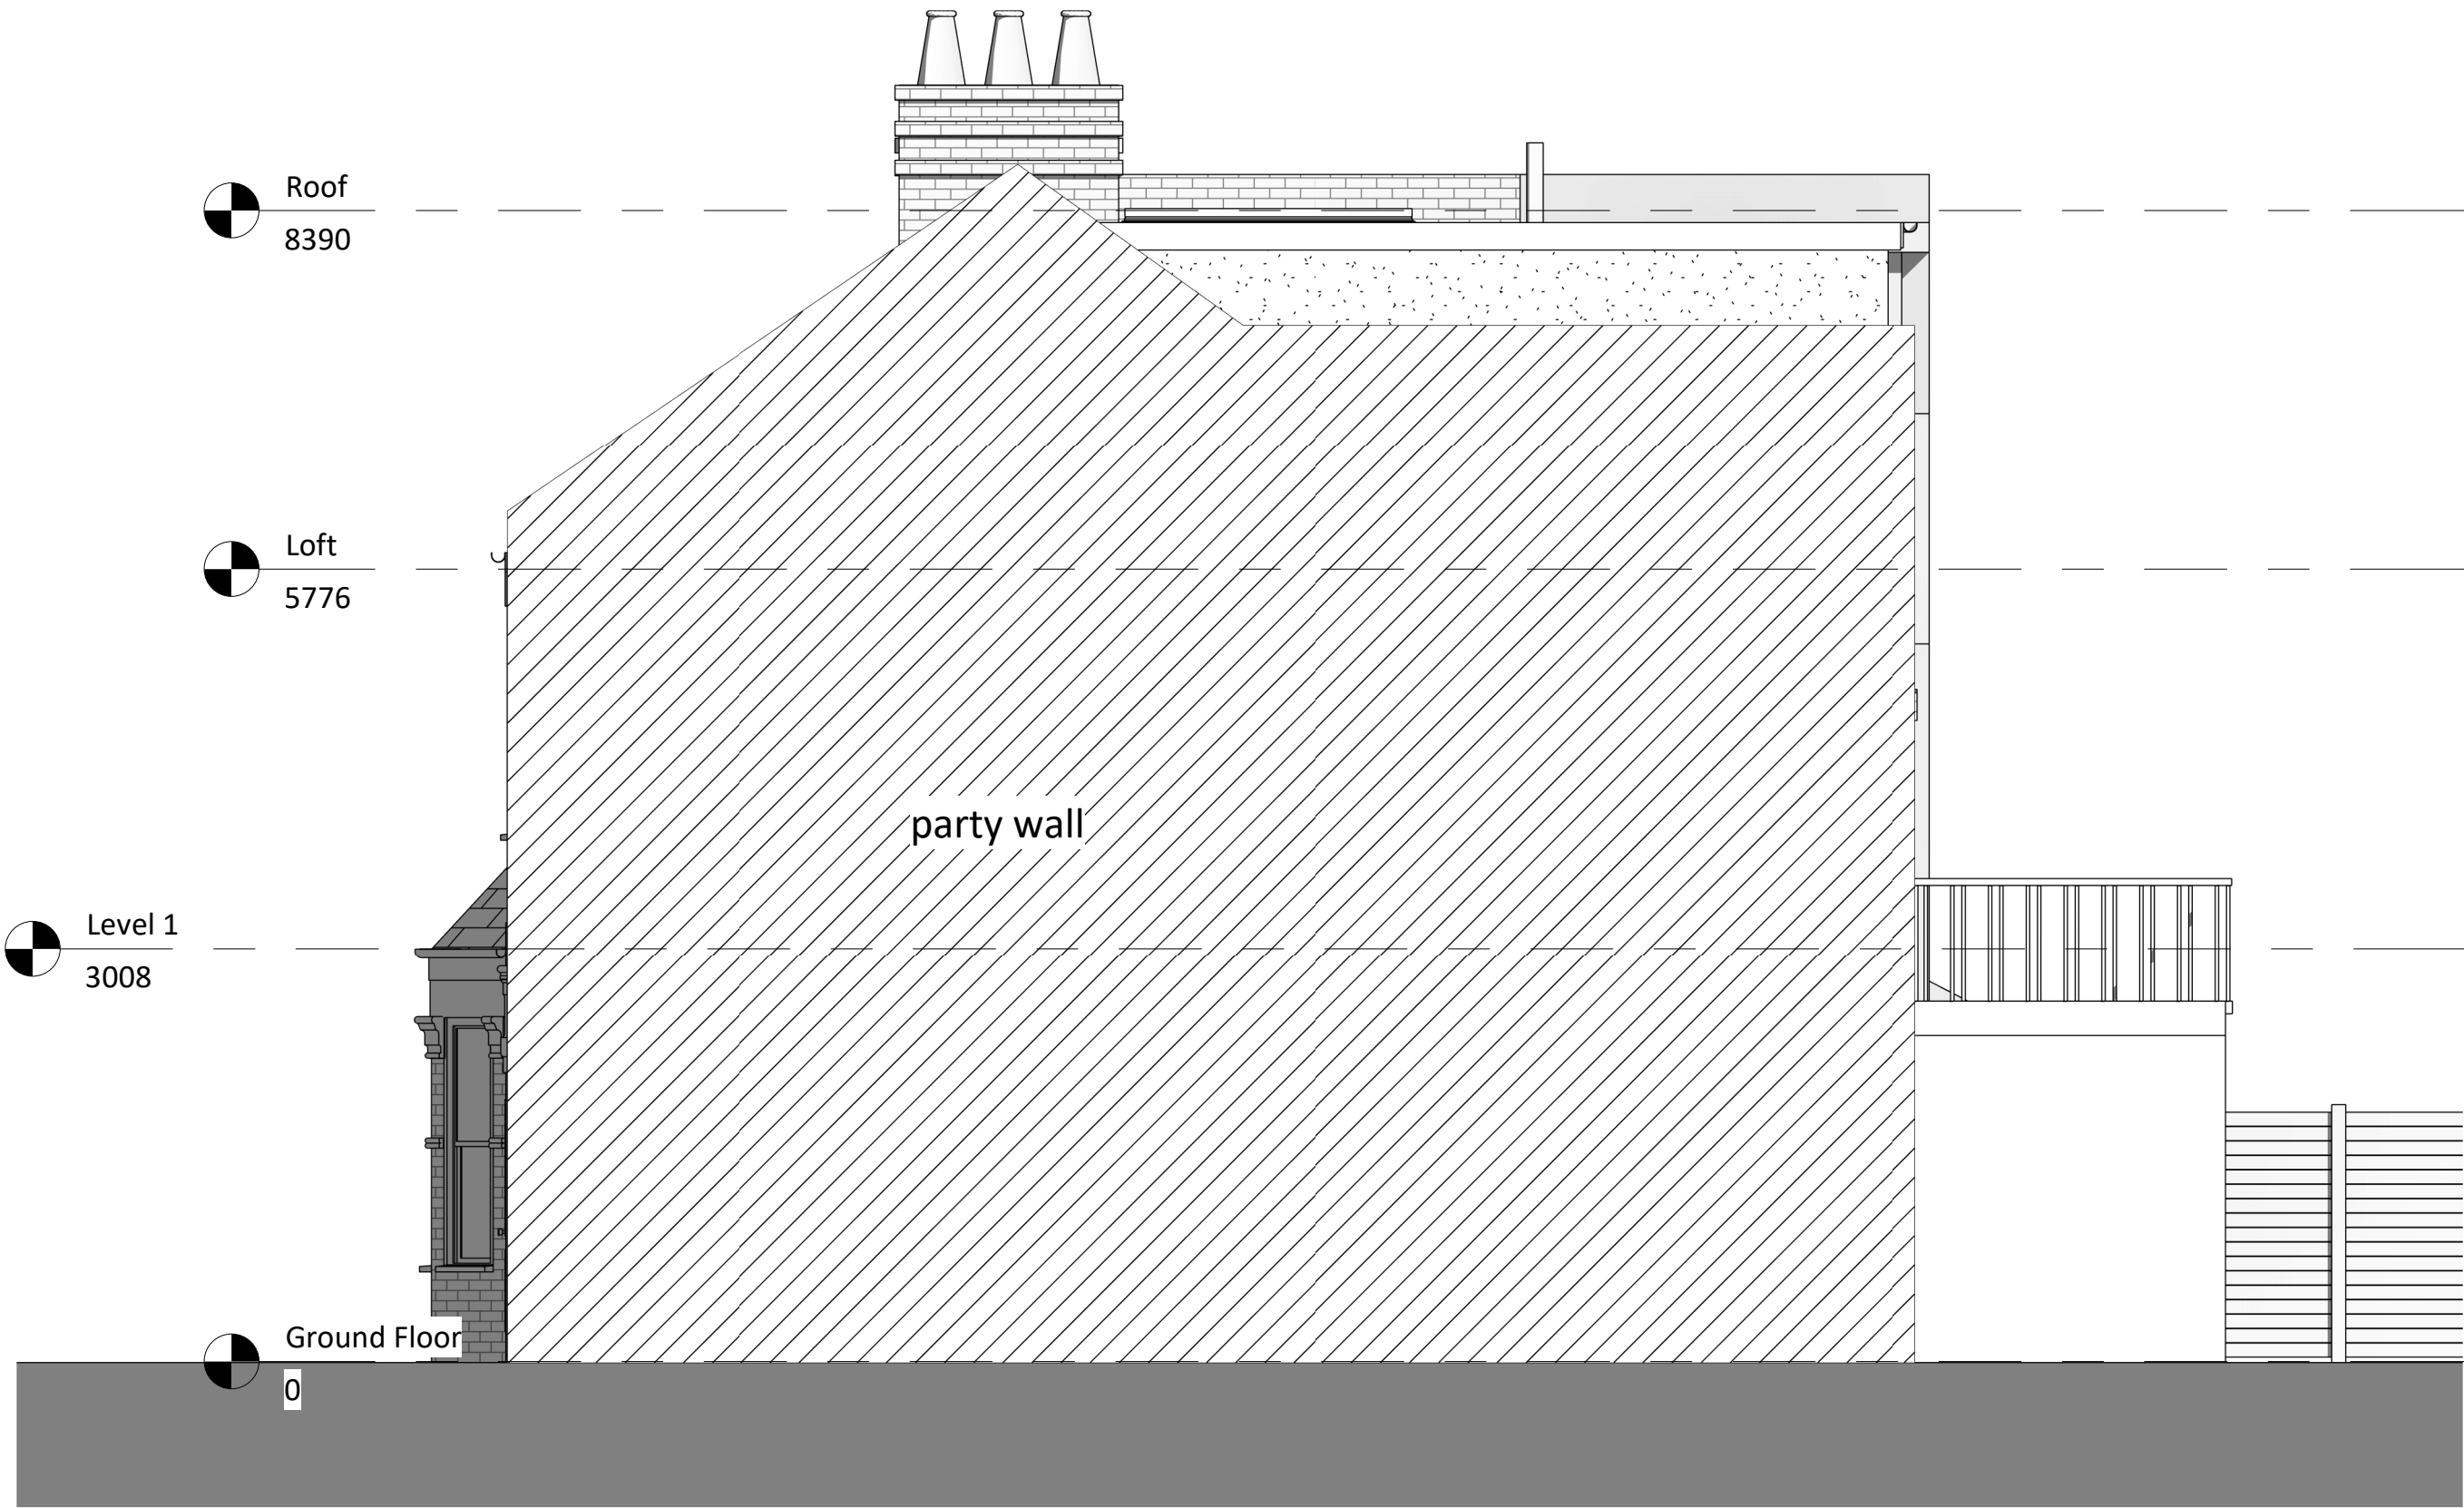

4 Proposed North-West Elevation
1 : 50