


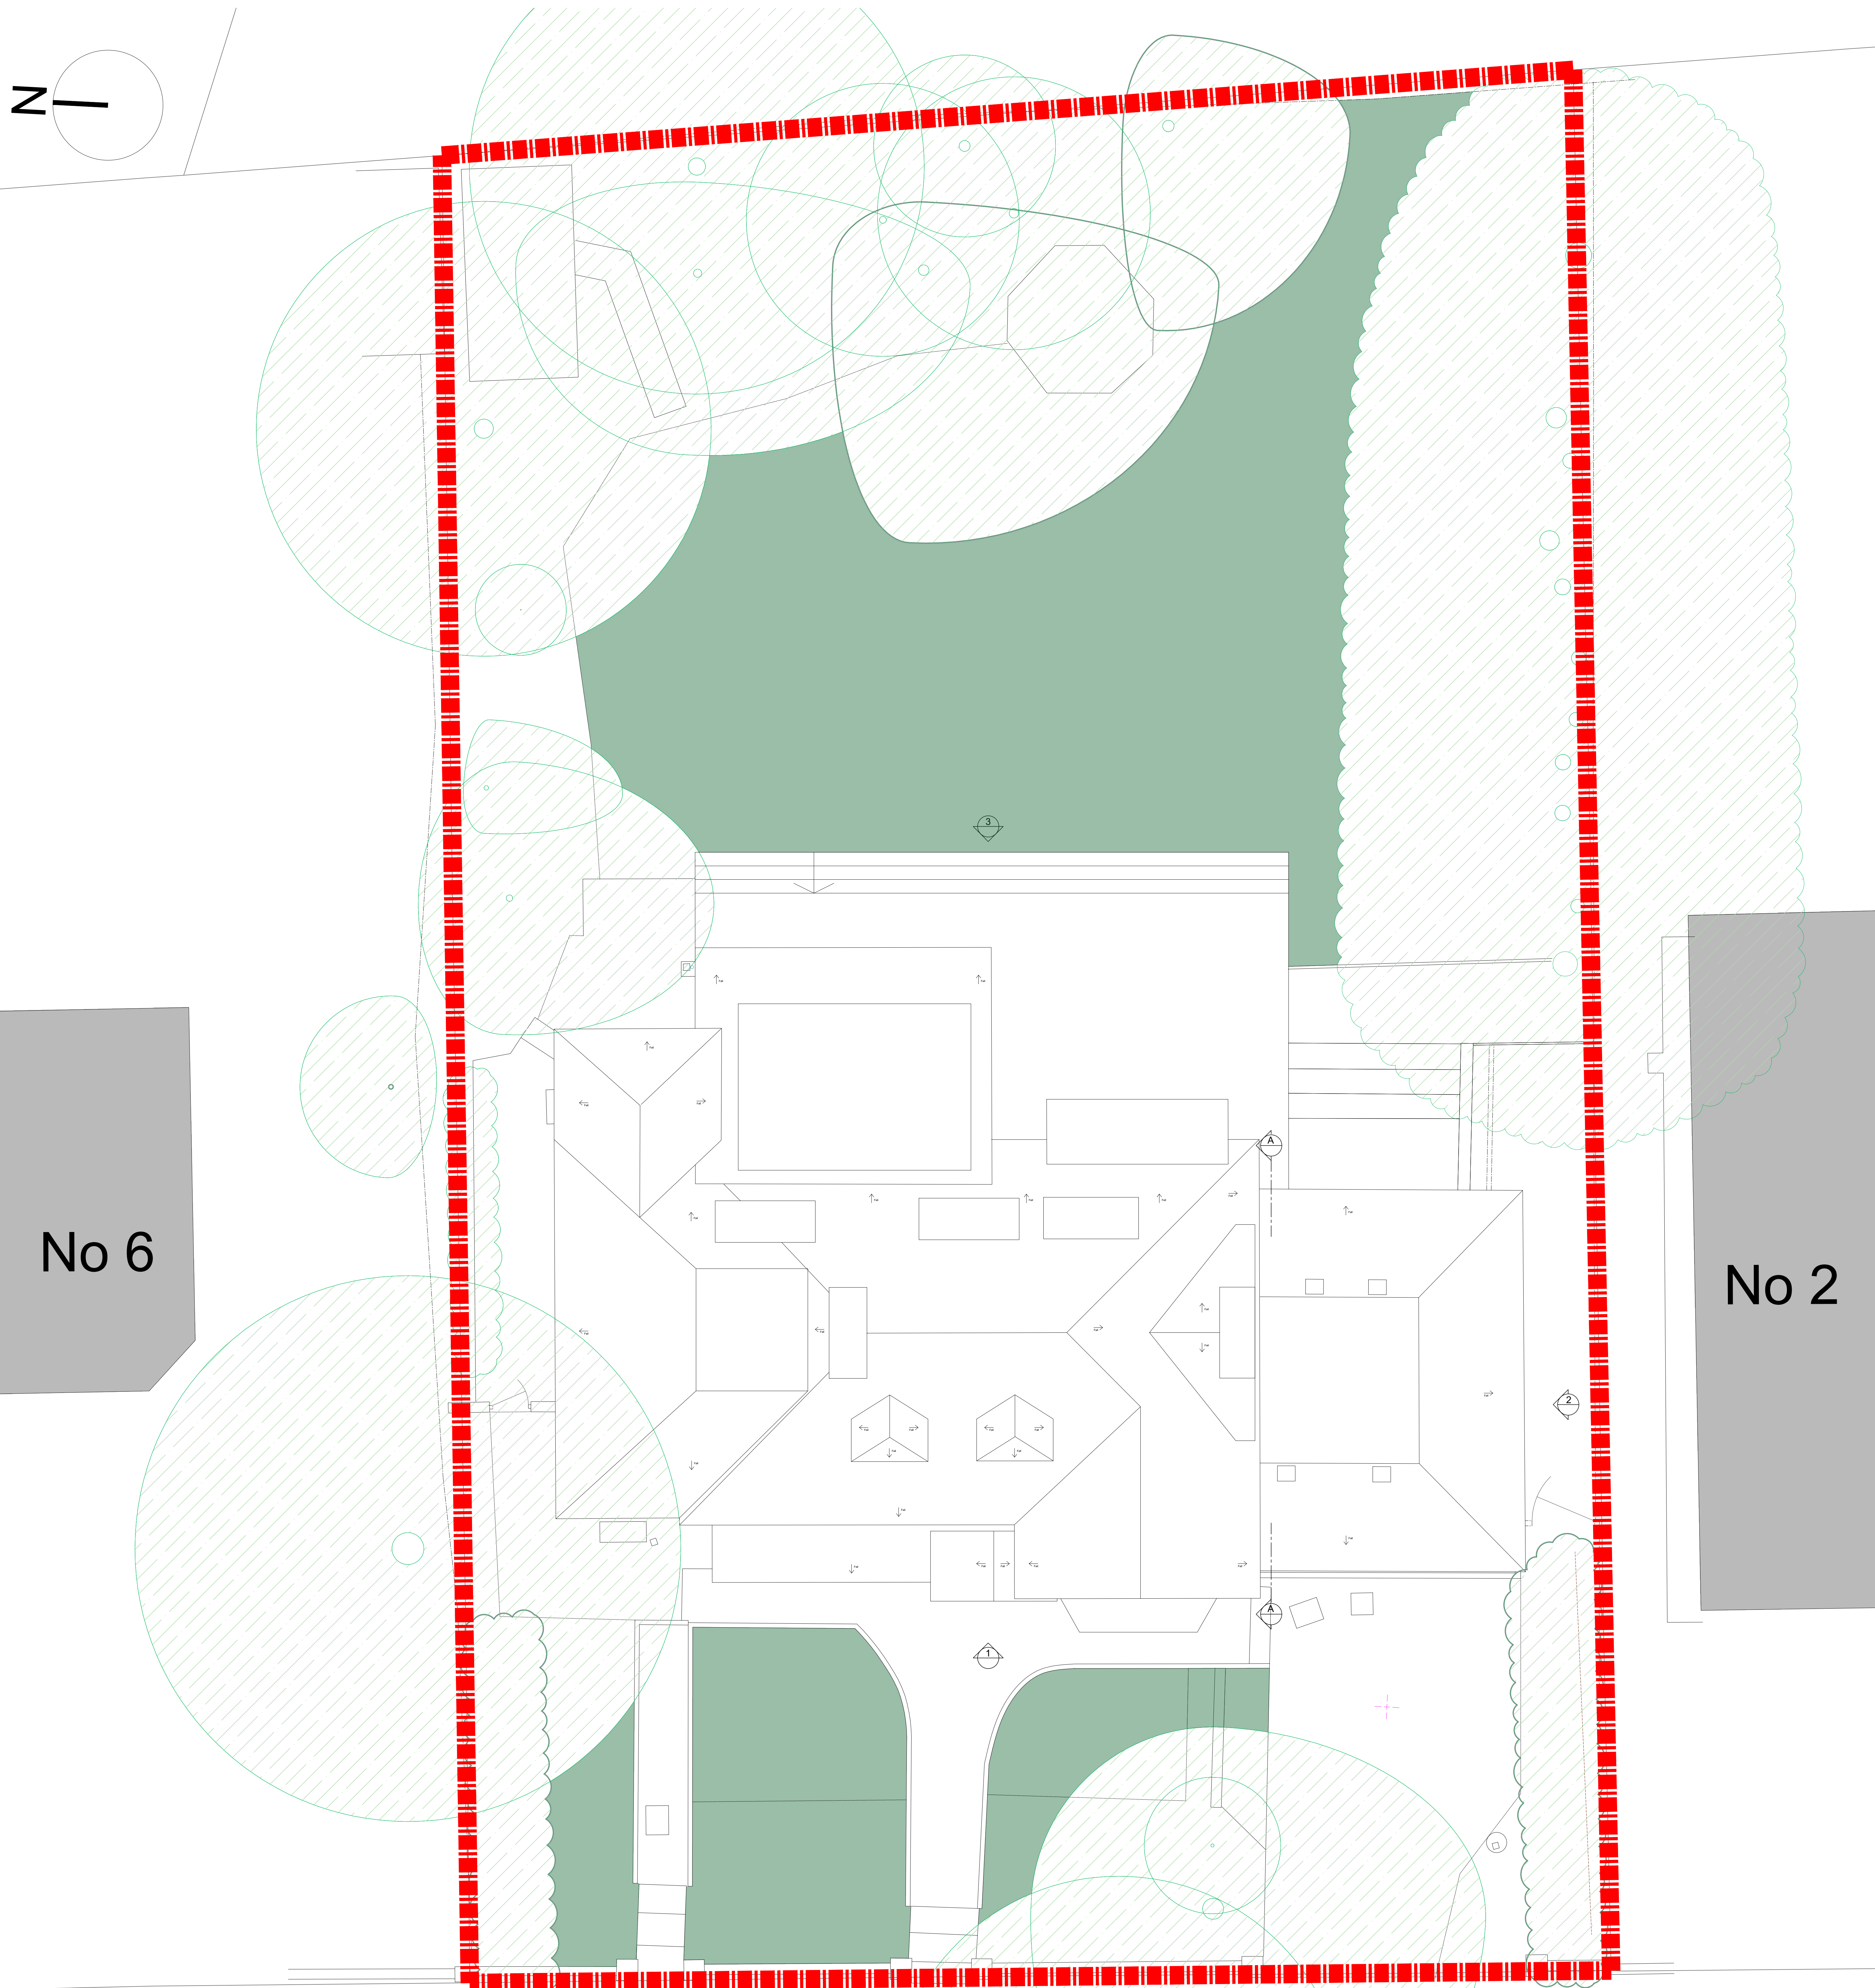

View from Sheldon Avenue

0 5m

1 Existing Block Plan

SHELDON AVENUE **Planning**

Revisions

Ko Architects
2/F 7 Mulgrave Chambers
26-28 Mulgrave Road | Sutton SM6 6LE
t: 020 8760 3397
project@koarchitects.co.uk

RIBA #
Registered Practice

Client: **Mr. R. Murad**
Project: **4 Sheldon Avenue N6 & JT**
Dwg: **EXISTING BLOCK PLAN**

Dwg No: **569-A20**
Date: **DEC 2025**
Scale: **1:50 @A0**


Revision: -




1 Existing Front Elevation 01



2 Existing Rear Elevation 03

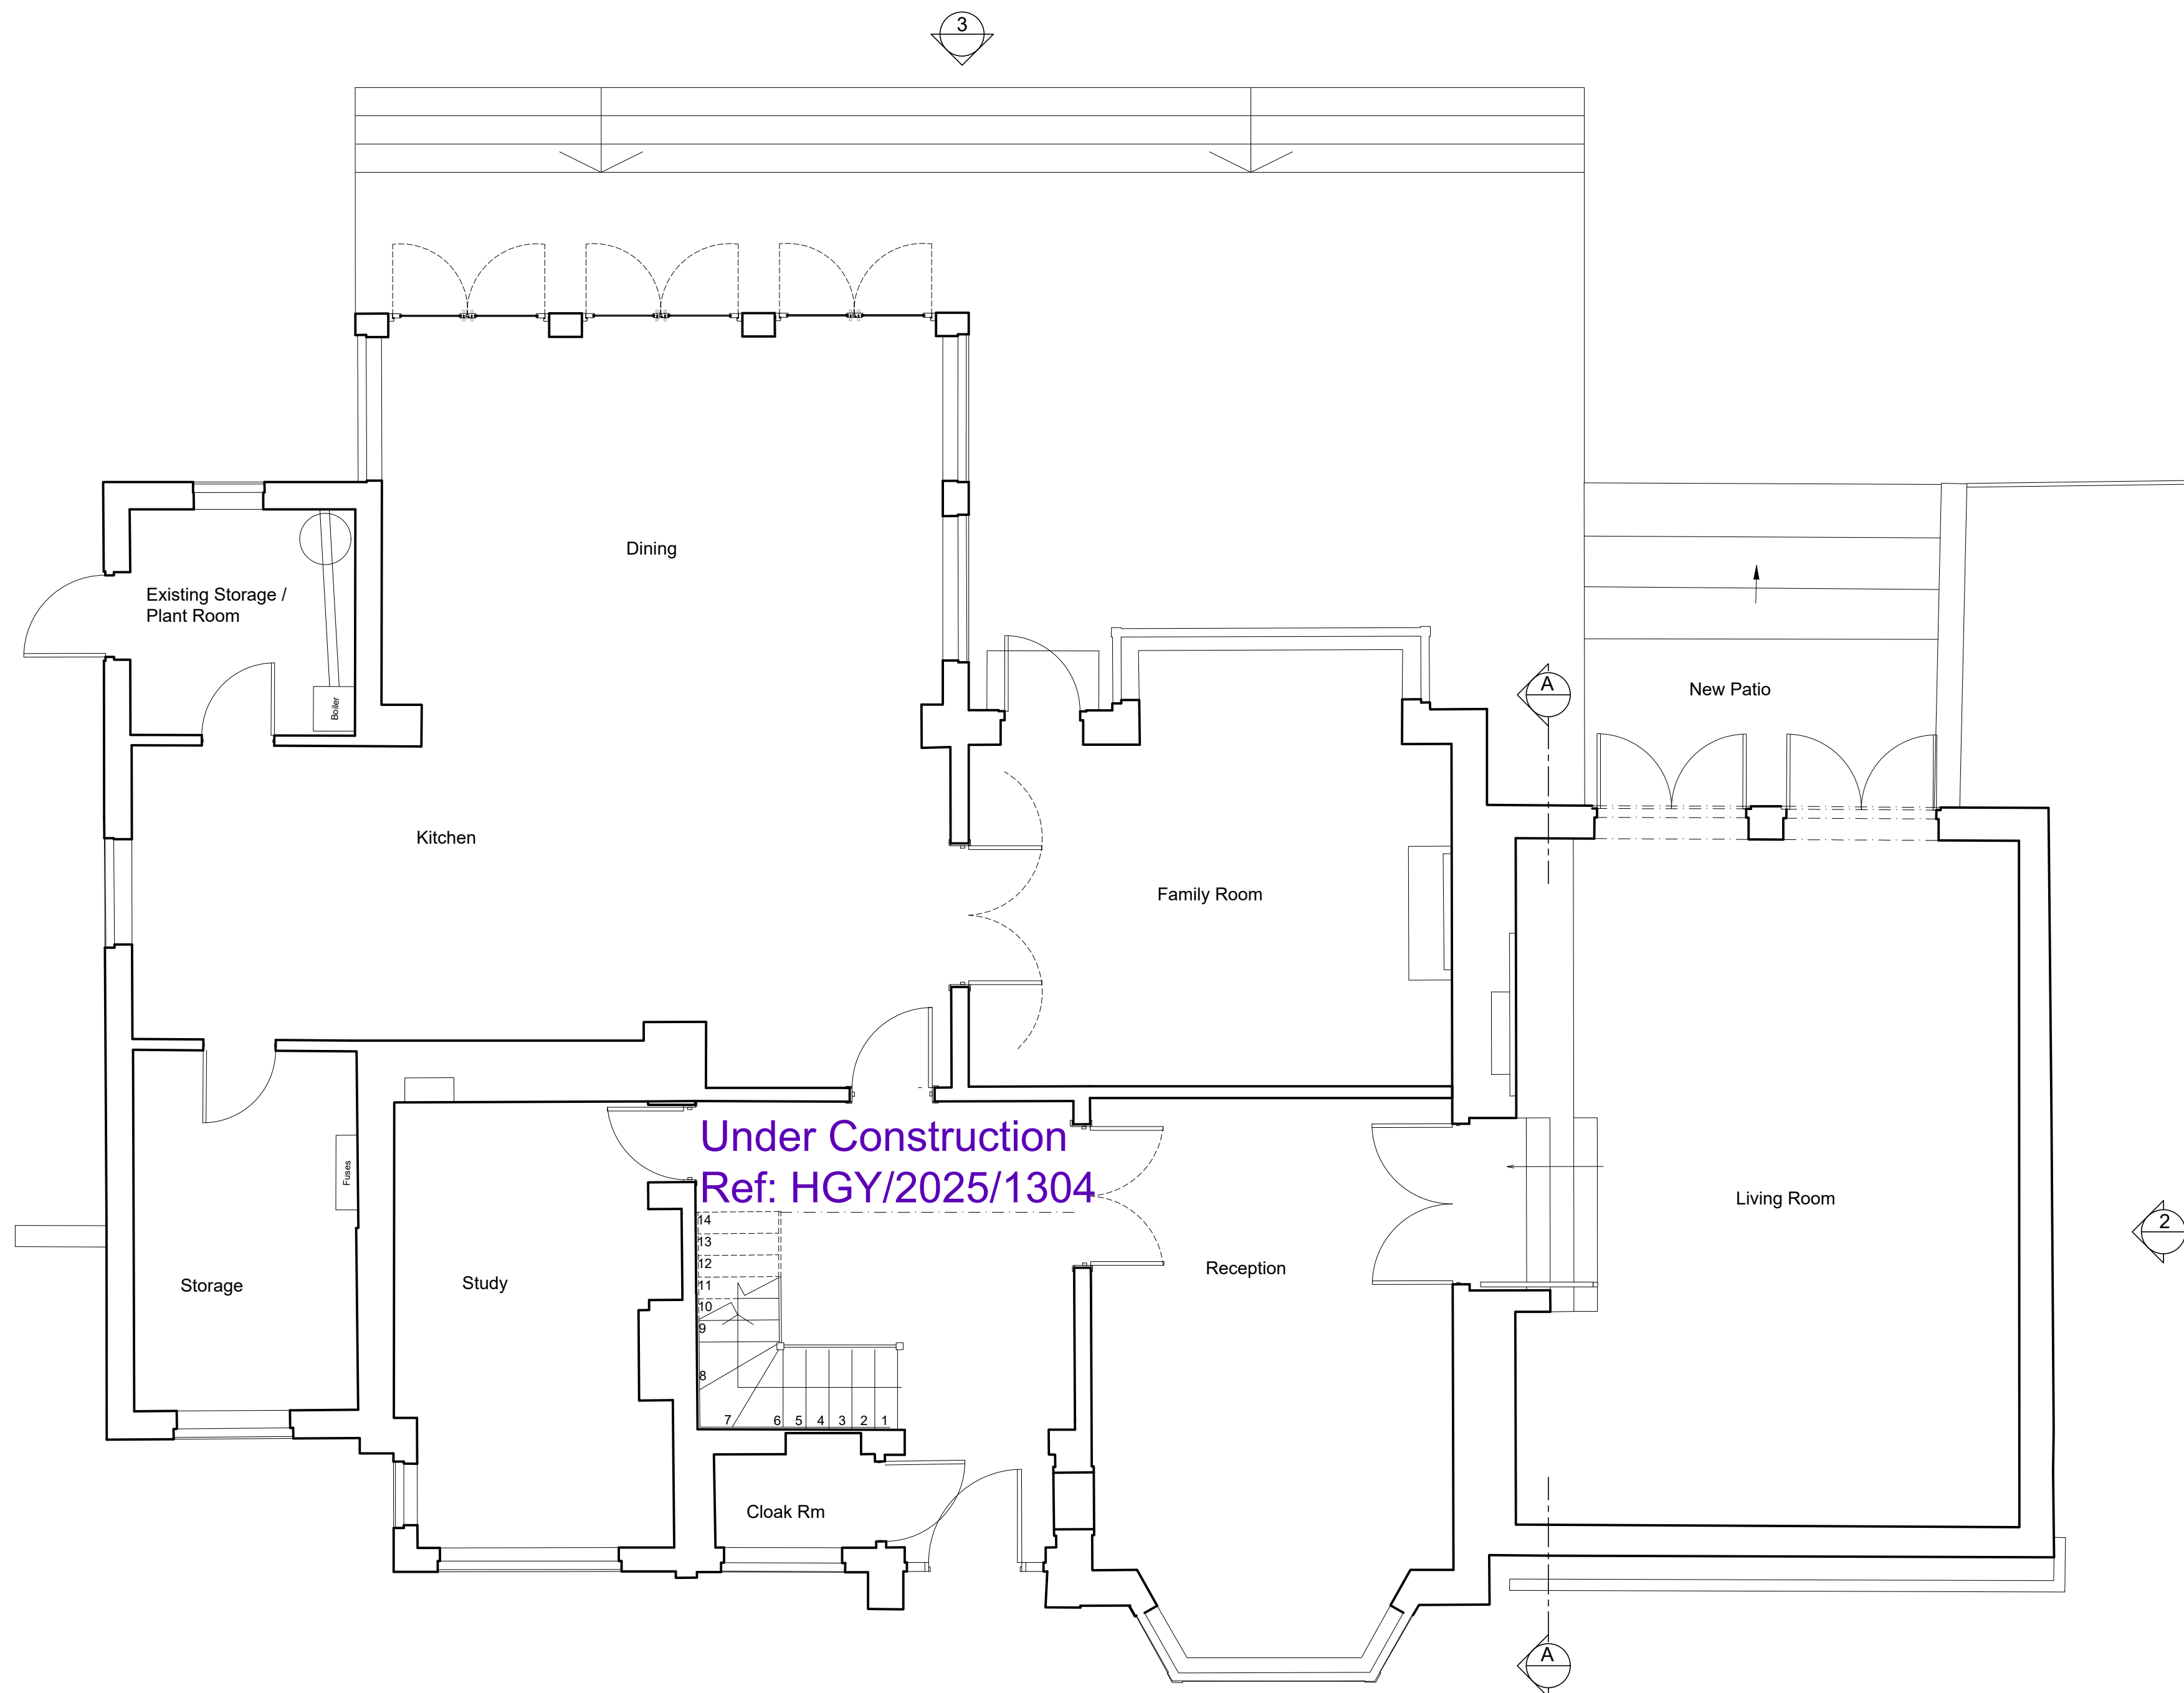

3 Existing Ground Floor Plan

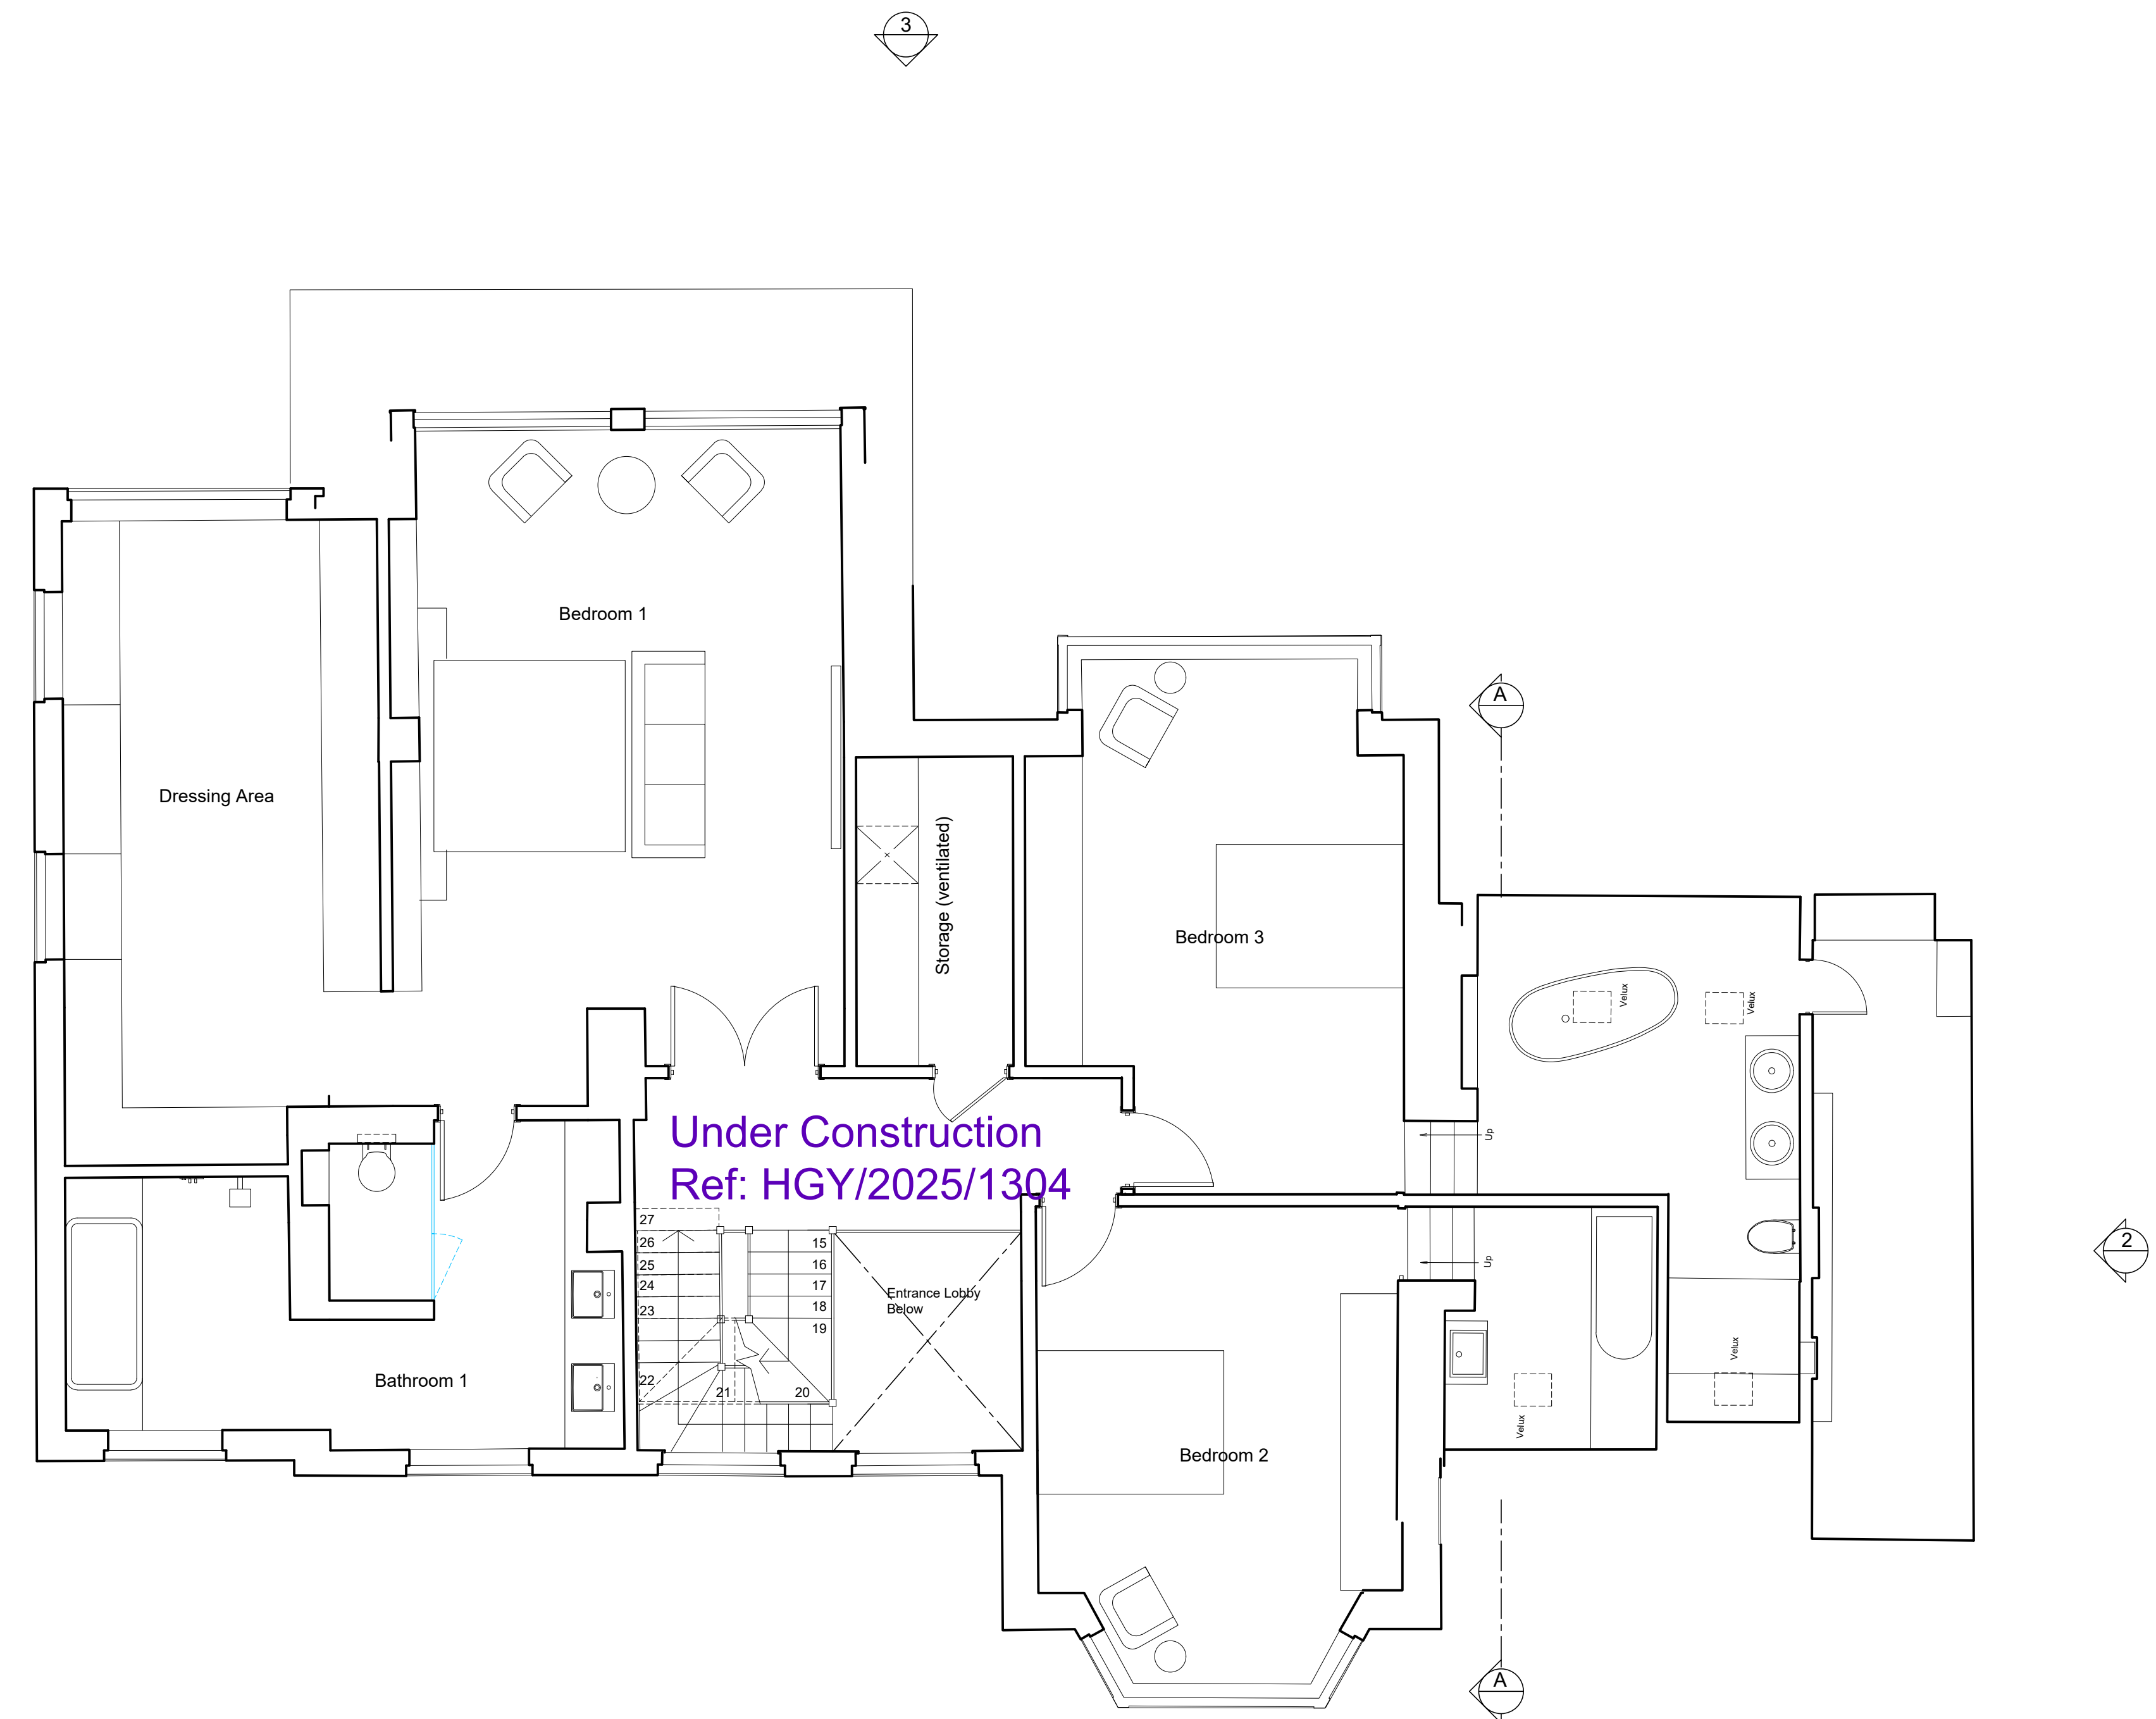


4 Existing First Floor Plan

Planning
Revisions

Ko Architects
2/F 7 Mulgrave Chambers
26-28 Mulgrave Road | Sutton SM2 6LE
T: 020 8760 3397
E: projects@koarchitects.co.uk


Client: Mr. R. Murad
Project: 4 Sheldon Avenue N6 4JT
Dwg: EXISTING & UNDER CONSTRUCTION FRONT AND REAR ELEVATION & GROUND AND FIRST FLOOR PLANS
Dwg No: 569-A21
Date: DEC 2025
Scale: 1:50 @A0

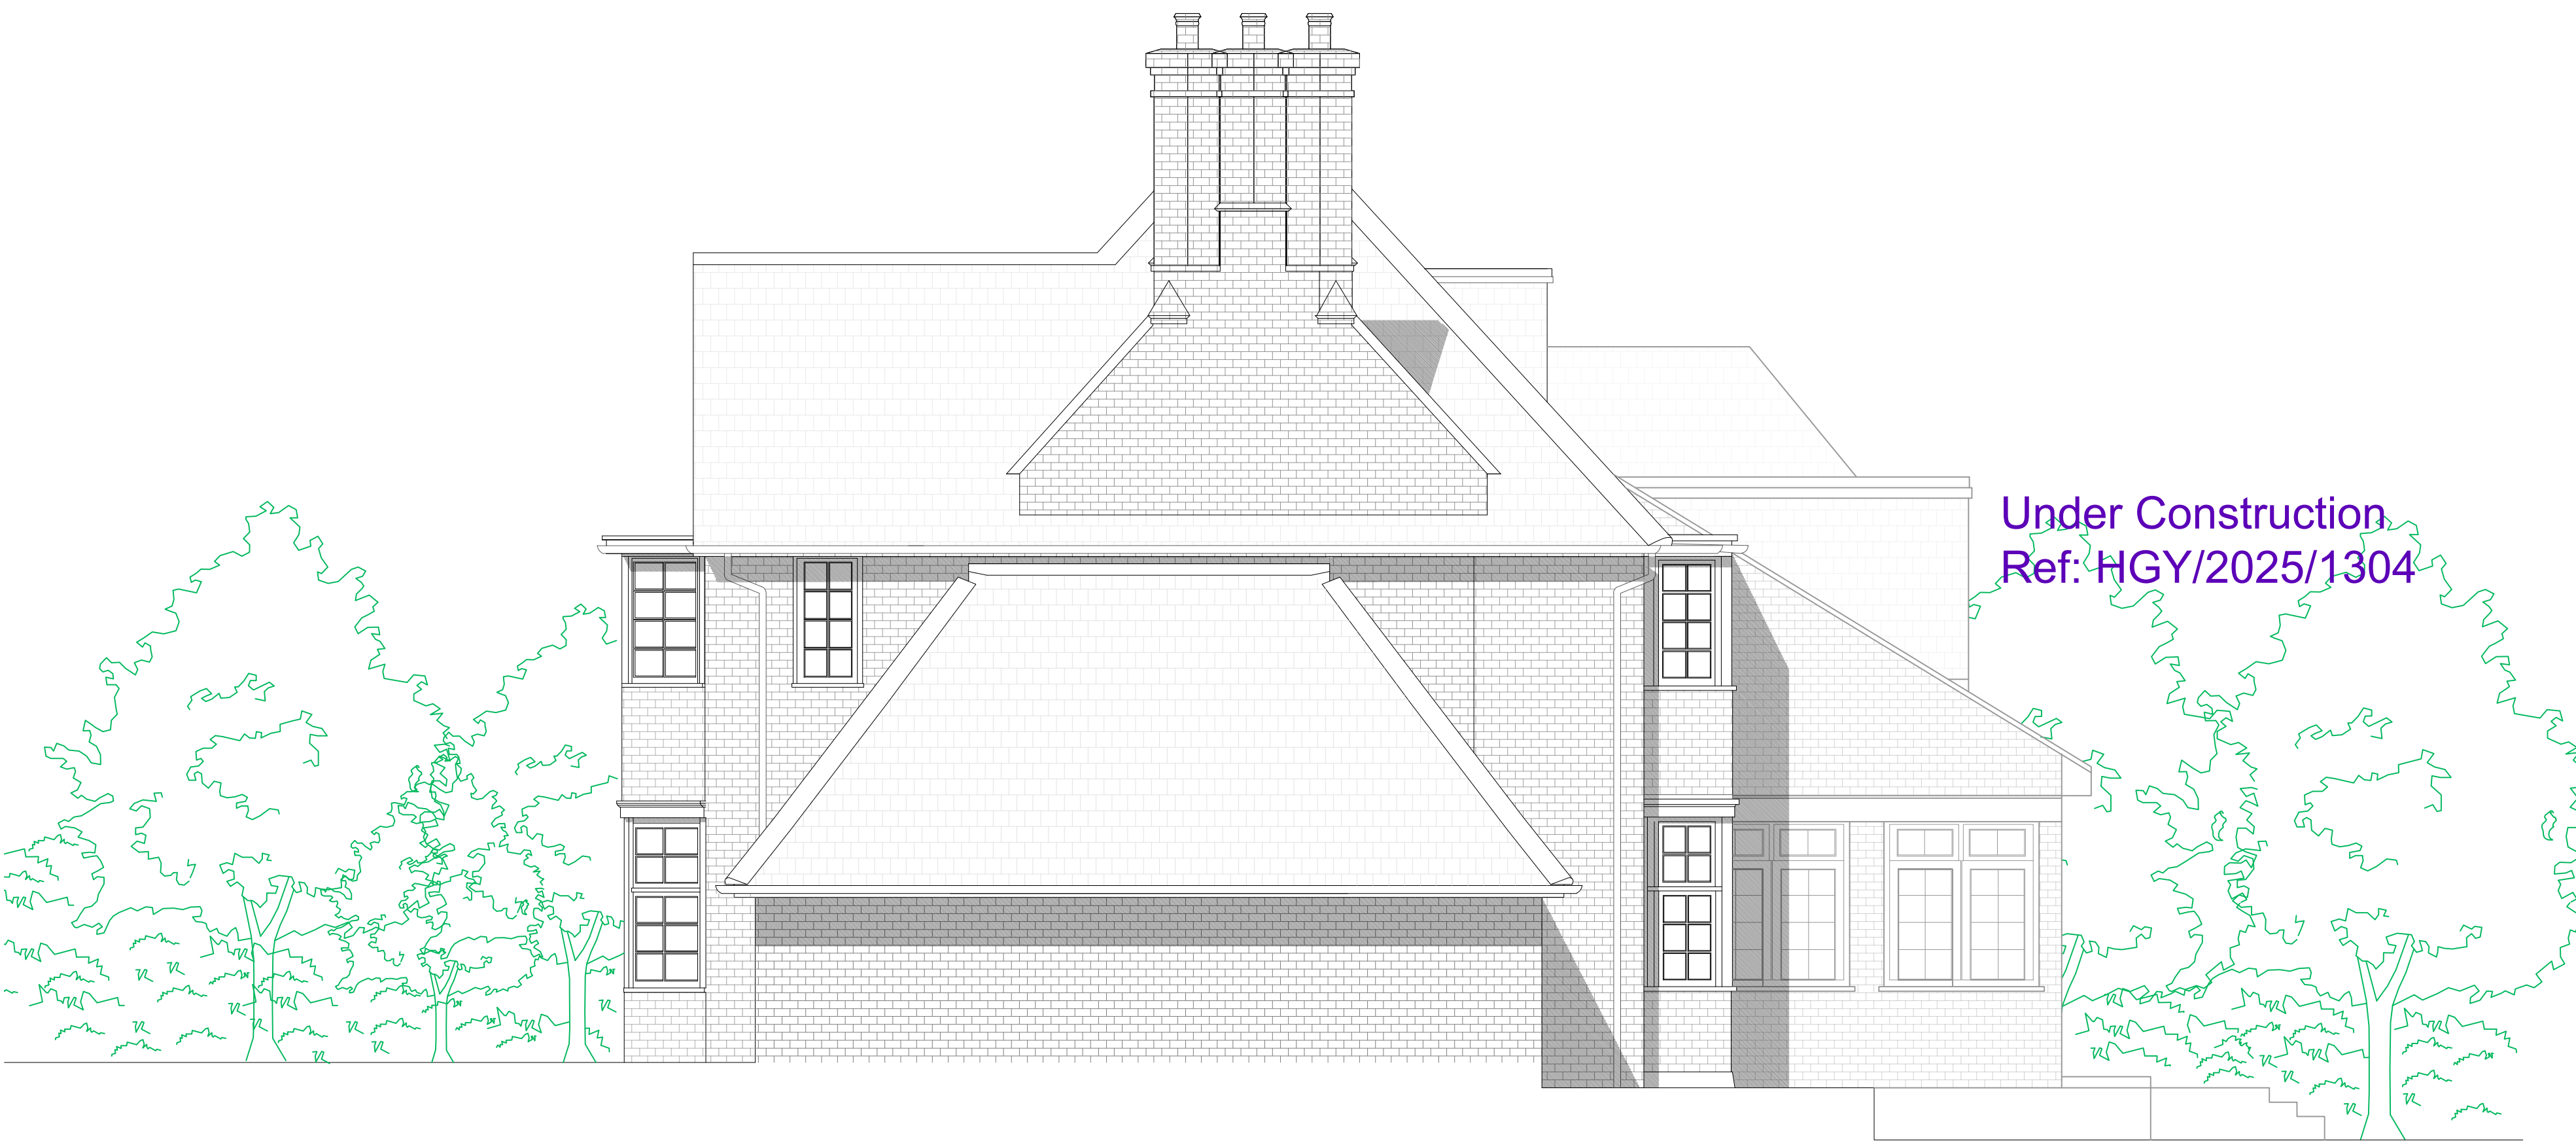


1 Existing Side Elevation 02



2 Existing Section A

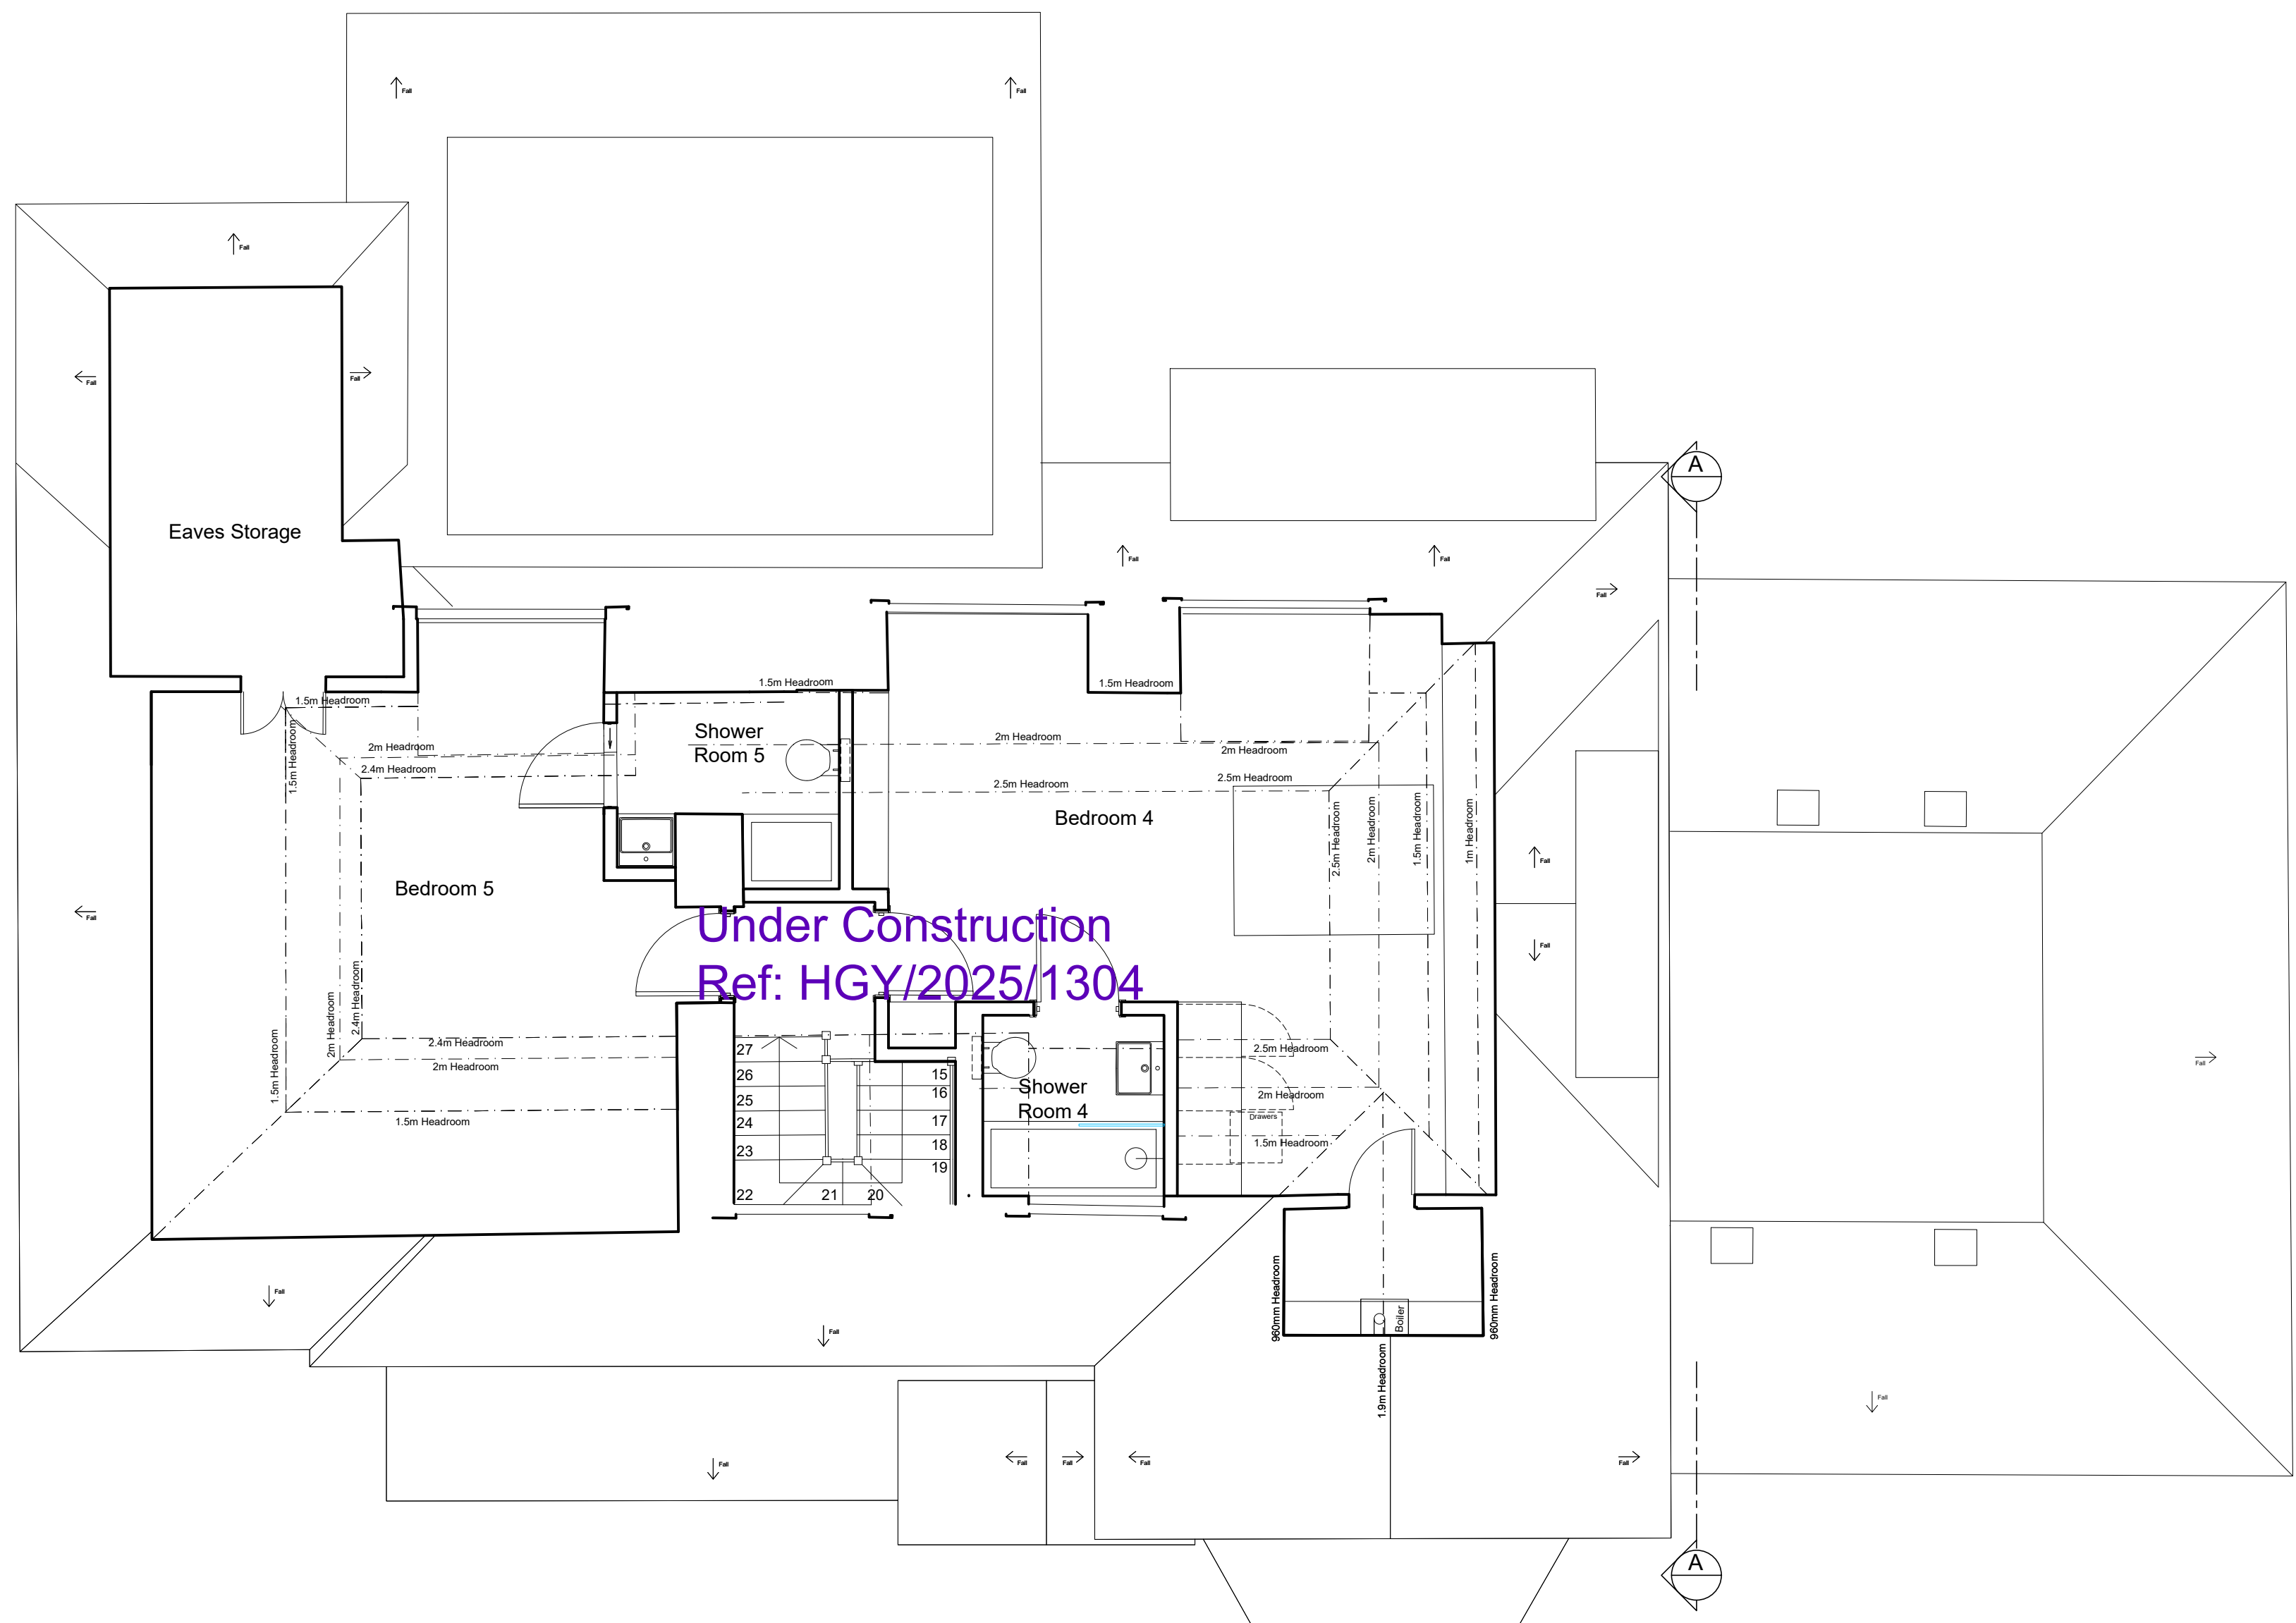

3 Existing Loft Floor Plan

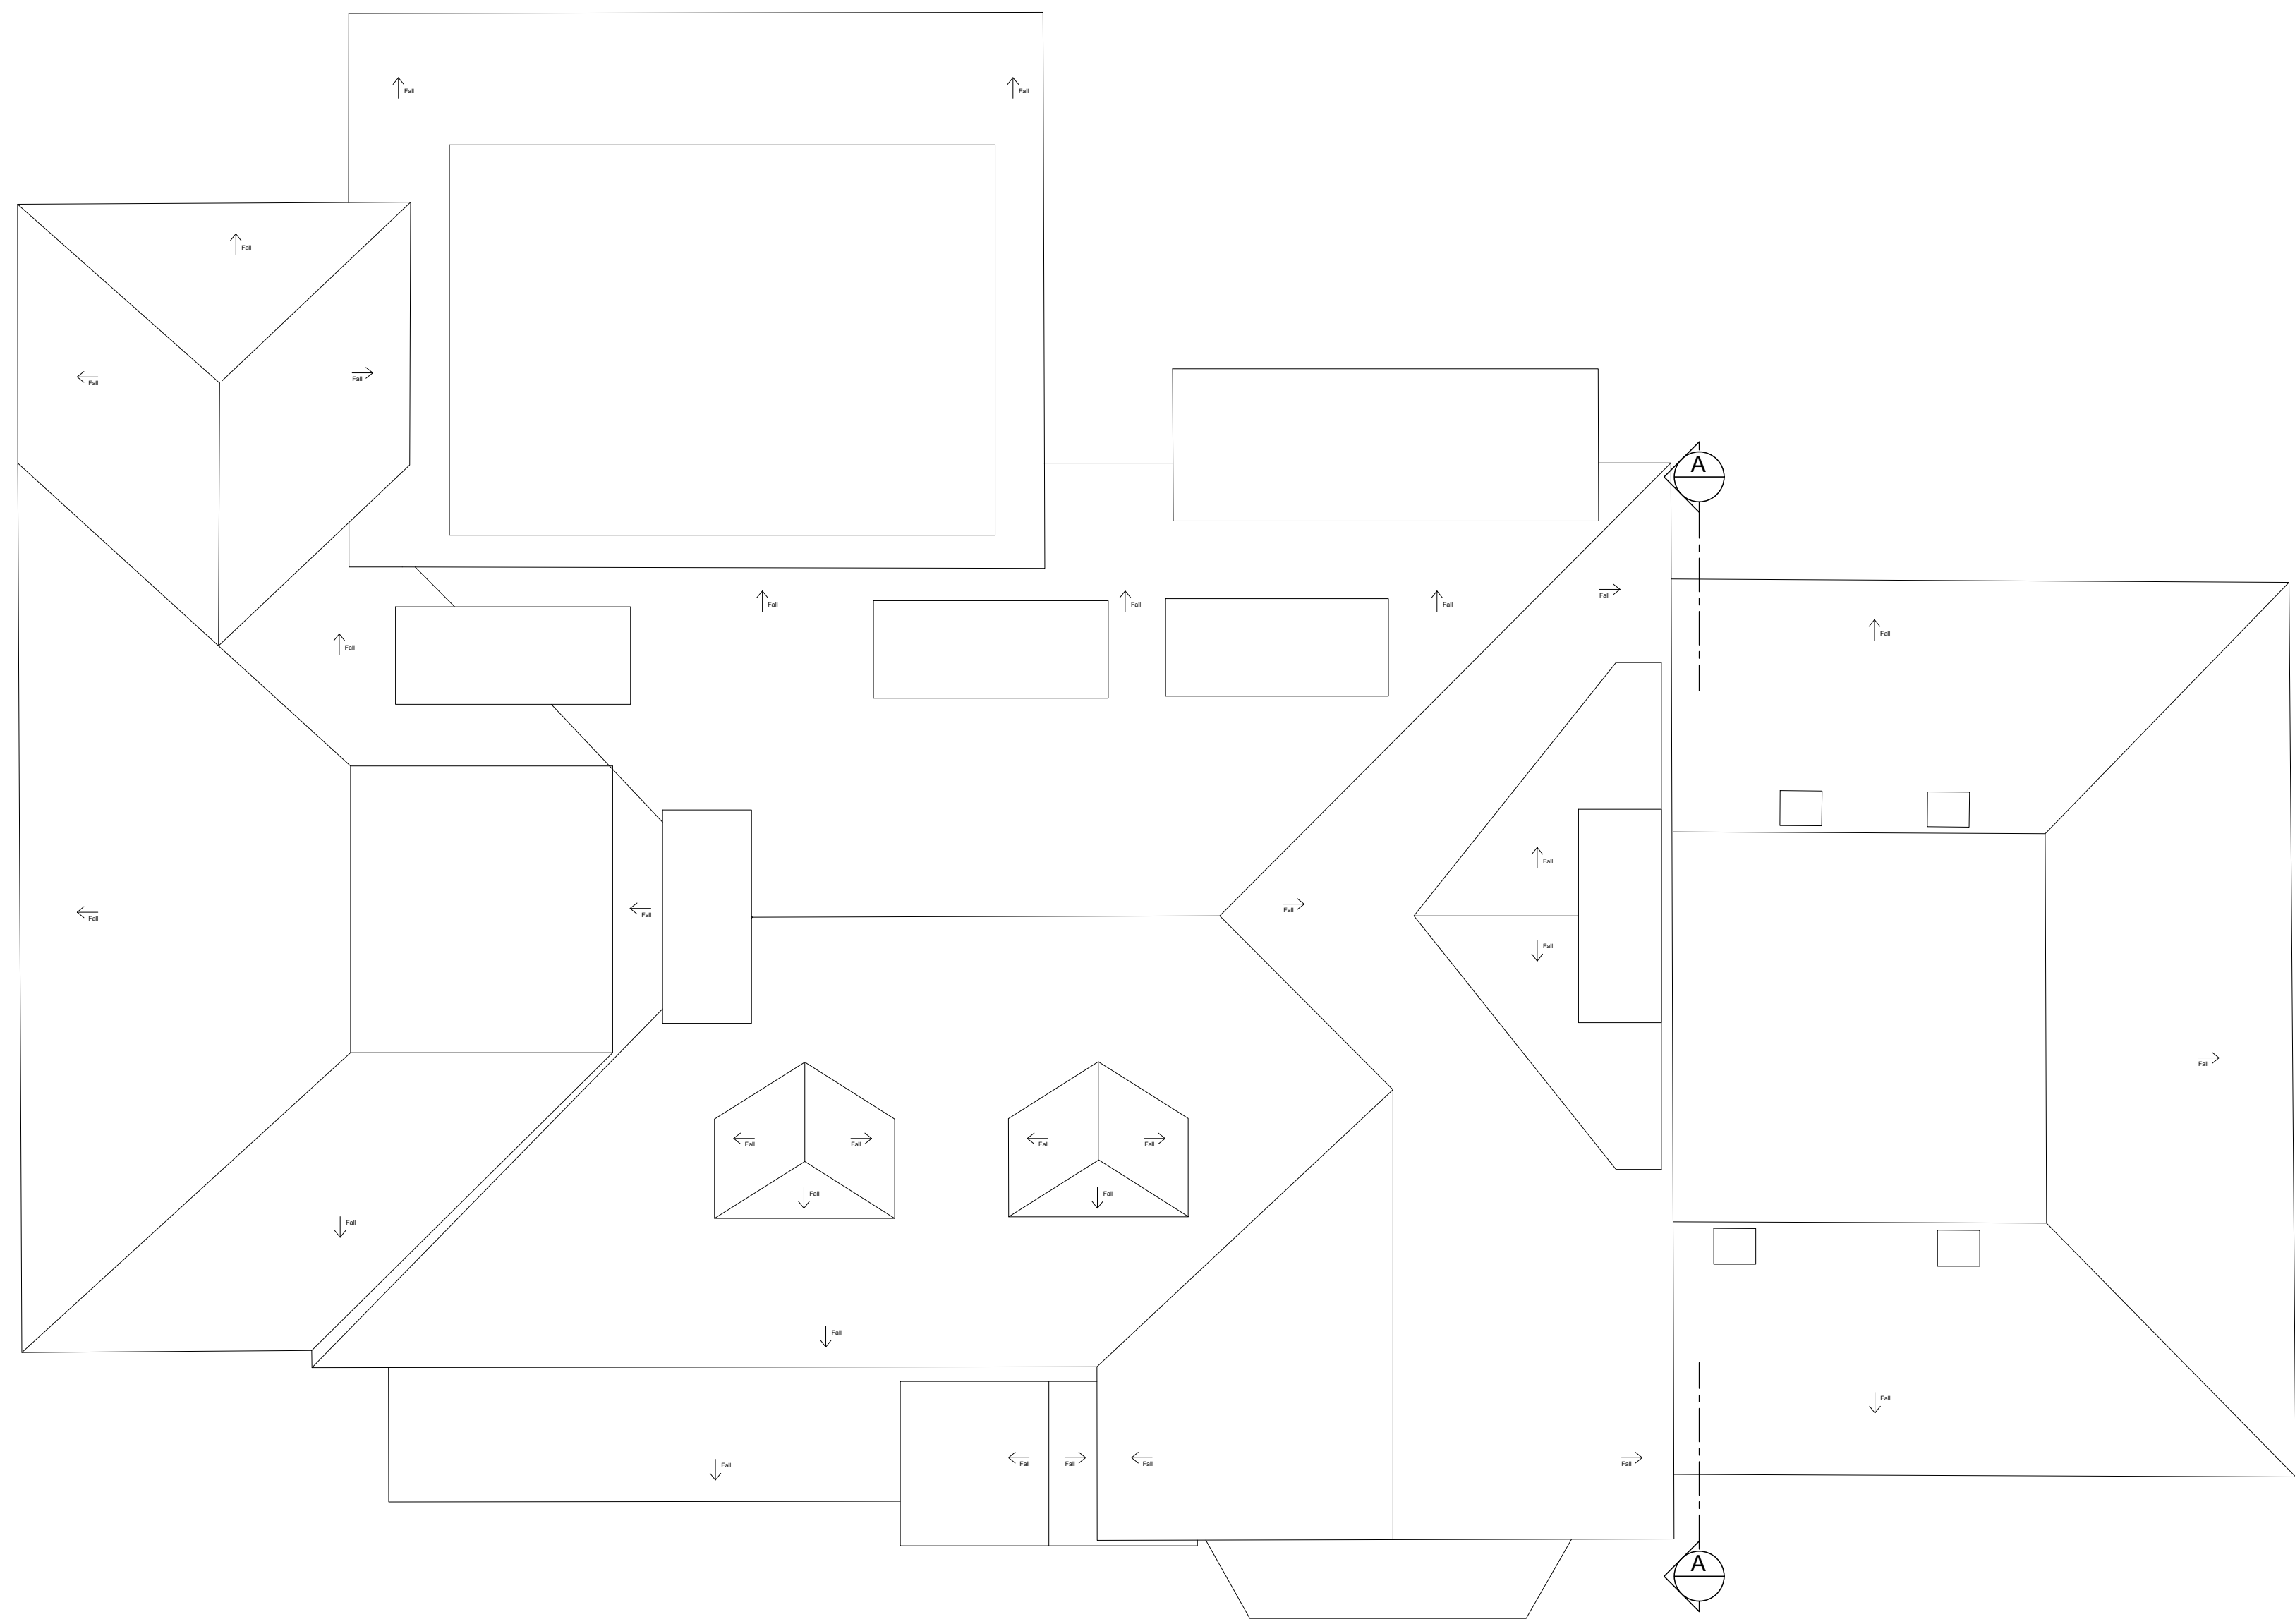

4 Existing Roof Plan

Planning
Revisions

Ko Architects
2/F 7 Mulgrave Chambers
26-28 Mulgrave Road | Sutton SM2 6LE
T: 020 8760 3397
E: project@koarchitects.co.uk

Client: Mr. R. Murad
Project: 4 Sheldon Avenue N6 4JT
Dwg: EXISTING SIDE ELEVATION 02 AND SECTION A
EXISTING LOFT FLOOR AND ROOF PLAN
Dwg No: 569-A22
Date: DEC 2025
Scale: 1:50 @A0