




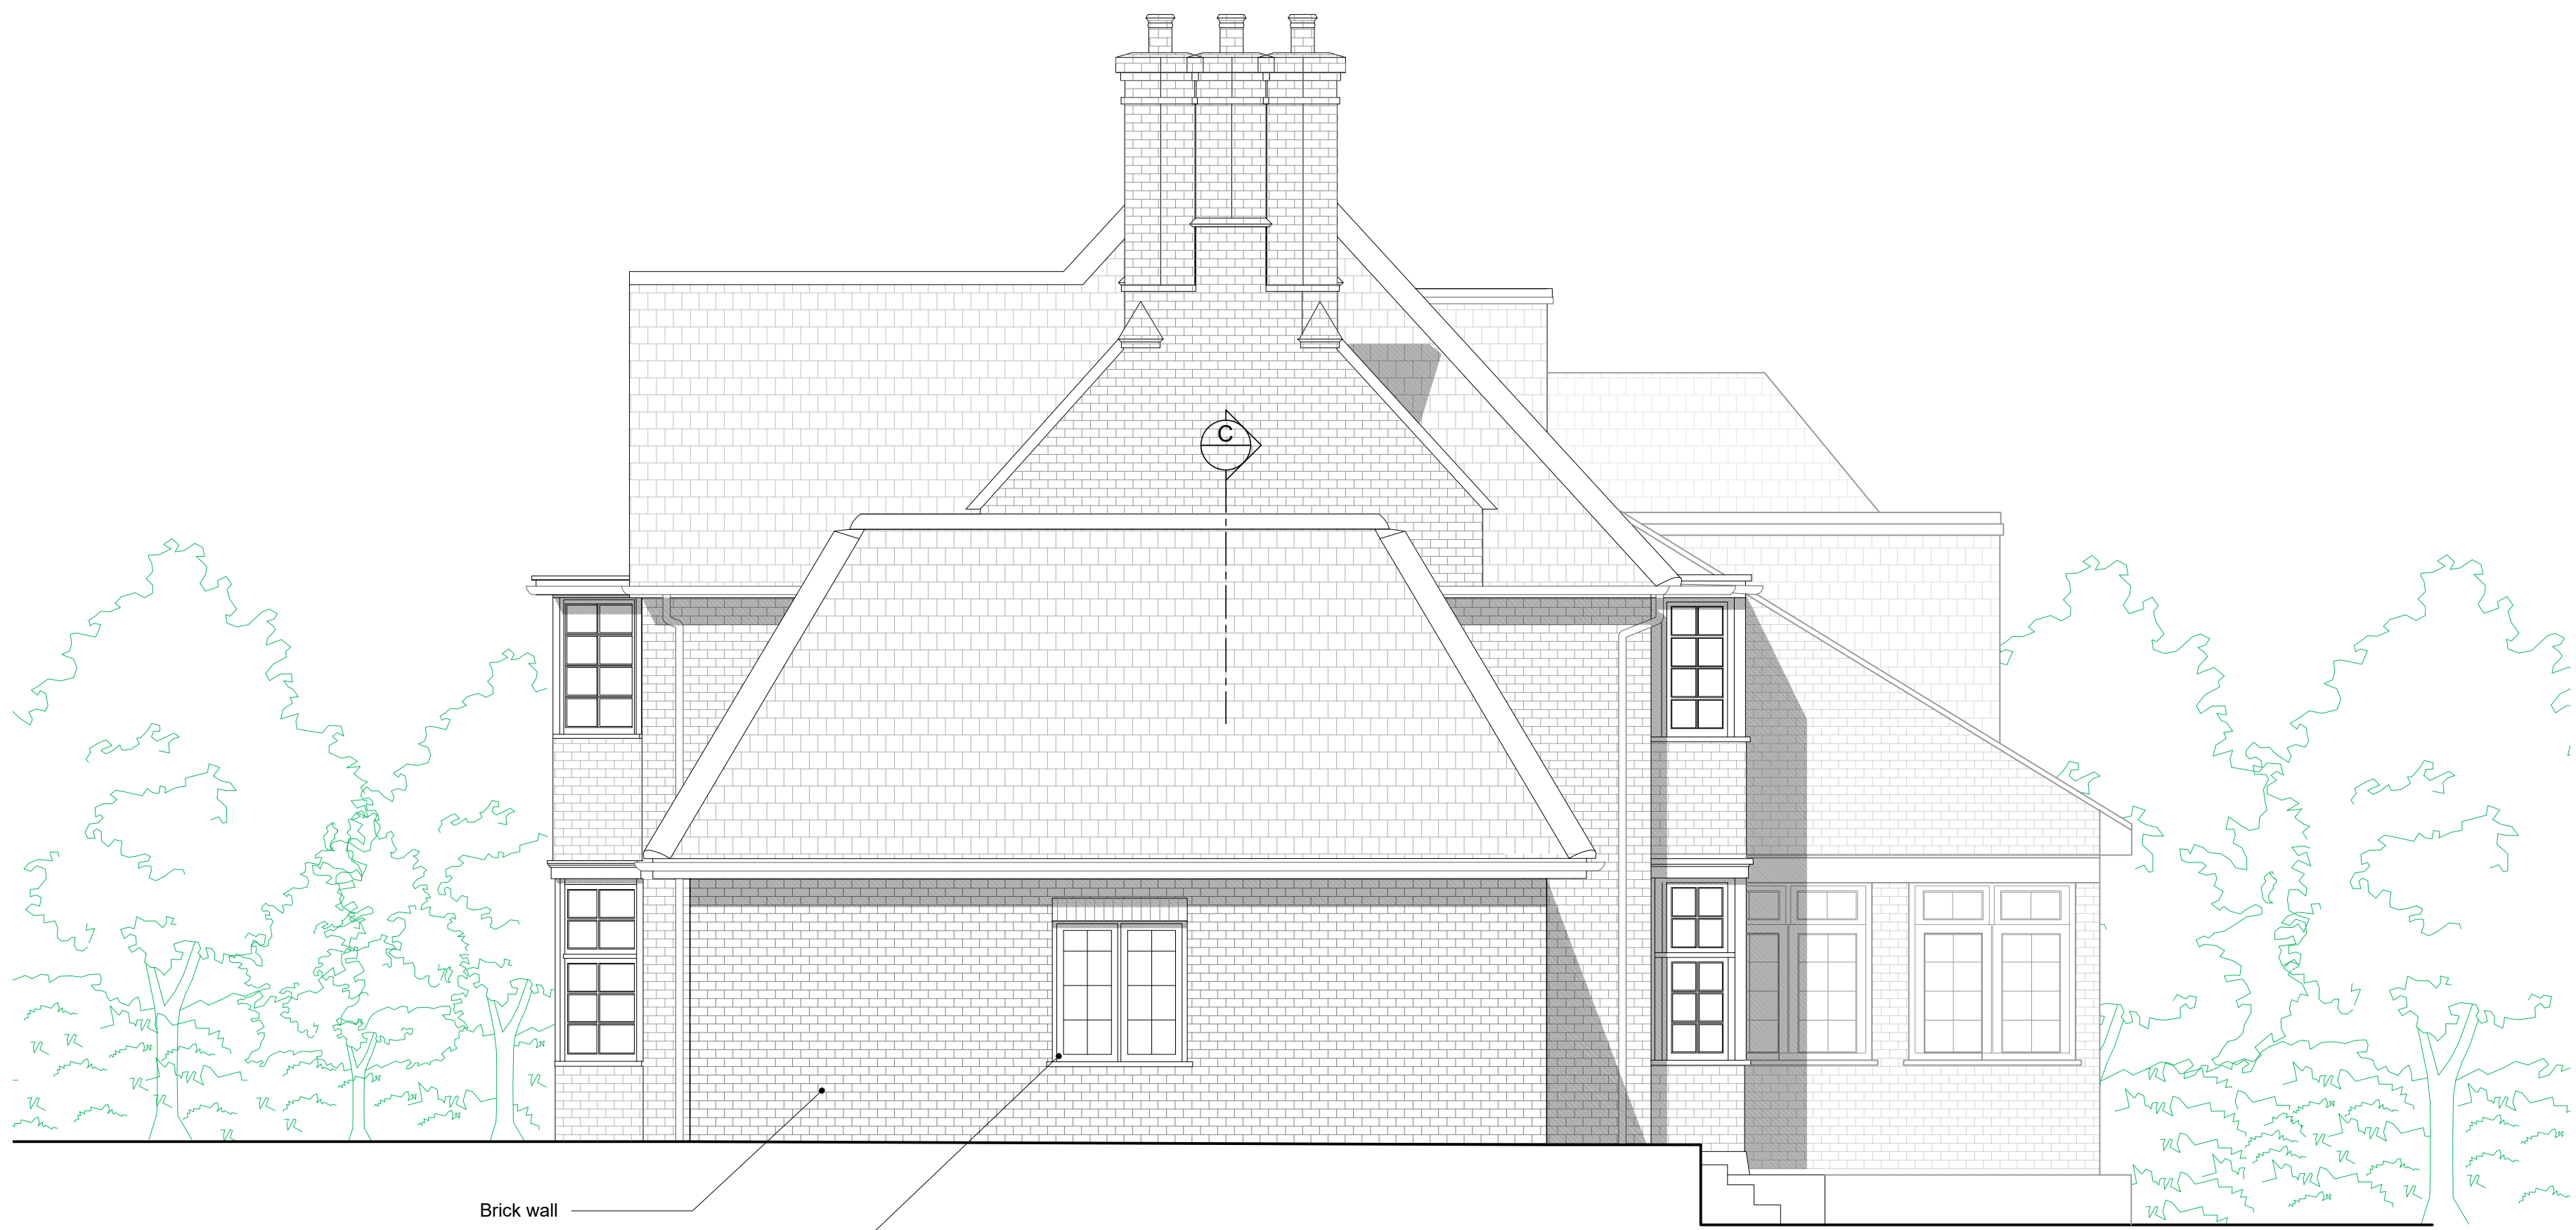


1 Proposed Side Elevation 02

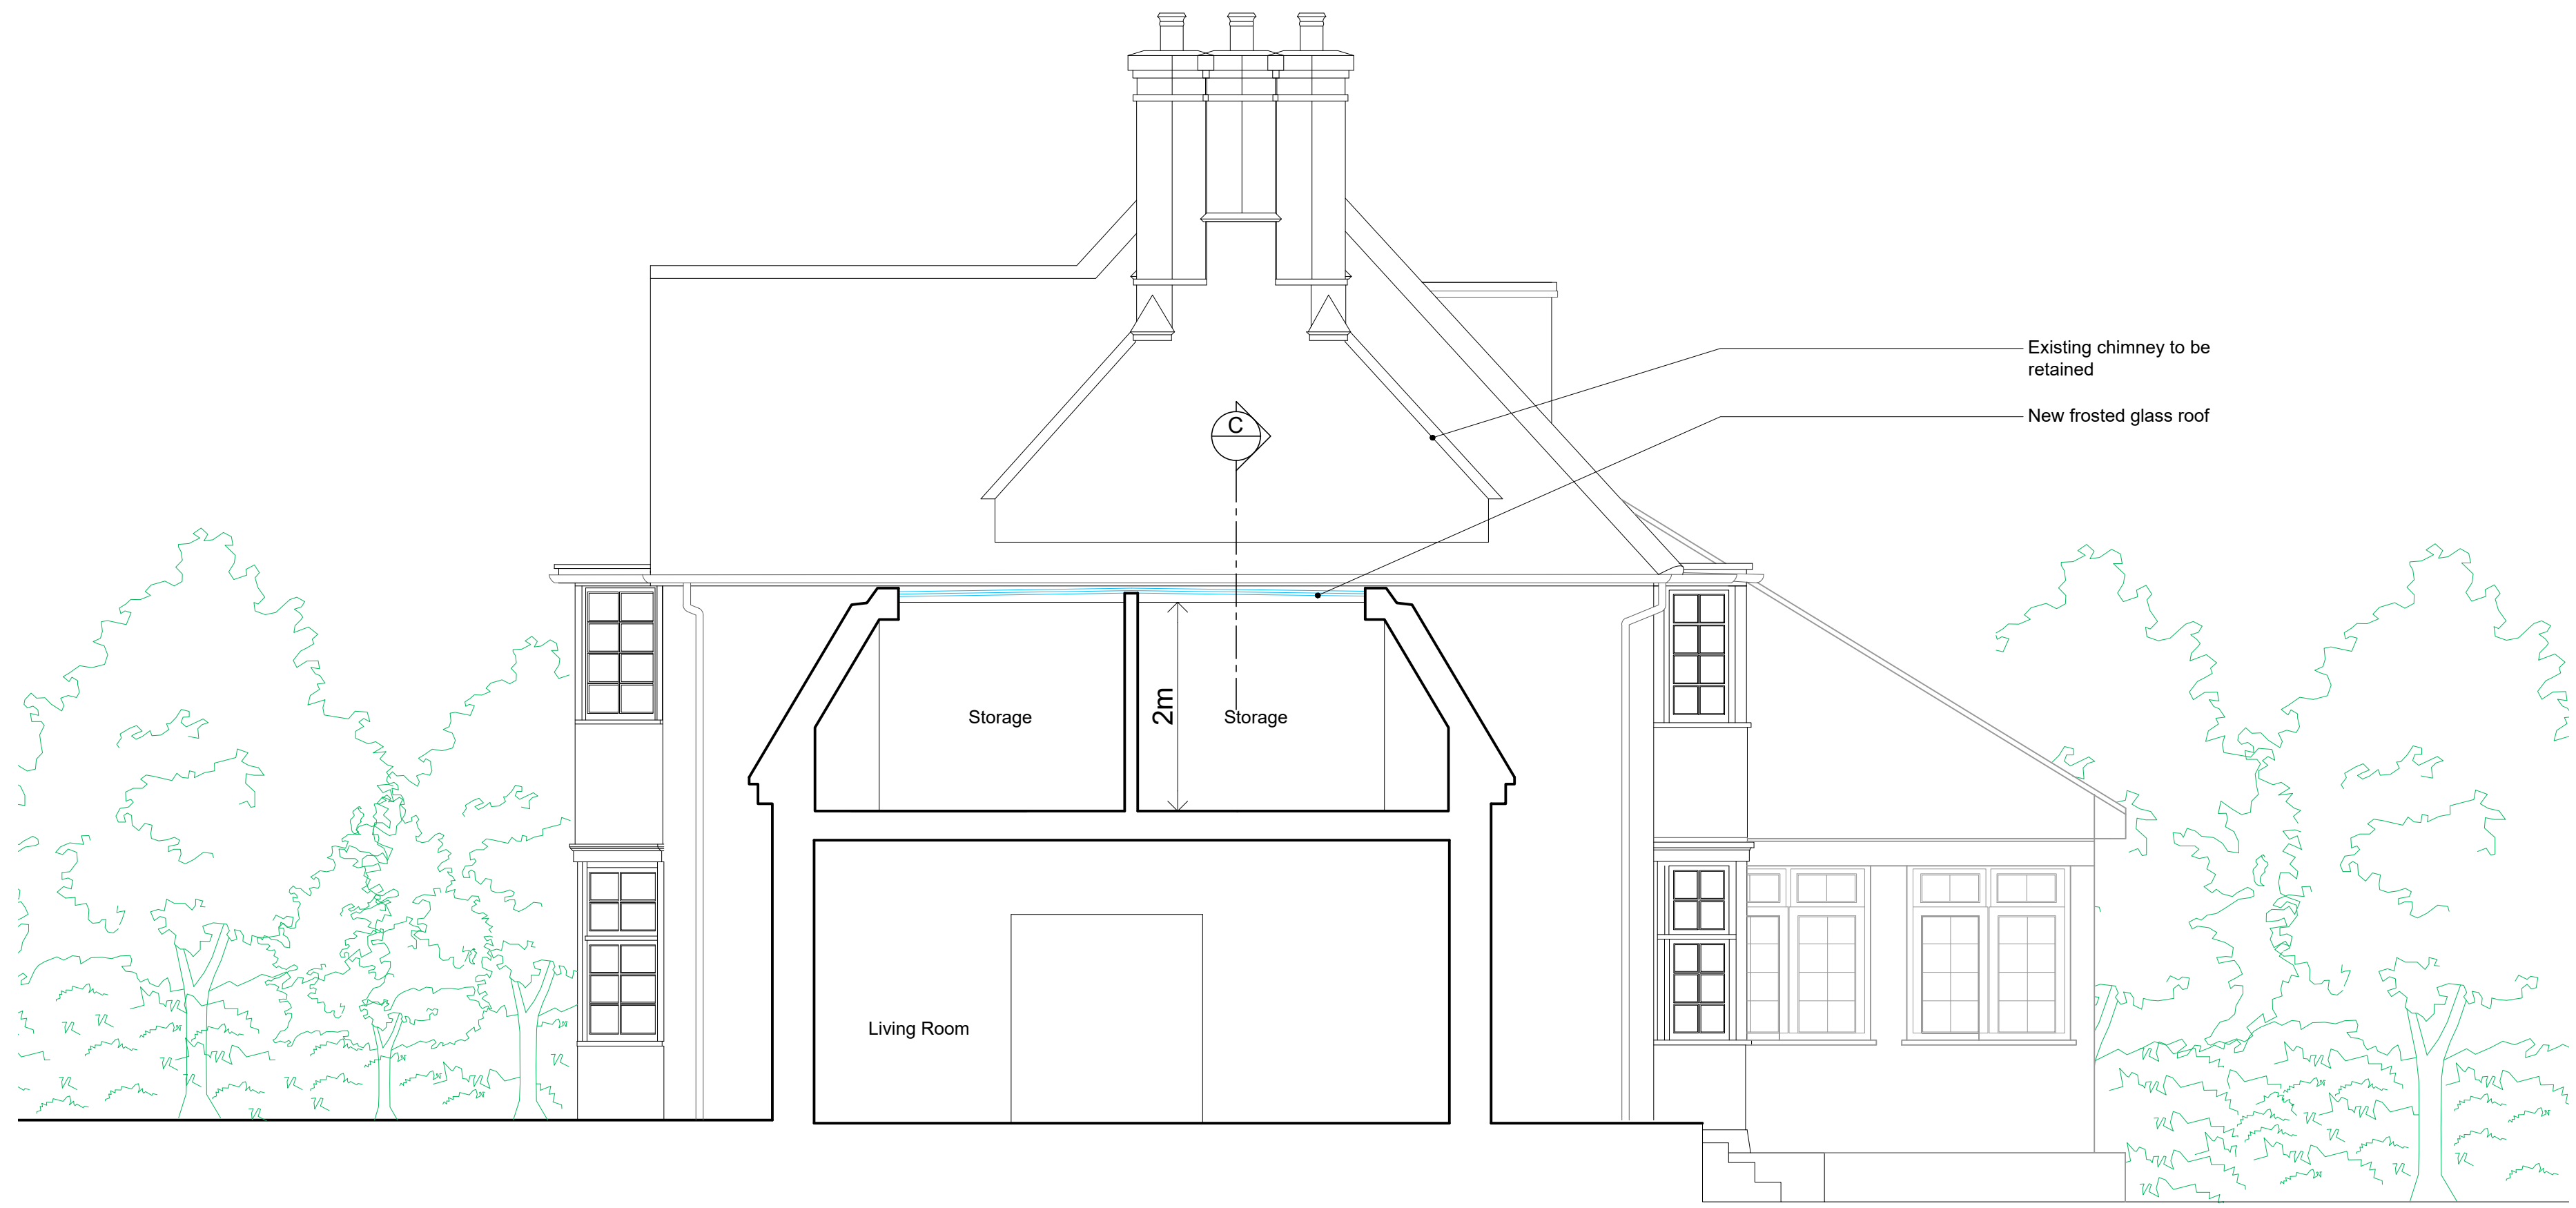

2 Proposed Section A

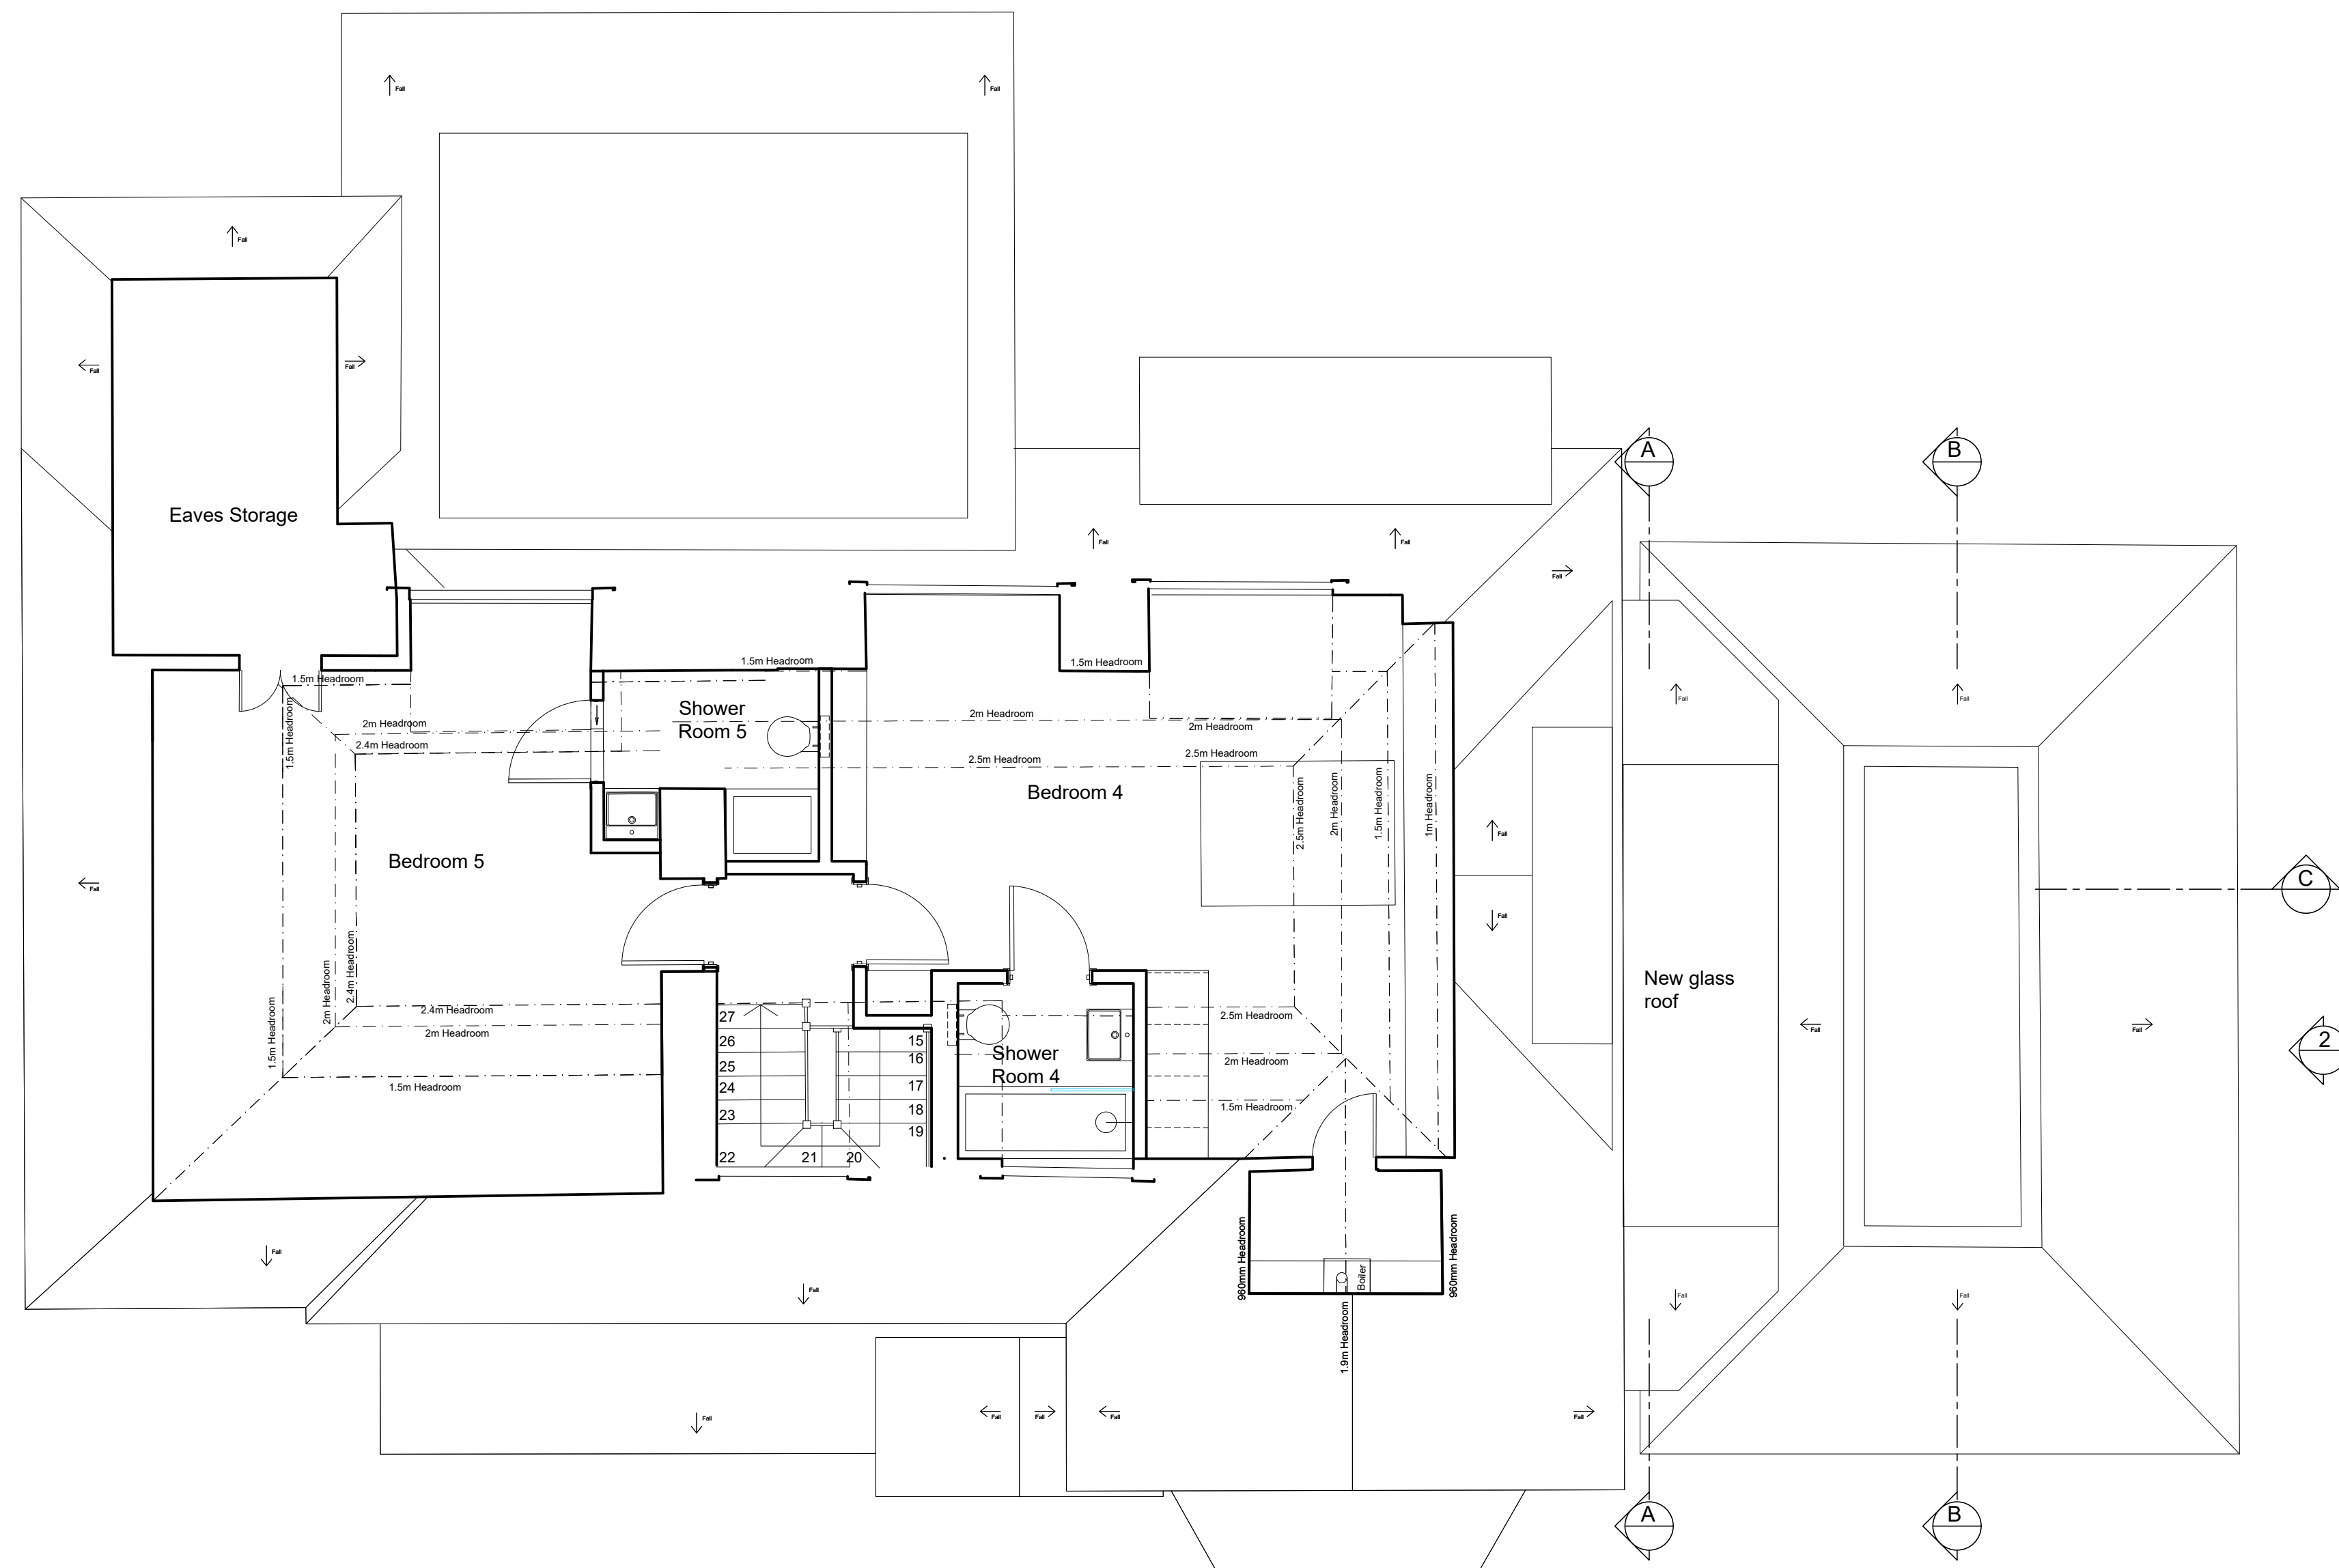

3 Loft Floor Plan
as Existing

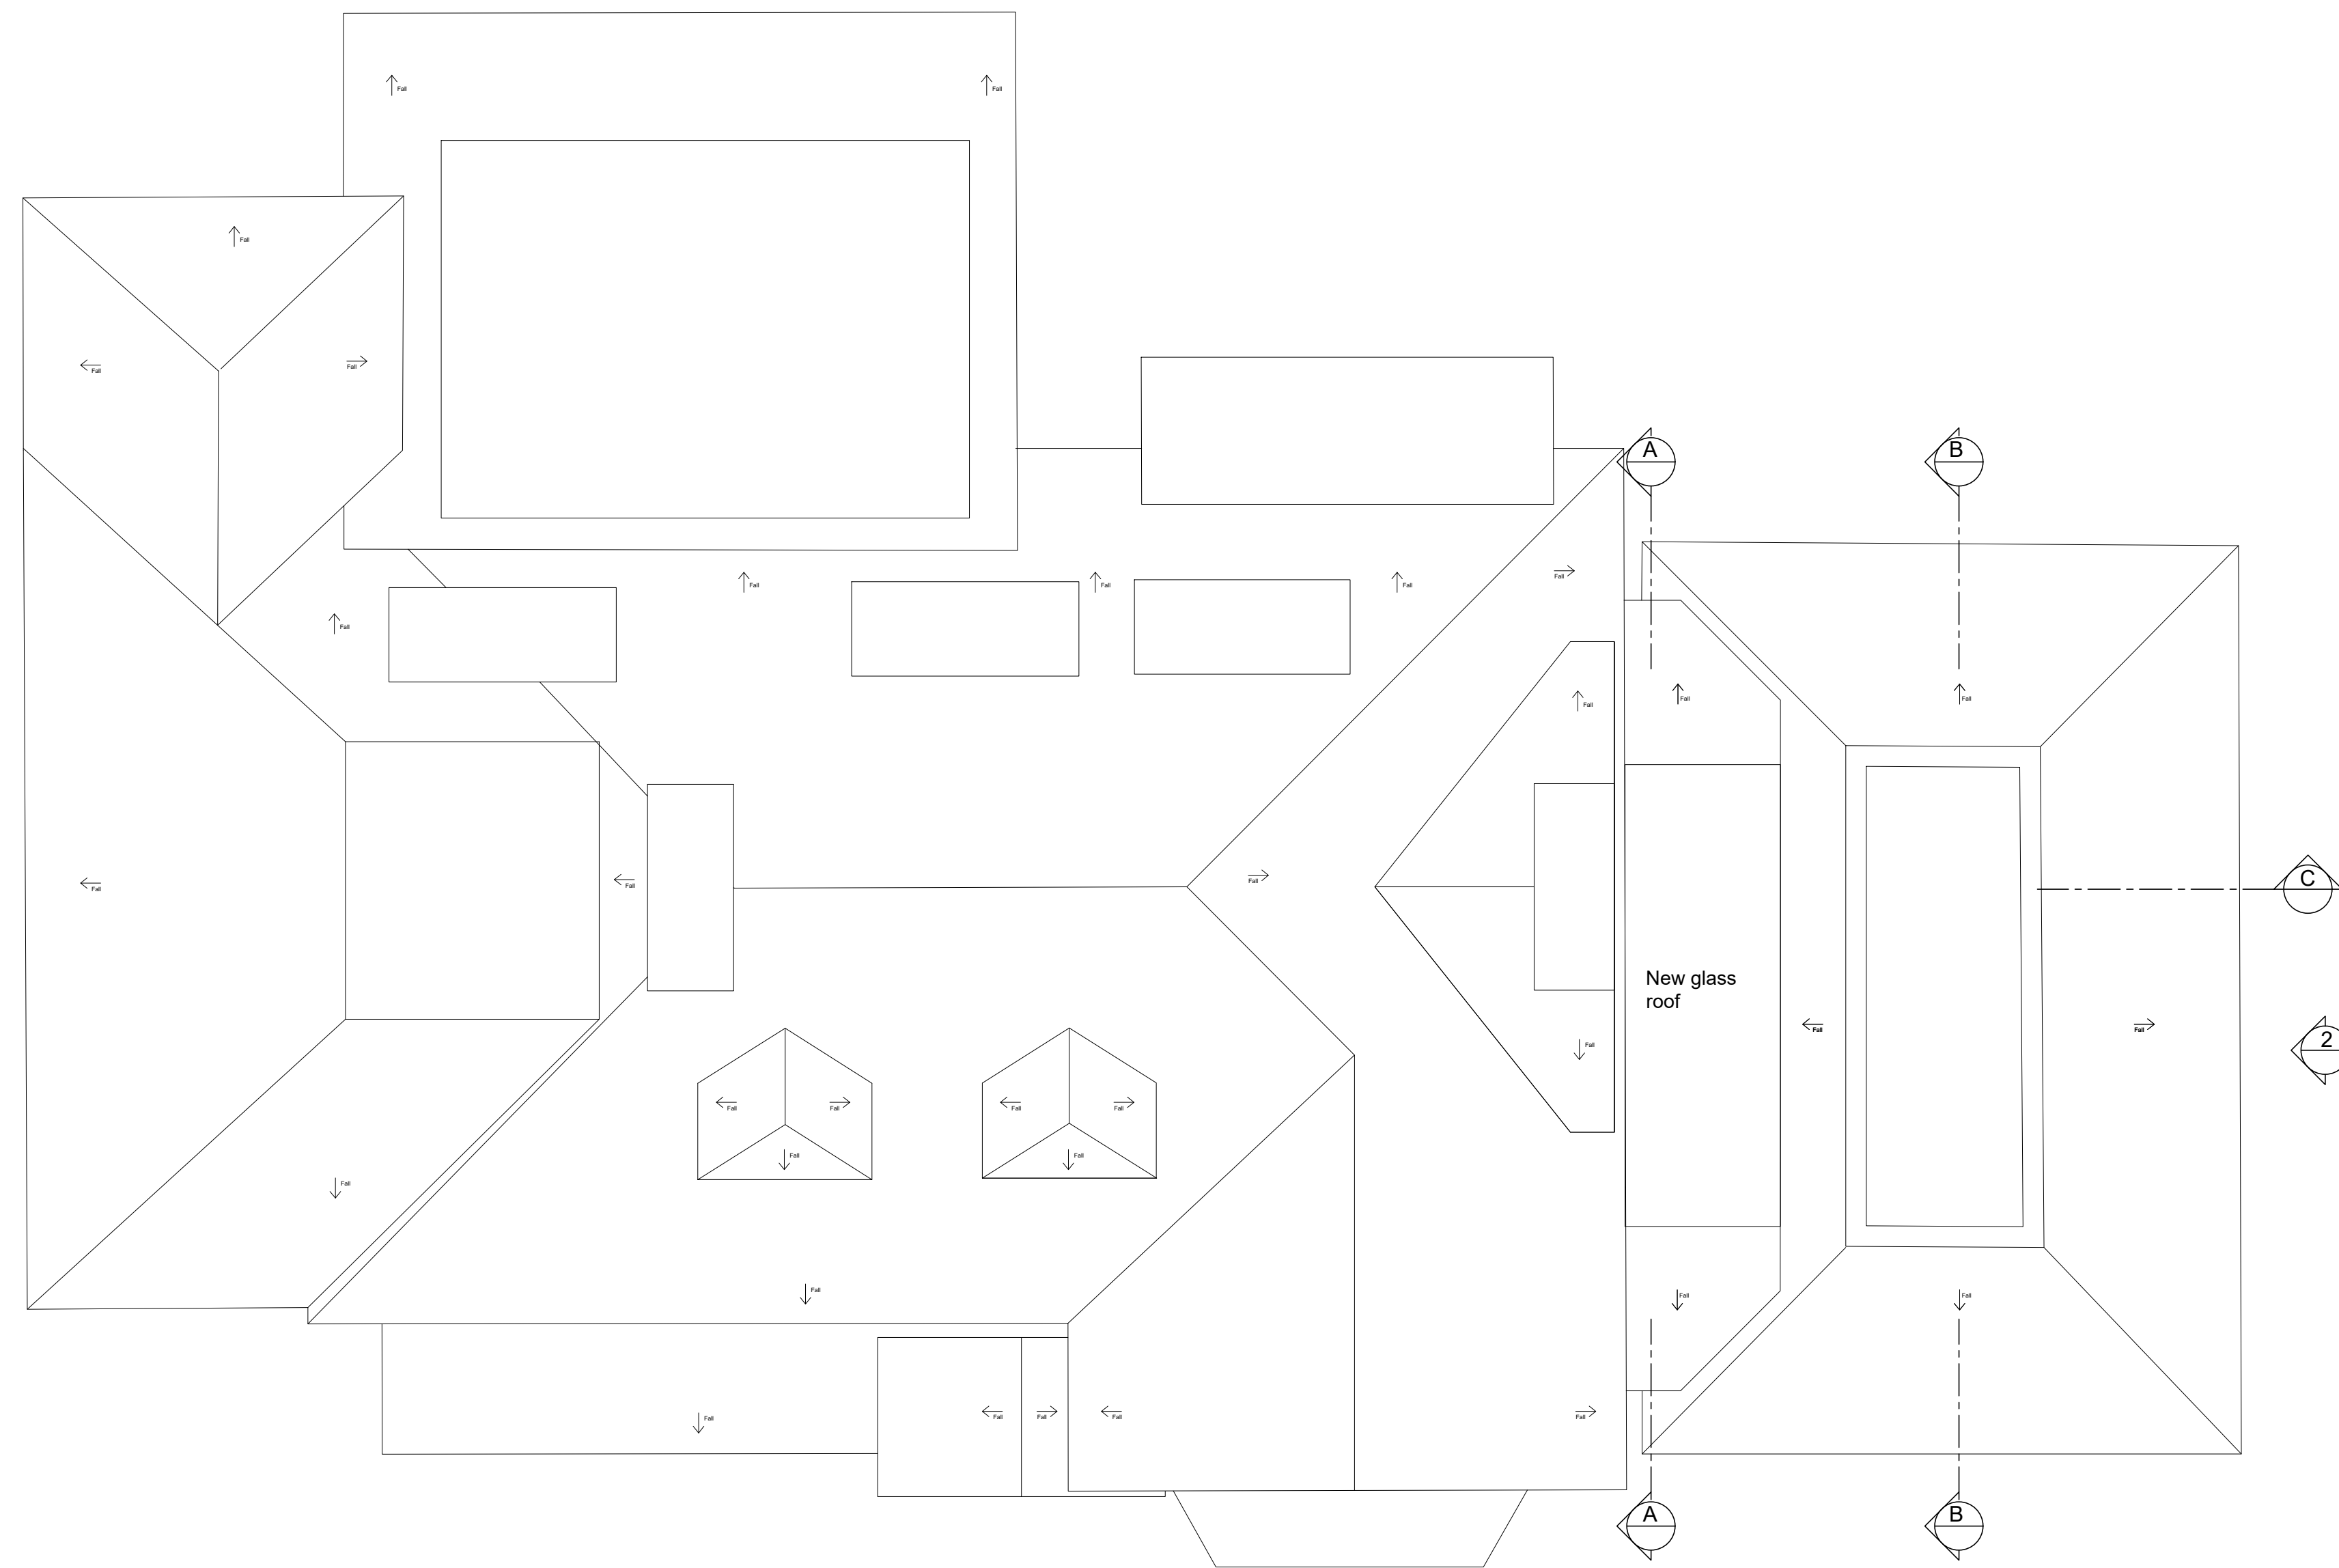

4 Proposed Roof Plan

Legend

- Existing Building Outline
- New Wall

Planning

Revisions

Ko Architects
2/F 7 Mulgrave Chambers
26-28 Mulgrave Road | Sutton SM2 6LE
T: 020 8760 3397
E: project@koarchitects.co.uk

Client: **Mr. R. Murad**
Project: **4 Sheldon Avenue N6 4JT**
Dwg: **PROPOSED SIDE ELEVATION AND SECTION A; LOFT FLOOR AND PROPOSED ROOF PLAN**
Dwg No: **569-A52**
Date: **FEB 2026**
Scale: **1:50 @A0**