




1 Proposed Front Elevation 01




2 Proposed Rear Elevation 03



Artist Impression Image

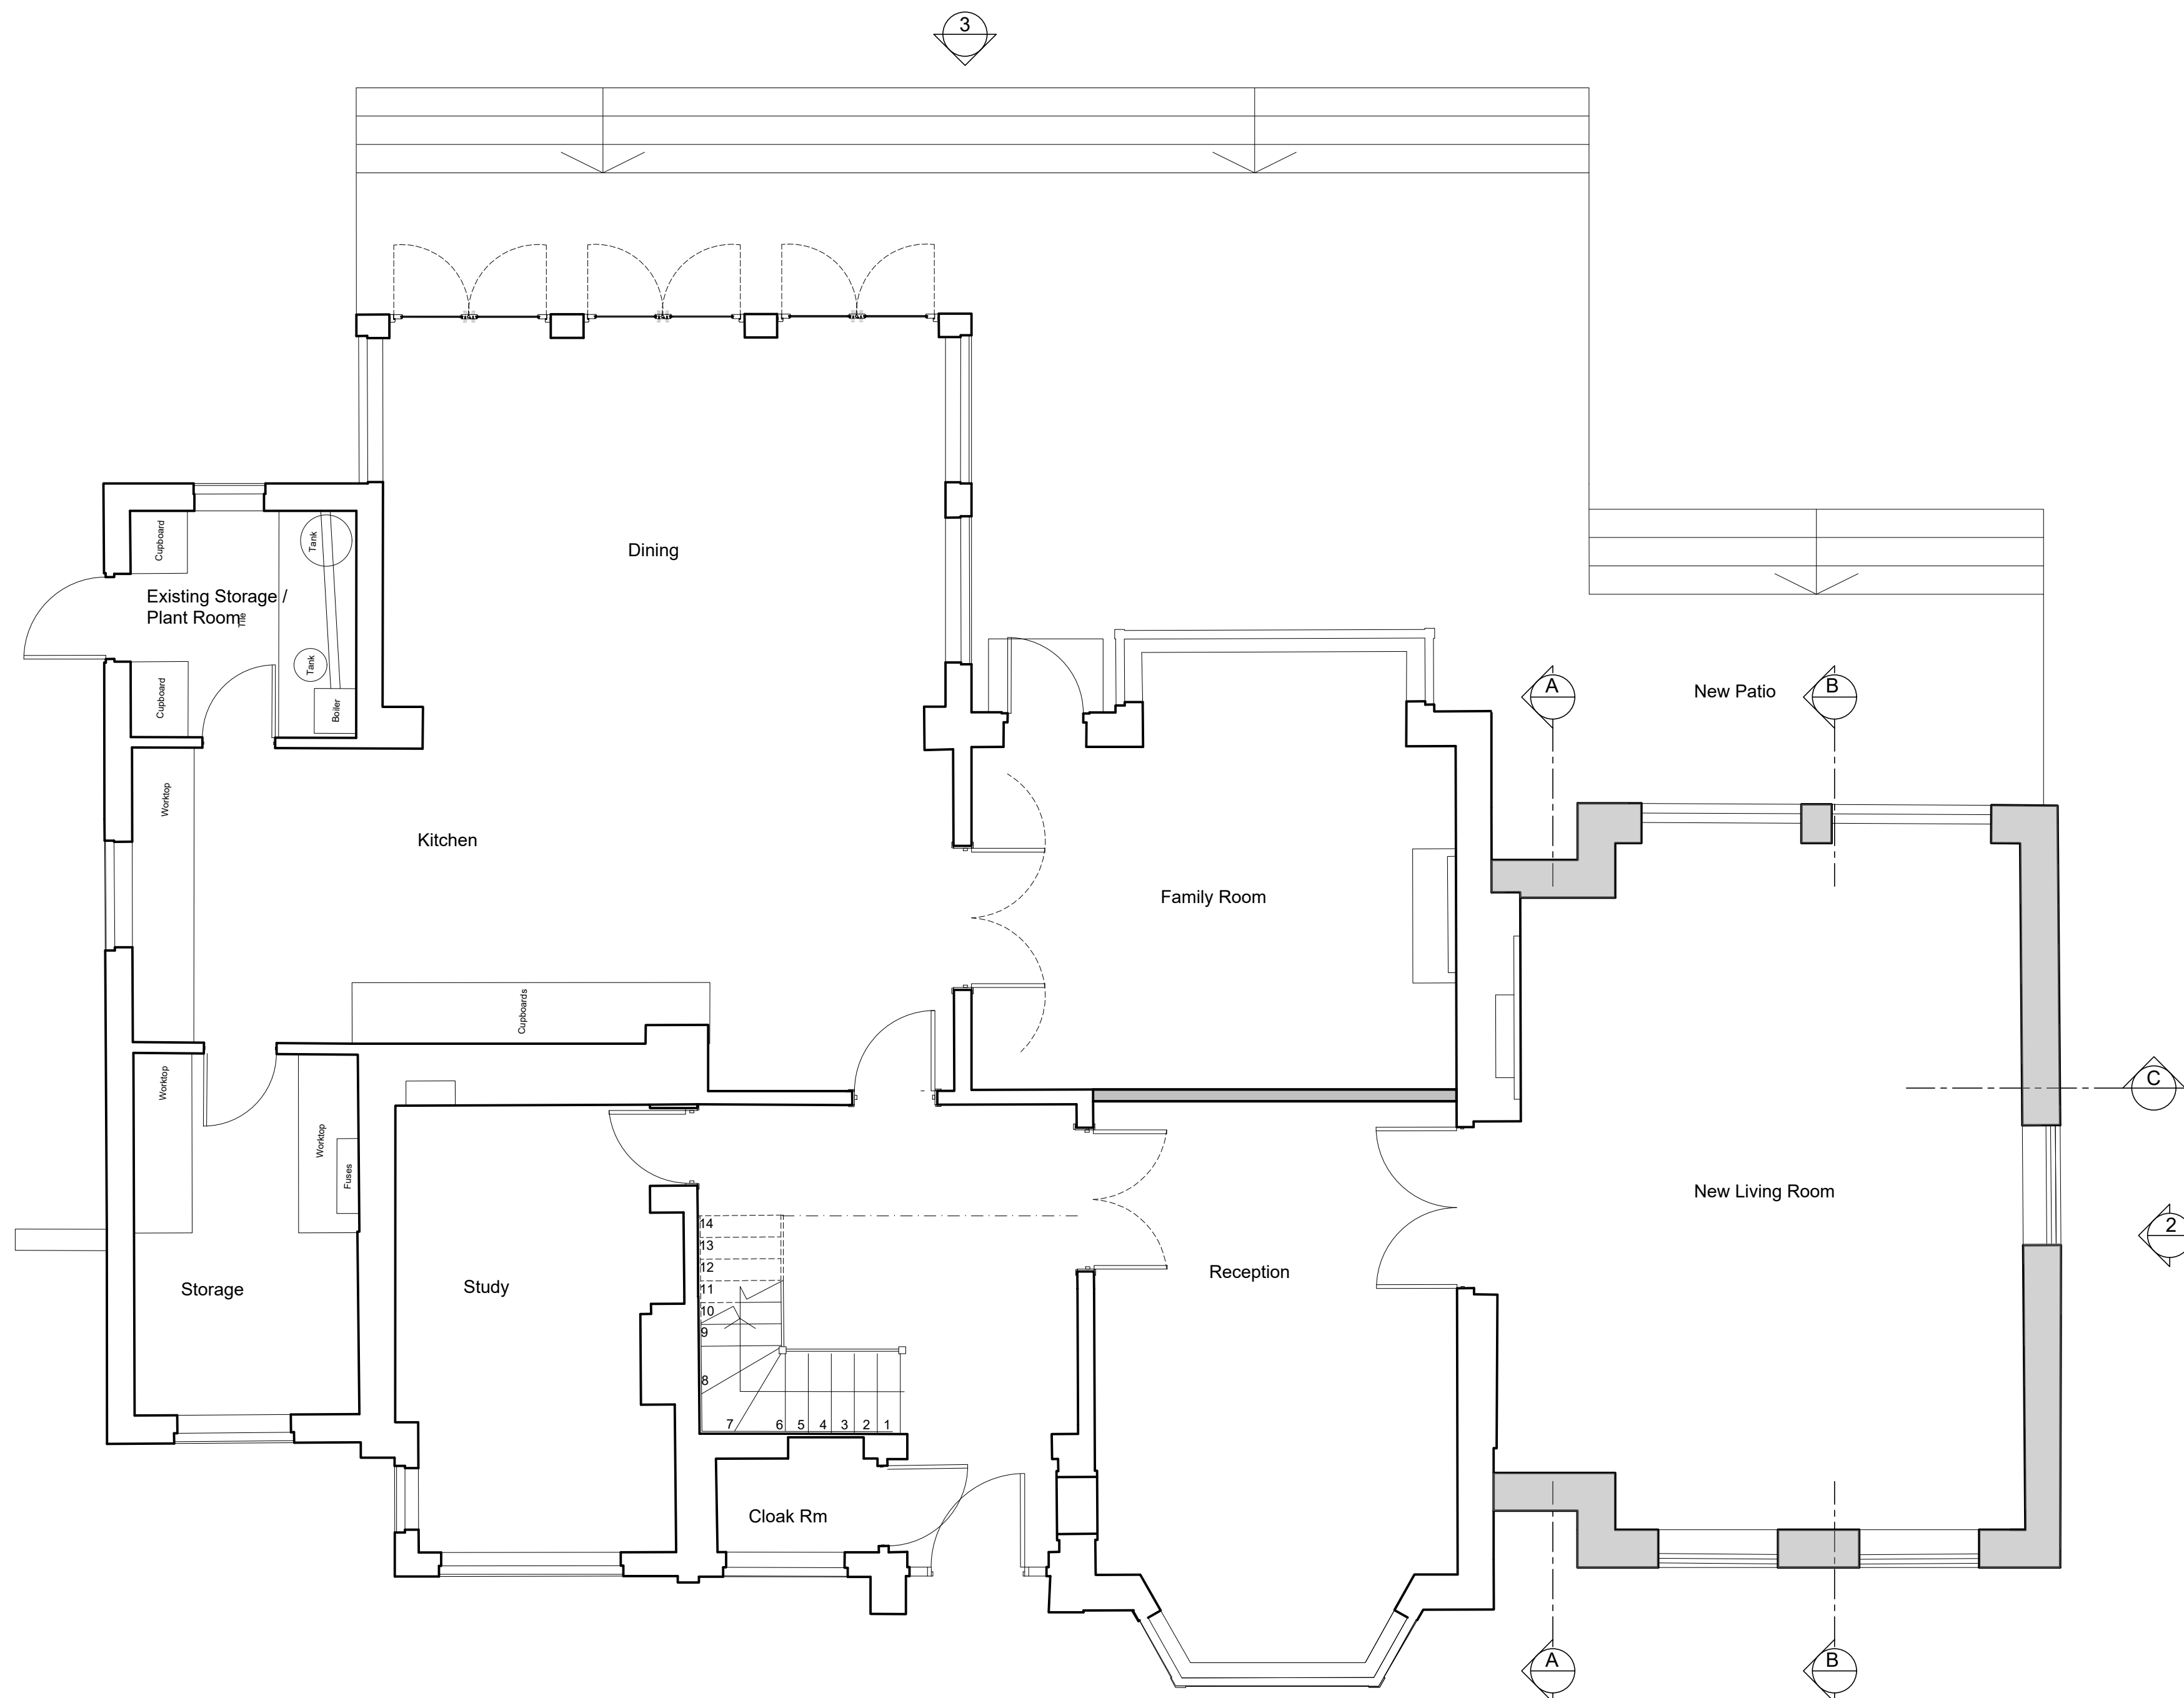

3 Proposed Ground Floor Plan

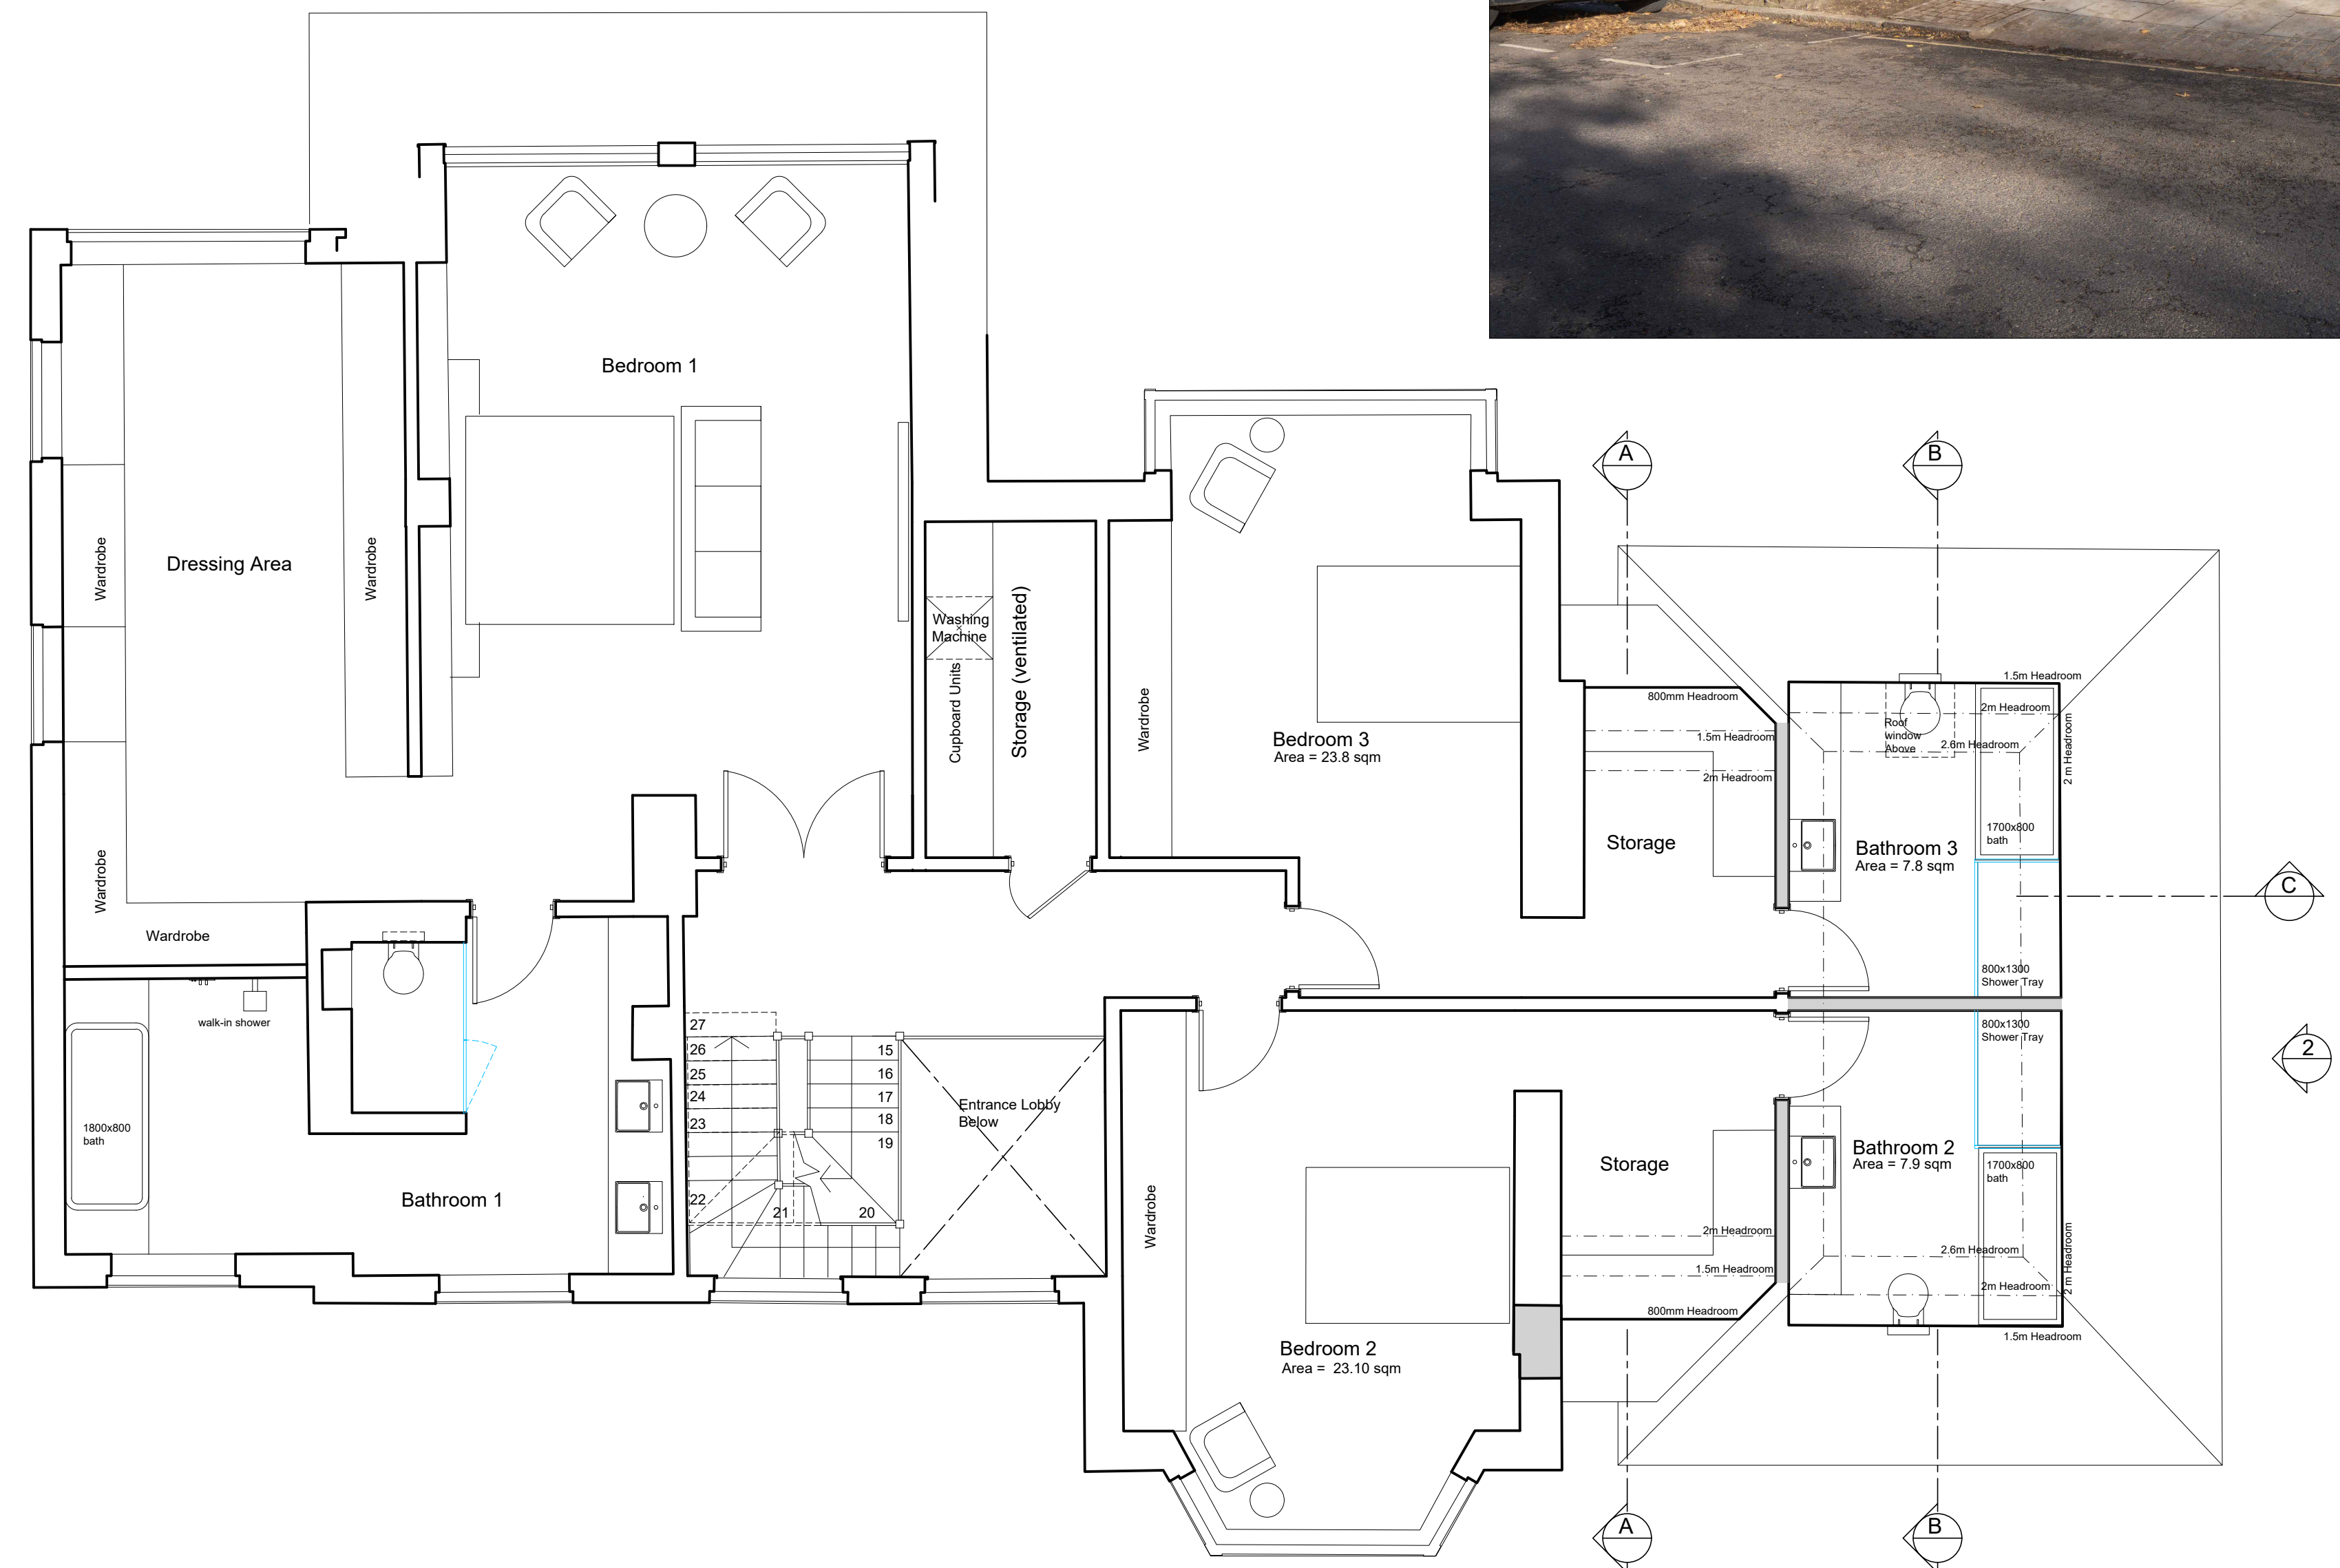

4 Proposed First Floor Plan

Legend

- Existing Building Outline
- New Wall

Planning

Revisions

Ko Architects
2/F Mulgrave Chambers
26-28 Mulgrave Road | Sutton SM2 6LE
T: 020 8760 3397
E: projects@koarchitects.co.uk

RIBA #

Client: Mr. R. Murad
Project: 4 Sheldon Avenue N6 4JT
Dwg: PROPOSED FRONT AND REAR ELEVATION PROPOSED GROUND AND FIRST FLOOR PLANS
Dwg No: 569-A51
Date: FEB 2026
Scale: 1:50 @A0