


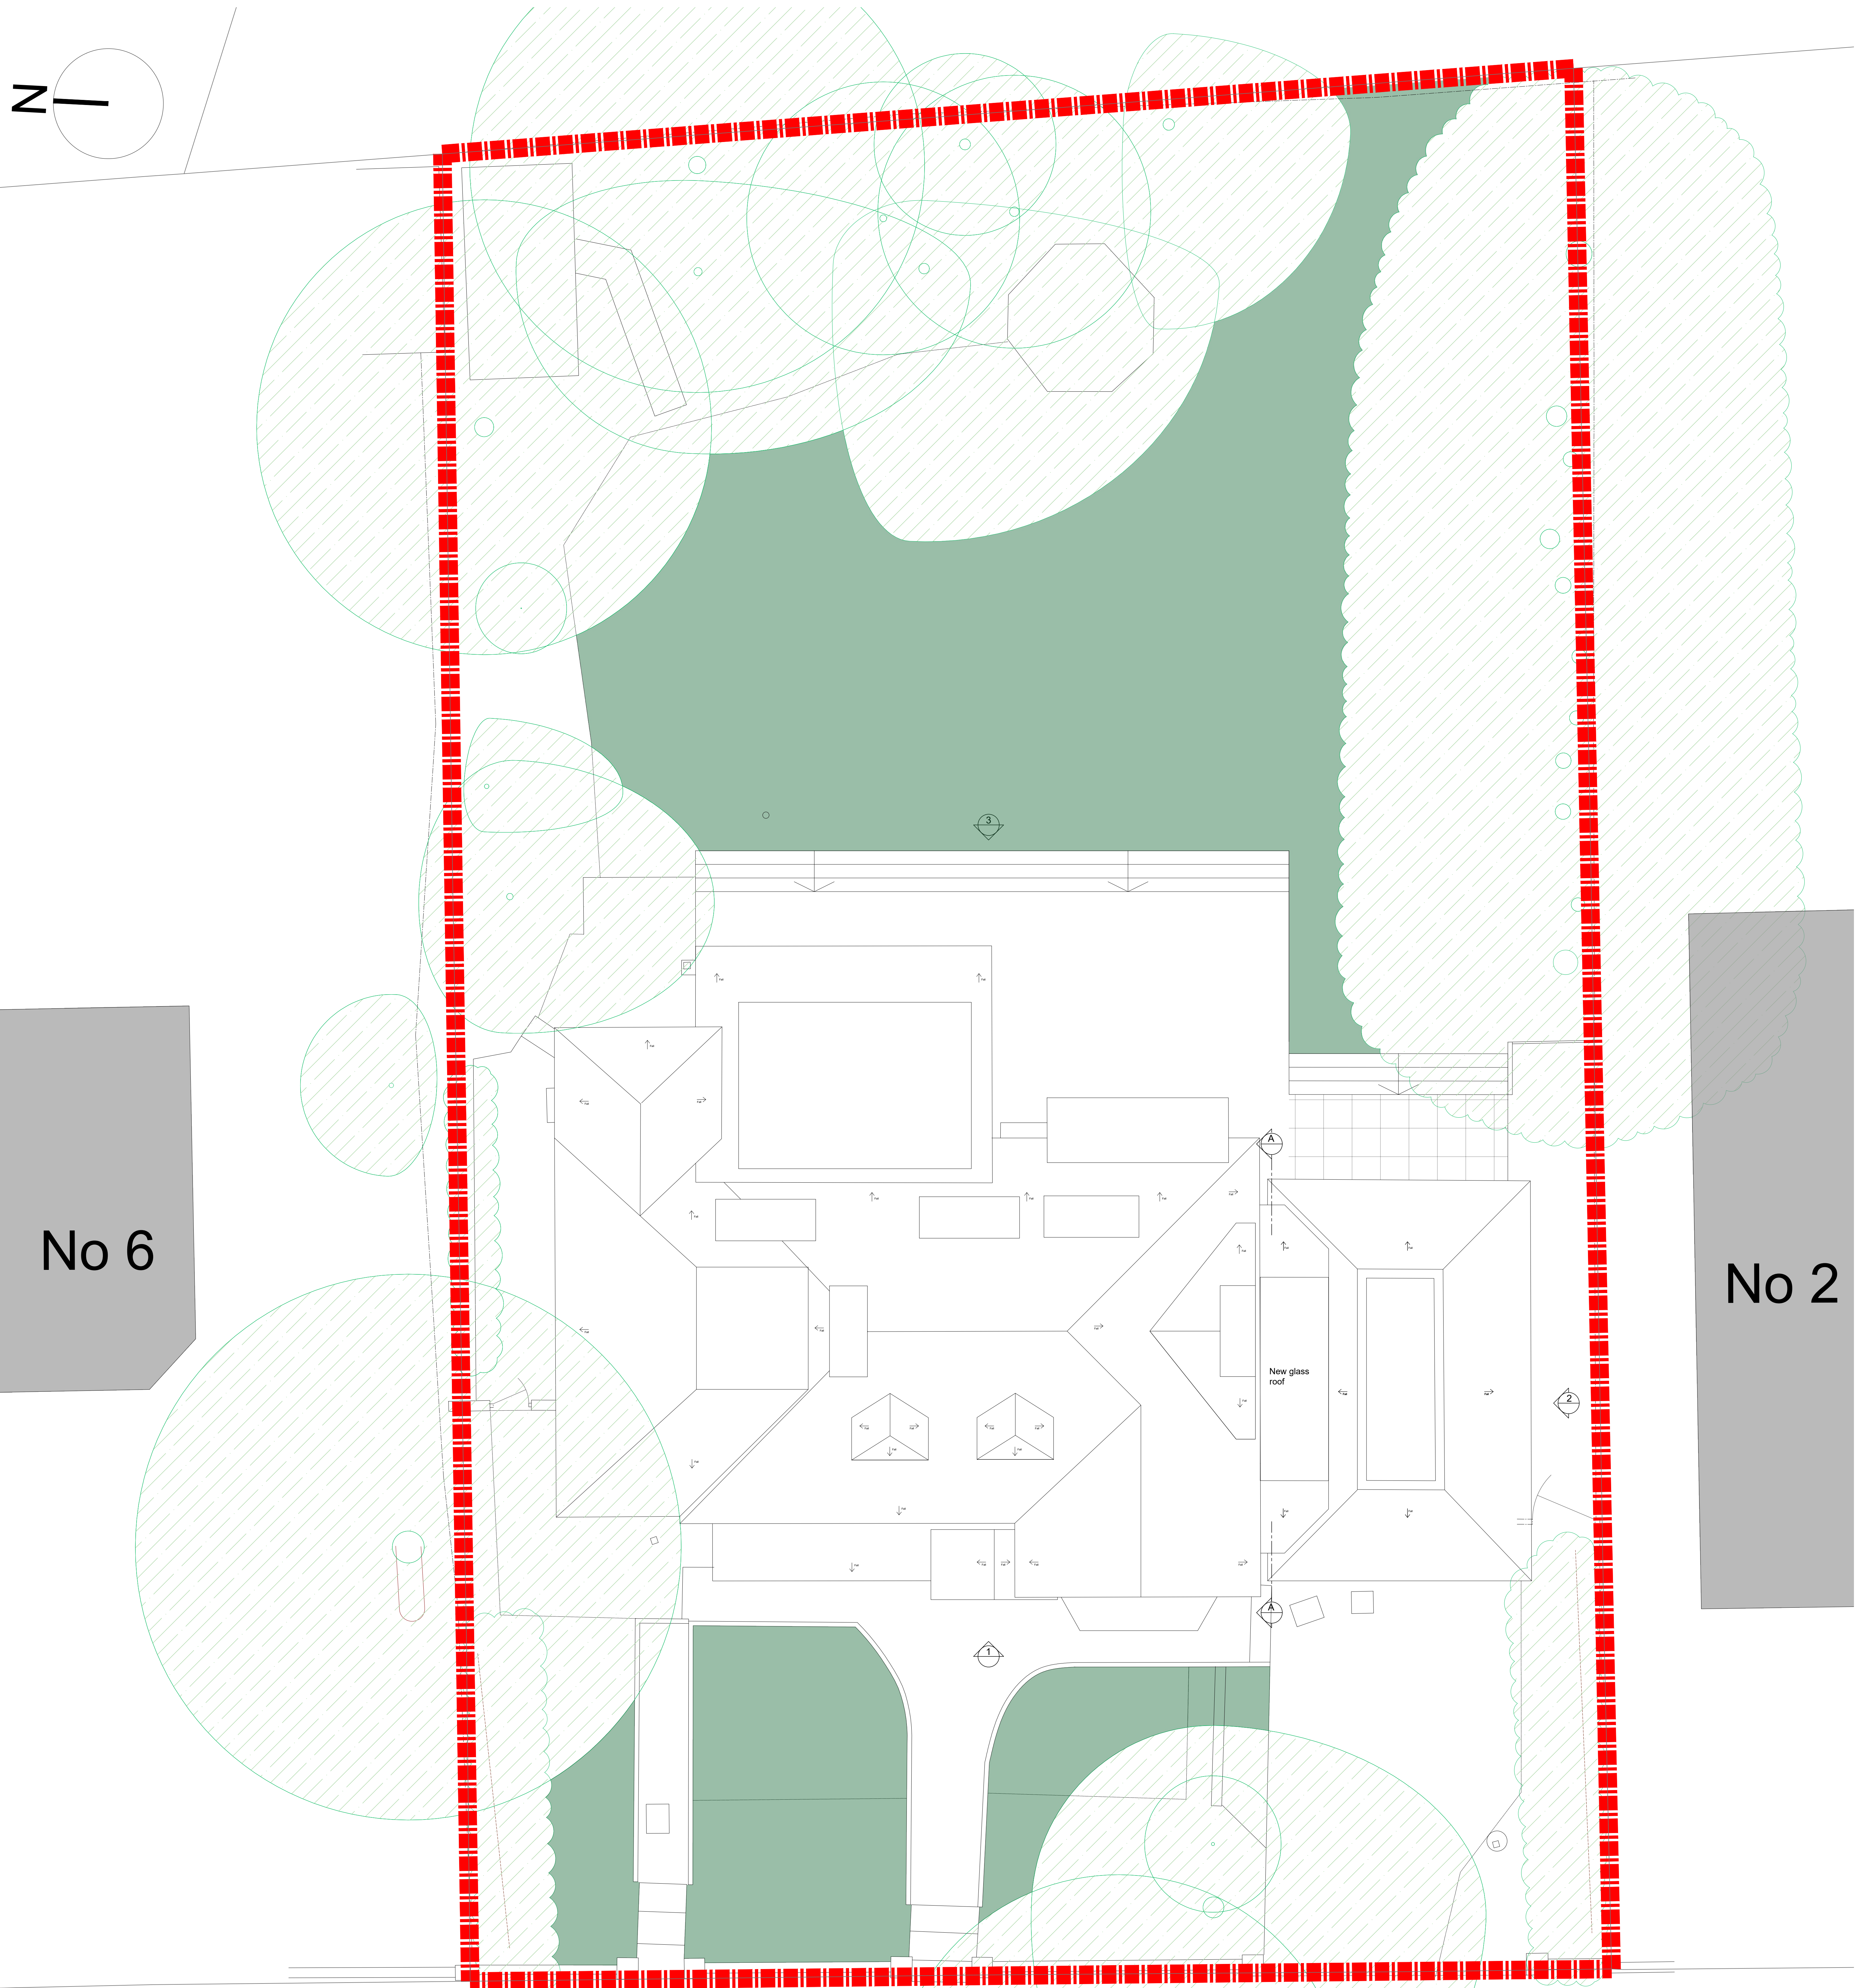

Artist Impression Image

0 5m

1 Proposed Block Plan

SHELDON AVENUE Planning




1 Proposed Front Elevation 01




2 Proposed Rear Elevation 03



Artist Impression Image

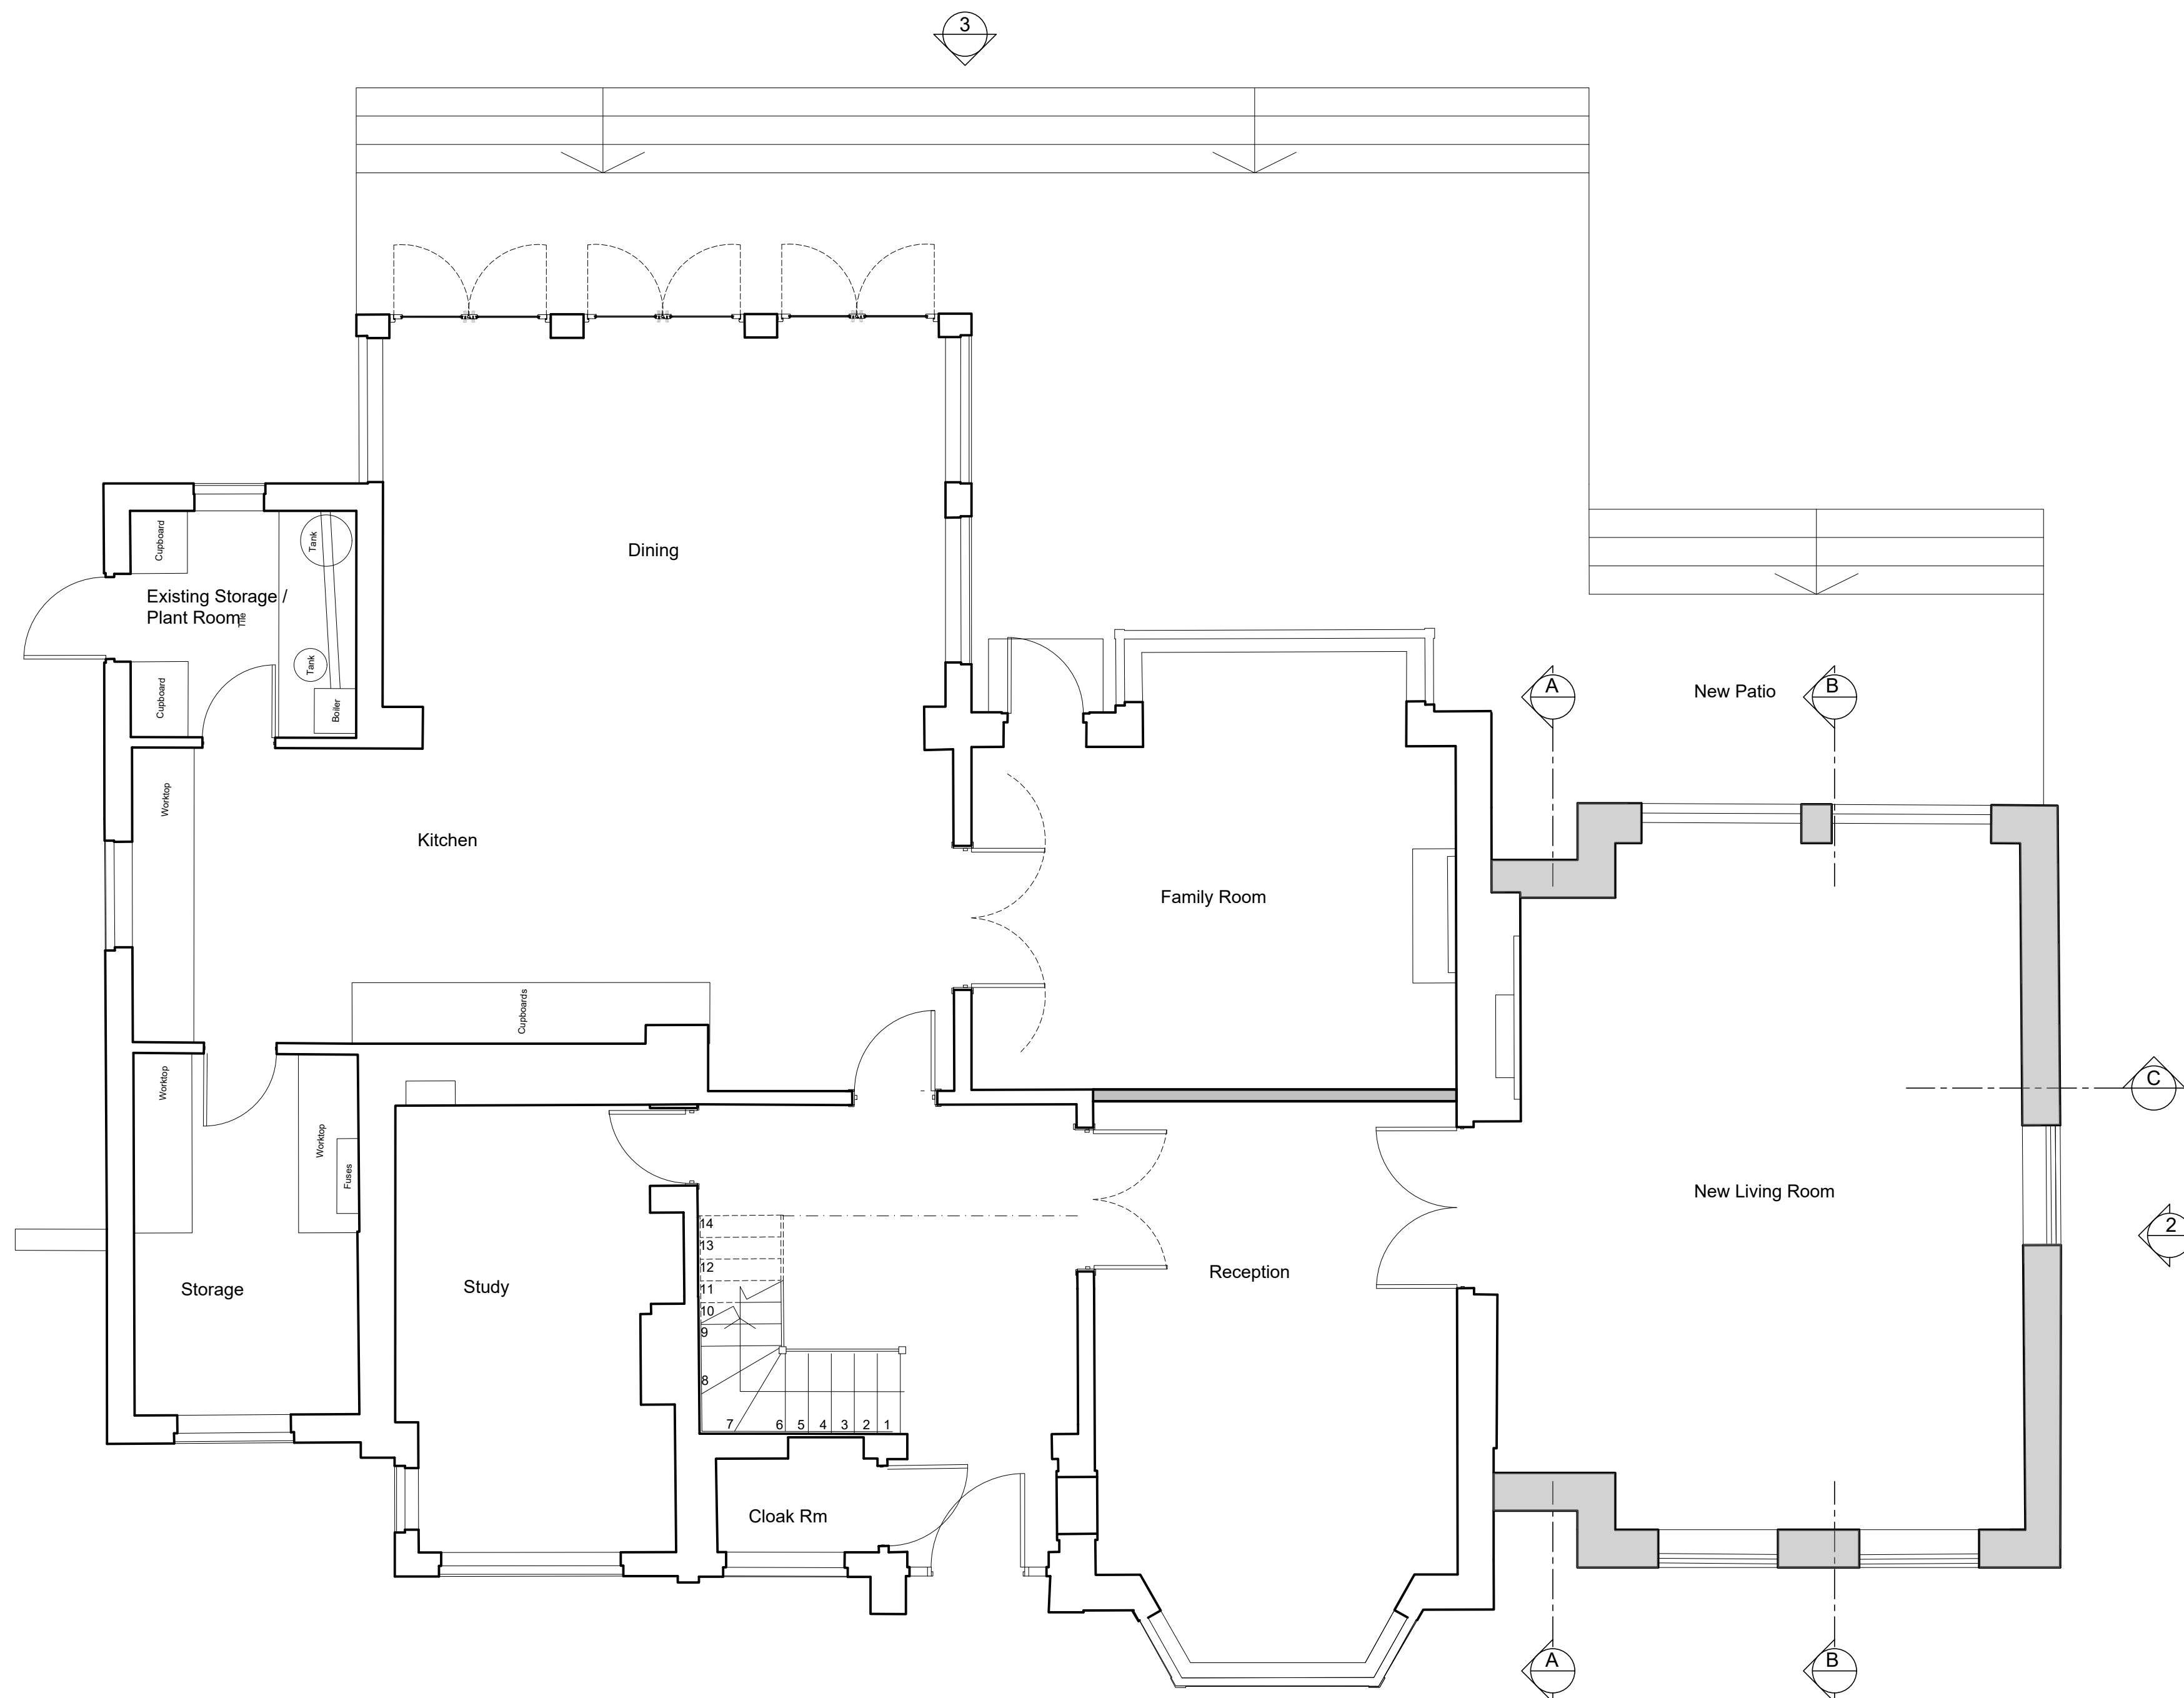

3 Proposed Ground Floor Plan

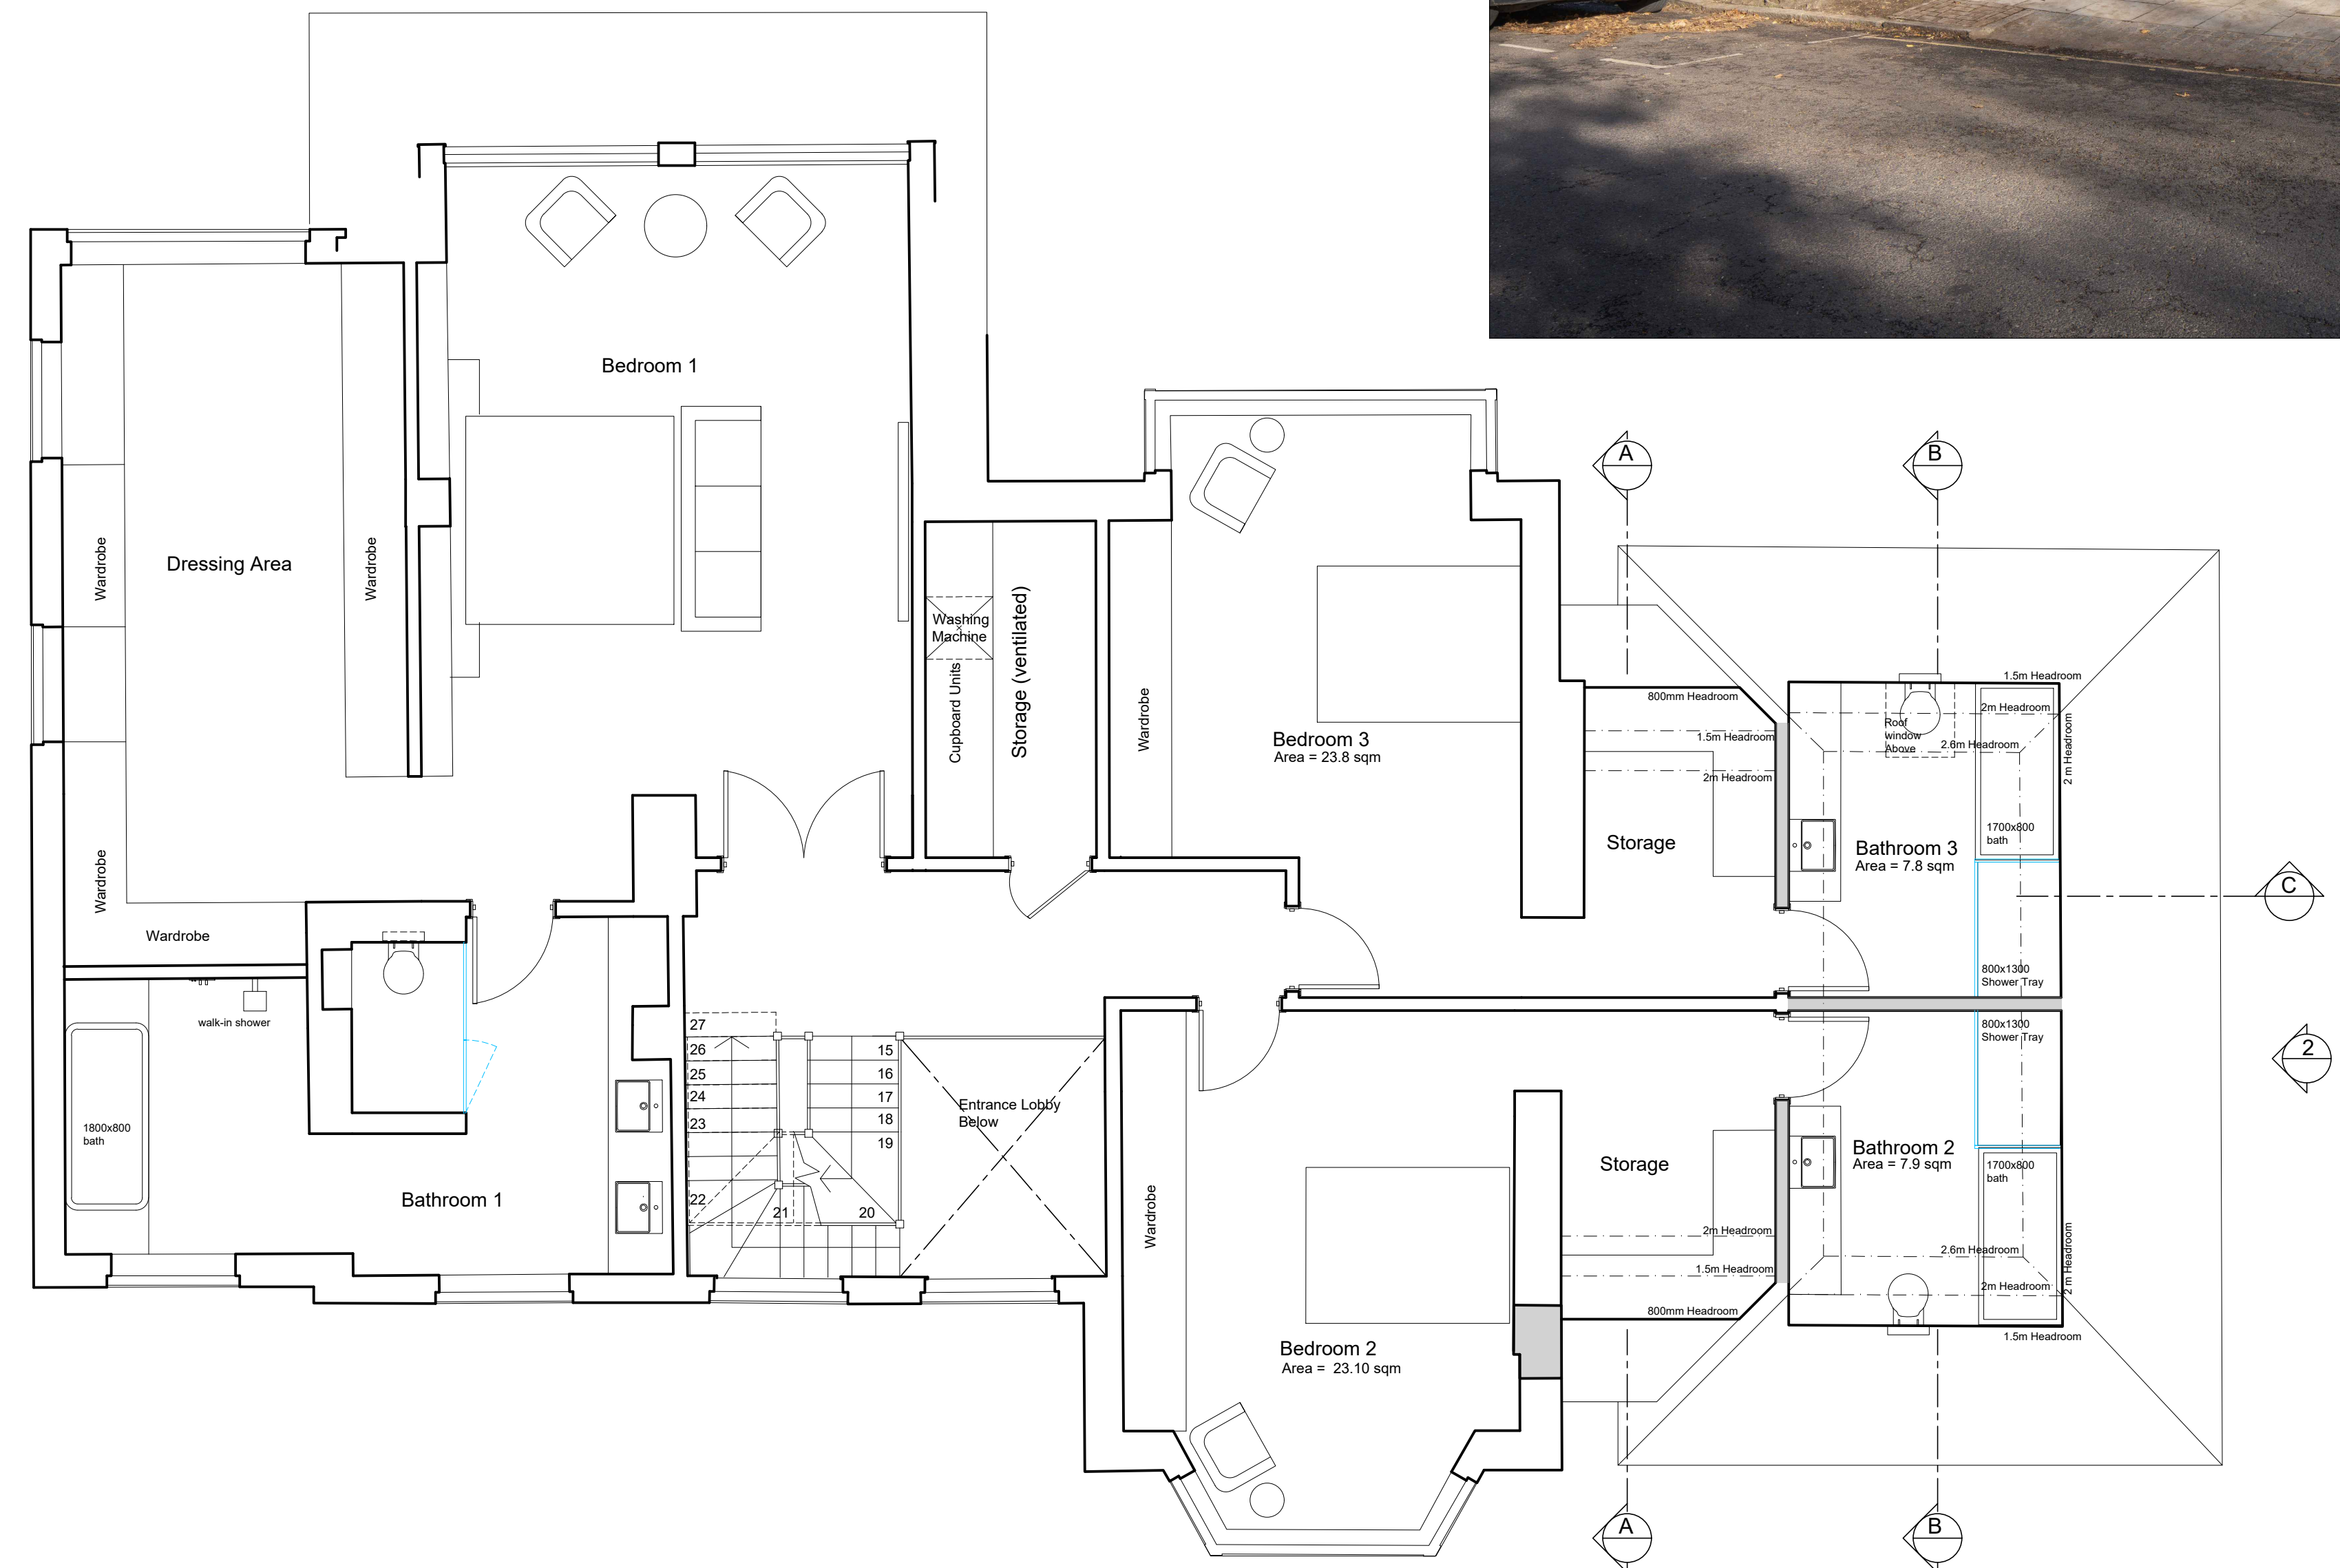

4 Proposed First Floor Plan

Legend

- Existing Building Outline
- New Wall


Planning

Revisions

Ko Architects
2/F Mulgrave Chambers
26-28 Mulgrave Road | Sutton SM2 6LE
T: 020 8760 3397
E: projects@koarchitects.co.uk


RIBA #

Client: Mr. R. Murad
Project: 4 Sheldon Avenue N6 4JT
Dwg: PROPOSED FRONT AND REAR ELEVATION PROPOSED GROUND AND FIRST FLOOR PLANS
Dwg No: 569-A51
Date: FEB 2026
Scale: 1:50 @A0

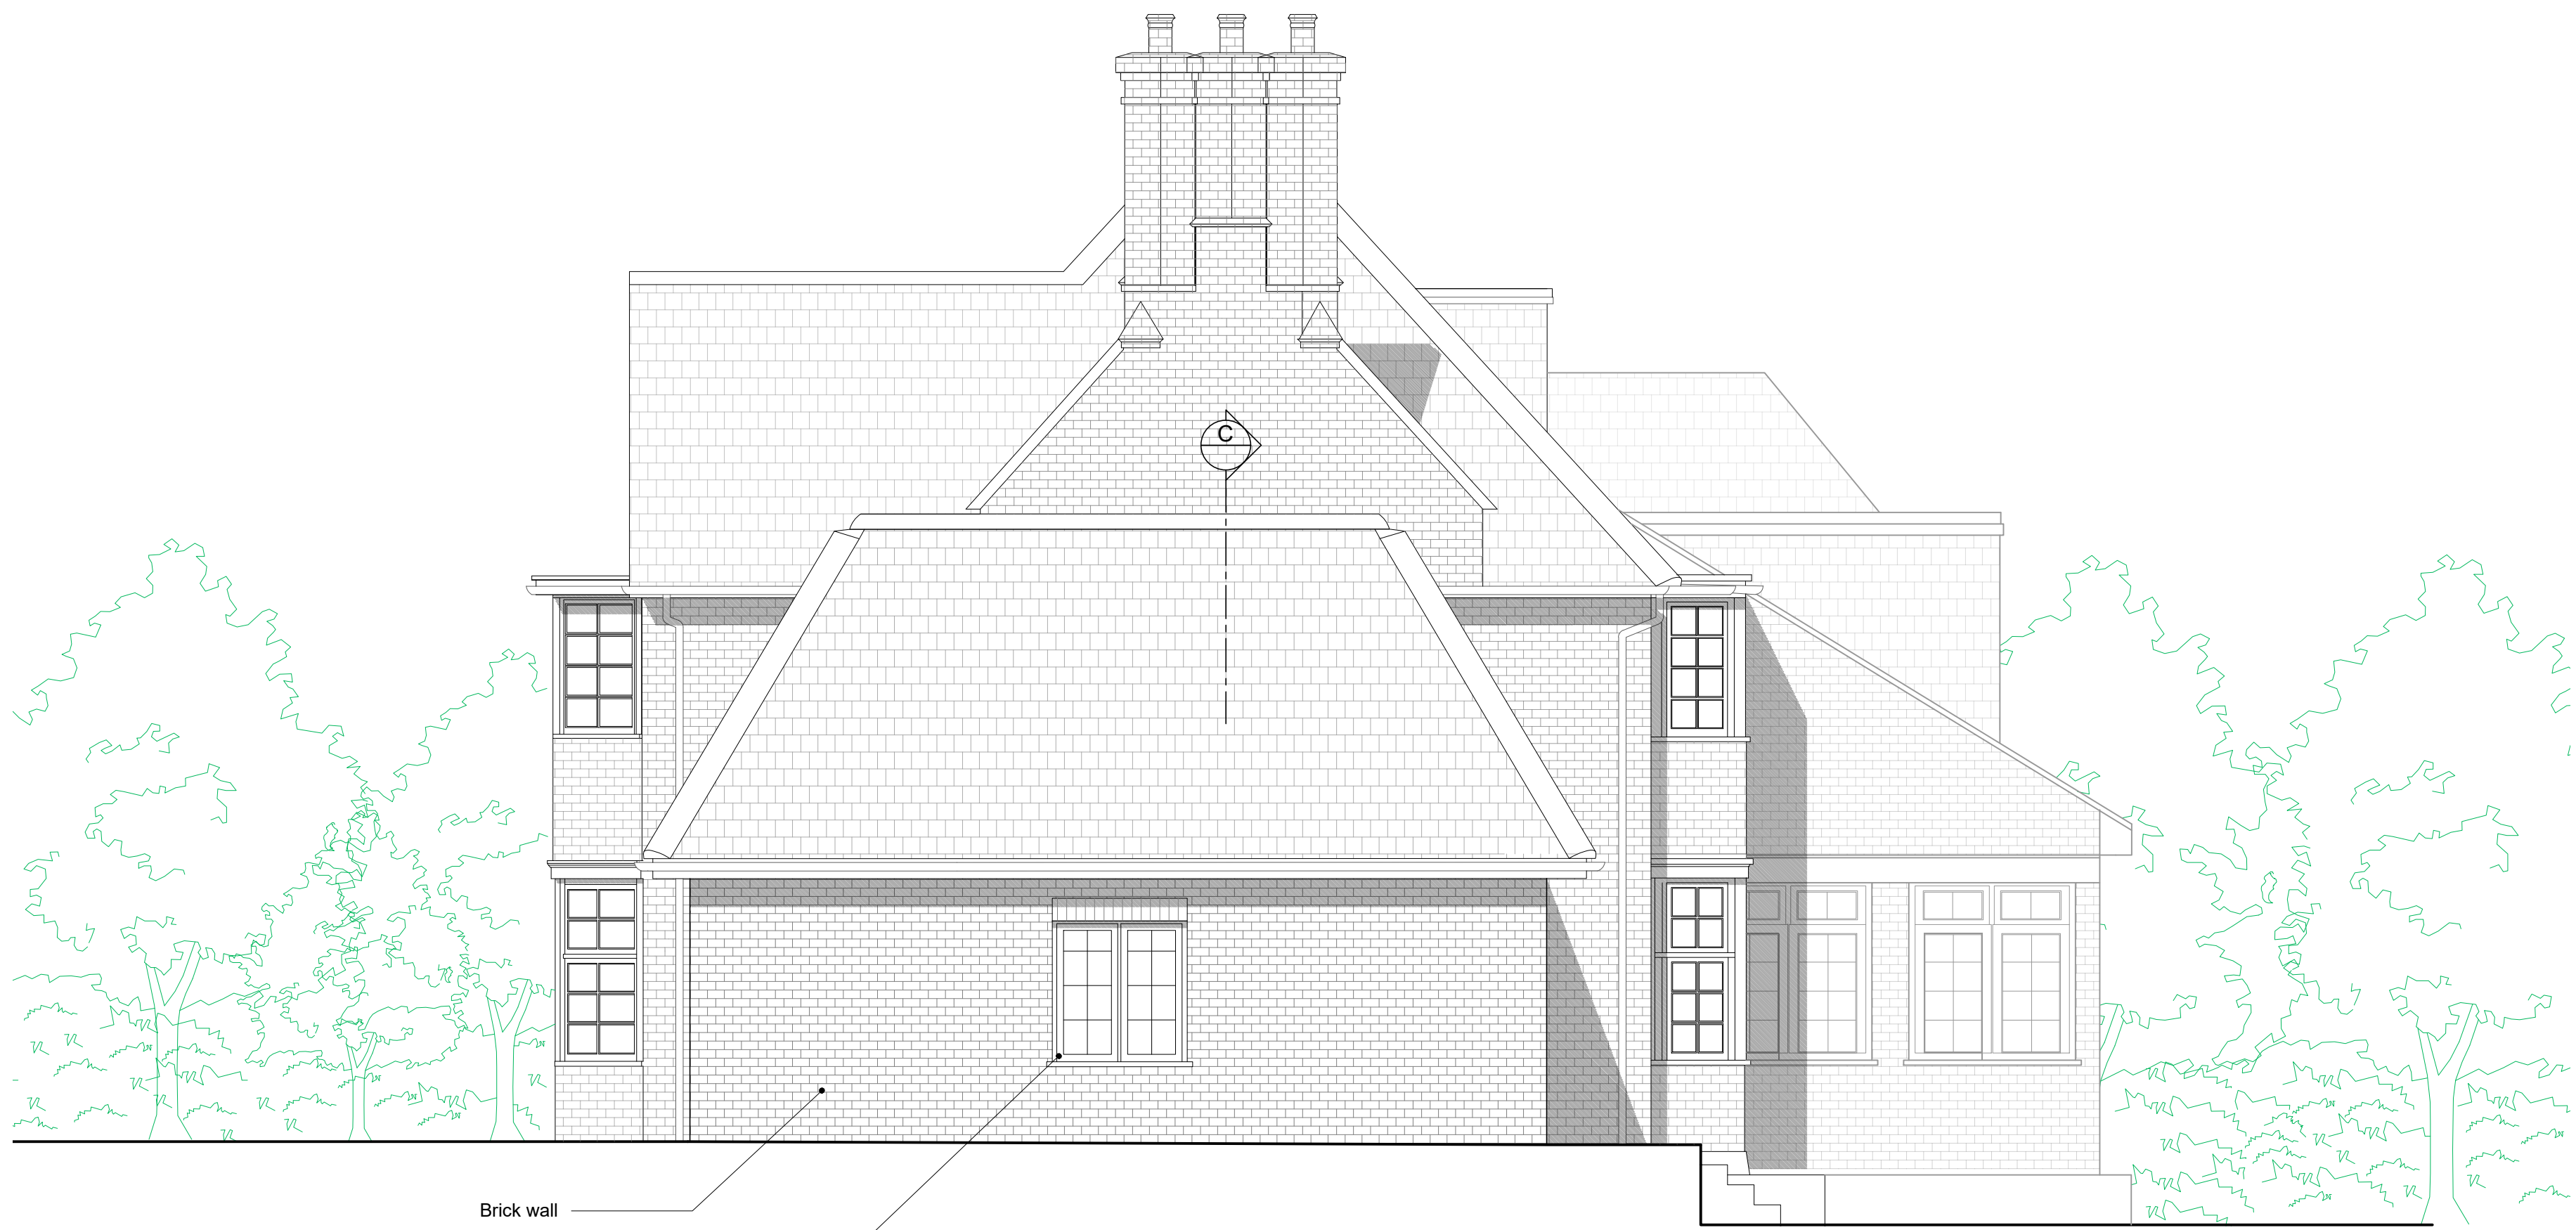


1 Proposed Side Elevation 02

0 5m

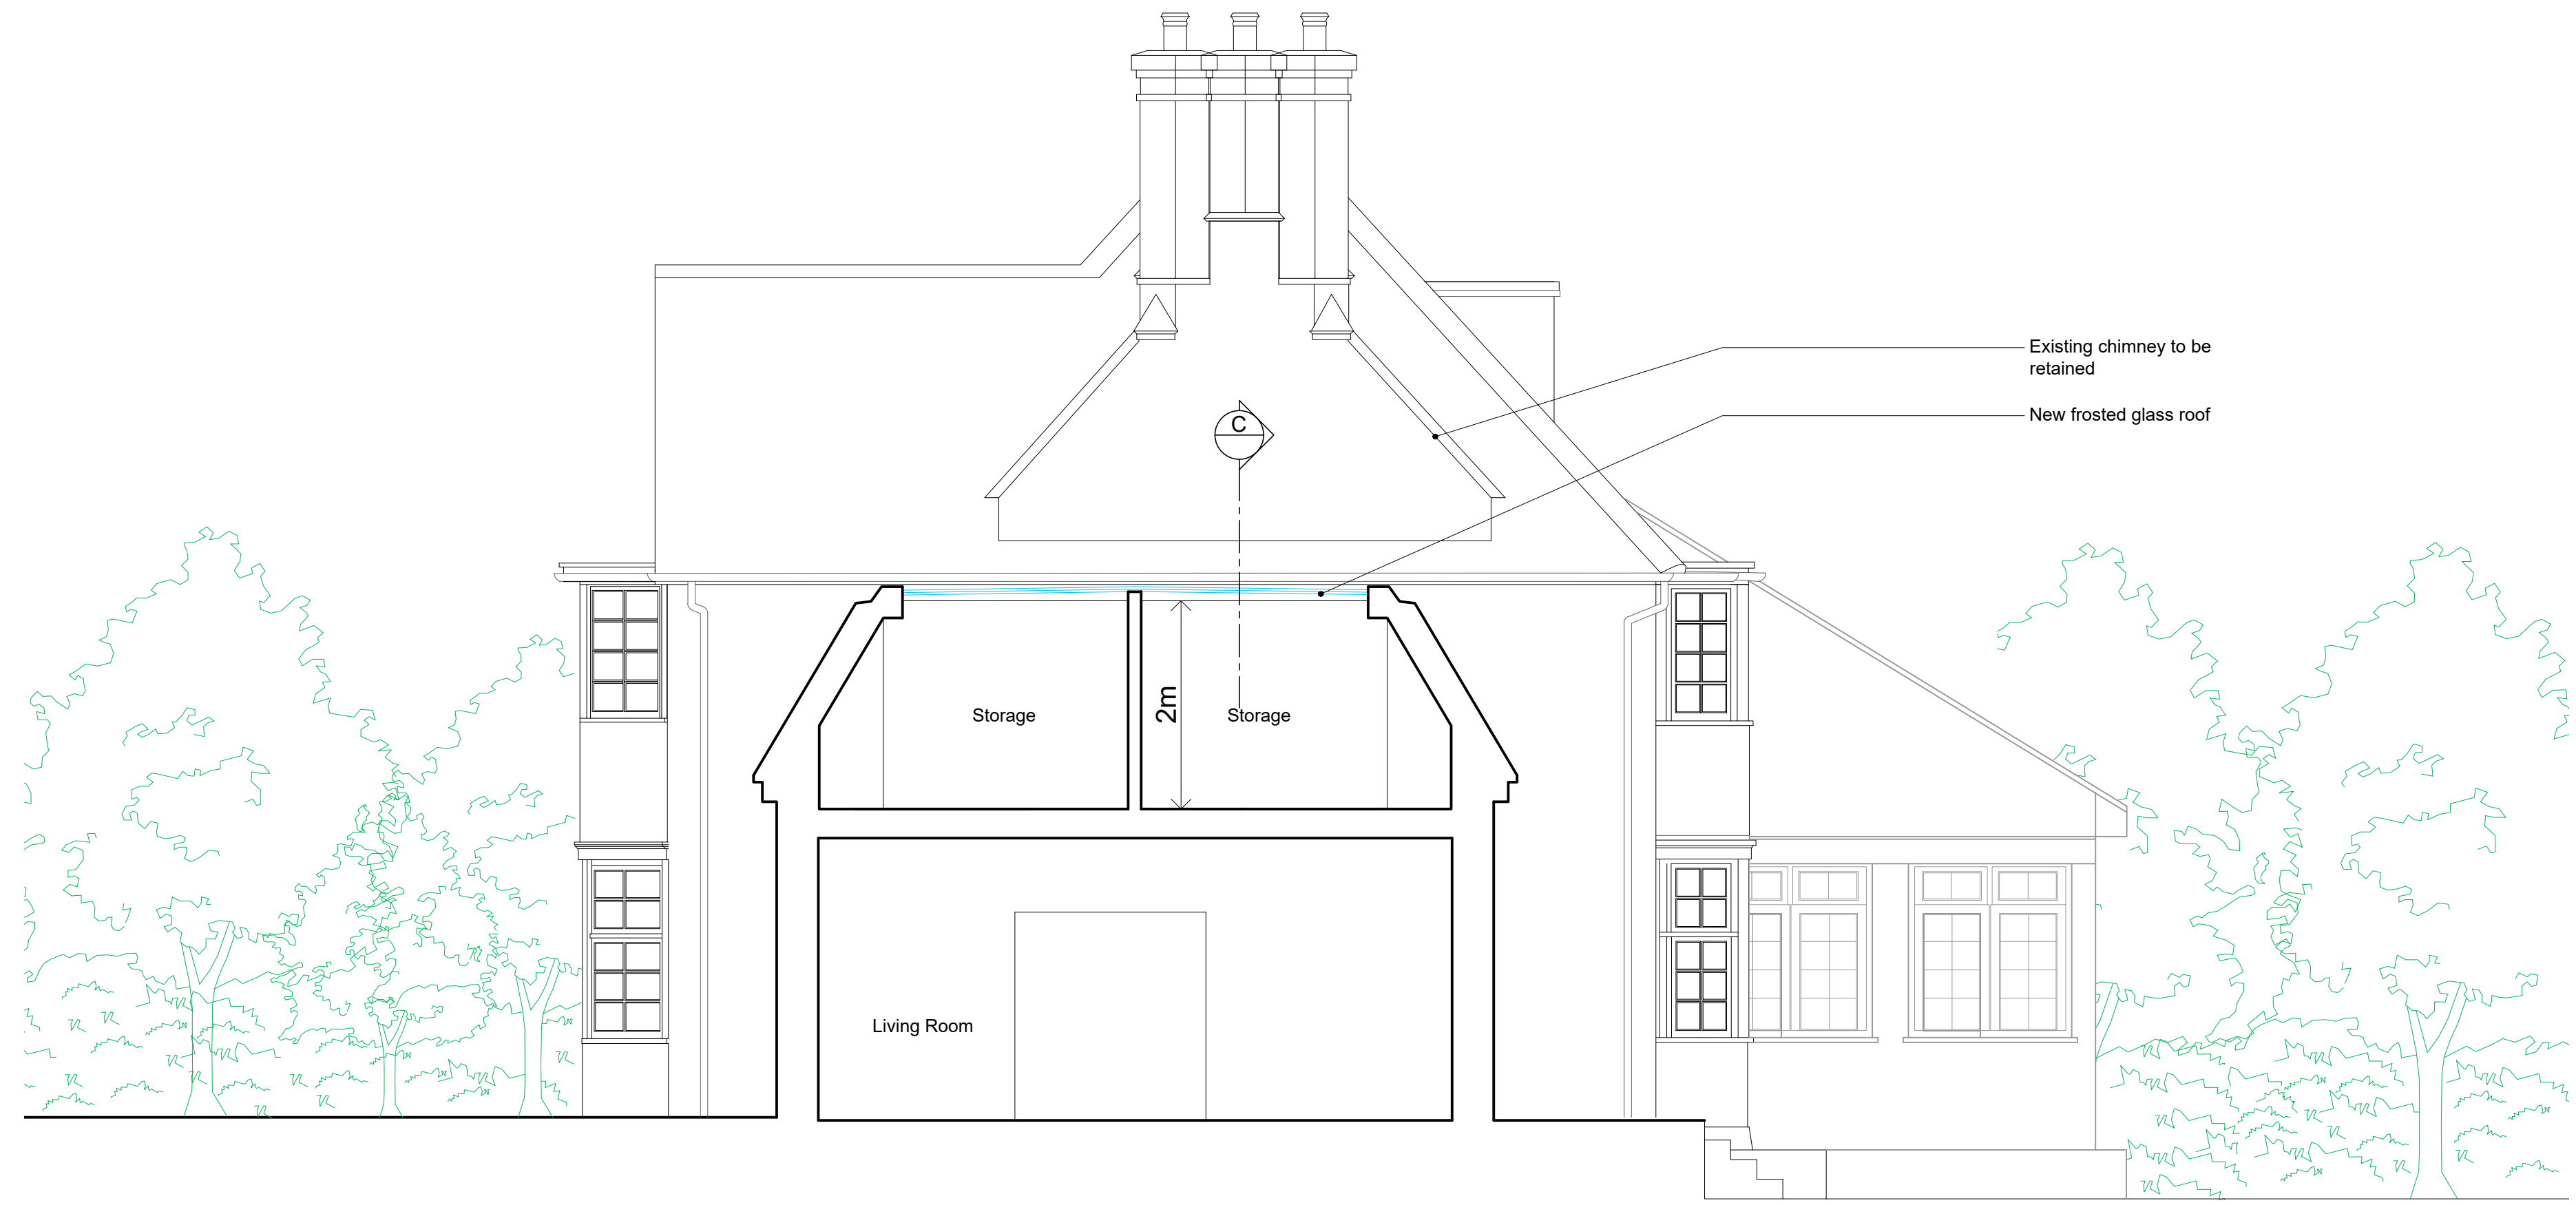


2 Proposed Section A

0 5m

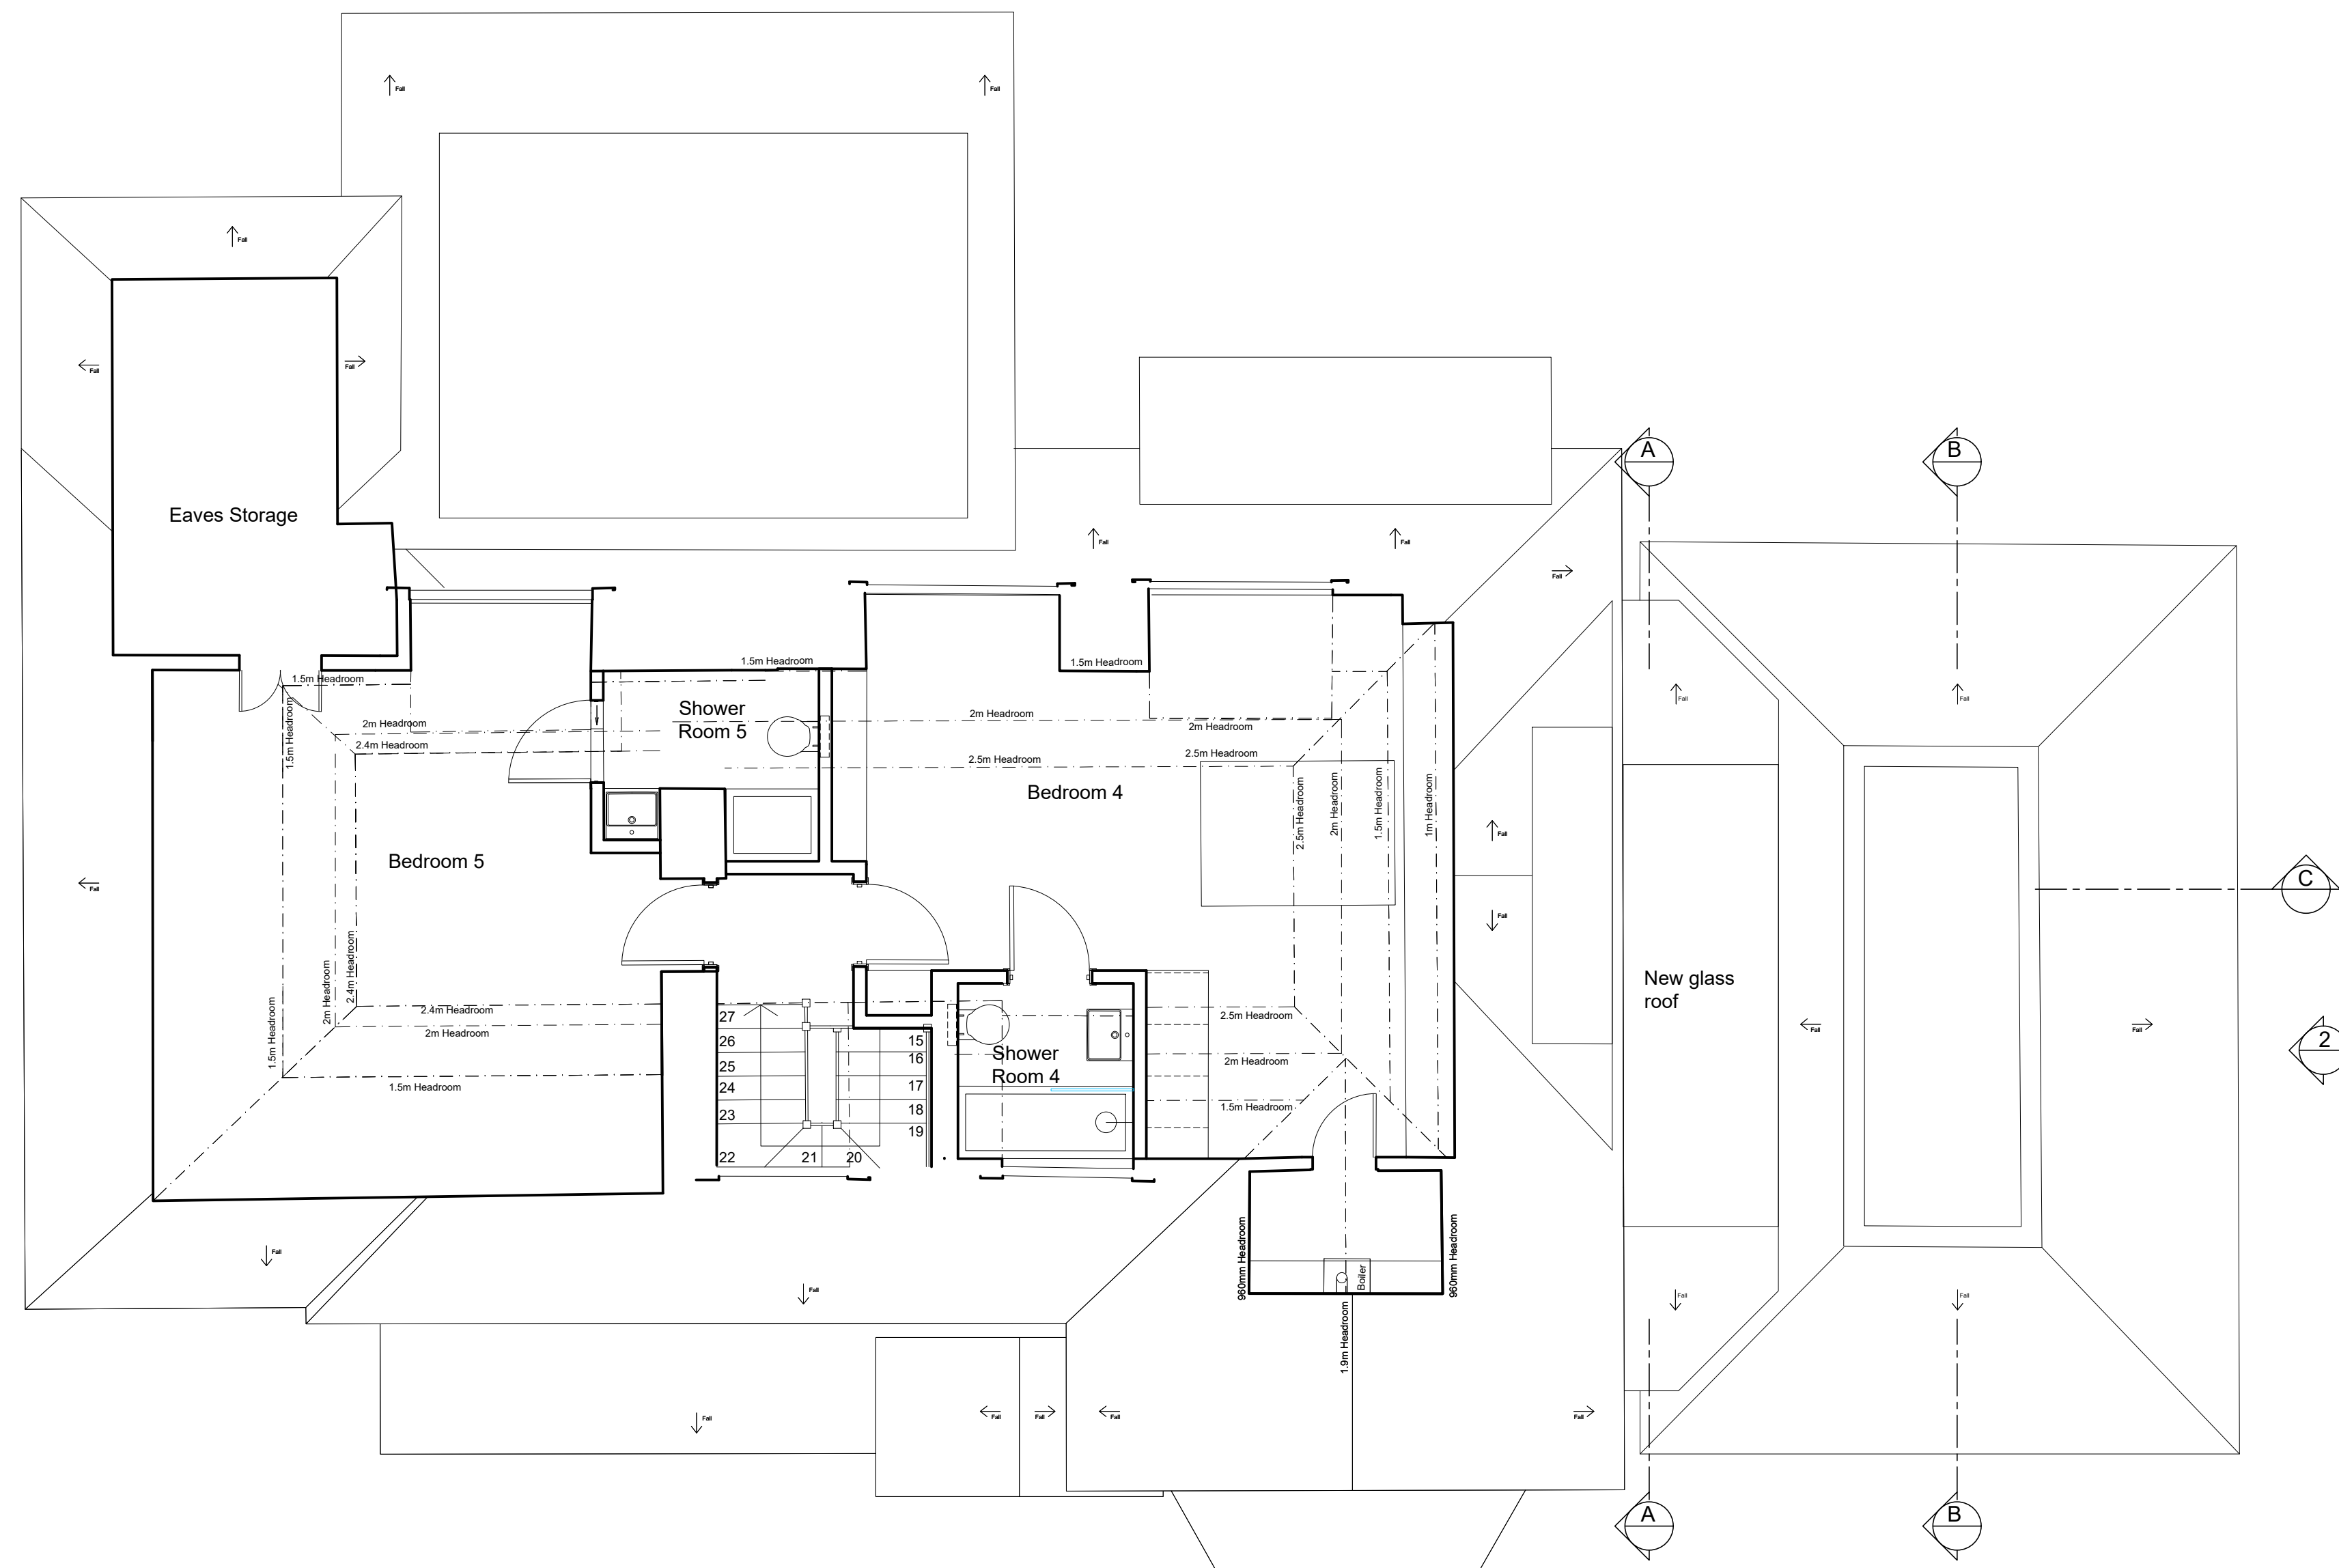

3 Loft Floor Plan
as Existing

0 5m

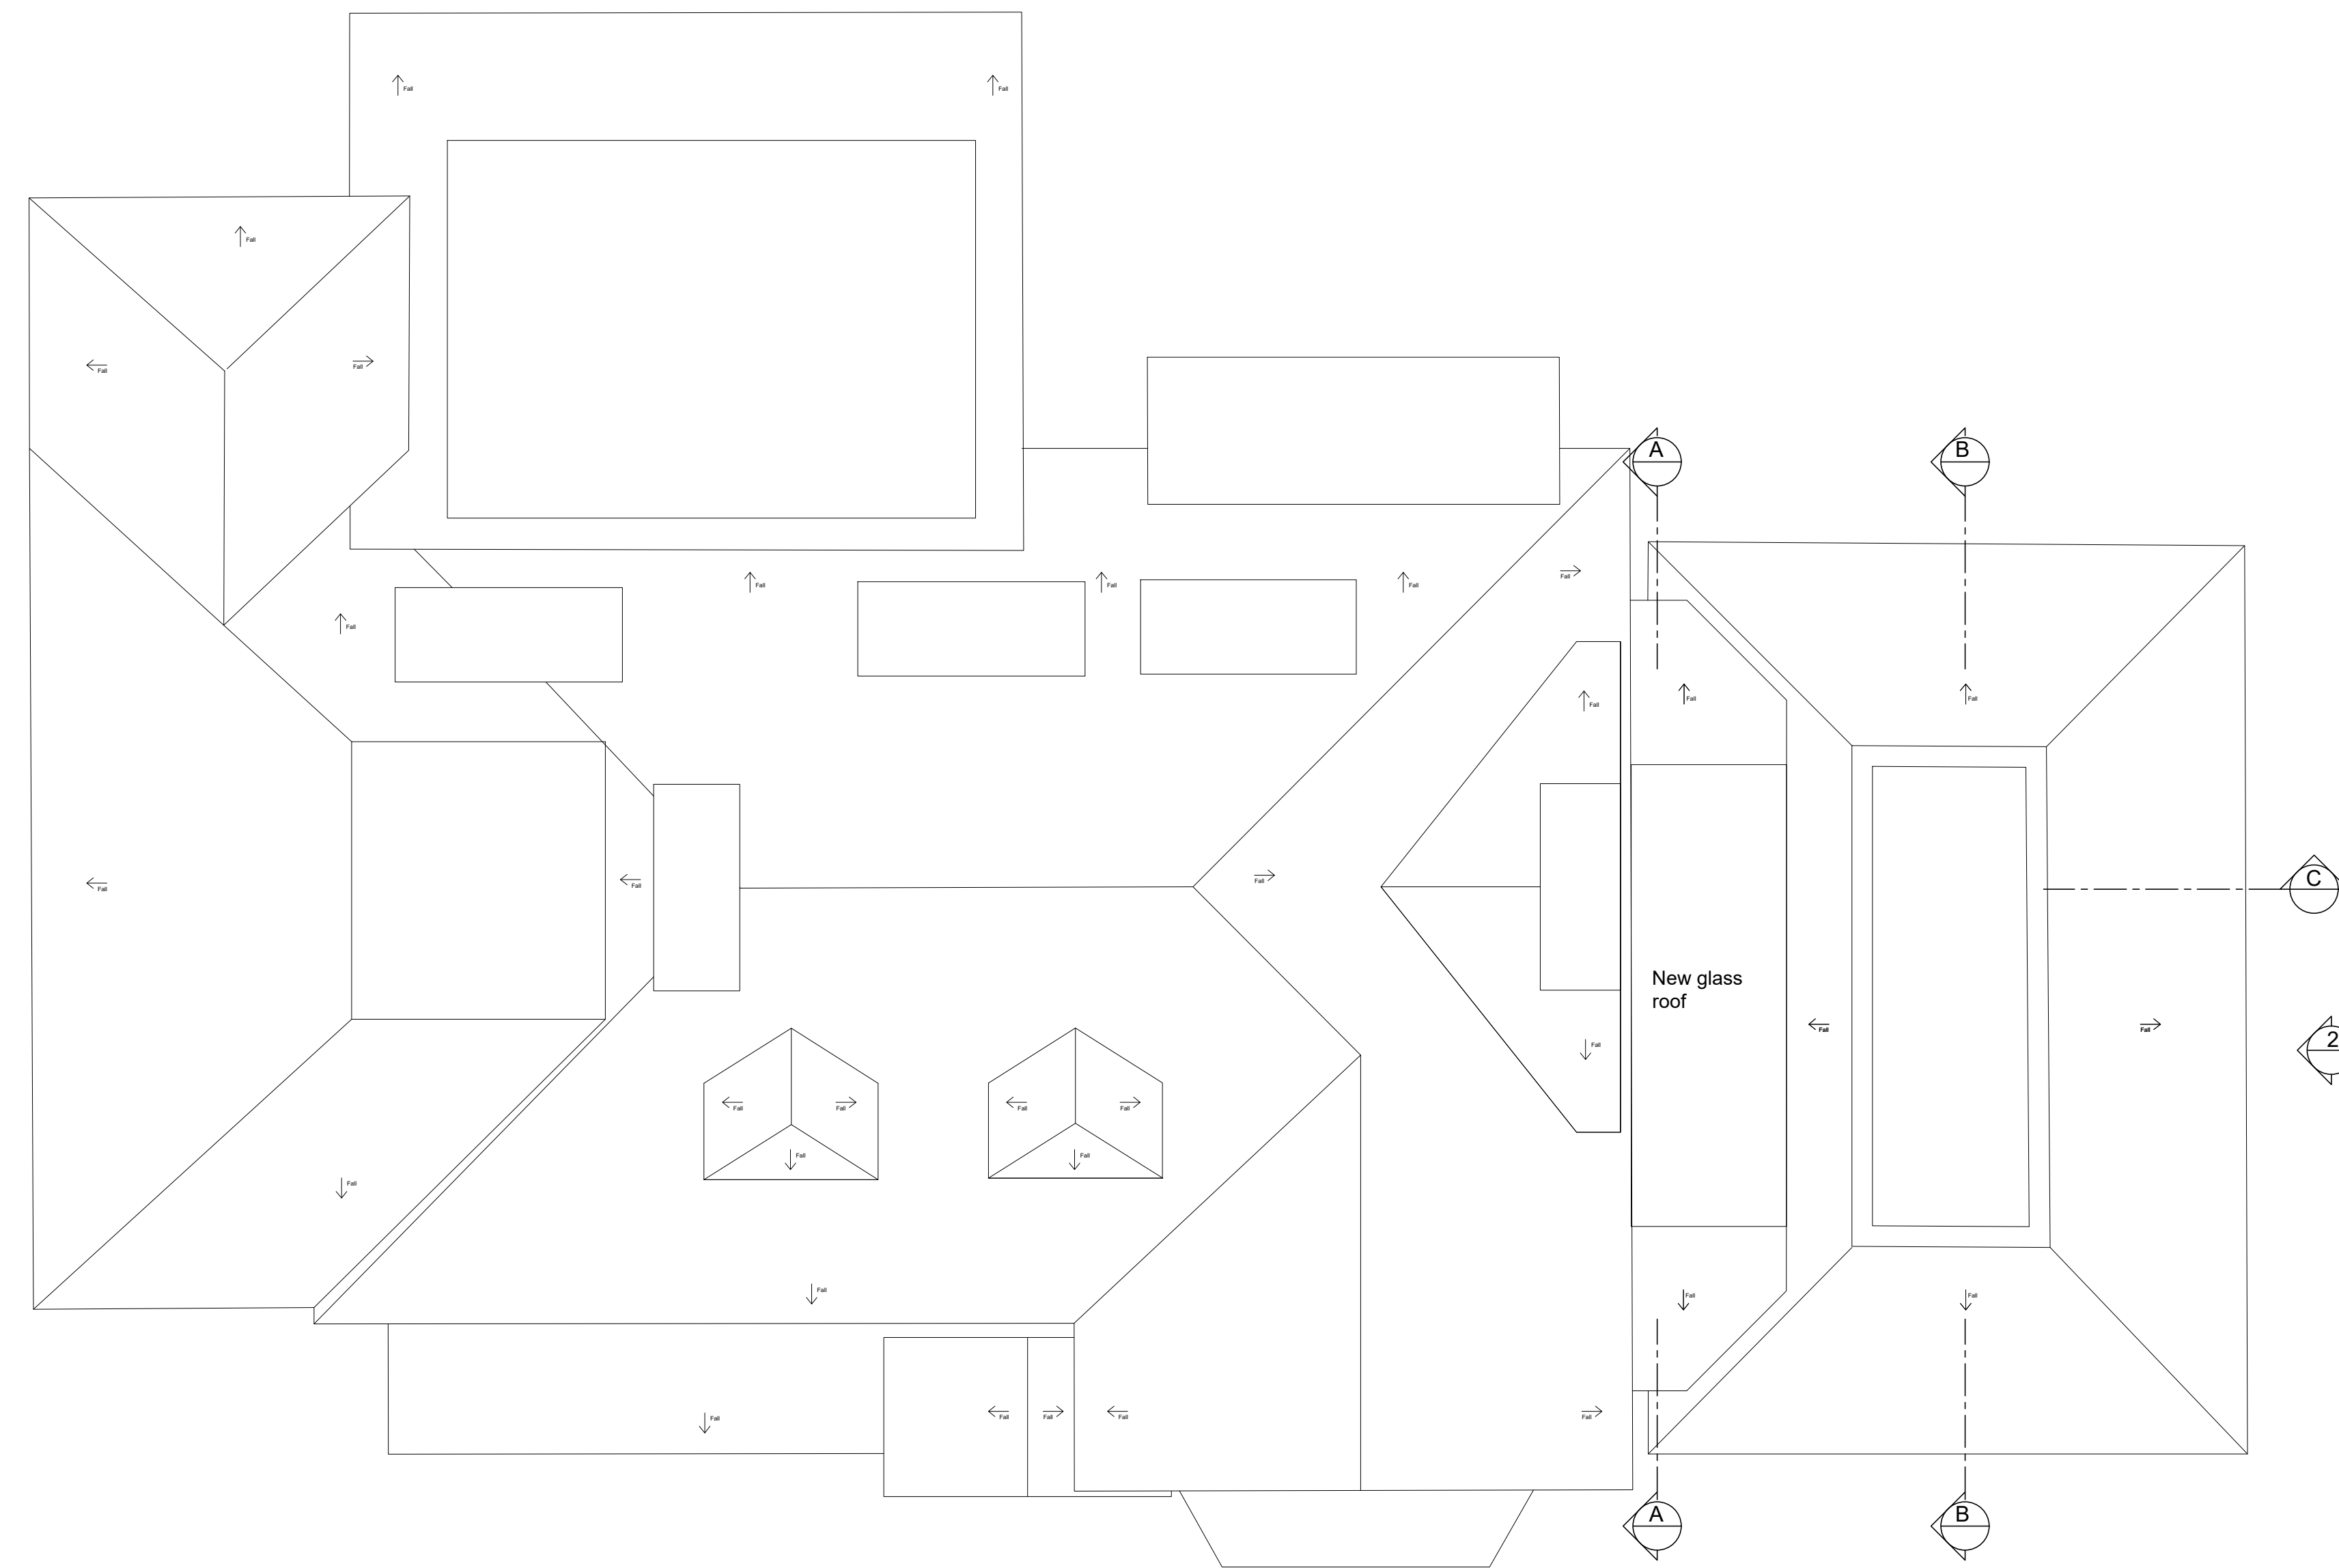

4 Proposed Roof Plan


0 5m

Legend


- Existing Building Outline
- New Wall

Planning

Revisions

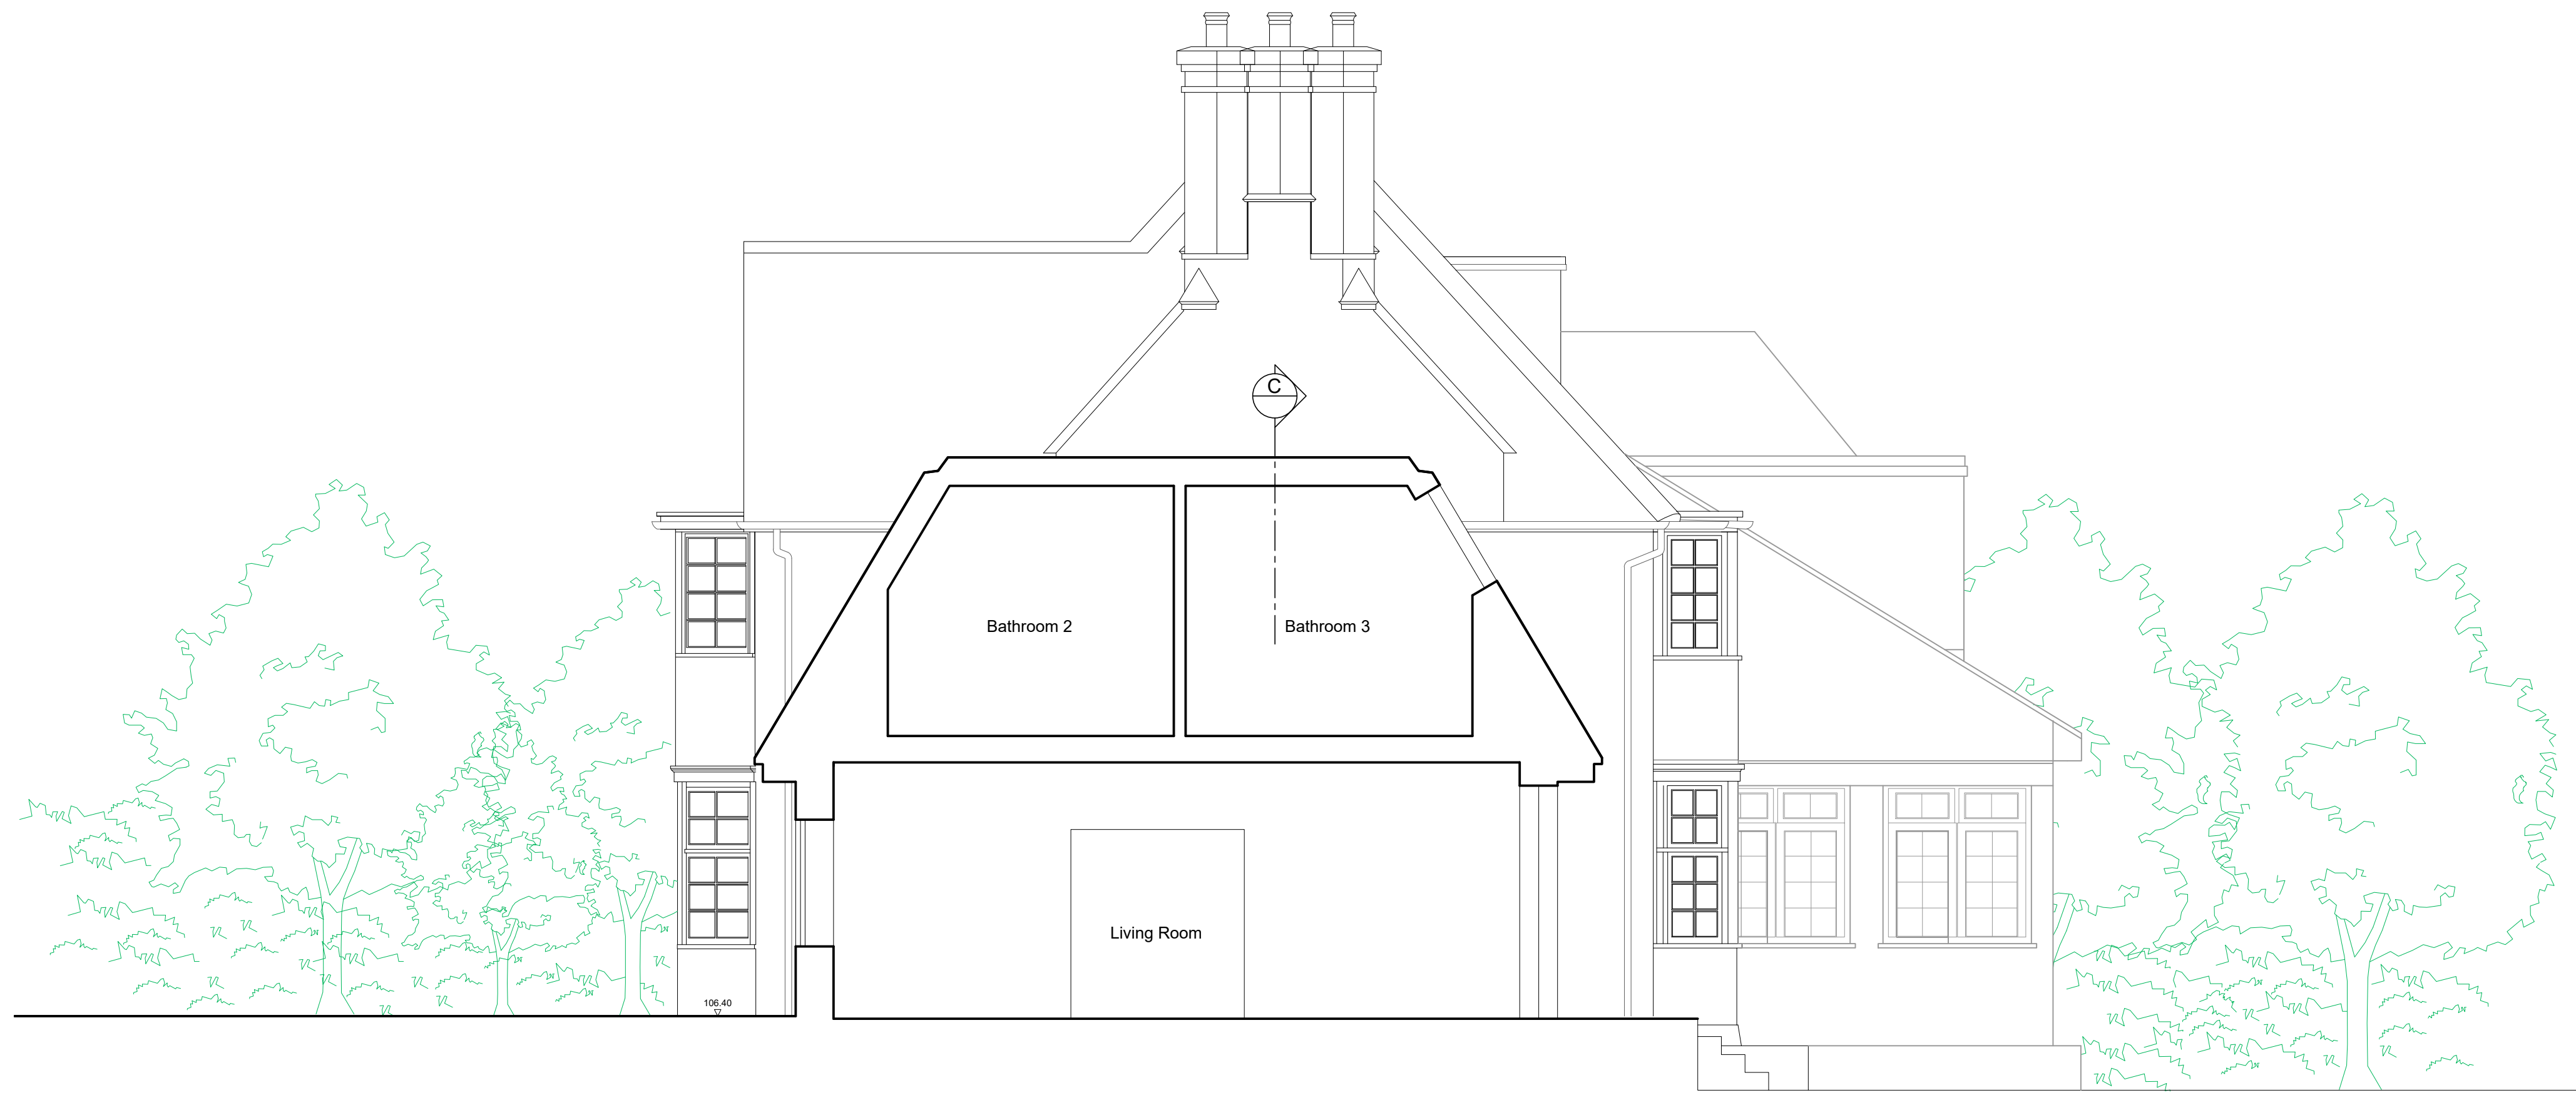


1 Proposed Section B

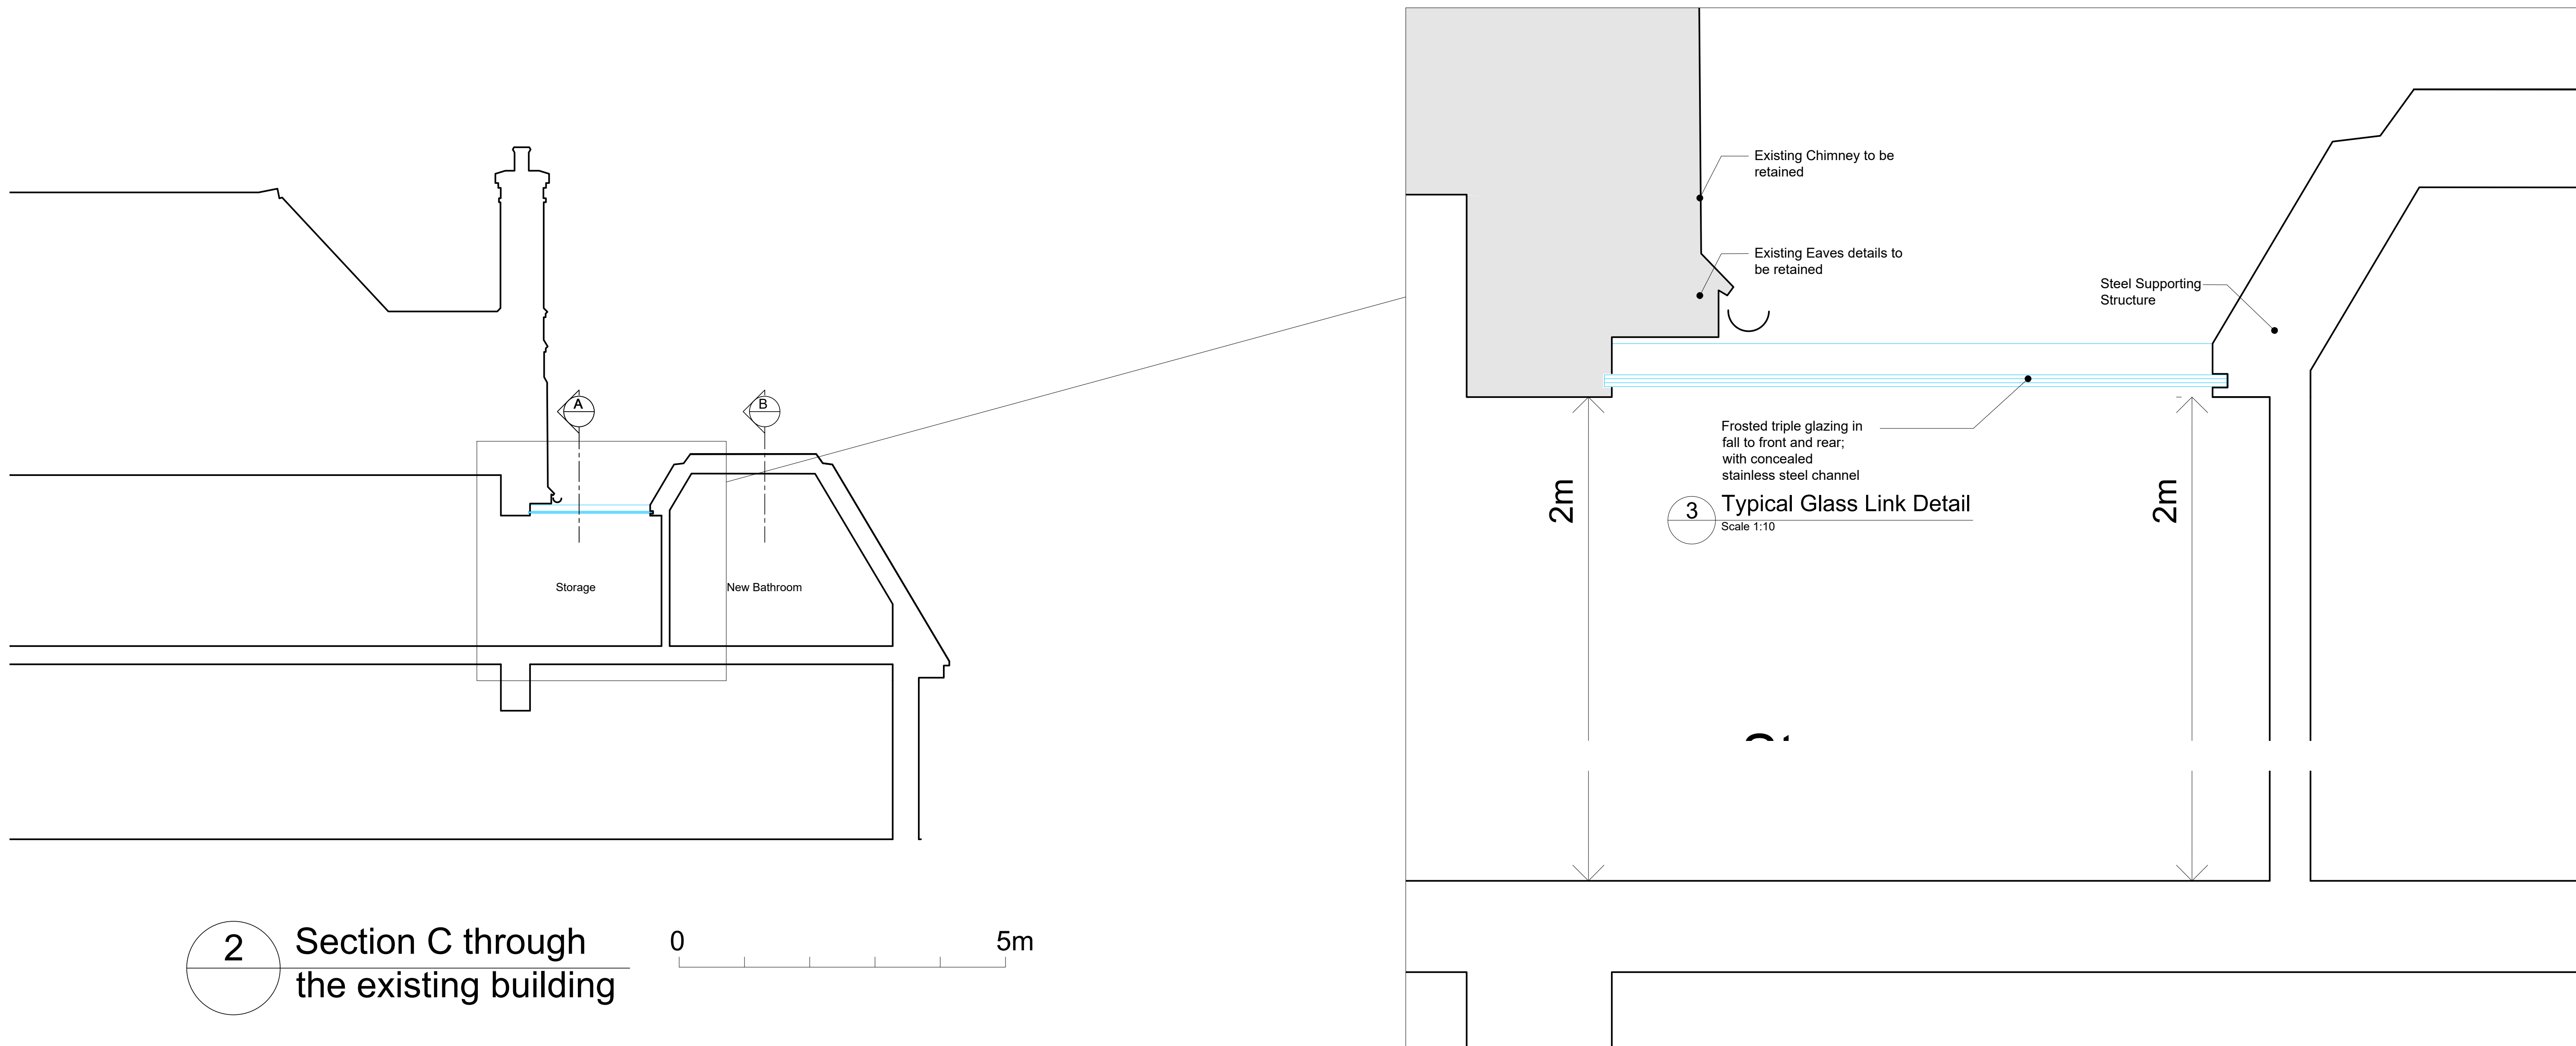

2 Section C through the existing building

0 5m

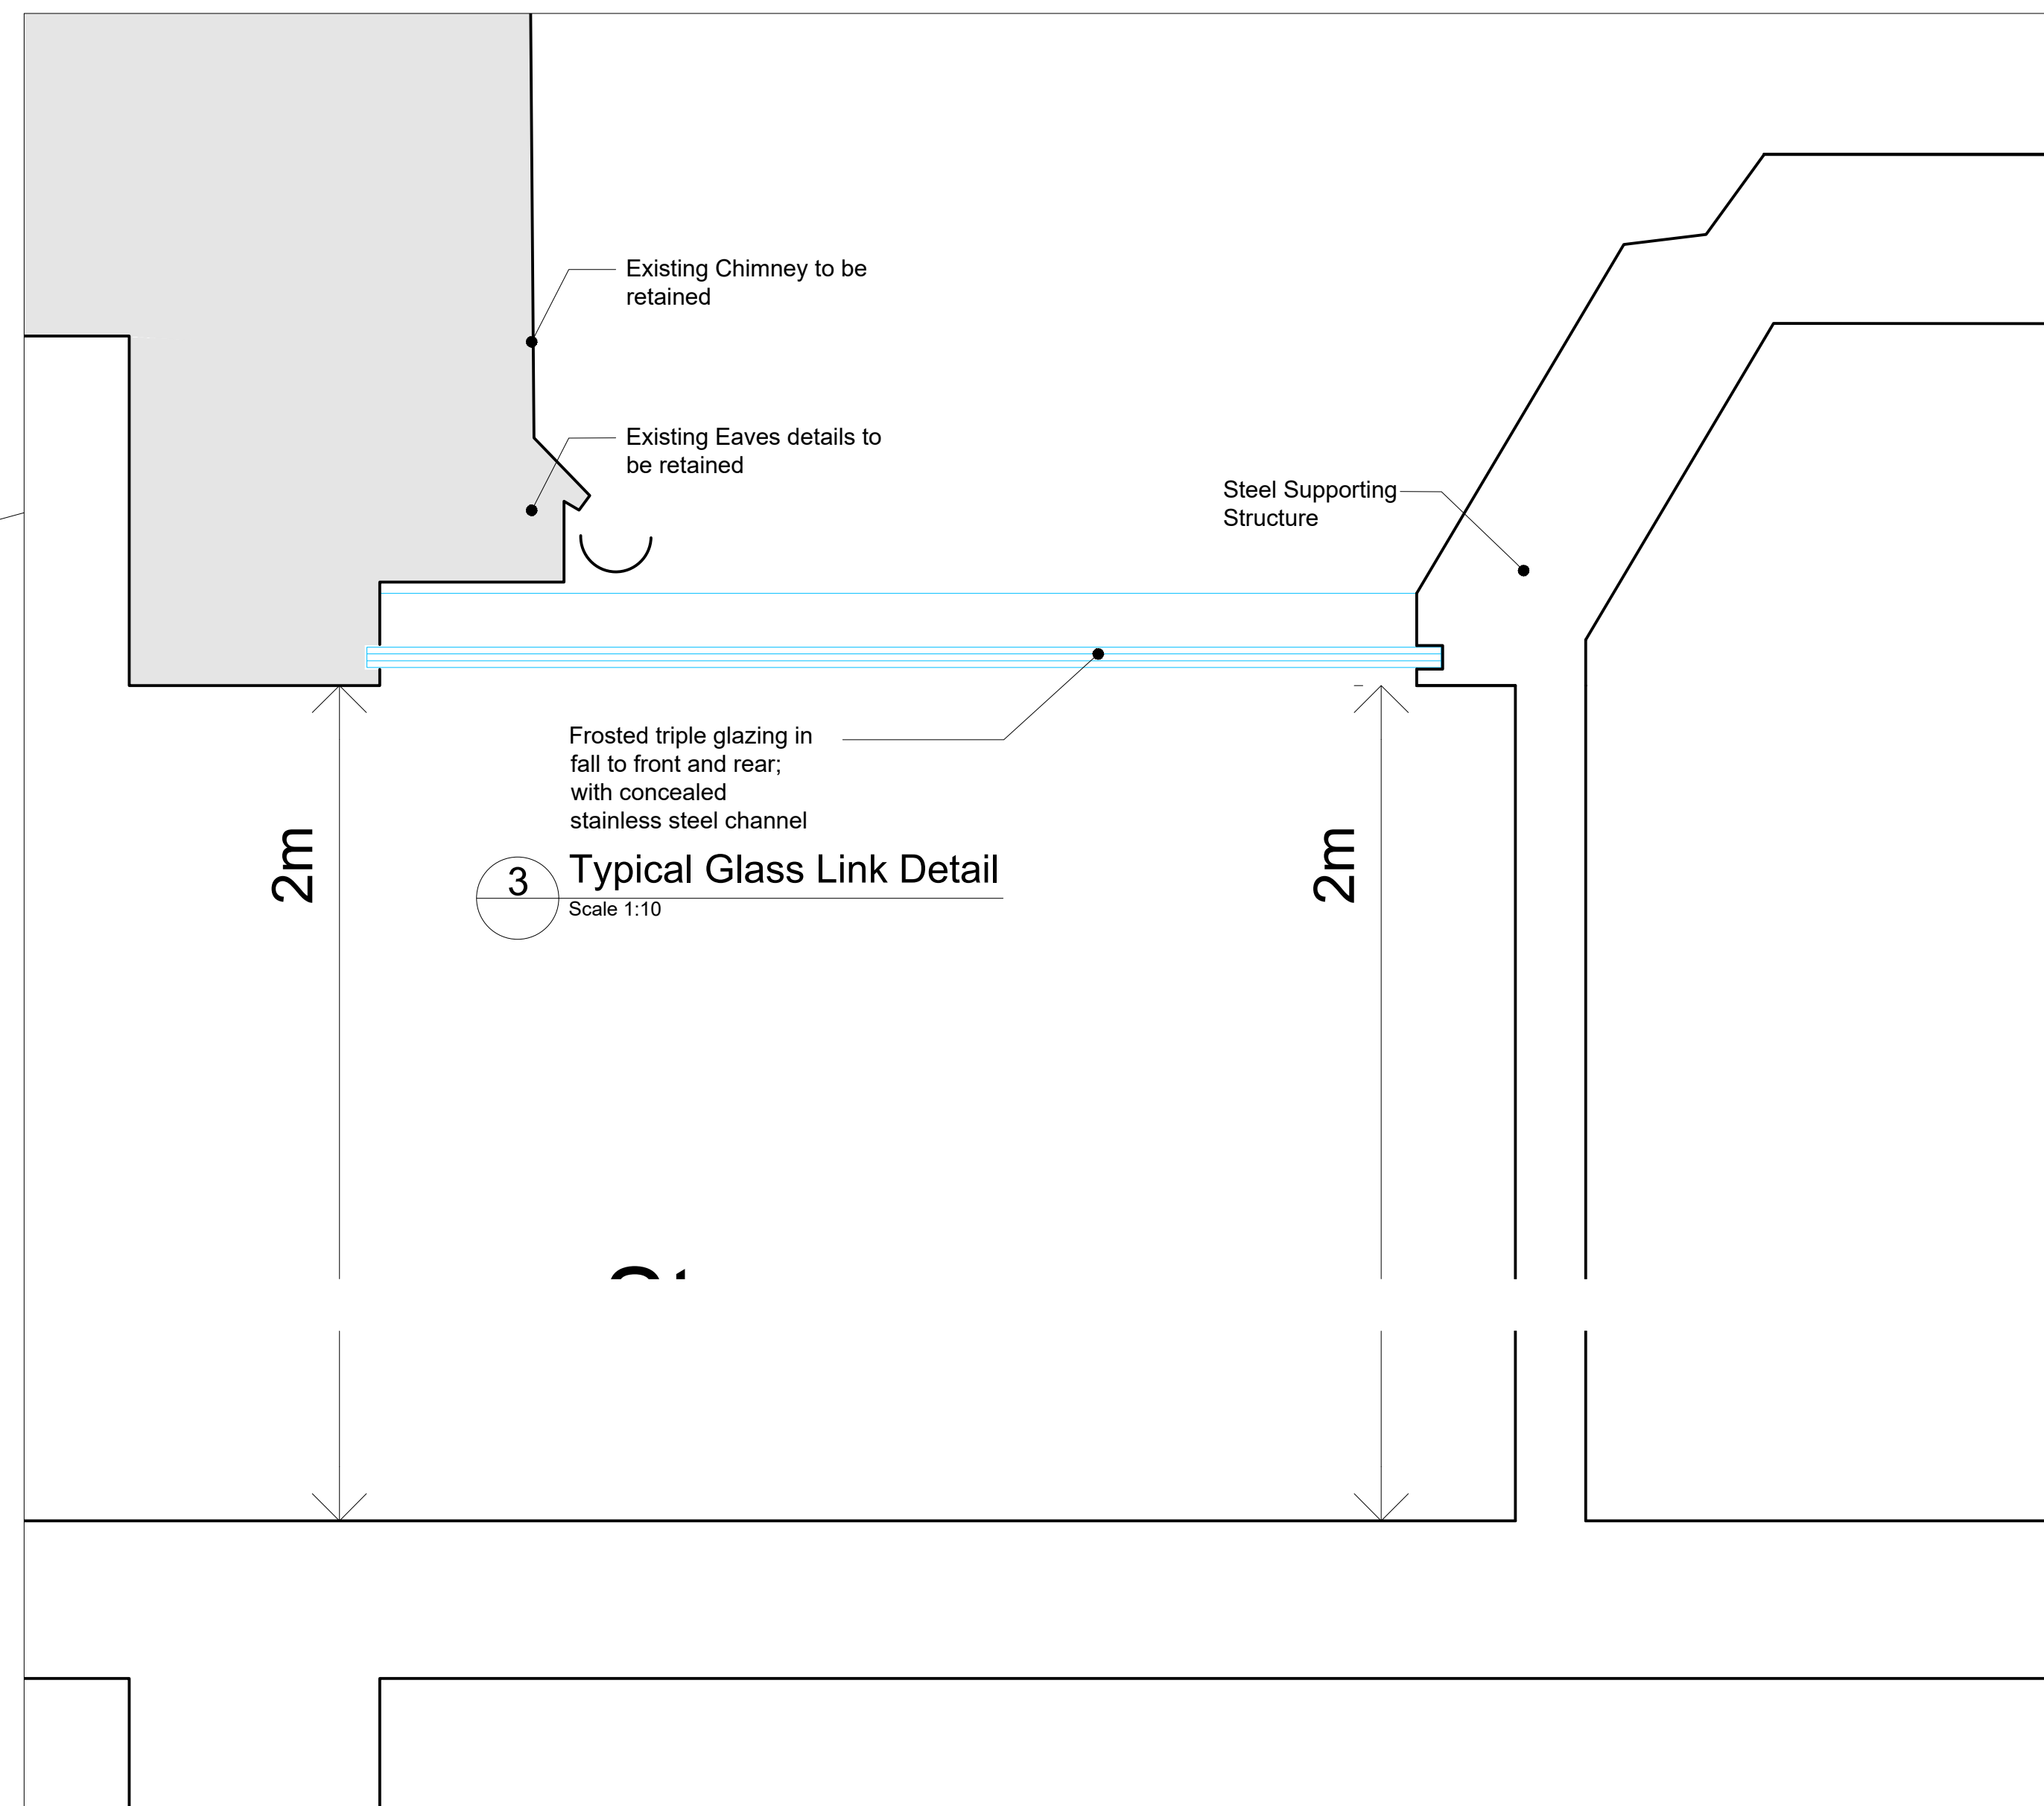

3 Typical Glass Link Detail
Scale 1:10

Legend

Existing Building Outline

New Wall

Planning

Revisions

Ko Architects
2/F 7 Mulgrave Chambers
26-28 Mulgrave Road | Sutton SM2 6LE
T: 020 8760 3397
E: project@koarchitects.co.uk



Client: **Mr. R. Murad**
Project: **4 Sheldon Avenue N6 4JT**
Dwg: **PROPOSED SECTION B AND C**
Dwg No: **569-A53**
Date: **FEB 2026**
Scale: **1:50 @A0**

Revision: ~