

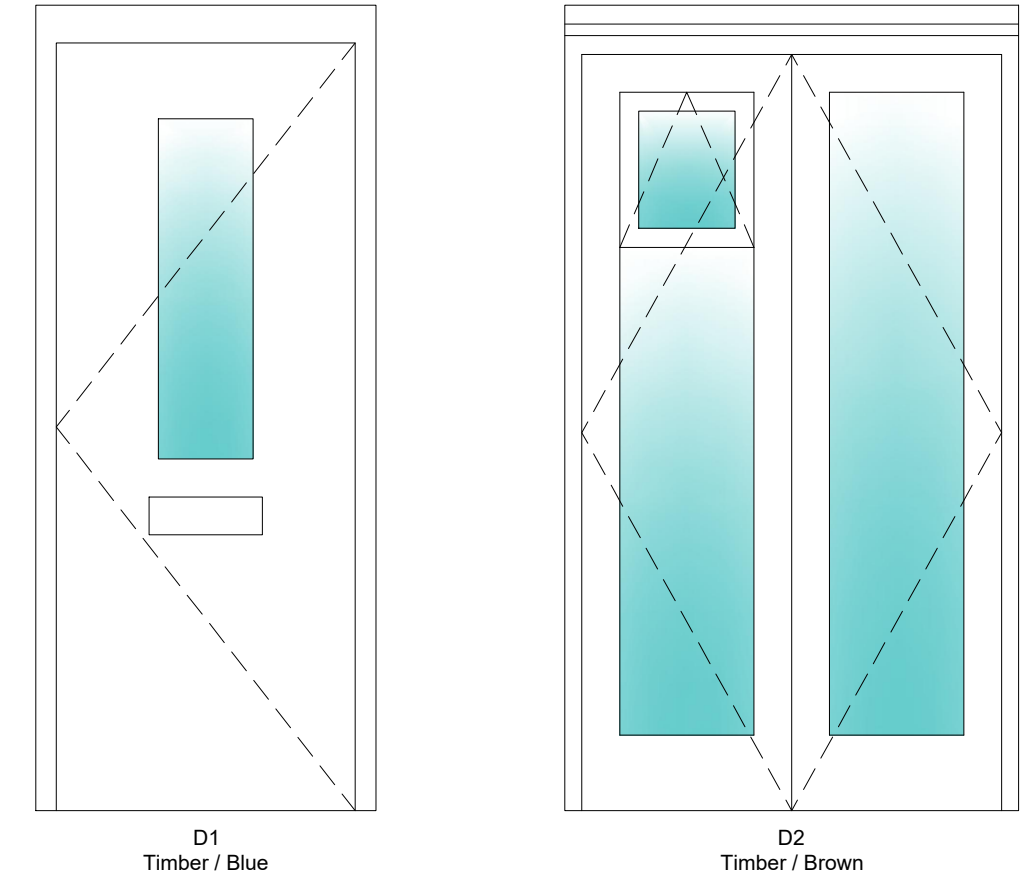



ALL EXISTING WINDOWS:

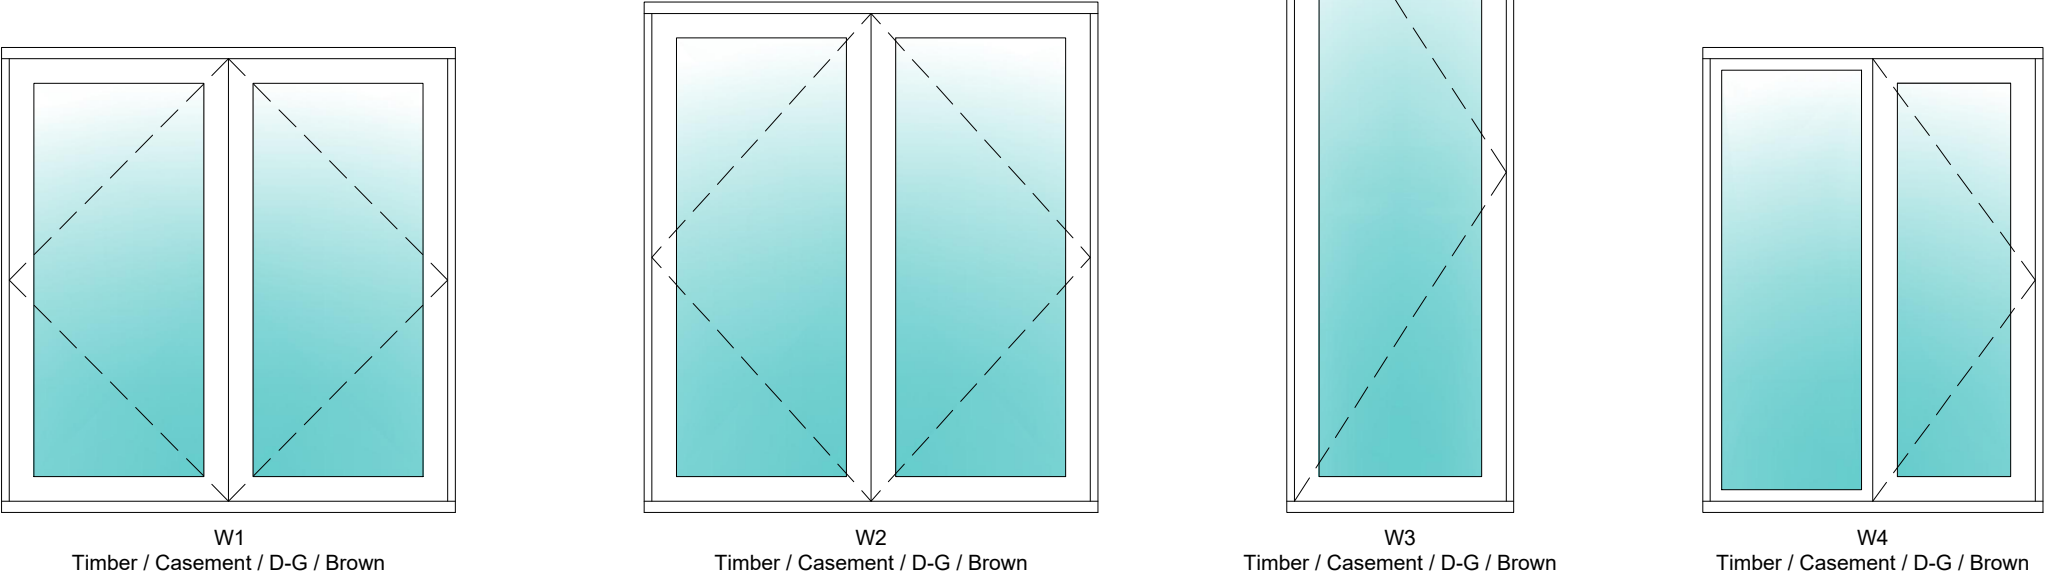

ALL PROPOSED WINDOWS:

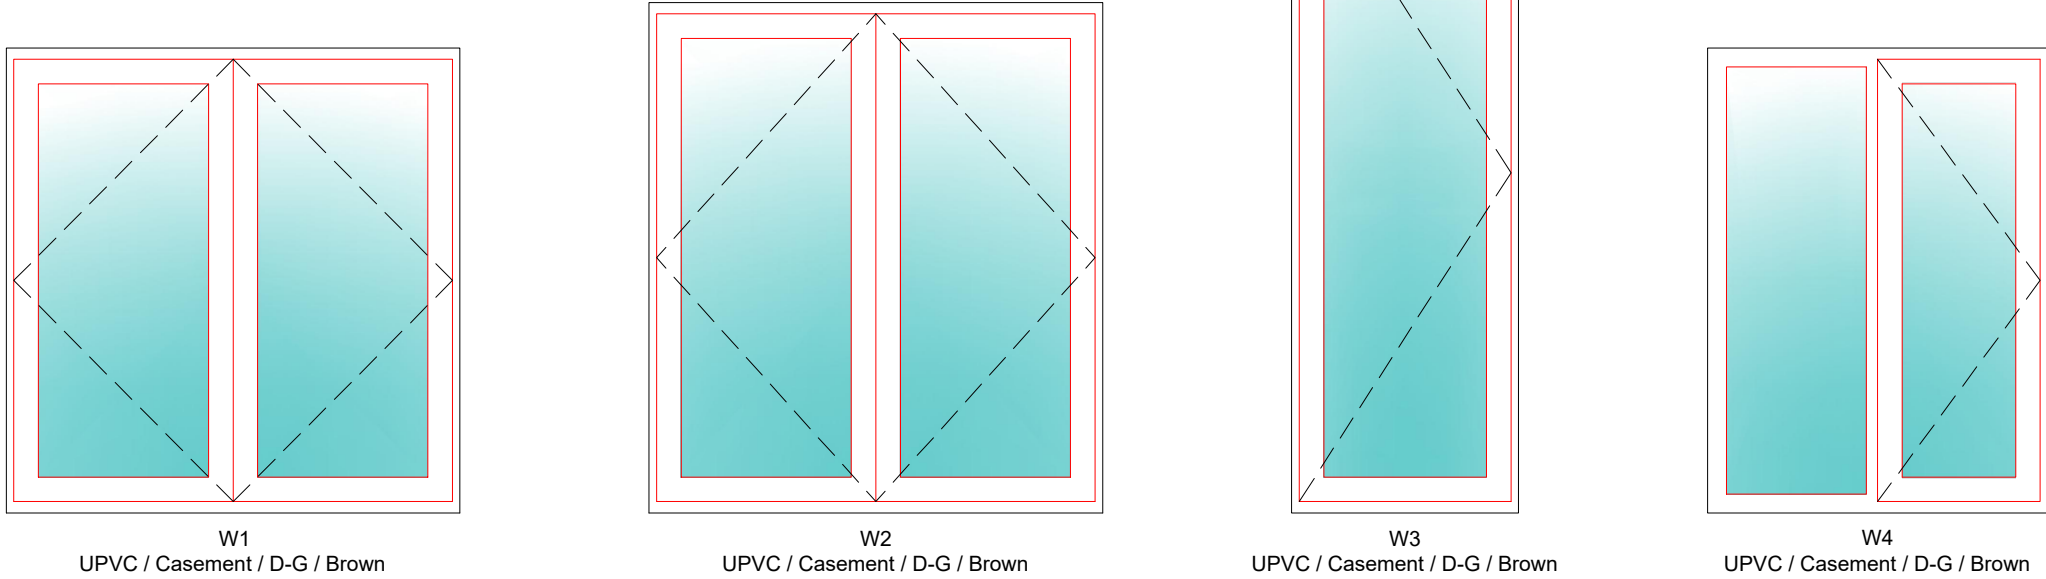

Window & Door Schedule		
WINDOW/DOOR TYPE	QUANTITY	QUANTITY TO BE REPLACED
W1	6	6
W2	1	1
W3	1	1
W4	1	1
D1	2	2
D2	1	1
Total	12	12

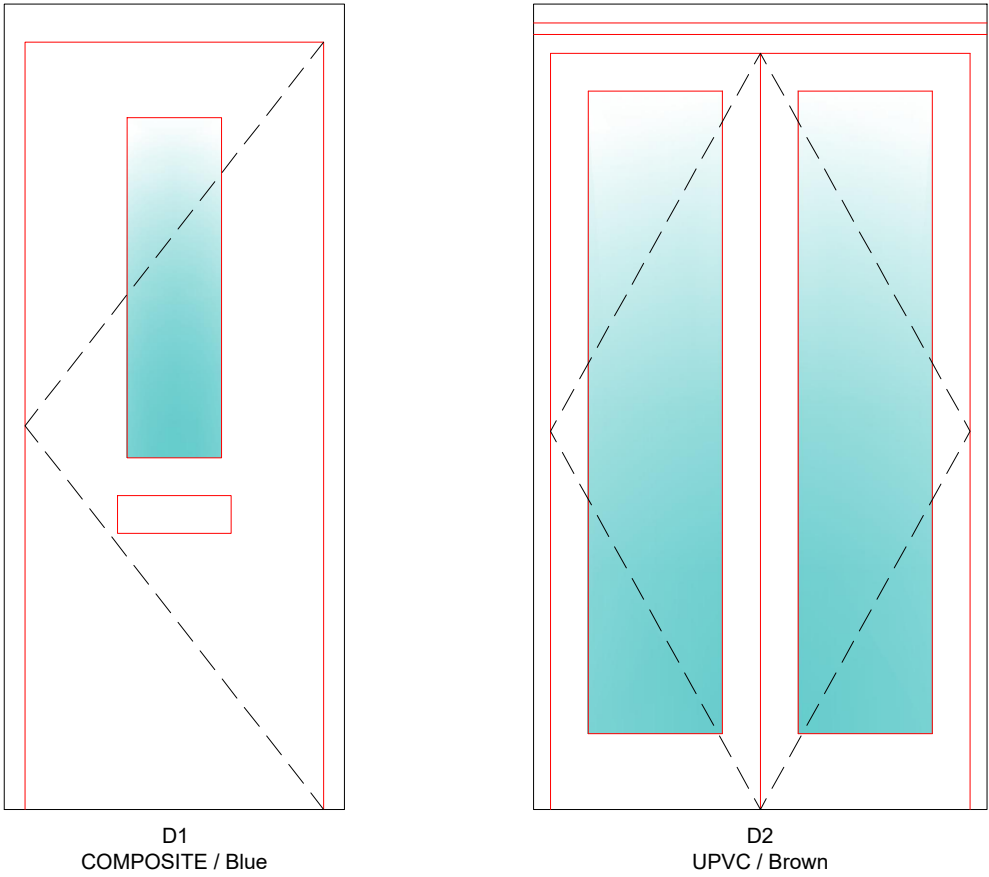

NOTES:

EXISTING BROWN DOUBLE GLAZED TIMBER CASEMENT WINDOWS TO BE REPLACE WITH NEW BROWN DOUBLE GLAZED UPVC CASEMENT WINDOWS.

EXISTING TIMBER FRONT ENTRANCE DOORS TO BE REPLACED WITH NEW COMPOSITE FRONT ENTRANCE DOORS.

EXISTING BROWN REAR TIMBER DOORS TO BE REPLACED WITH NEW BROWN REAR UPVC DOORS.

Rev.	Description.	Date.
Do not scale from this drawing. Dimensions to be verified on site by contractor prior to commencement of work.		
This drawing is the copyright of the practice and may not be reproduced in part or in whole without the prior written consent of the practice.		
© 2025 Faithorn Farrell Timms LLP		



Faithorn Farrell Timms
Central Court
1 Knoll Rise
ORPINGTON
Kent BR6 0JA
T 01689 885080

Client
METROPOLITAN THAMES
VALLEY HOUSING

Project
13-14 Highbank Way
LONDON
N8 9NZ

Drawing Title
EXISTING AND PROPOSED
WINDOW AND DOOR SCHEDULE

Date 06/02/2026	Scale 1:20 @ A2
Drawn By LB	Checked By HS
Project No. PR-10726	Drawing No. Rev. 4

