
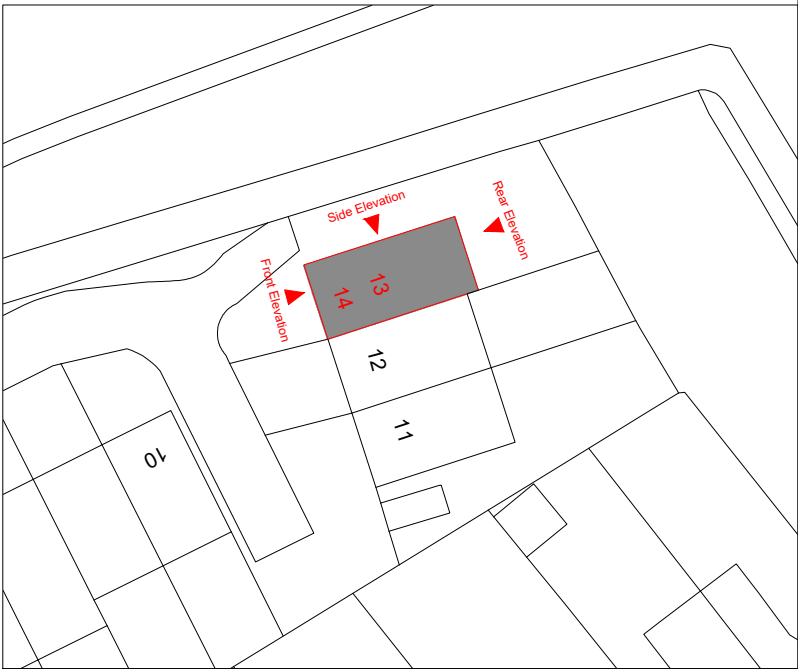
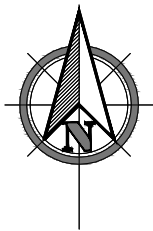


 


ELEVATION KEY
Scale 1:500

NOTES:


EXISTING BROWN DOUBLE GLAZED TIMBER CASEMENT WINDOWS TO BE REPLACE WITH NEW BROWN DOUBLE GLAZED UPVC CASEMENT WINDOWS.

EXISTING TIMBER FRONT ENTRANCE DOORS TO BE REPLACED WITH NEW COMPOSITE FRONT ENTRANCE DOORS.


EXISTING BROWN REAR TIMBER DOORS TO BE REPLACED WITH NEW BROWN REAR UPVC DOORS.

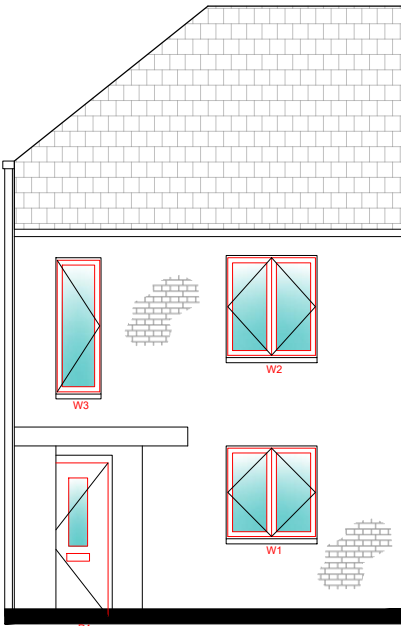

Proposed Front Elevation
1:100

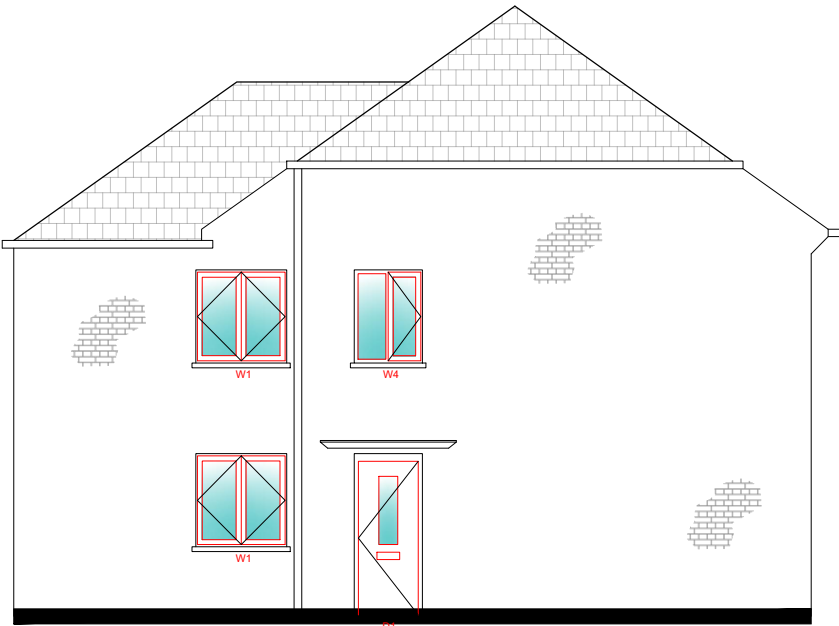

Proposed Side Elevation
1:100

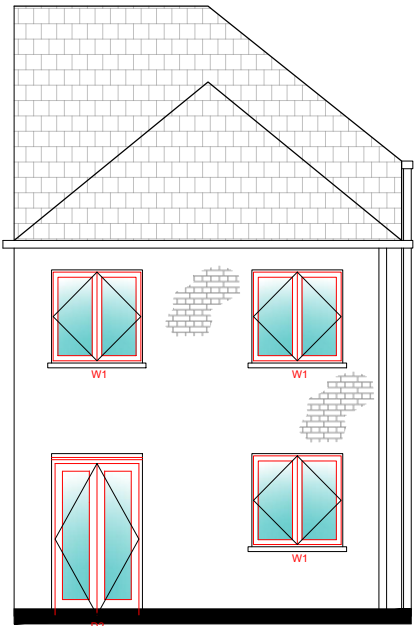

Proposed Rear Elevation
1:100

Rev.	Description.	Date.

Do not scale from this drawing. Dimensions to be verified on site by contractor prior to commencement of work.

This drawing is the copyright of the practice and may not be reproduced in part or in whole without the prior written consent of the practice.

© 2025 Faithorn Farrell Timms LLP



Faithorn Farrell Timms
Central Court
1 Knoll Rise
ORPINGTON
Kent BR6 0JA
T 01689 885080

Client
METROPOLITAN THAMES
VALLEY HOUSING

Project
13-14 HIGHBANK WAY
LONDON
N8 9NZ

Drawing Title
PROPOSED ELEVATIONS

Date
06/02/2026

Scale
1:100 @ A3

Drawn By
LB

Checked By
HS

Project No.
PR-10726

Drawing No.
3

Rev.

PLANNING
ISSUE

