

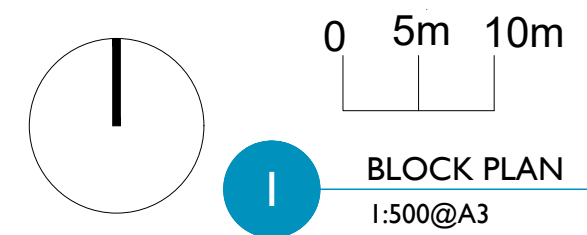


SITE PLAN
1:1250@A3

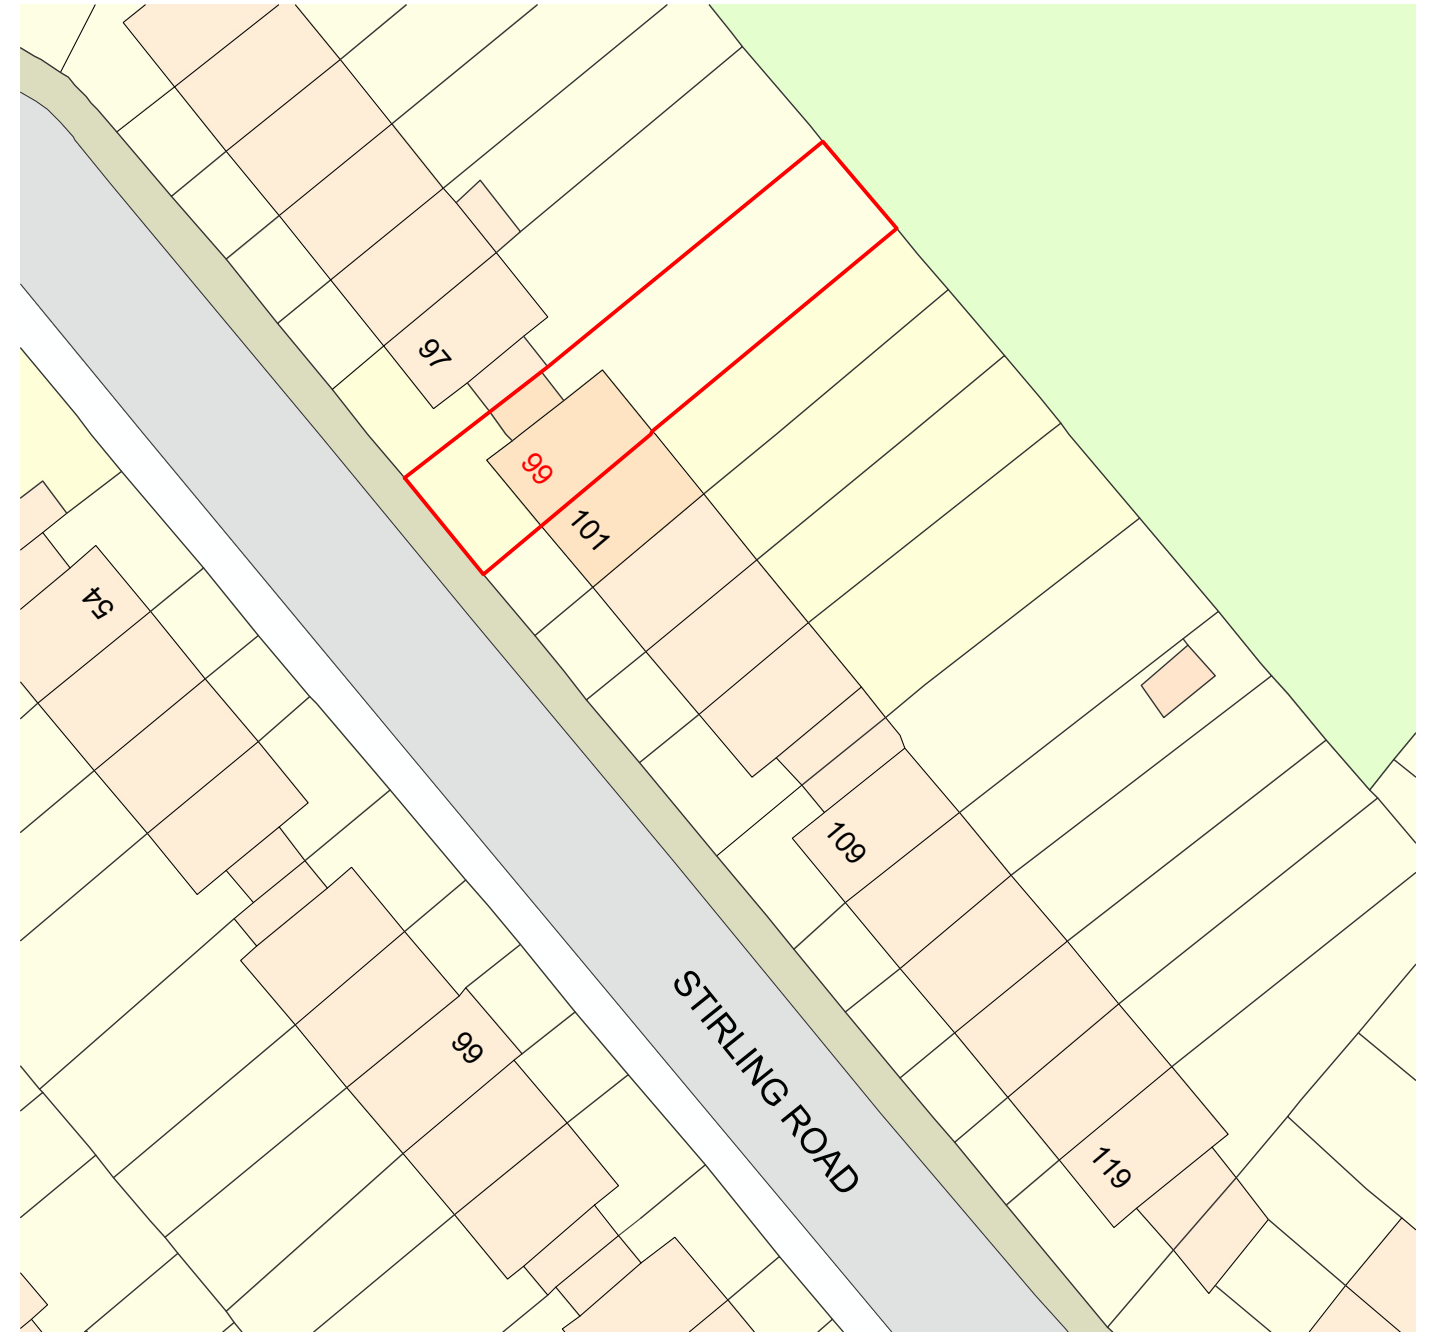

BLOCK PLAN
1:500@A3

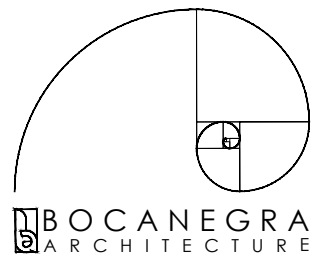

Bocanegra Architecture

Pearfield House,
London N5 2DG
www.bocanegraarchitecture.com
info@bocanegraarchitecture.com
+44 (0)7845809716

Timothy Holmberg	CLIENT
99 Stirling Road	PROJECT
N22 5BN	POSTCODE
UK	COUNTRY

EXISTING SITE AND BLOCK PLAN	TITLE
00	REVISION
18/03/2026	DATE
-000	DRAWING NUMBER