


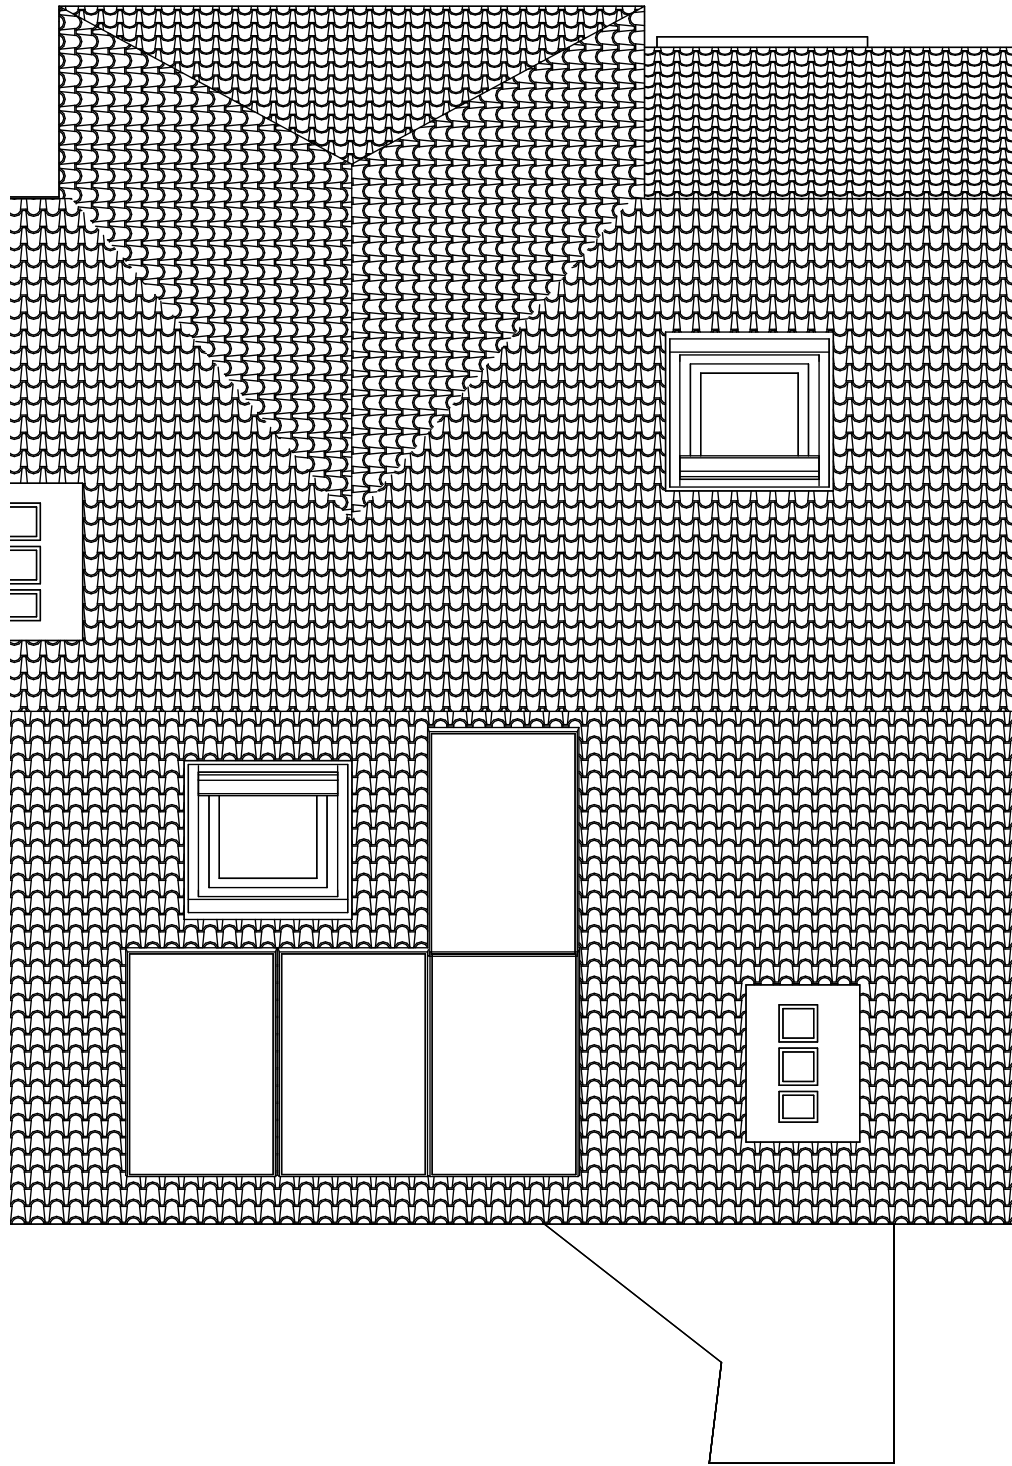

1 **Roofplan**
1 : 50

Rev	Description	Date

CODE	SUITABILITY DESCRIPTION
STATUS	PURPOSE OF ISSUE



PROJECT
28 Shobden Road,
N17 7PG

TITLE
Roof plan

CLIENT
DNO

DRAWN BY HM	CHECKED BY MC	DATE 05/02/2026
SCALE (@ A1) 1 : 50		PROJECT NUMBER 00853
DRAWING NUMBER 00853-DNO-00-100-002		REV