

NOTES

- 1.All Dimensions to be checked on site..
- 2.The landscape areas demarcated including levels are for representation purposes only and may vary on site.
- 3.The drawing is for the planning purposes only..
- 4.Drawing outside of the red site boundary line is indicative and for site / neighborhood context understanding only.

REV C - 16.03.2026 Cycle parking provision incorporated to enhance compliance with planning policy.

NUMBER 01 REVISIONS 01

DATE 19/03/26

VALID FOR CONSTRUCTION IF STAMPED AND SIGNED BY ARCHITECT

PROJECT STAGE

PROJECT TITLE

32 HILLSIDE ROAD,
N15 6NB

KEY PLAN

DRAWING TITLE

SUPPORTING DRAWINGS

1: 50	@A1	SCALE
GK		DRAWN
NV		CHECKED
PDM009609		PROJECT NO.

COMPANY DETAILS


✉ team@paradigmarchitects.co

☎ 07397902652



1:1250
0 25 100 100

LOCATION PLAN | 1:1250

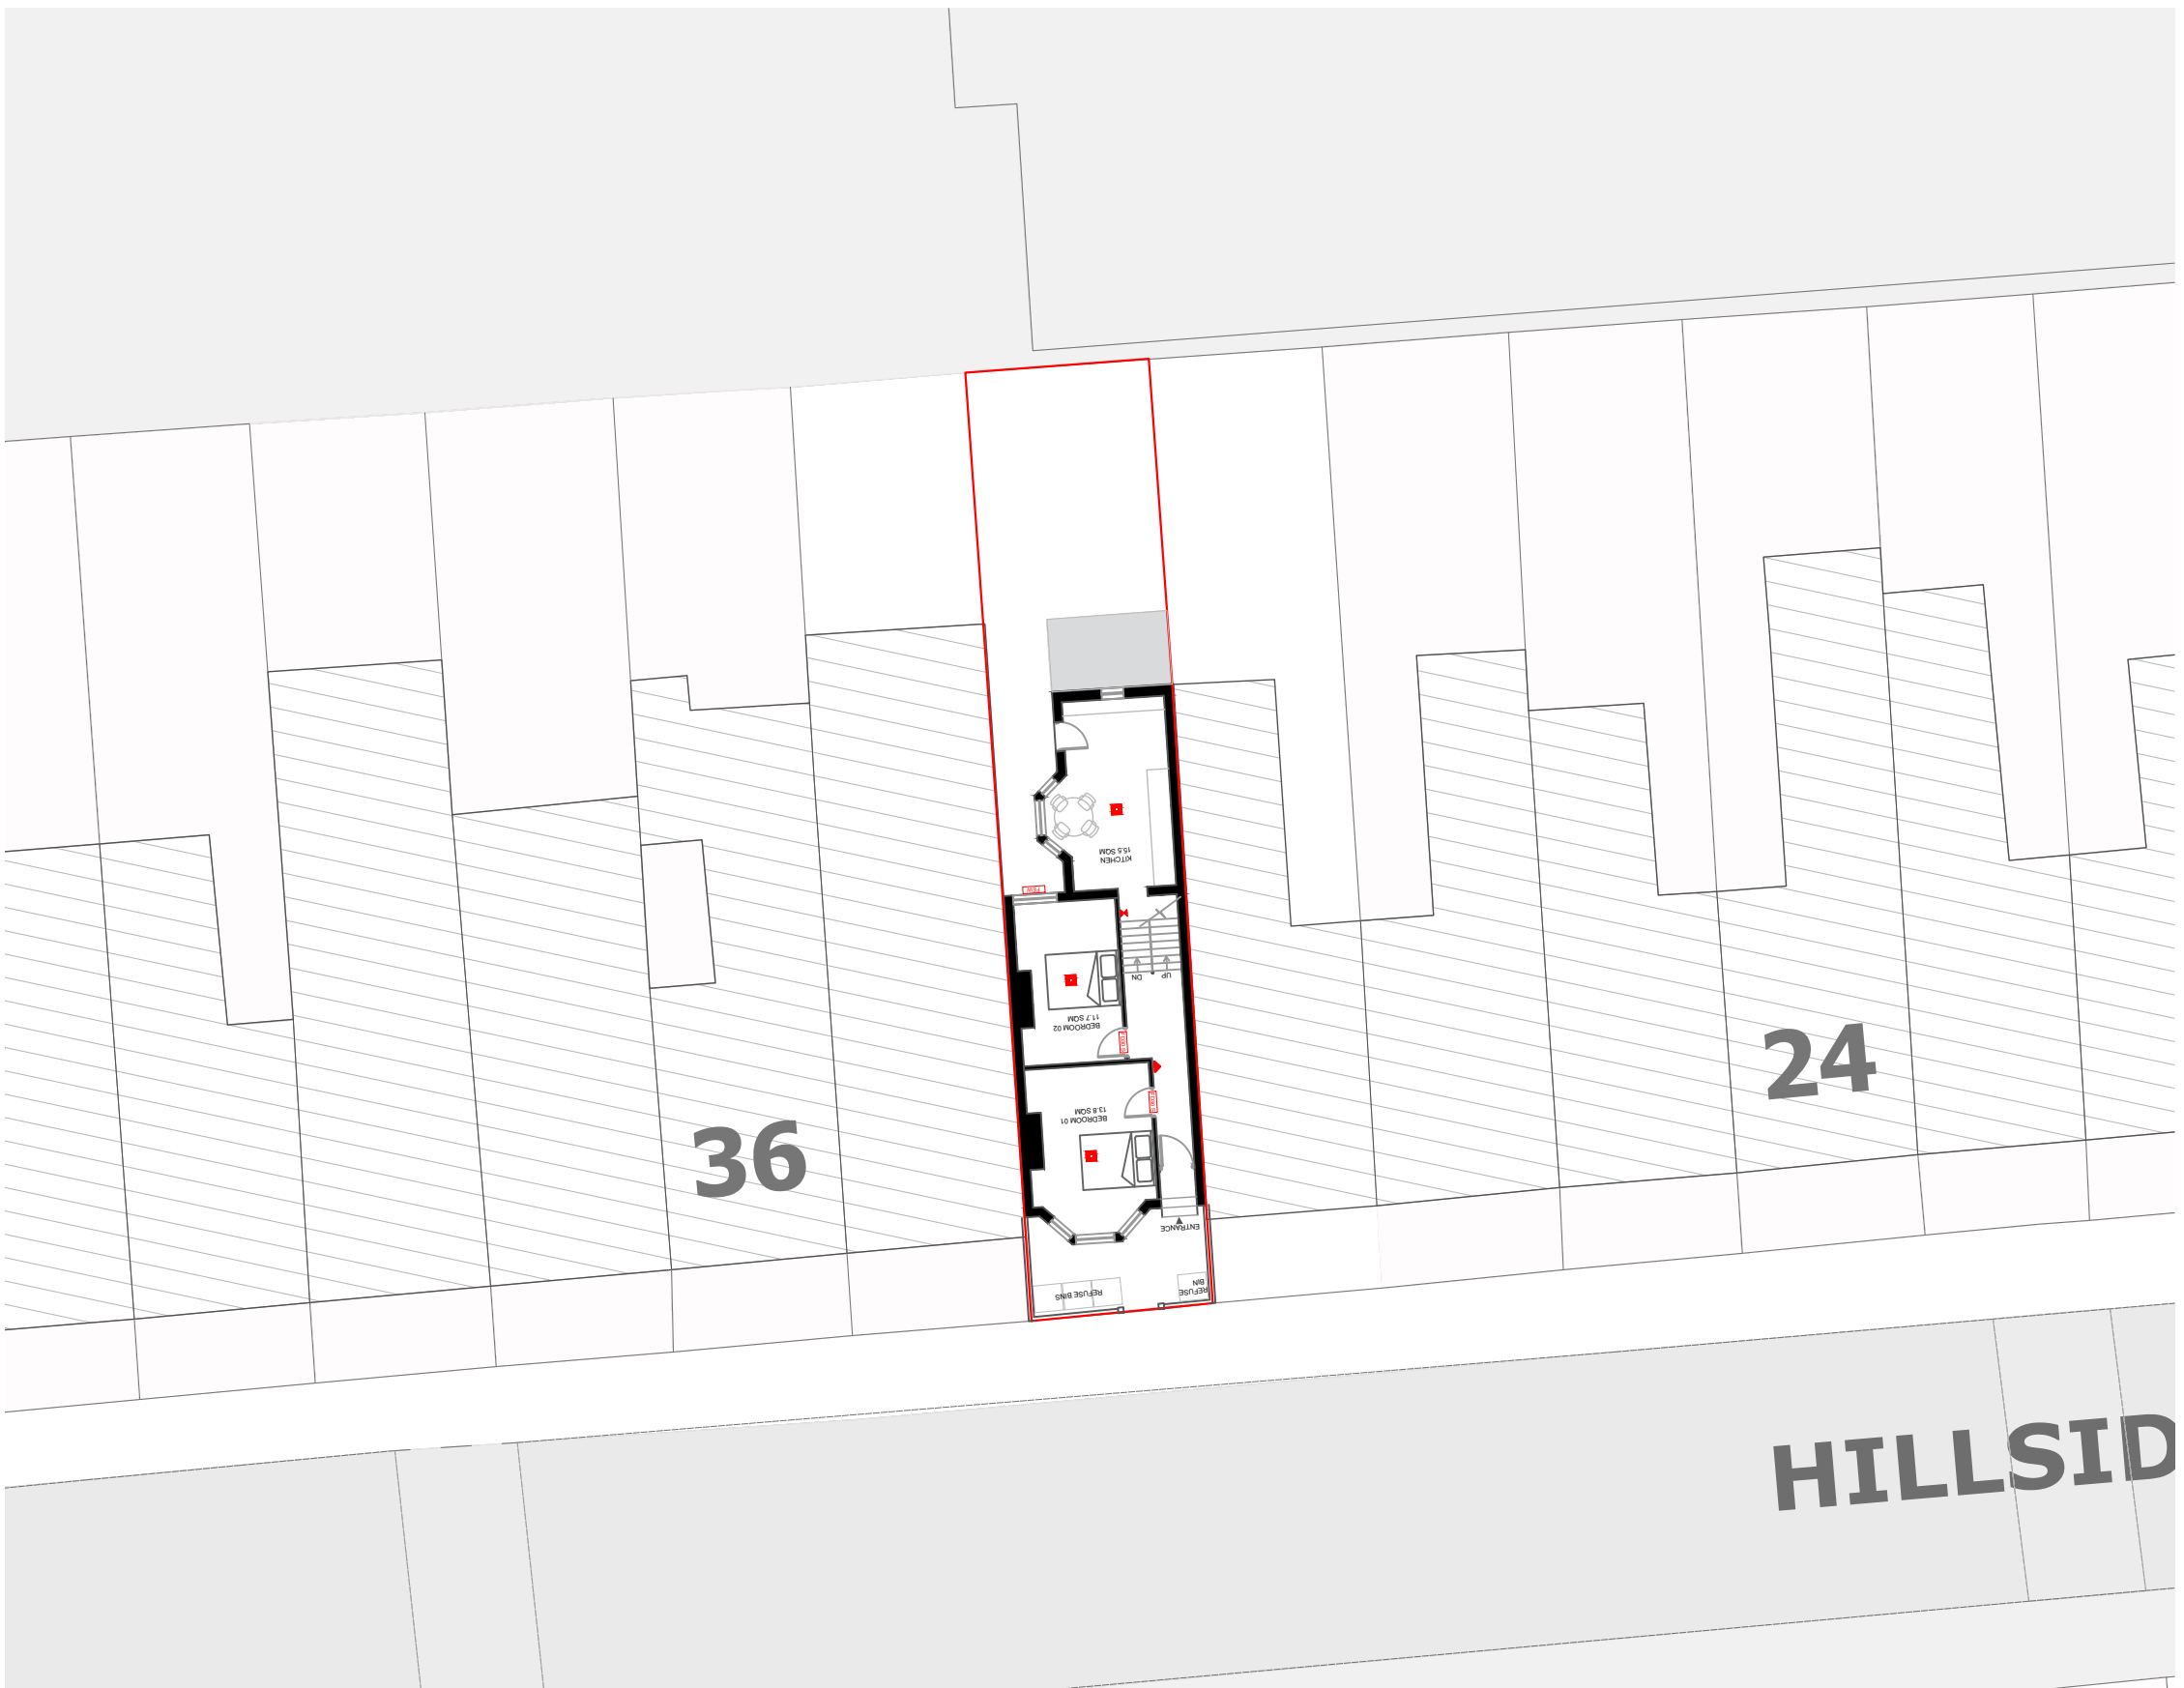


1:200
0 4 8 12 16 20

EXISTING SITE PLAN | 1:200



1:500
0 10 20 50

BLOCK PLAN | 1:500

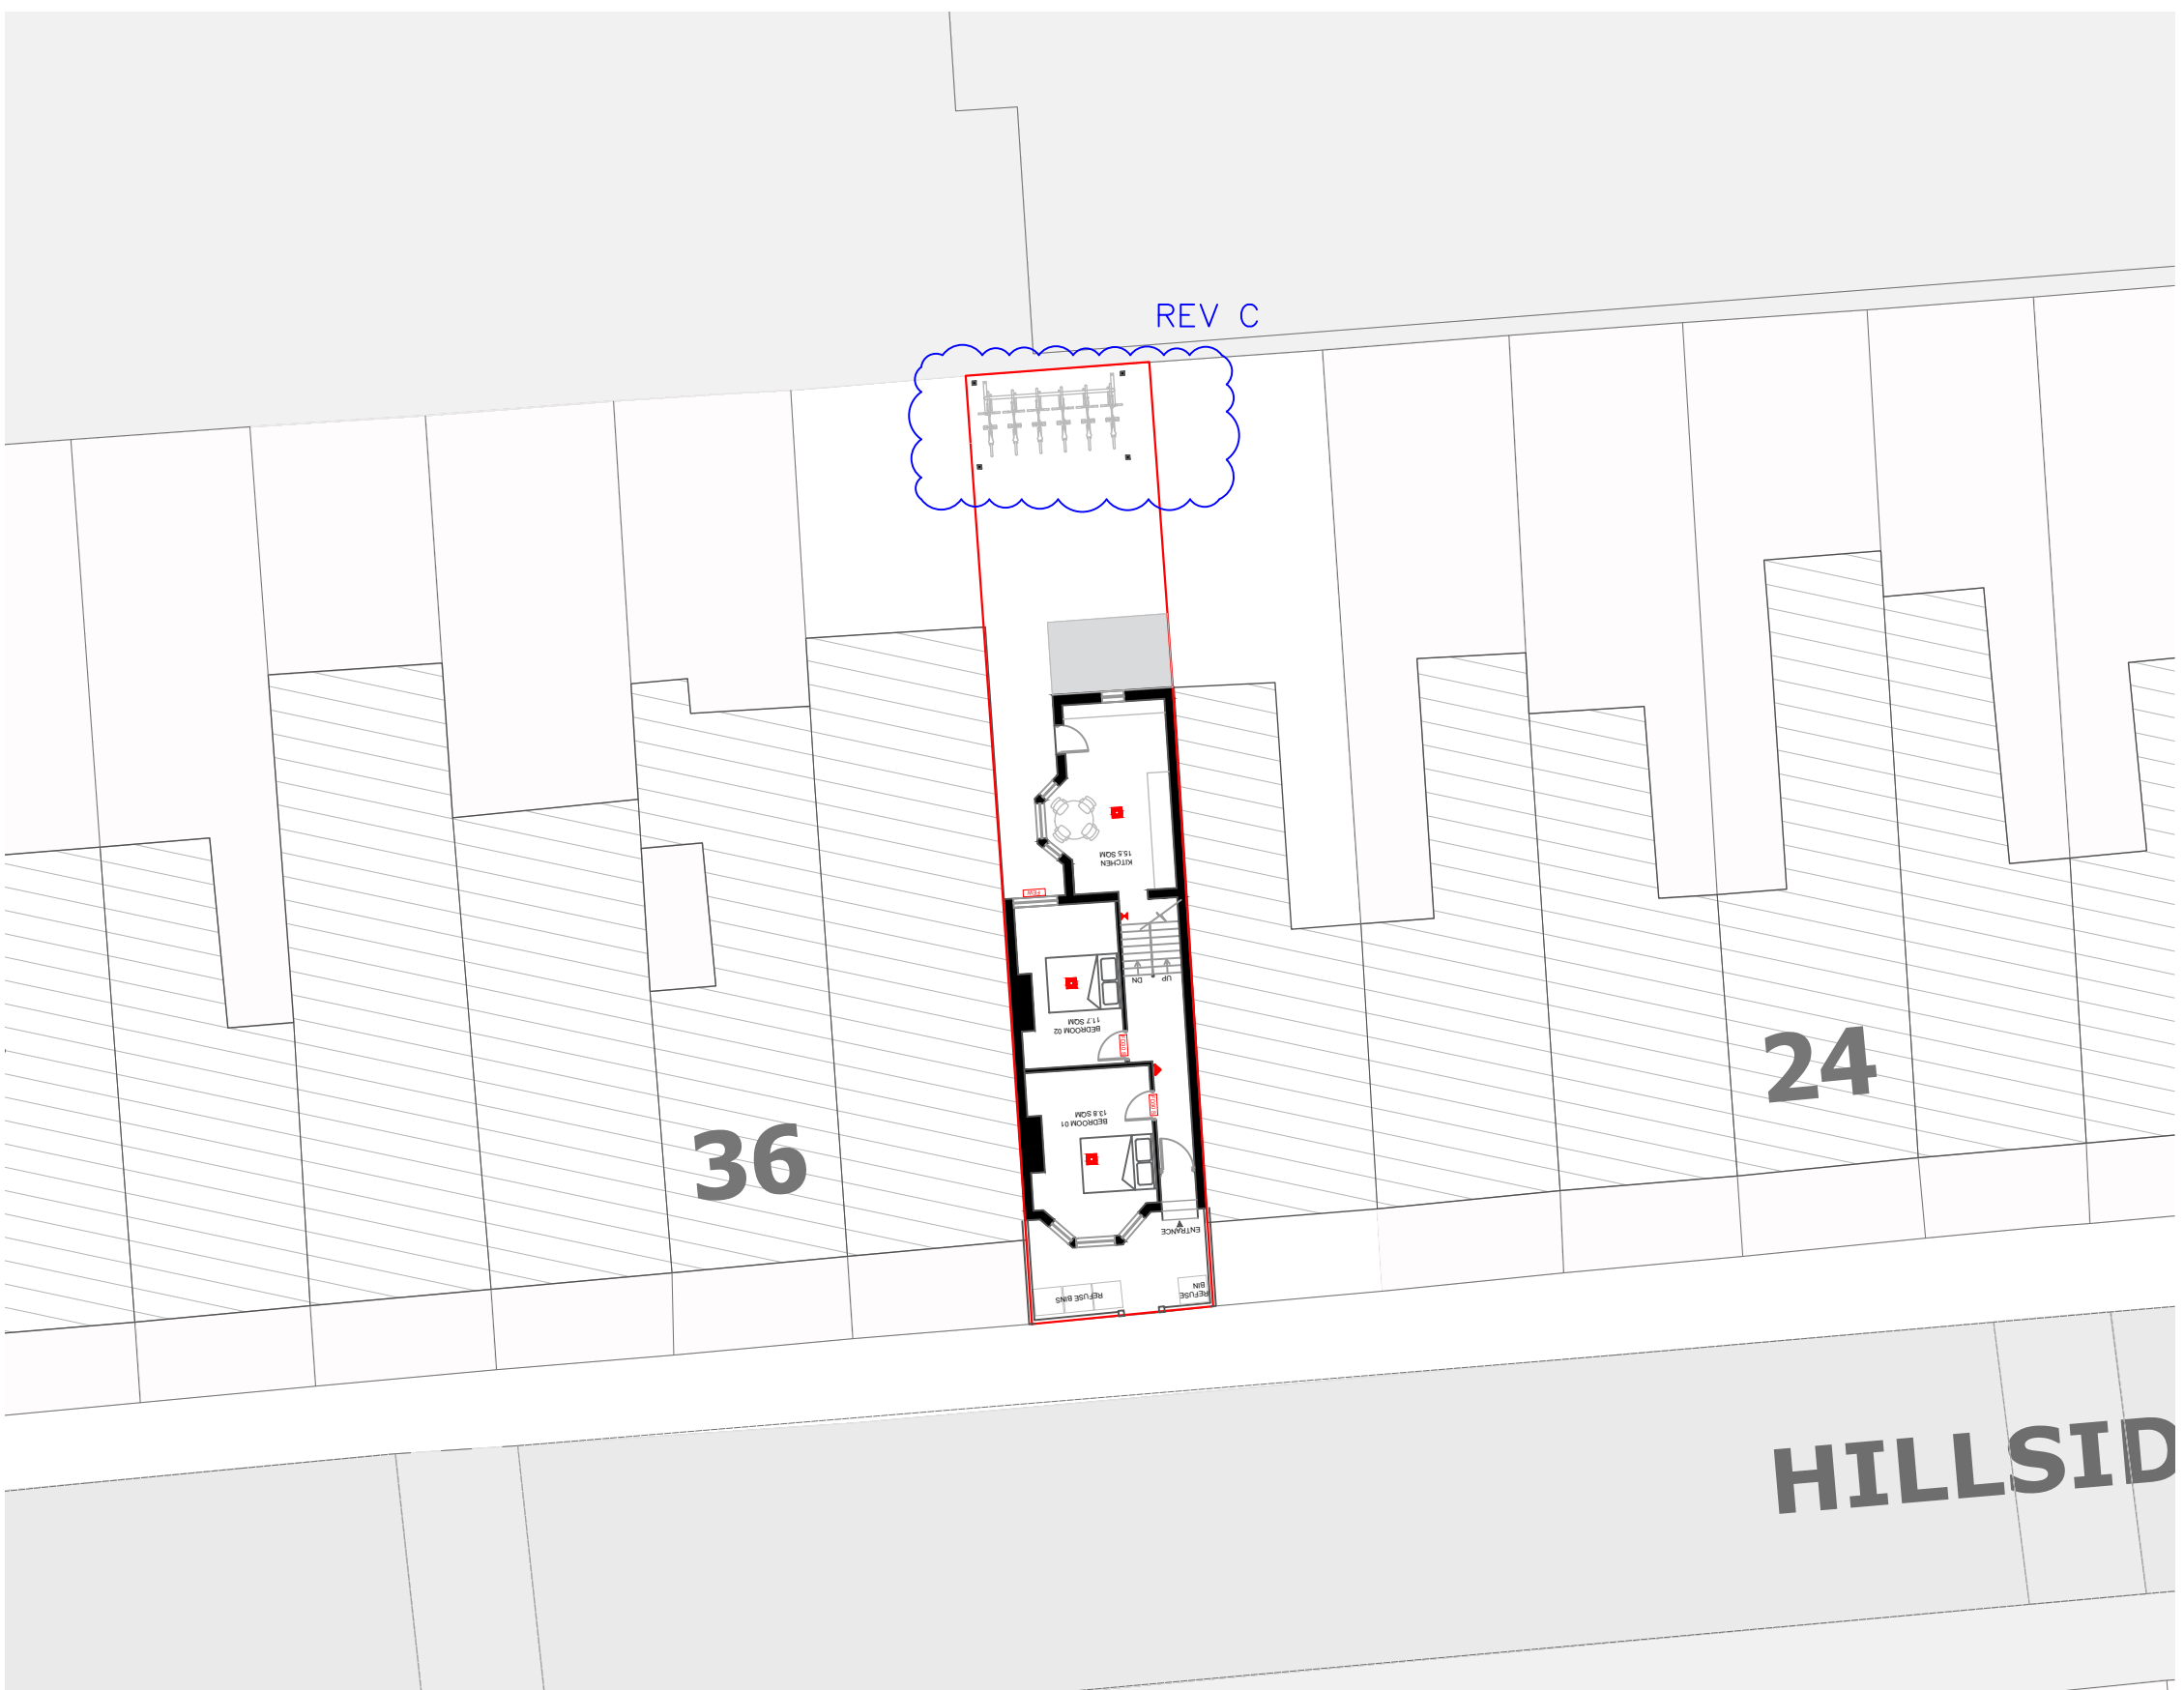

1:200
0 4 8 12 16 20

PROPOSED SITE PLAN | 1:200

Paradigm Architects

NOTES

- | | |
|---|-------------------------------|
|  | EXISTING WALL |
|  | PROPOSED WALL |
|  | DEMOLISHED WALL |
|  | FIRE ALARM |
|  | FIRE EXTINGUISHER |
|  | ESCAPE LIGHTING |
|  | FIRE ESCAPE WINDOW |
|  | FIRE DOOR WITH
SELF CLOSER |

- 1.All Dimensions to be checked on site..
- 2.The landscape areas demarcated including levels are for representation purposes only and may vary on site.
- 3.The drawing is for the planning purposes only..
- 4.Drawing outside of the red site boundary line is indicative and for site / neighborhood context understanding only.

REV A	16.03.2026	Bathroom size revised to enhance compliance with HMO policy requirements.
REV B	16.03.2026	Kitchen added to enhance compliance with HMO policy.
REV C	16.03.2026	Cycle parking provision incorporated to enhance compliance with planning policy.

NUMBER 02 REVISIONS 01

DATE 19/03/26



VALID FOR CONSTRUCTION IF STAMPED AND SIGNED BY ARCHITECT

PROJECT STAGE

PROJECT TITLE

32 HILLSIDE ROAD,
N15 6NB

KEY PLAN

 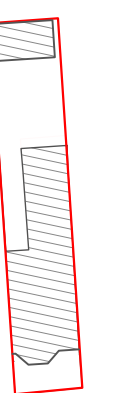

DRAWING TITLE

EXISTING AND PROPOSED PLANS


1: 50	@A1	SCALE
GK		DRAWN
NV		CHECKED
PDM009609		PROJECT NO.

A step function graph on the interval $[0, 5]$. The function is 1 on $[0, 1]$, 0 on $(1, 2]$, 1 on $(2, 3]$, 0 on $(3, 4]$, and 1 on $(4, 5]$. The area under the curve is shaded with horizontal lines. The total area is 3.


COMPANY DETAILS

 team@paradigmarchitects.co


 07397902652

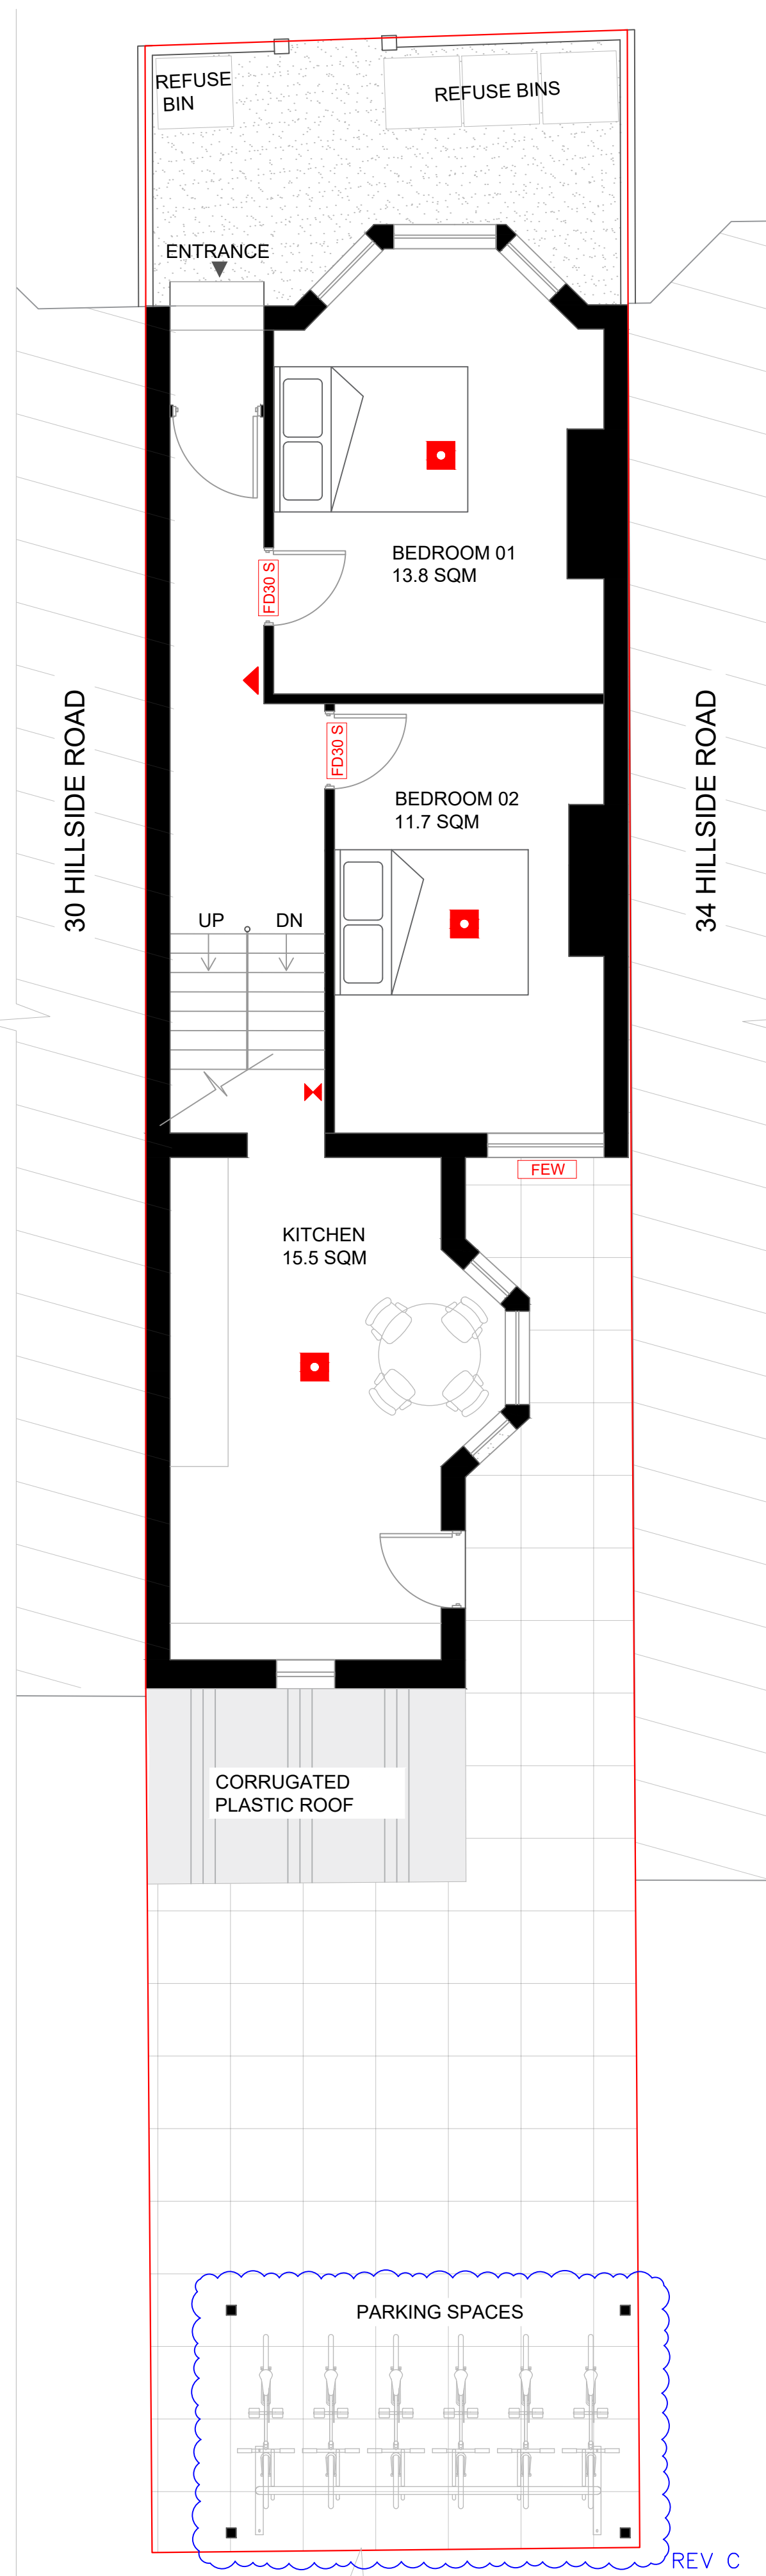

GROUND FLOOR PLAN

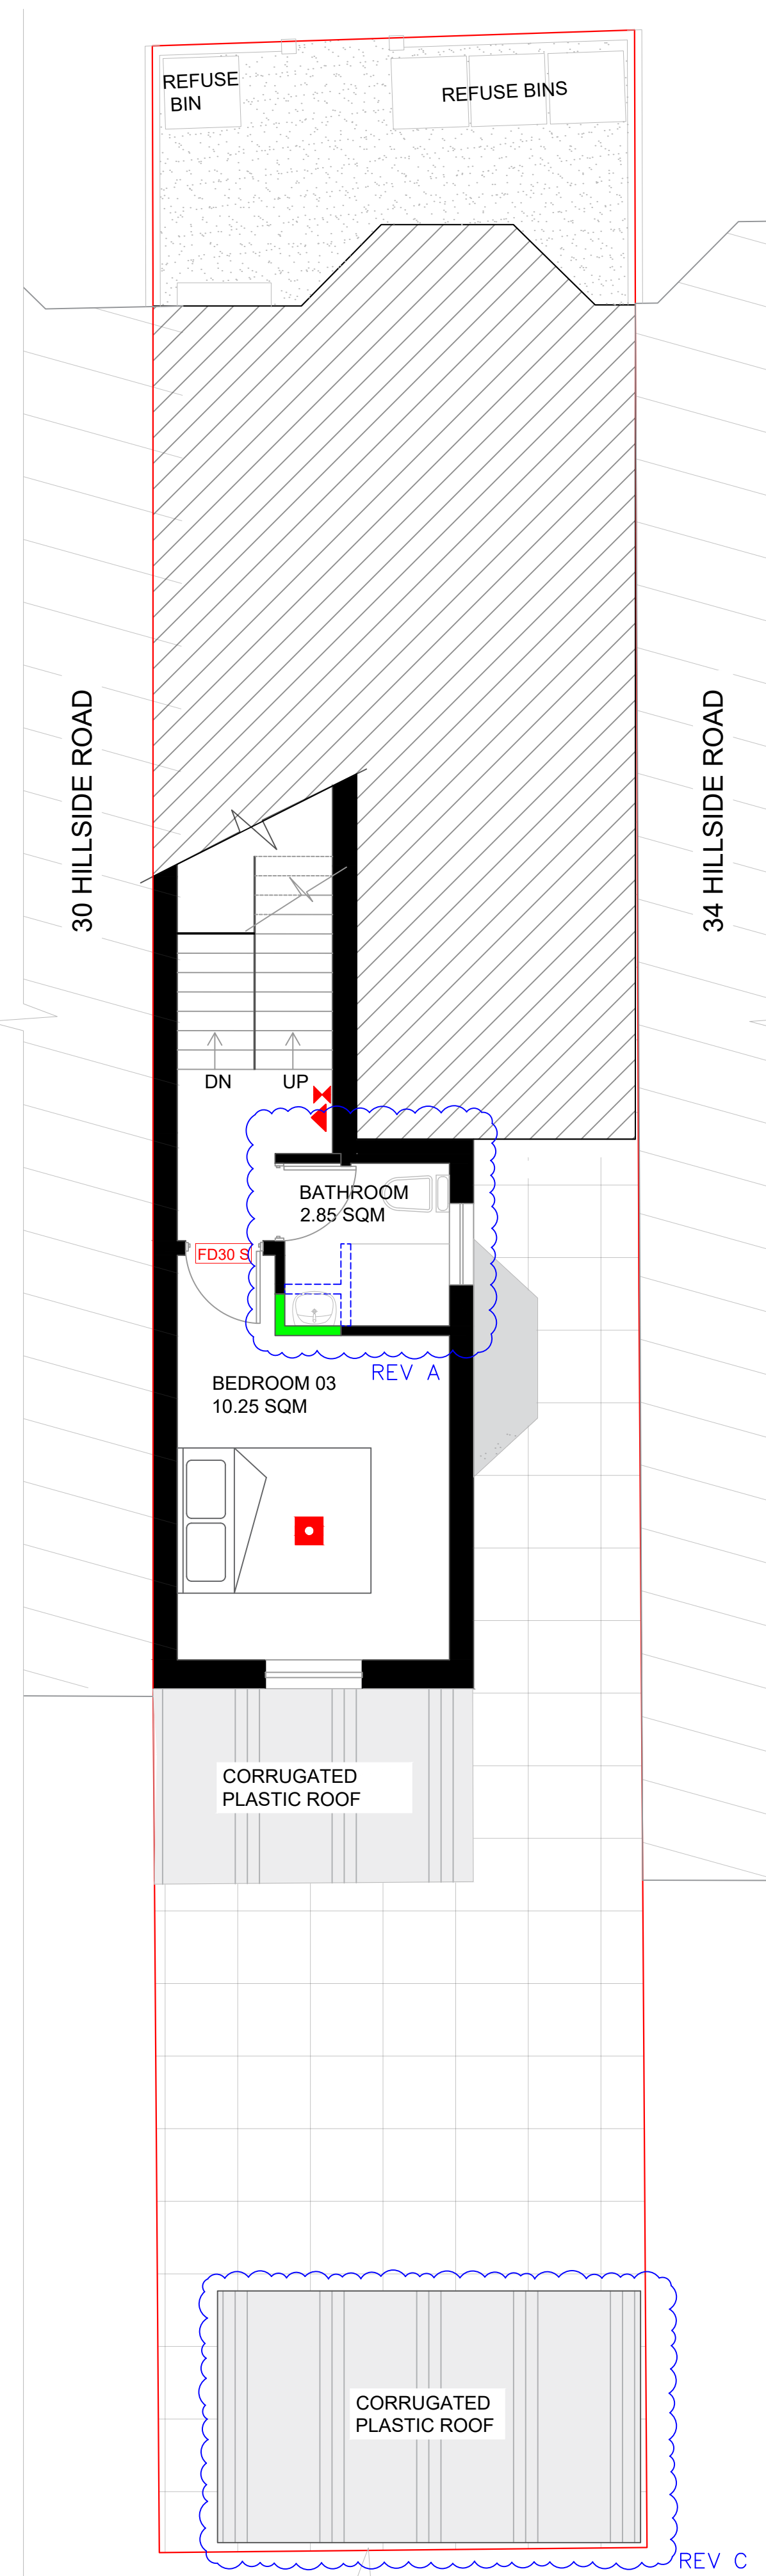

MEZZANINE FLOOR PLAN

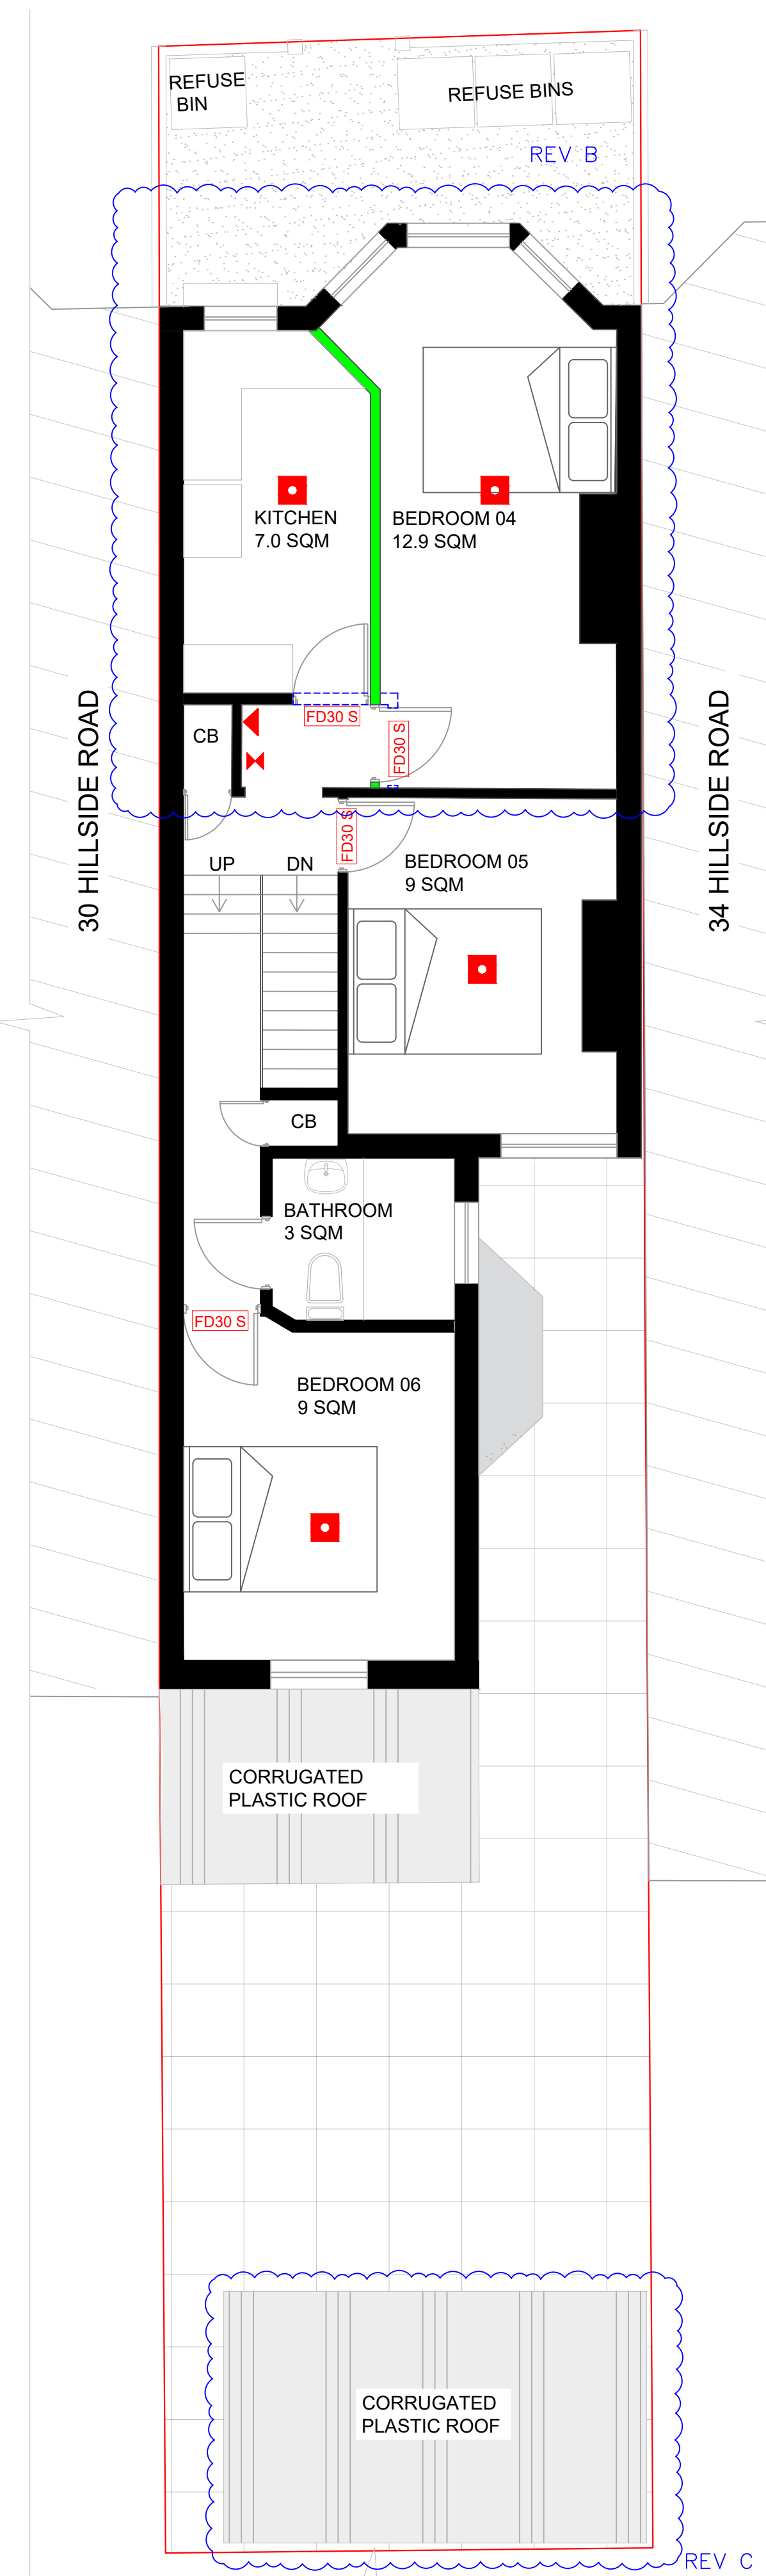

FIRST FLOOR PLAN