



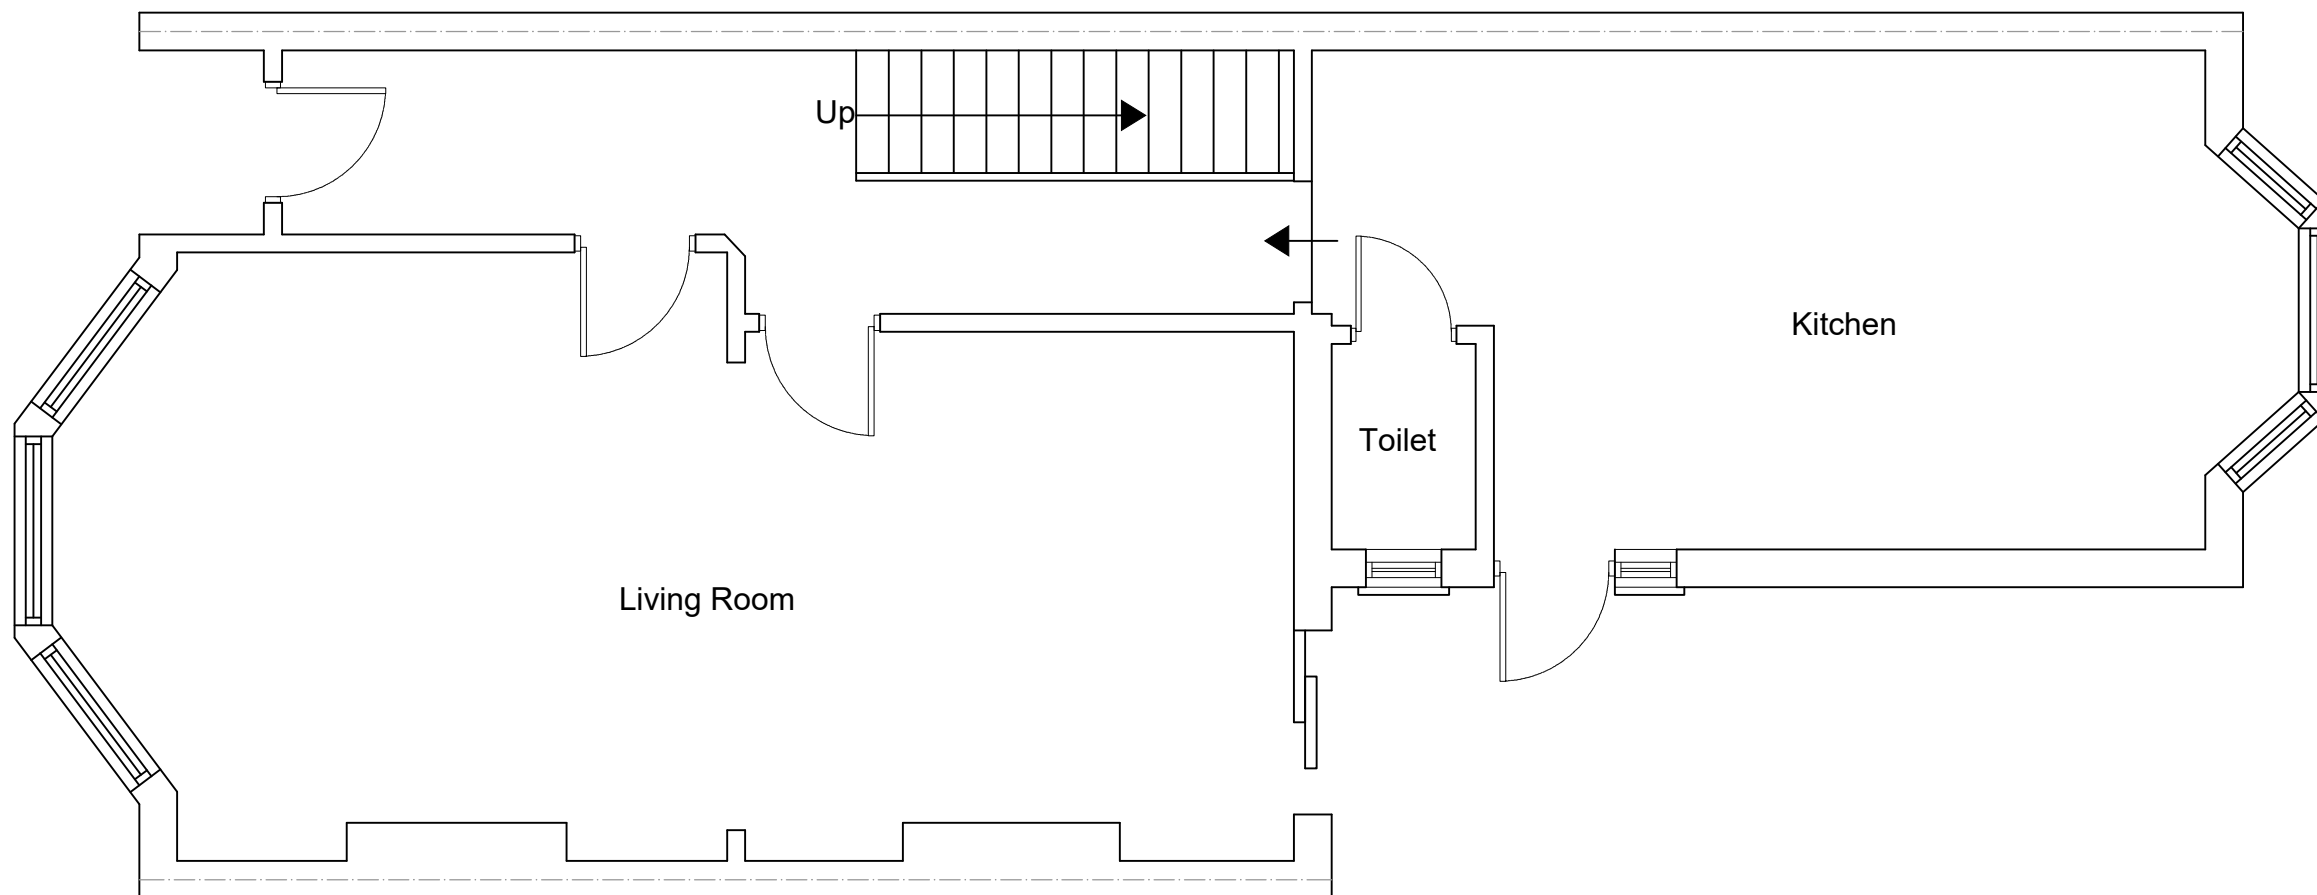

EXISTING GROUND FLOOR PLAN

SCALE 1:50

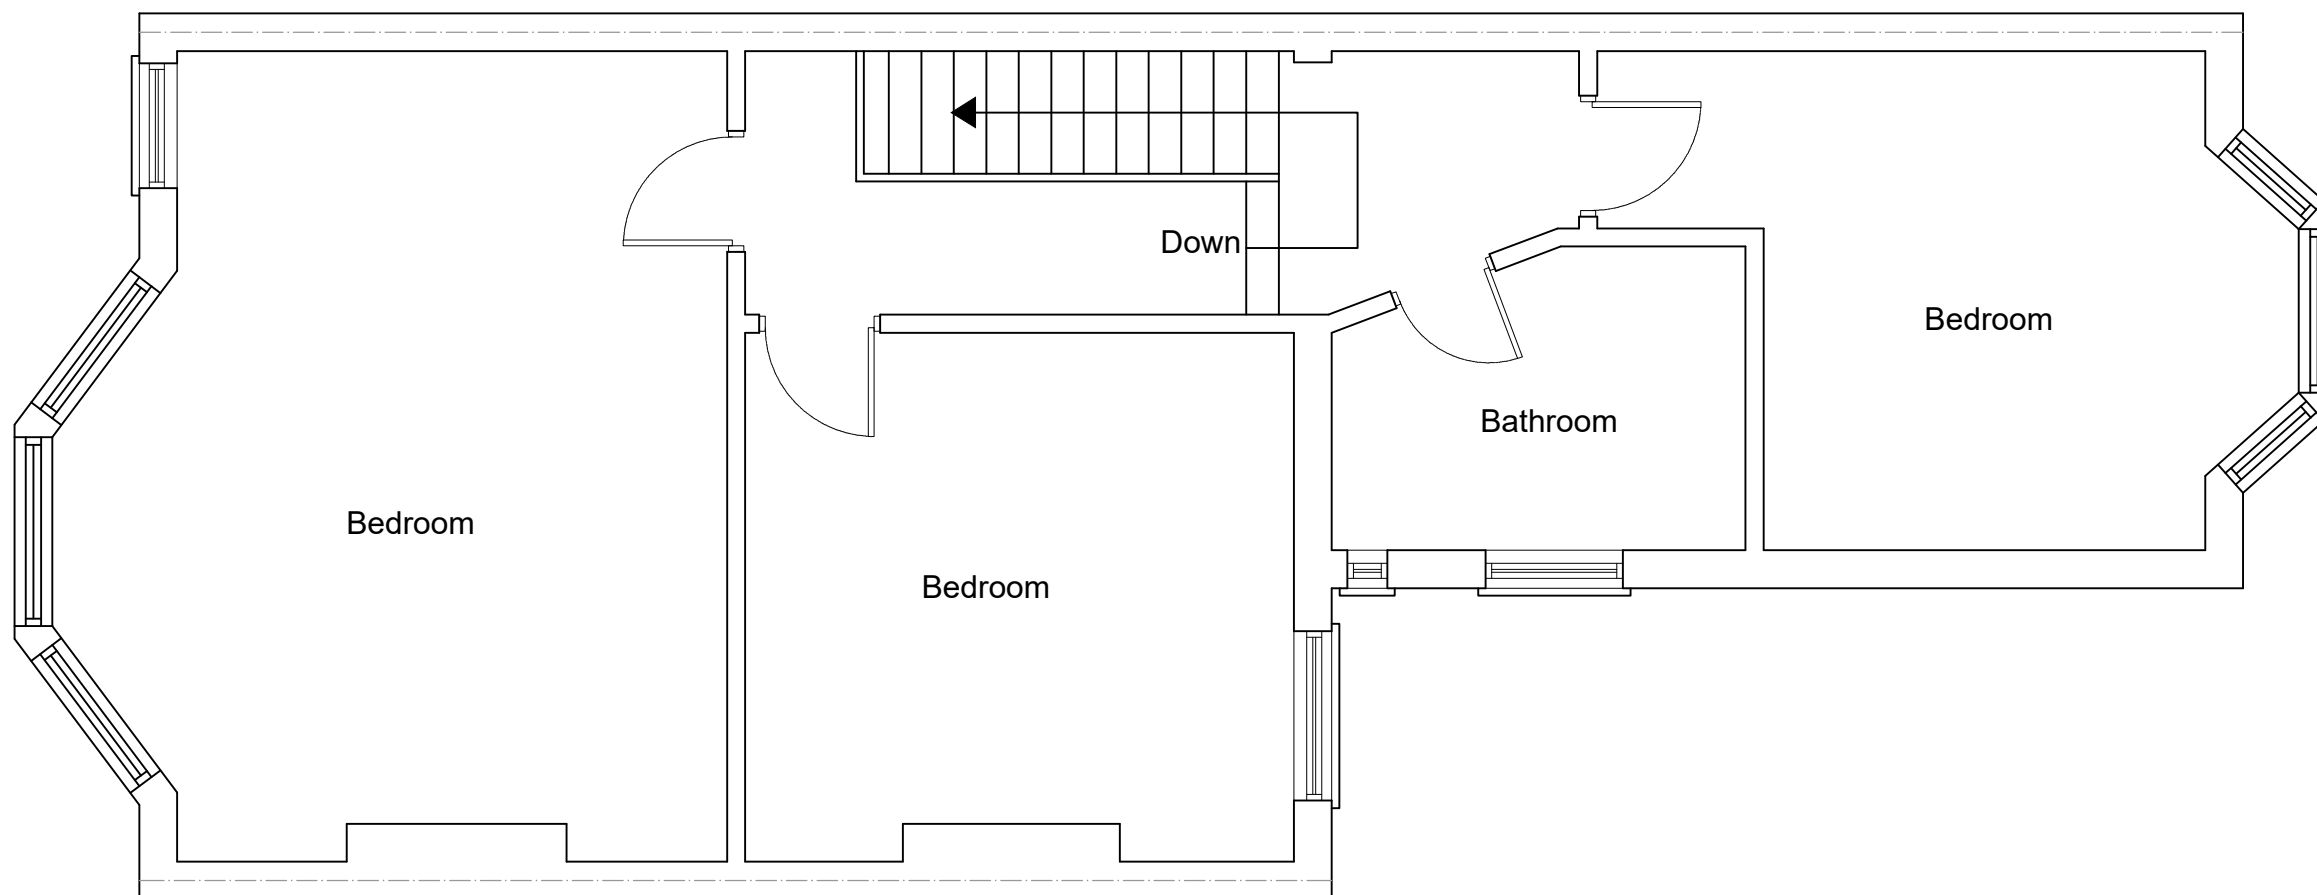

EXISTING FIRST FLOOR PLAN

SCALE 1:50



www.FastPlansUK.co.uk

Project: Loft Conversion with
Dormer to Rear.


Address: 210 BOUNDARY ROAD, N22 6AJ

Scale: 1:50 @ A3 Dwg. no: A01


Drawn by: O.B.S Date Drawn: 12-MAR-2026

For Drawings Tel: 0208 154 5569

E-mail: plans@FastPlansUK.co.uk

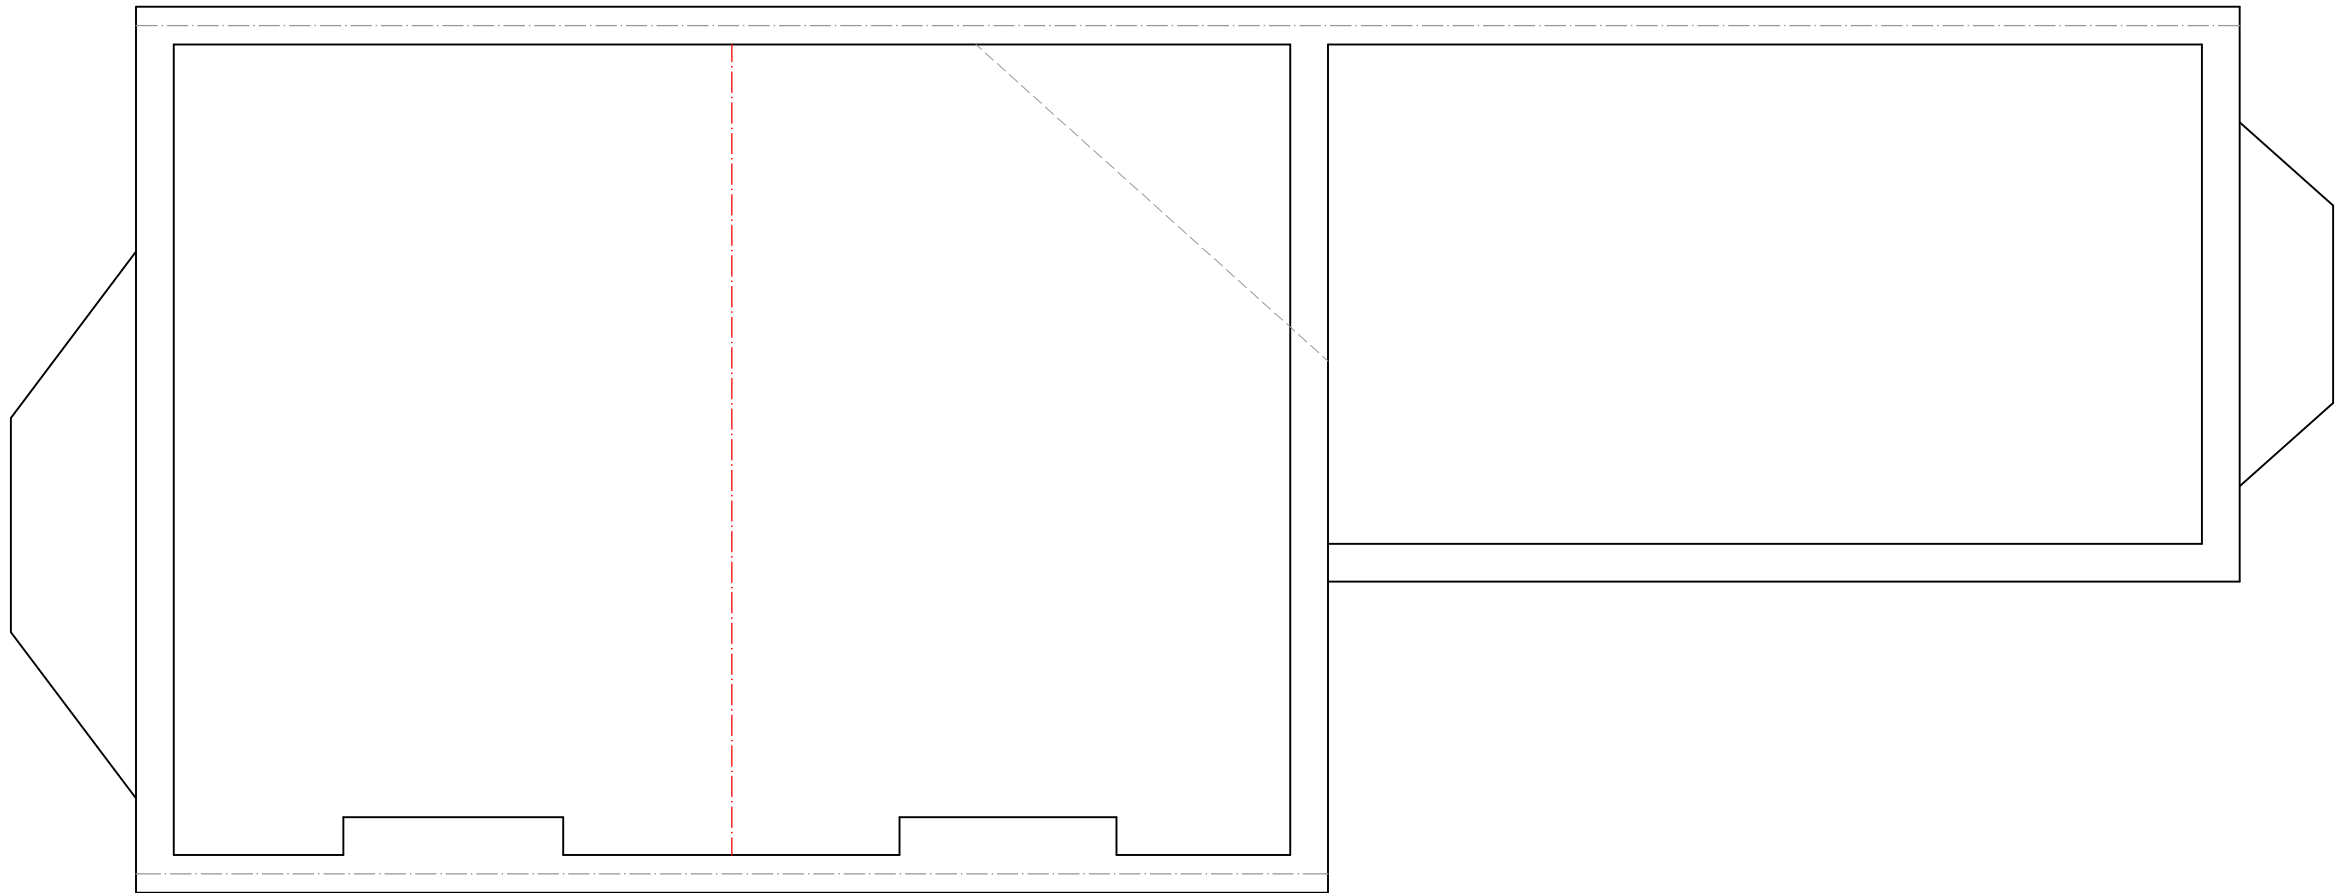

EXISTING LOFT PLAN
SCALE 1:50

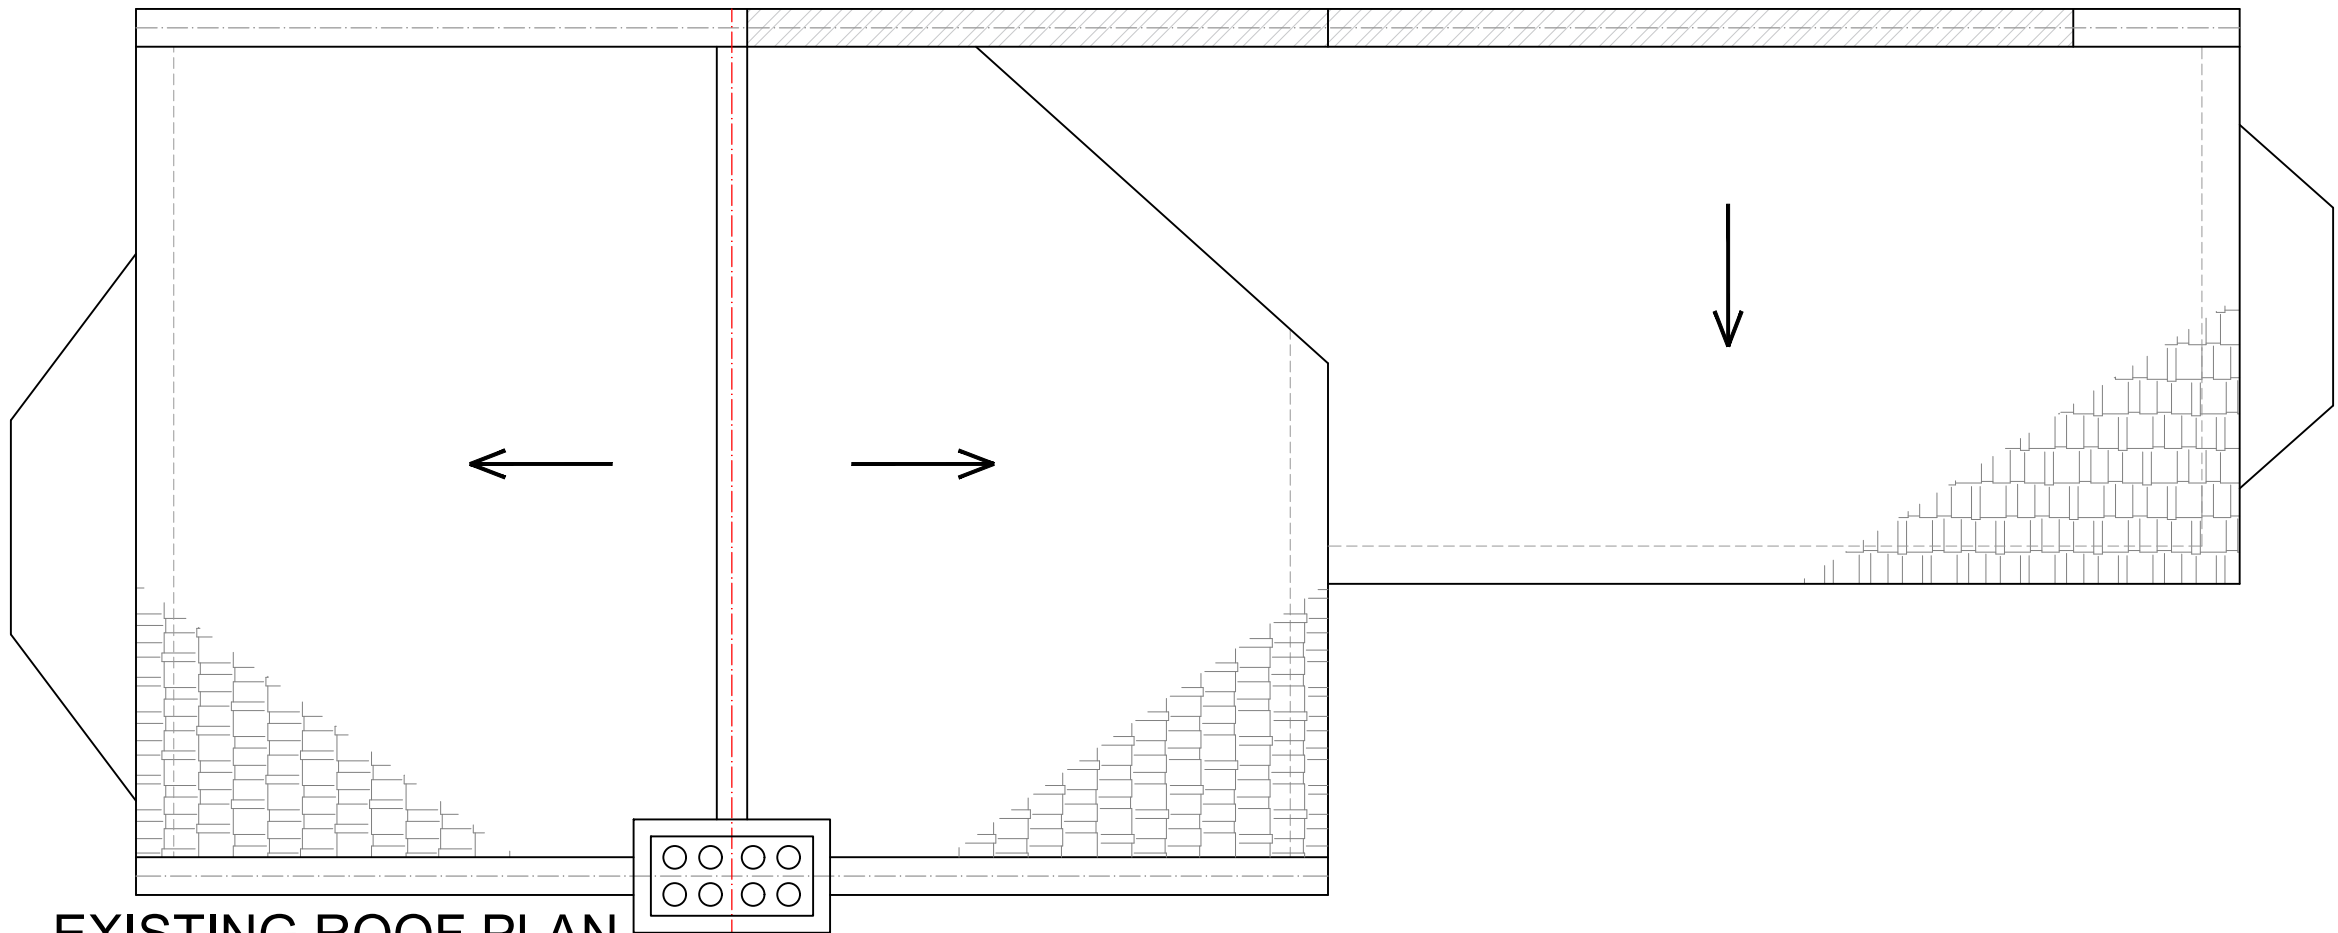

EXISTING ROOF PLAN
SCALE 1:50



www.FastPlansUK.co.uk

Project: Loft Conversion with
Dormer to Rear.


Address:
210 BOUNDARY ROAD, N22 6AJ

Scale: 1:50 @ A3 Dwg. no: A02


Drawn by: O.B.S Date Drawn: 12-MAR-2026

For Drawings Tel: 0208 154 5569

E-mail: plans@FastPlansUK.co.uk

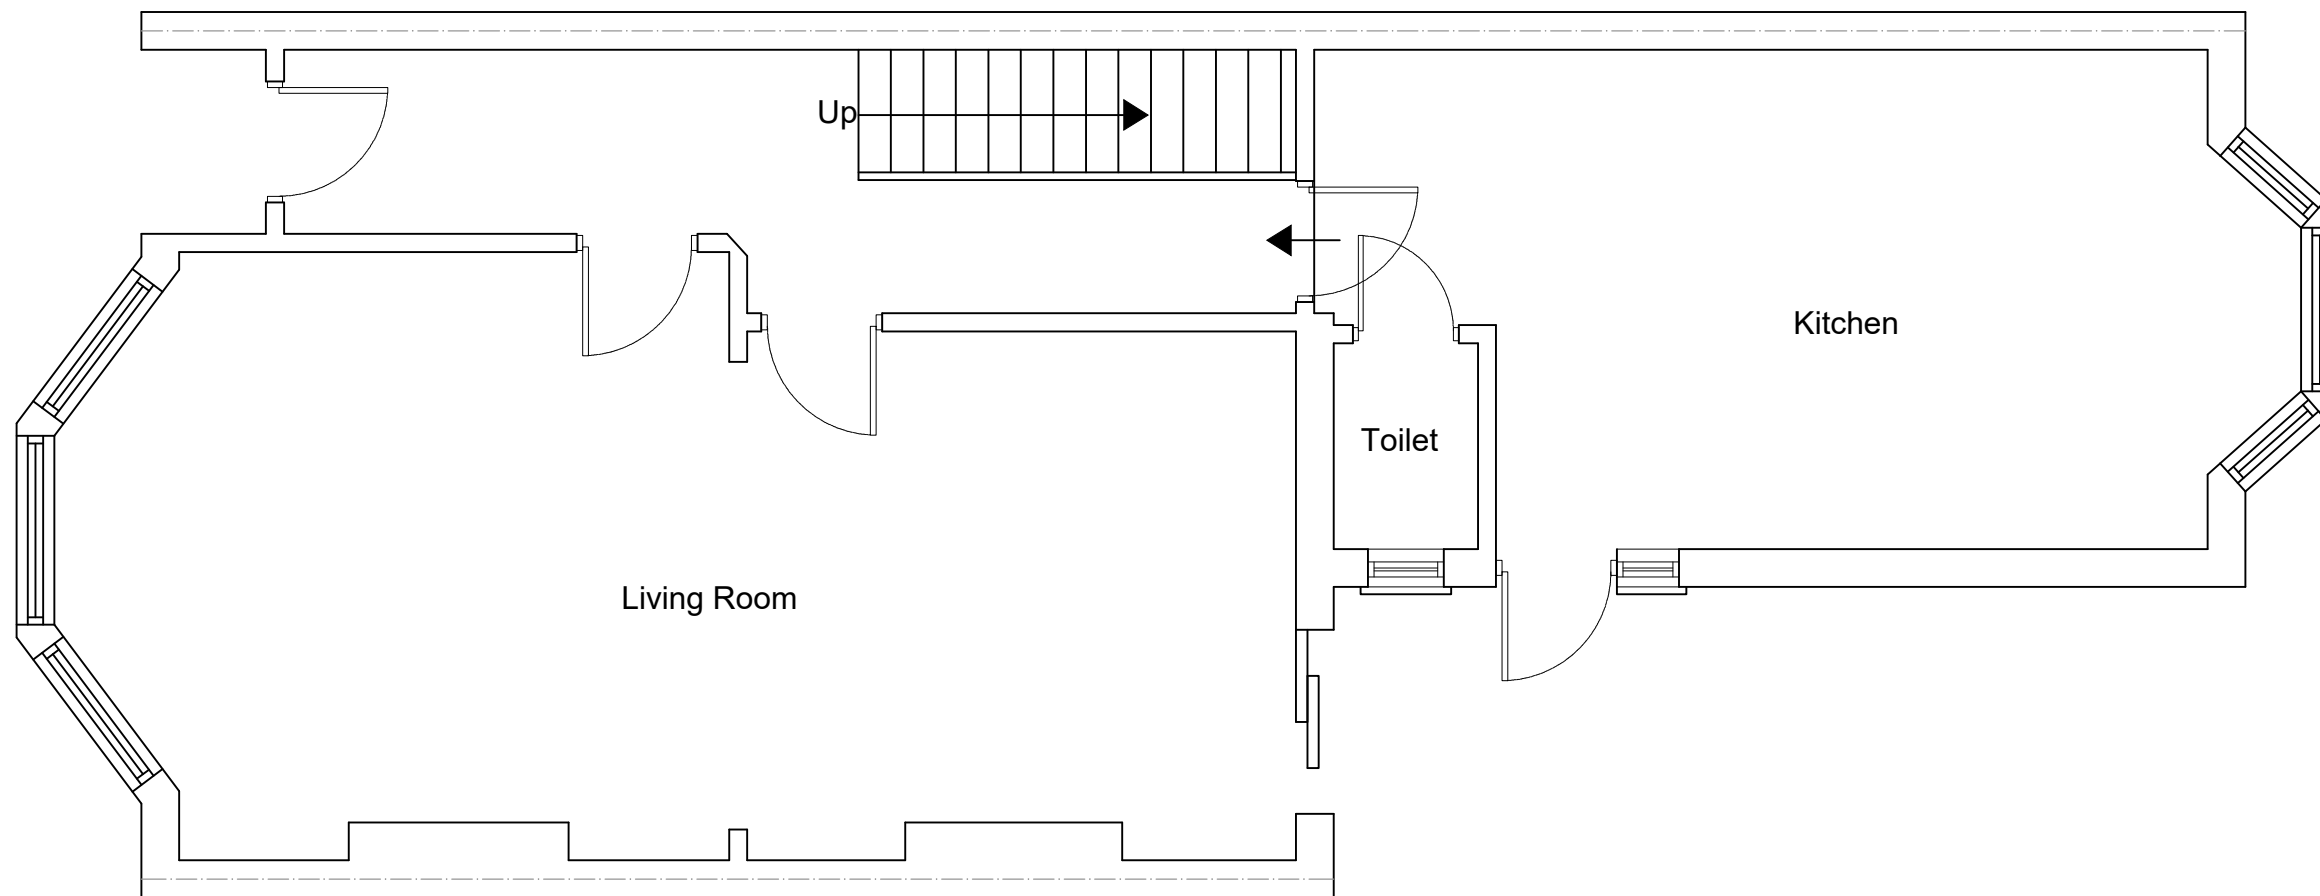

PROPOSED GROUND FLOOR PLAN
SCALE 1:50

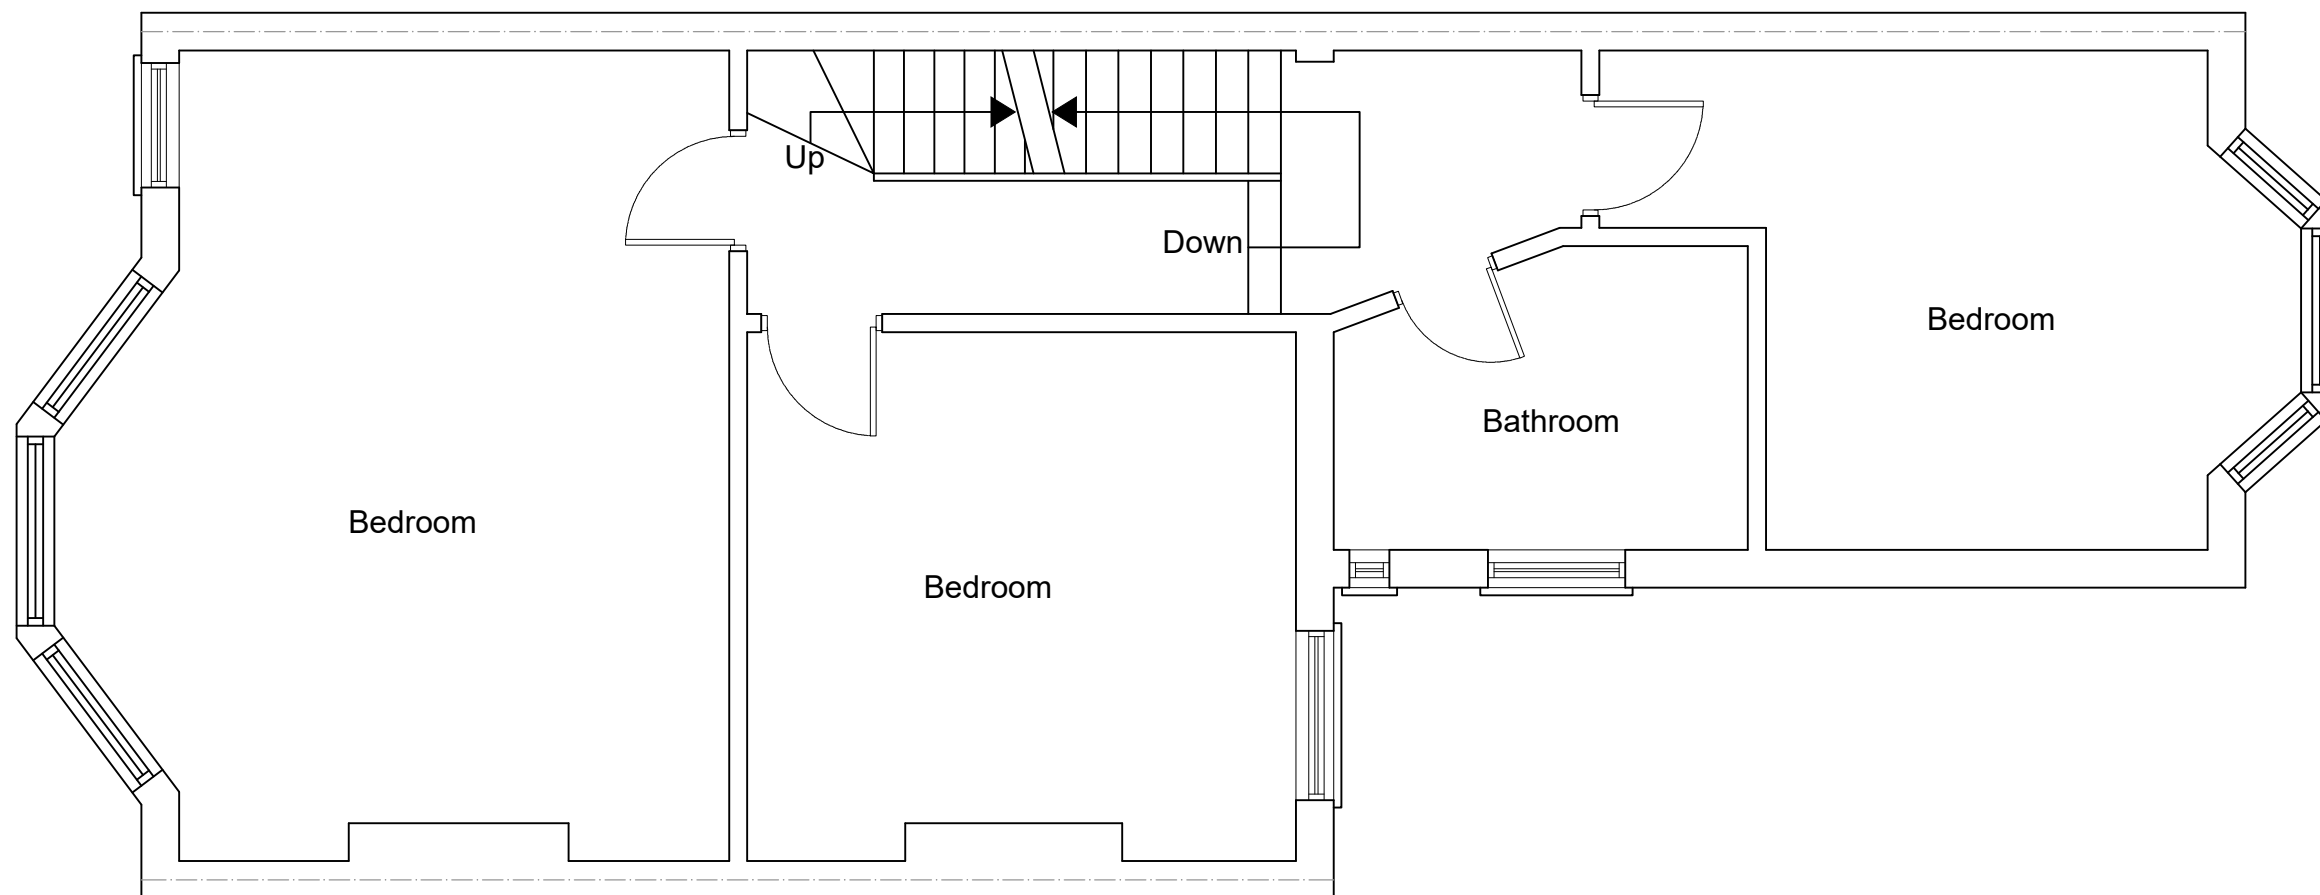

PROPOSED FIRST FLOOR PLAN
SCALE 1:50



www.FastPlansUK.co.uk

Project: Loft Conversion with
Dormer to Rear.


Address:
210 BOUNDARY ROAD, N22 6AJ

Scale: 1:50 @ A3 Dwg. no: A03

Drawn by: O.B.S Date Drawn: 12-MAR-2026


For Drawings Tel: 0208 154 5569

E-mail: plans@FastPlansUK.co.uk

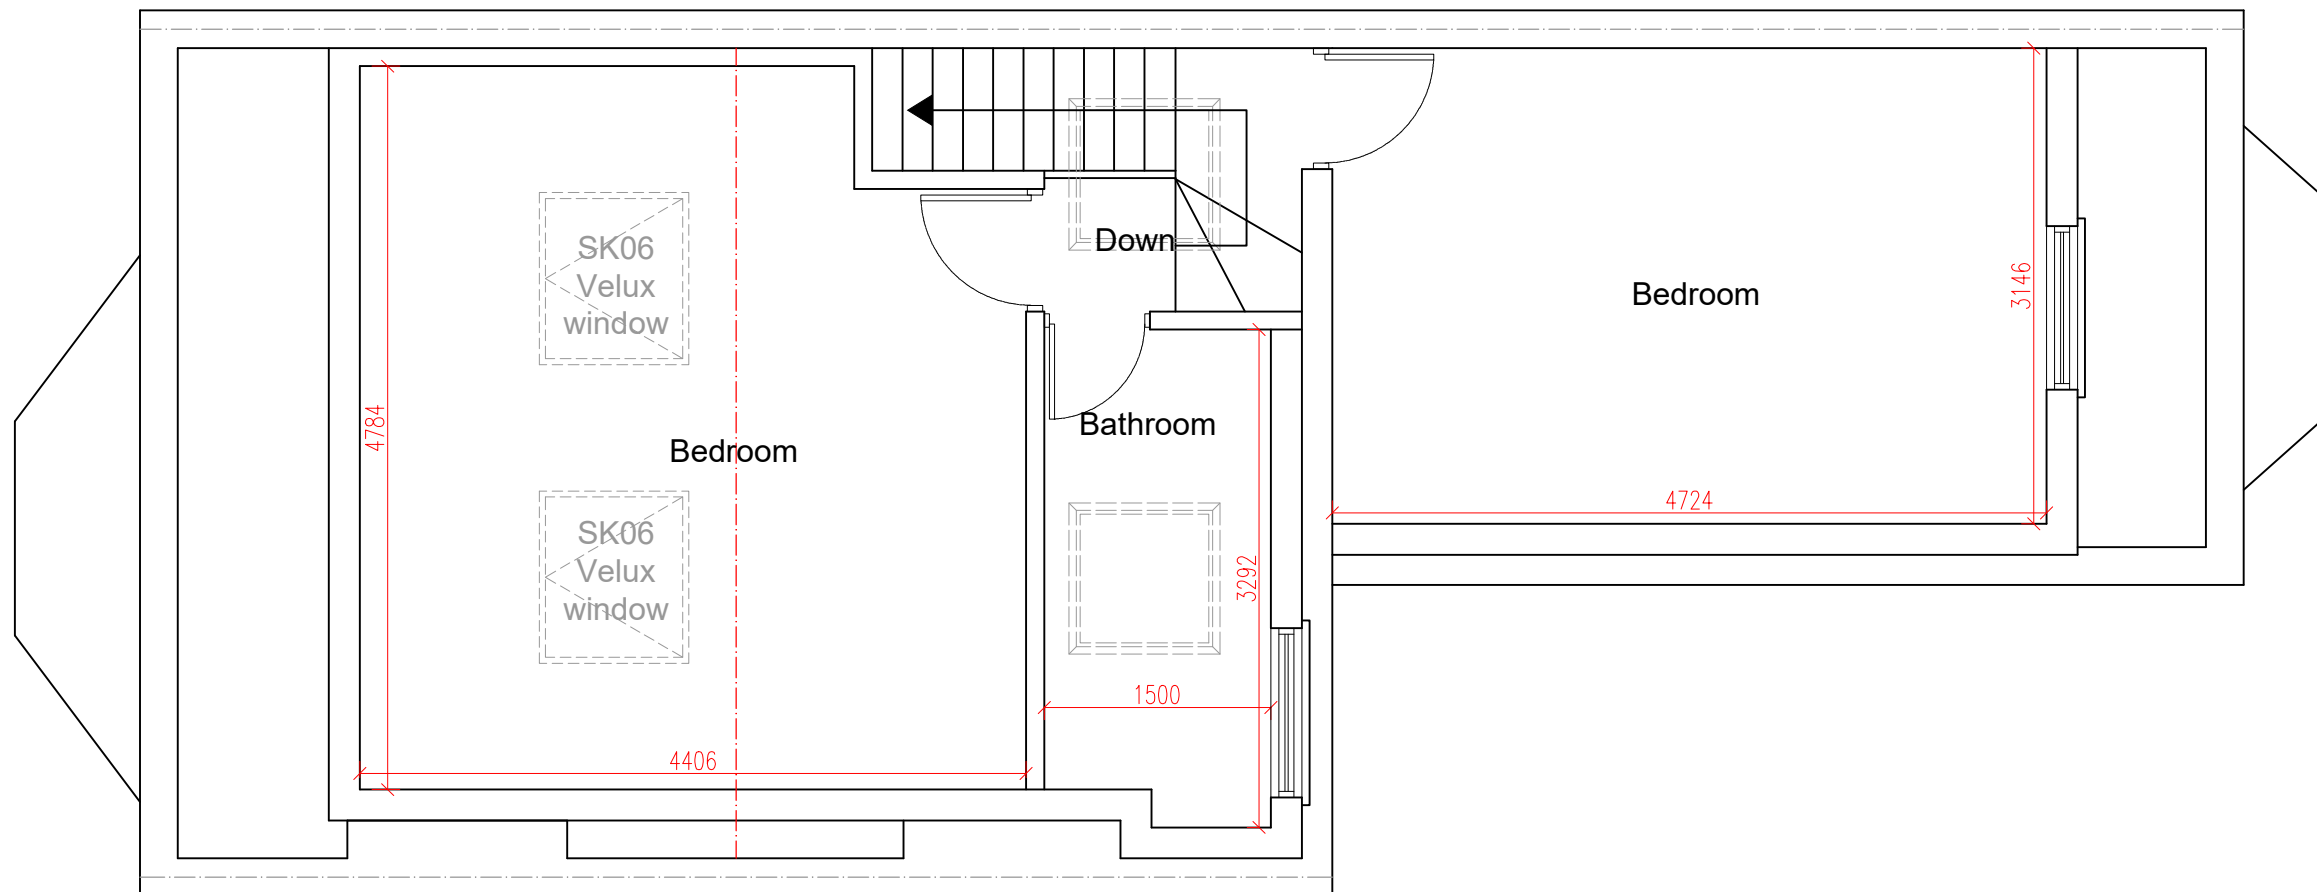

PROPOSED LOFT PLAN
SCALE 1:50

All dimensions are approximate
and must be checked on site

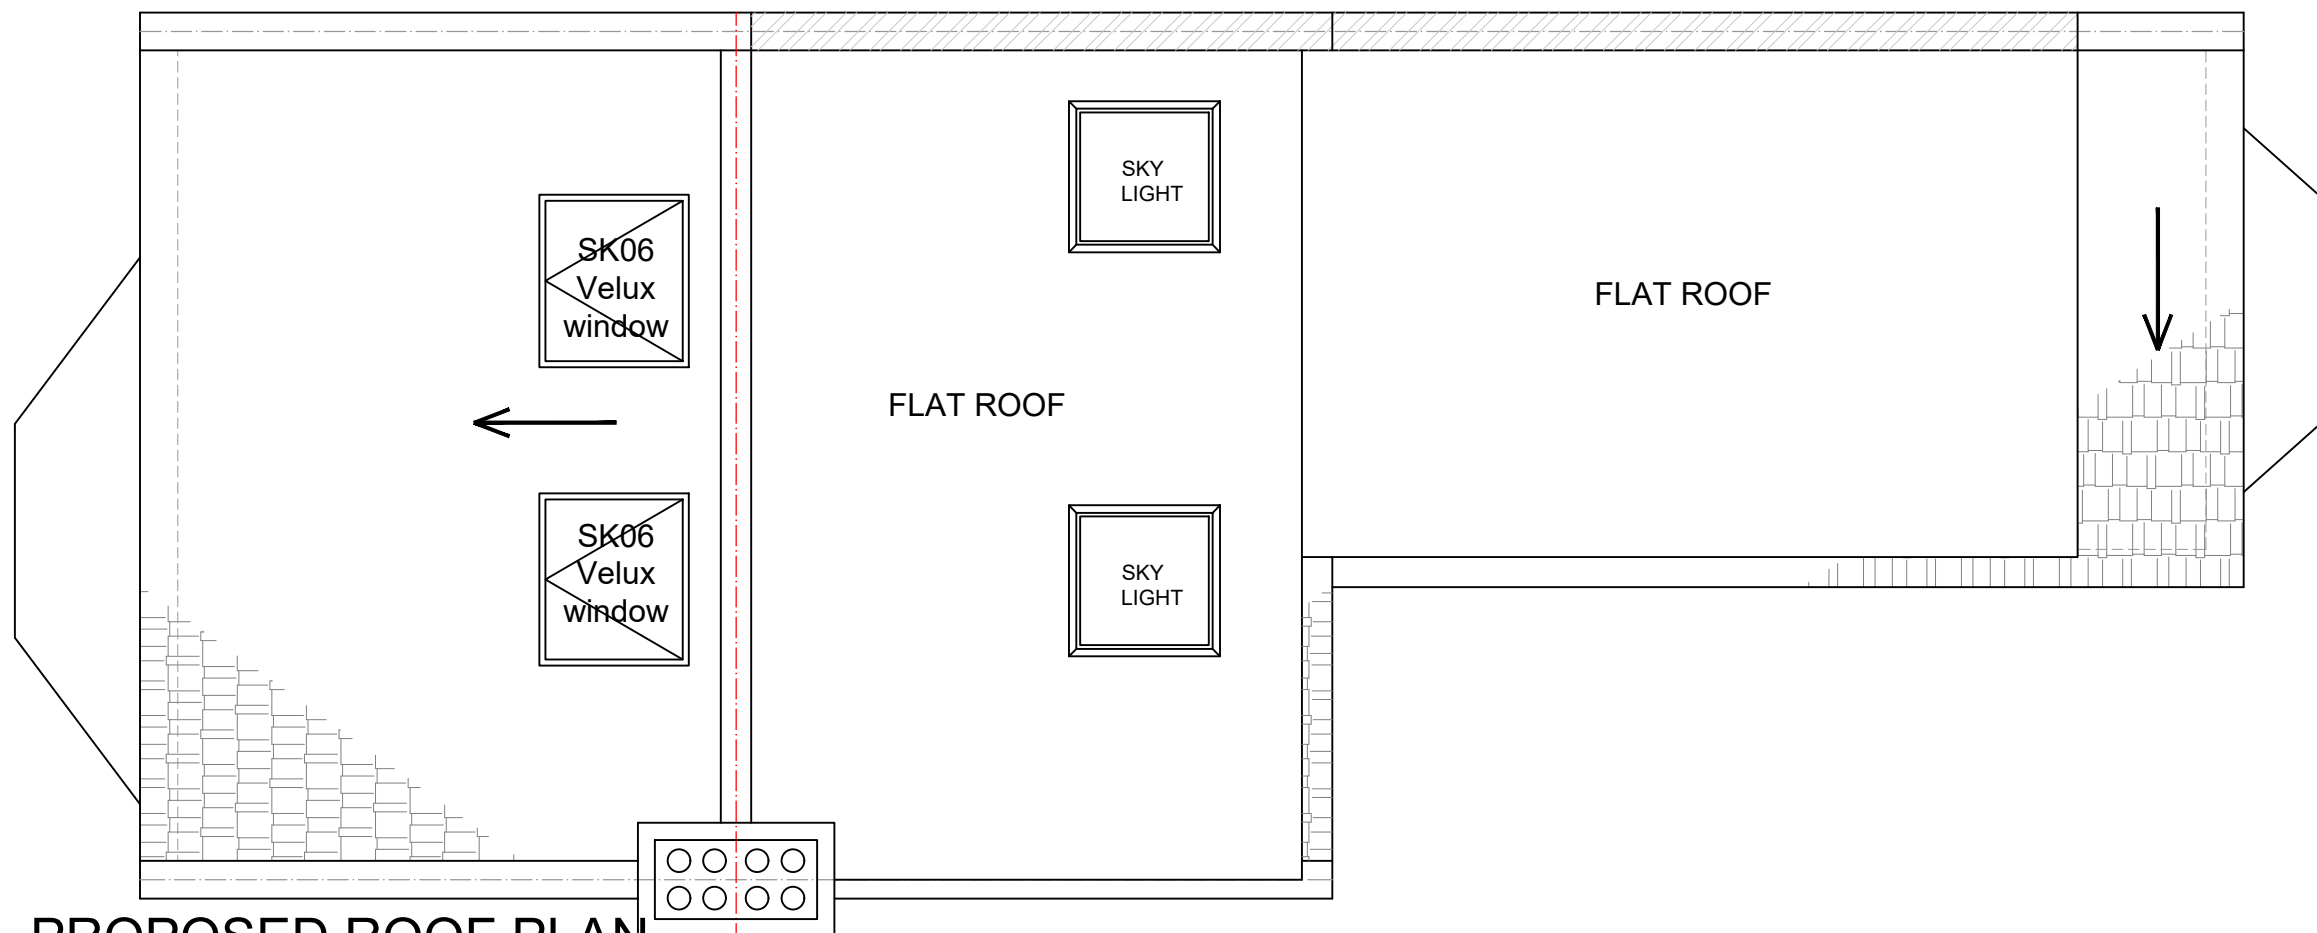

PROPOSED ROOF PLAN
SCALE 1:50



www.FastPlansUK.co.uk

Project: Loft Conversion with
Dormer to Rear.

Address:
210 BOUNDARY ROAD, N22 6AJ

Scale: 1:50 @ A3	Dwg. no: A04
Drawn by: O.B.S	Date Drawn: 12-MAR-2026

For Drawings Tel: 0208 154 5569

E-mail: plans@FastPlansUK.co.uk




EXISTING FRONT ELEVATION
SCALE 1:100



EXISTING REAR ELEVATION
SCALE 1:100



EXISTING ELEVATION SIDE A
SCALE 1:100

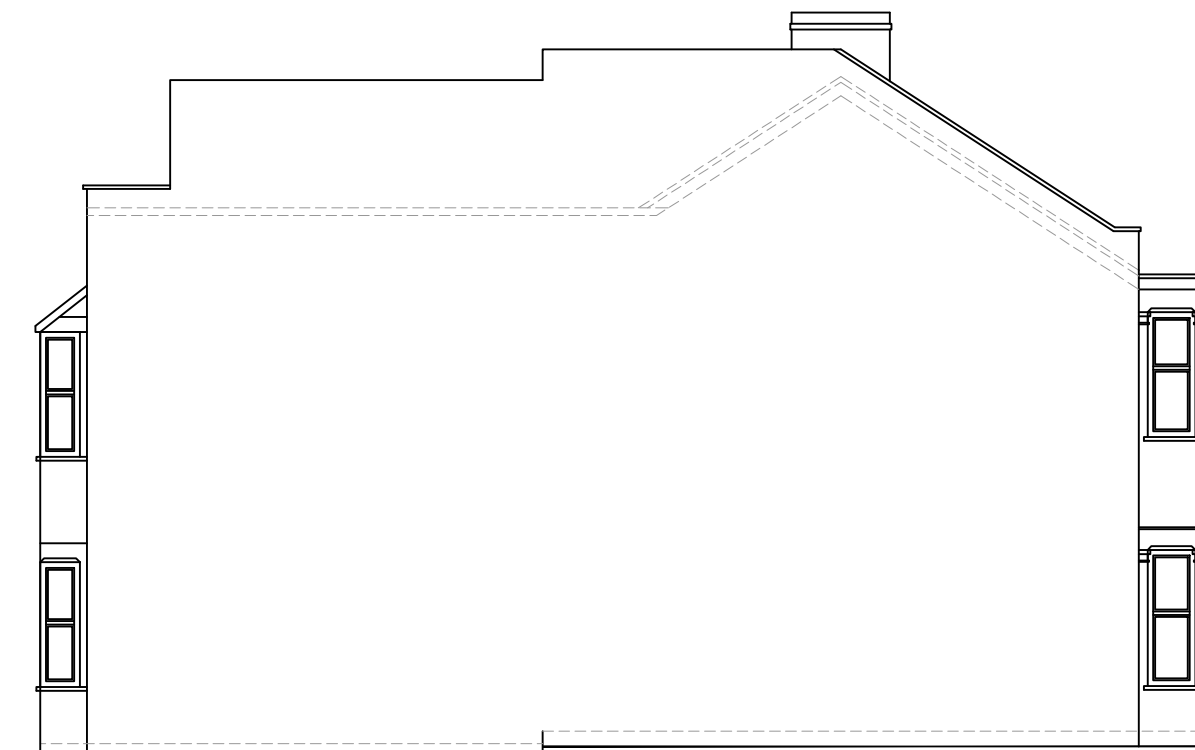

EXISTING ELEVATION SIDE B
SCALE 1:100



www.FastPlansUK.co.uk

Project: Loft Conversion with
Dormer to Rear.

Address:
210 BOUNDARY ROAD, N22 6AJ

Scale: 1:100 @ A3

Dwg. no:
A05

Drawn by:
O.B.S

Date Drawn:
12-MAR-2026

For Drawings Tel: 0208 154 5569


E-mail: plans@FastPlansUK.co.uk




PROPOSED FRONT ELEVATION
SCALE 1:100



PROPOSED REAR ELEVATION
SCALE 1:100

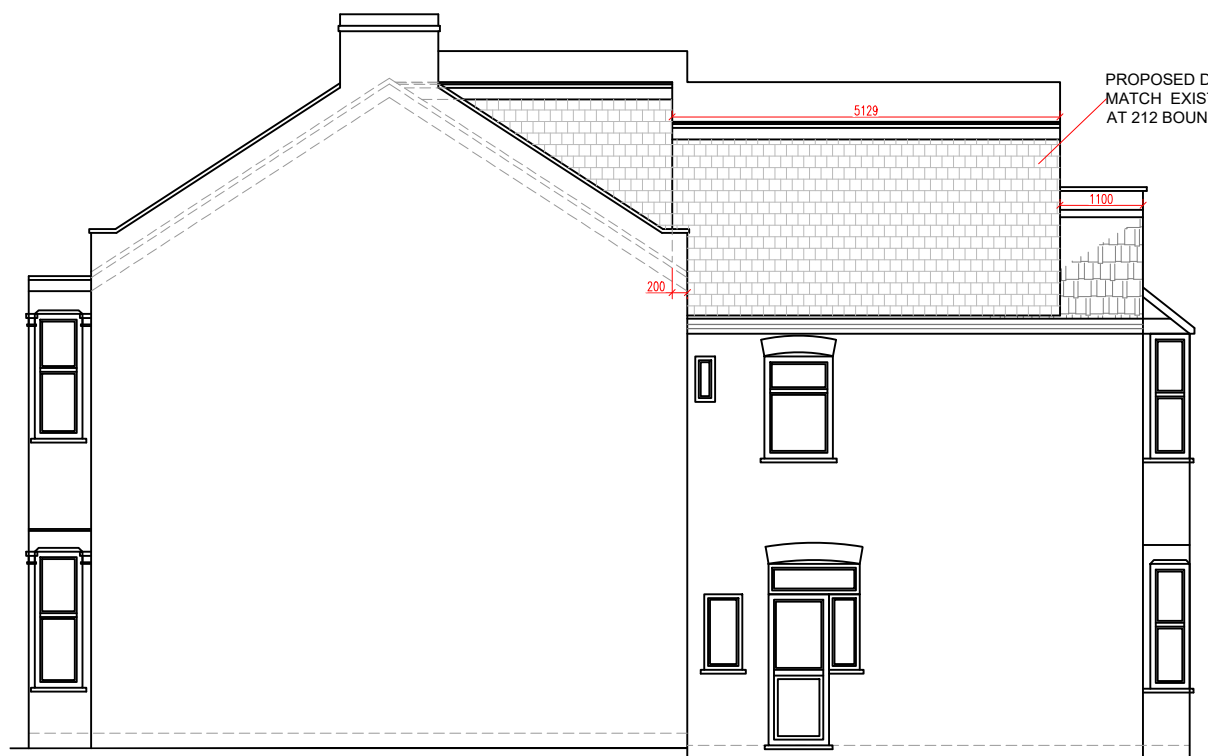

PROPOSED ELEVATION SIDE A
SCALE 1:100

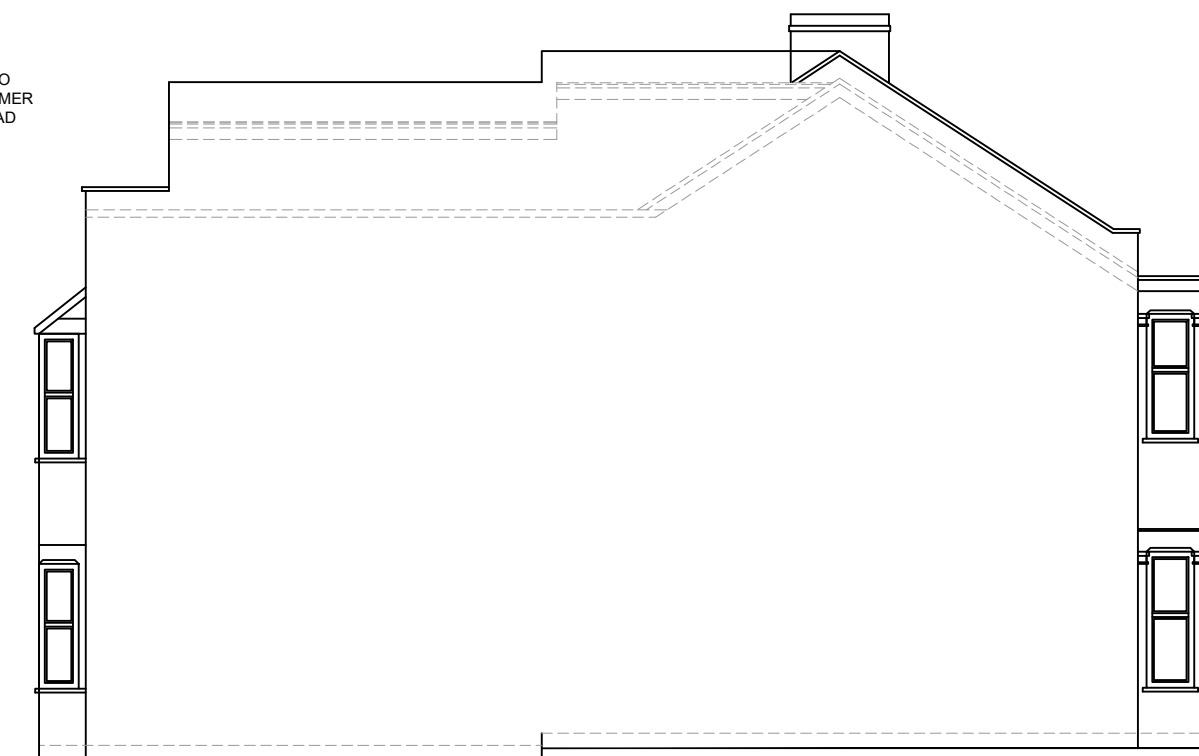

PROPOSED ELEVATION SIDE B
SCALE 1:100



www.FastPlansUK.co.uk


Project: Loft Conversion with
Dormer to Rear.

Address: 210 BOUNDARY ROAD, N22 6AJ

Scale: 1:100 @ A3	Dwg. no: A06
Drawn by: O.B.S	Date Drawn: 12-MAR-2026

For Drawings Tel: 0208 154 5569

E-mail: plans@FastPlansUK.co.uk

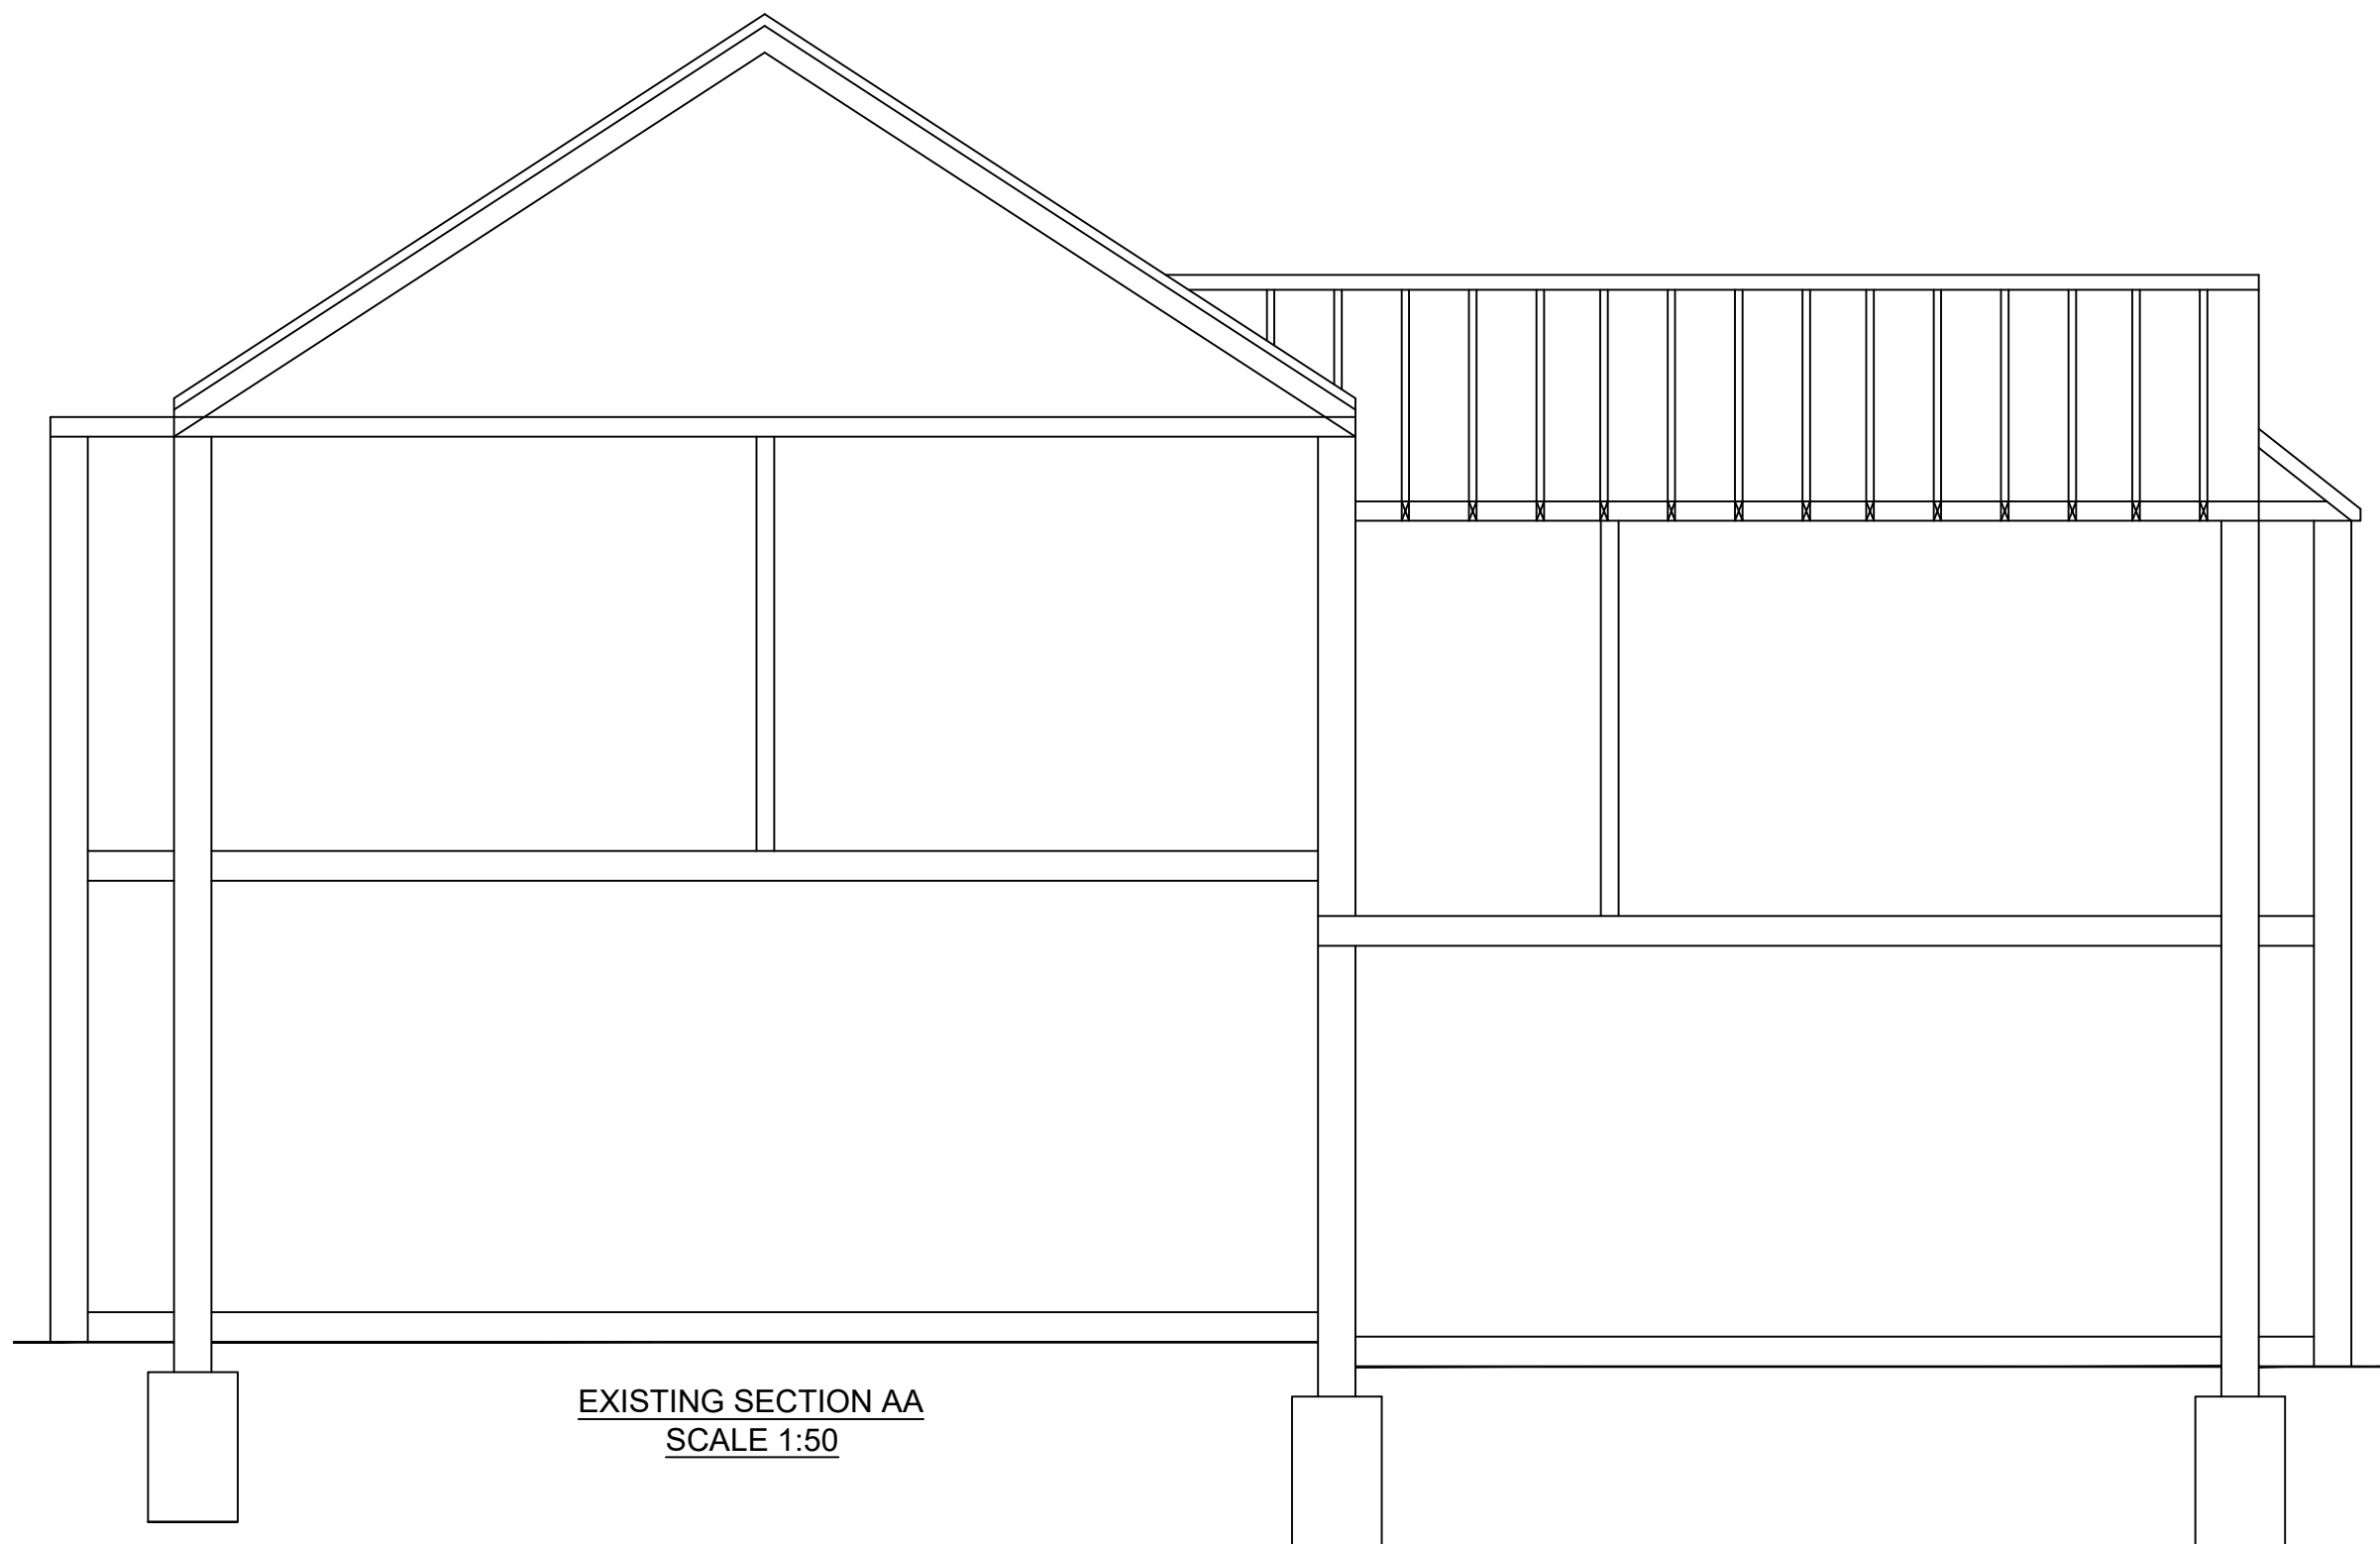

EXISTING SECTION AA
SCALE 1:50



www.FastPlansUK.co.uk

Project: Loft Conversion with
Dormer to Rear.



Address:
210 BOUNDARY ROAD, N22 6AJ

Scale: 1:50 @ A3 Dwg. no: A07

Drawn by: O.B.S. Date Drawn: 12-MAR-2026

For Drawings Tel: 0208 154 5569

E-mail: plans@FastPlansUK.co.uk

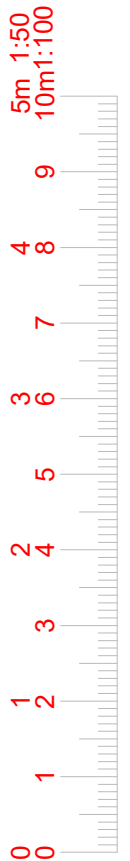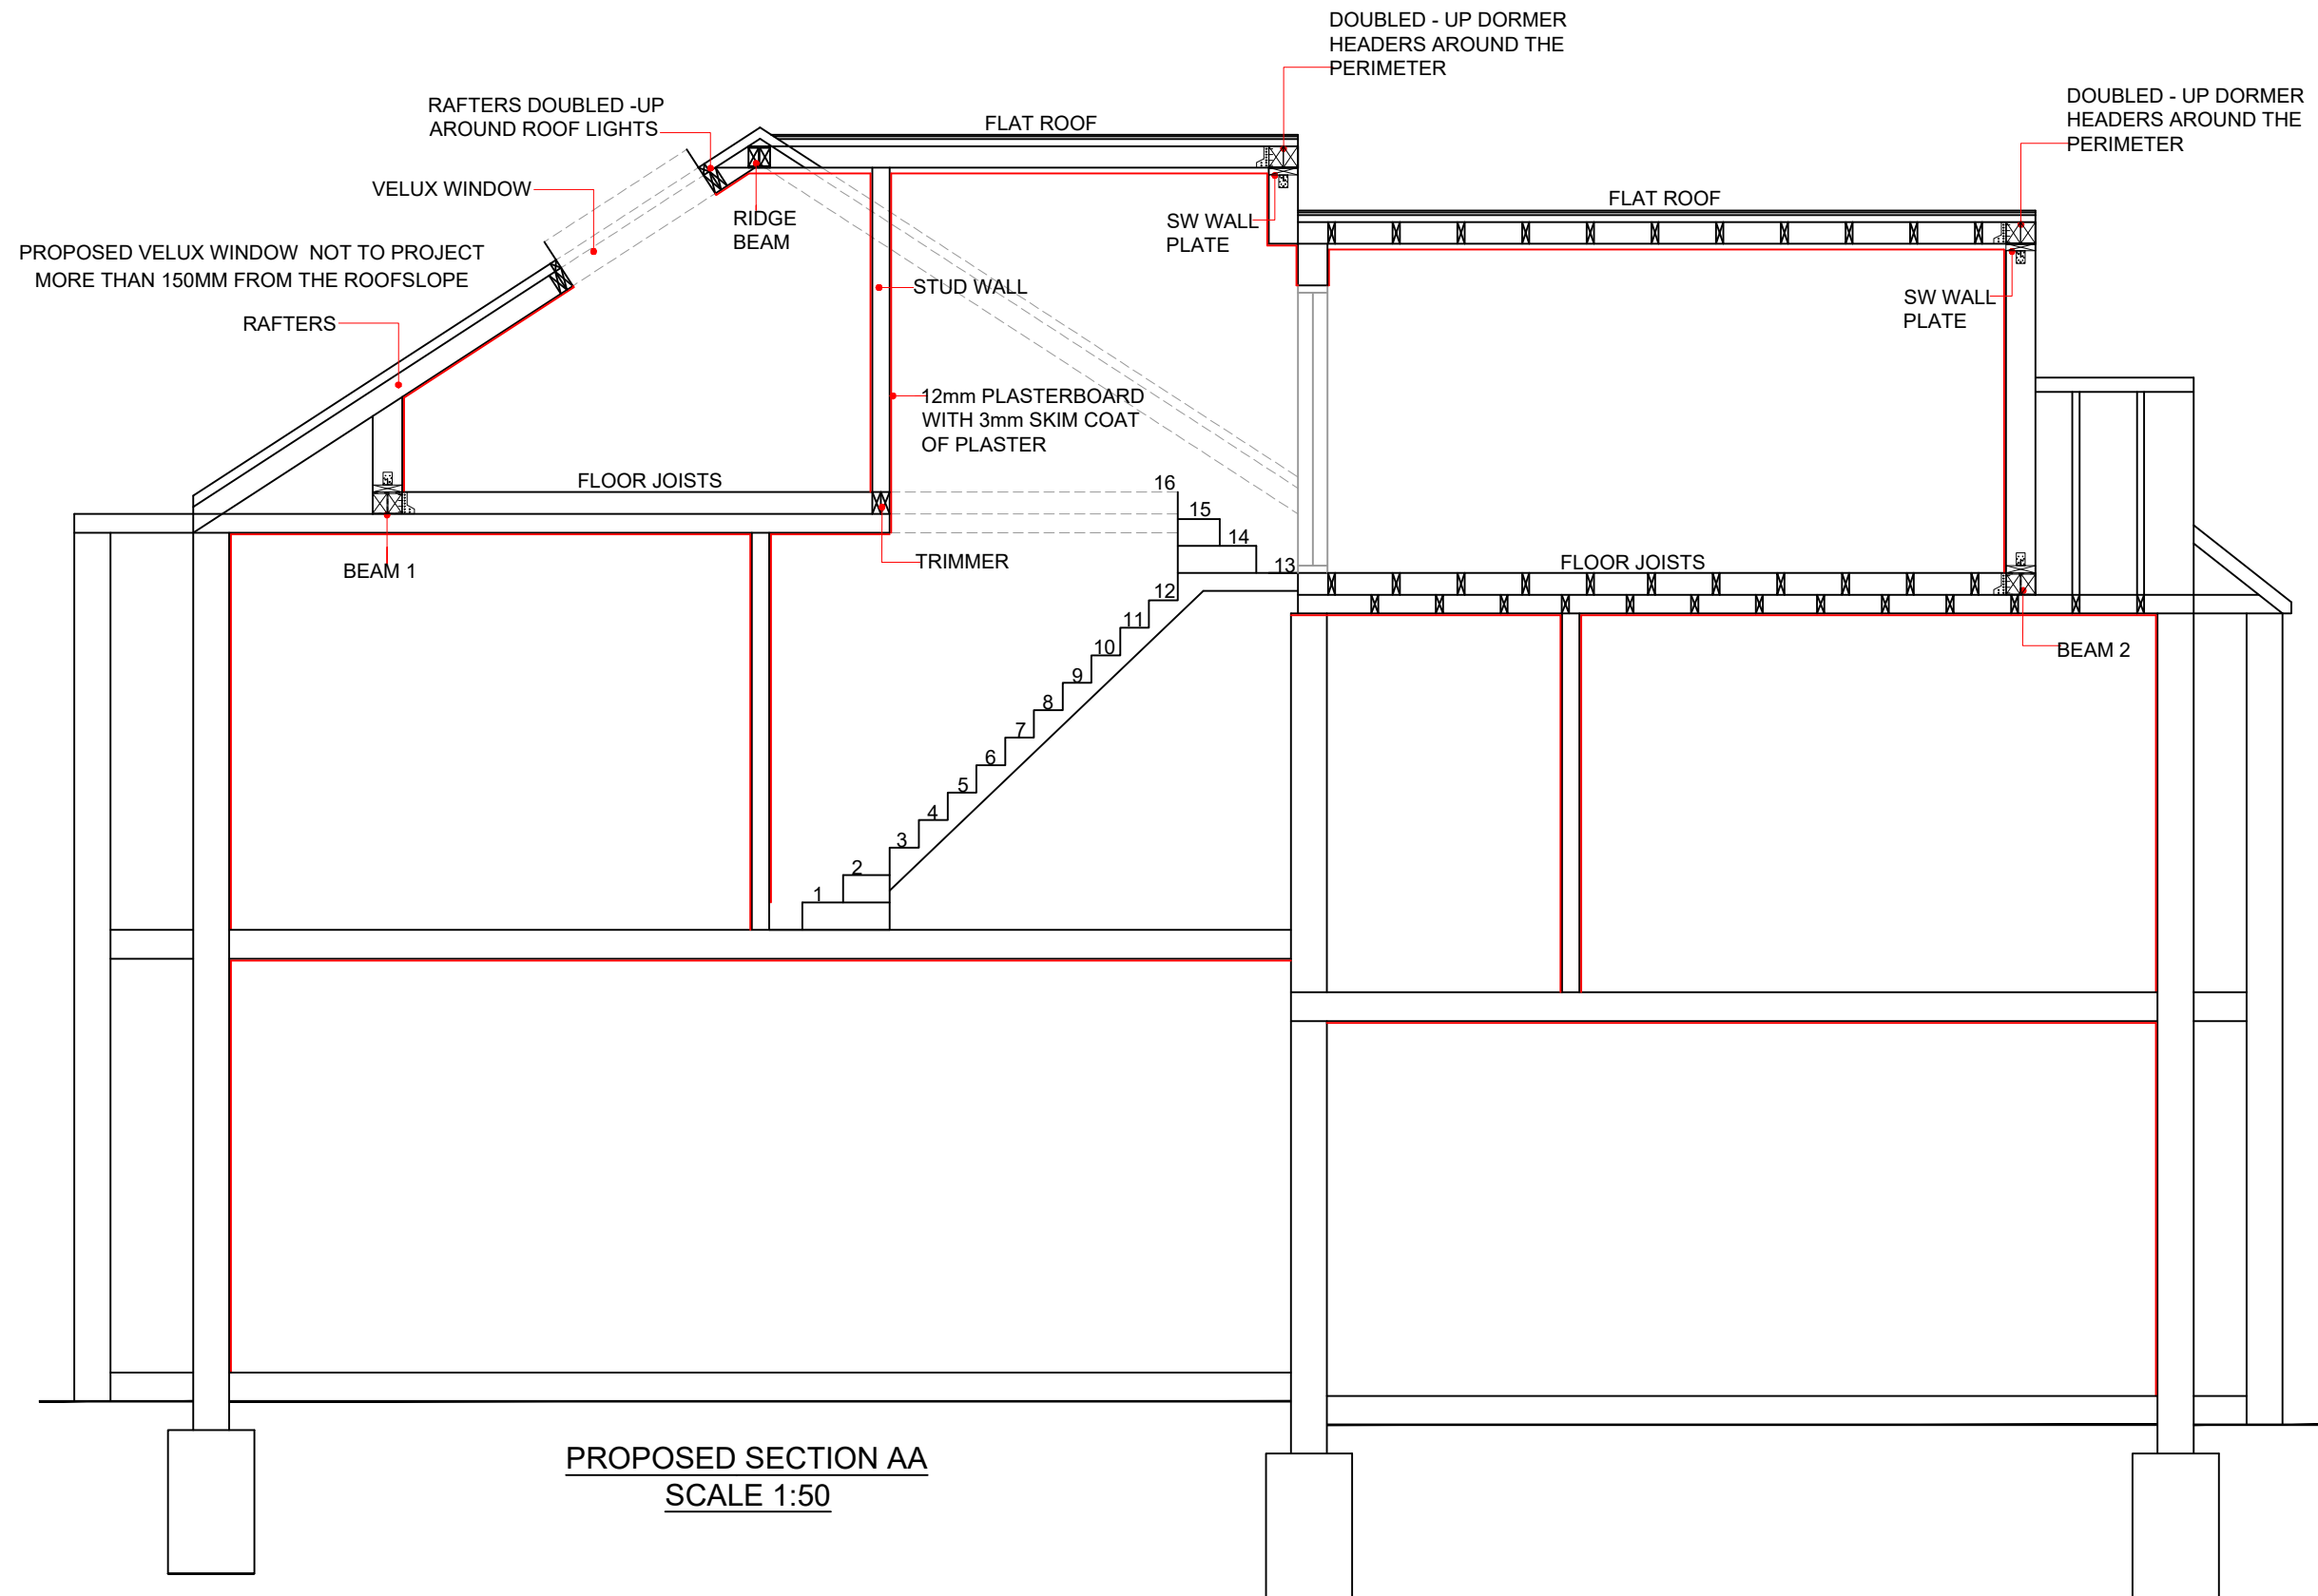

www.FastPlansUK.co.uk

Project: Loft Conversion with
Dormer to Rear.

Address:
210 BOUNDARY ROAD, N22 6AJ

Scale: 1:50 @ A3	Dwg. no: A08
Drawn by: O.B.S	Date Drawn: 12-MAR-2026

For Drawings Tel: 0208 154 5569


E-mail: plans@FastPlansUK.co.uk



BLOCK PLAN
SCALE 1:500



LOCATION PLAN
SCALE 1:1250

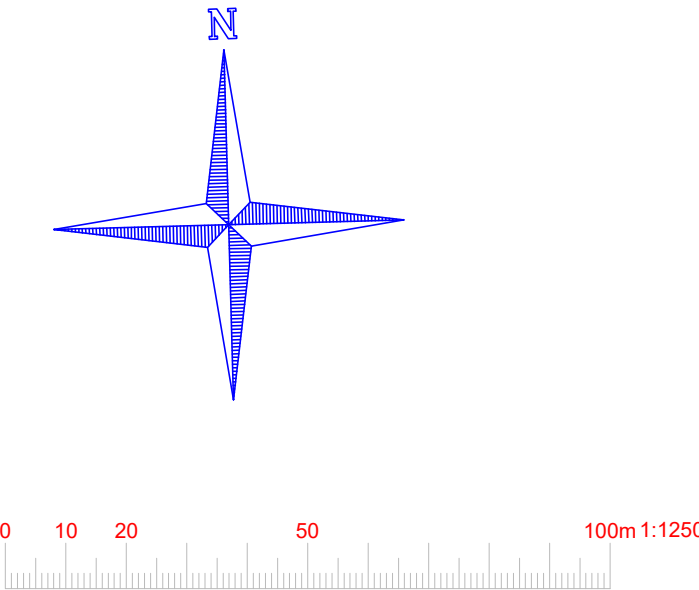

	
www.FastPlansUK.co.uk	
Project:	Loft Conversion with Dormer to Rear.
Address:	210 BOUNDARY ROAD, N22 6AJ
Scale:	Dwg. no:
1:500 @ A3	A09
Drawn by:	Date Drawn:
O.B.S	12-MAR-2026
For Drawings Tel: 0208 154 5569	
E-mail: plans@FastPlansUK.co.uk	