



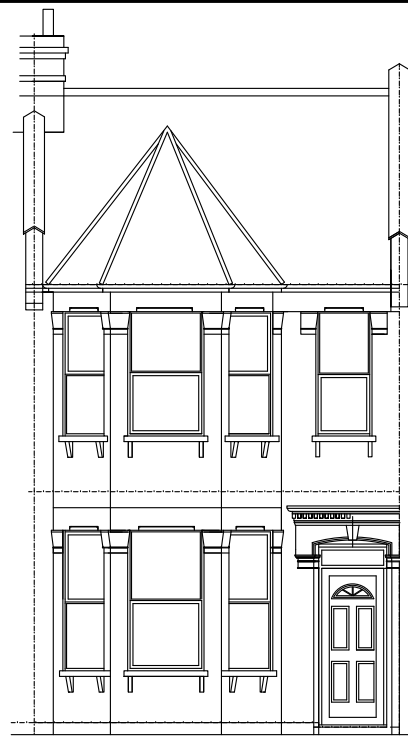


front elevation

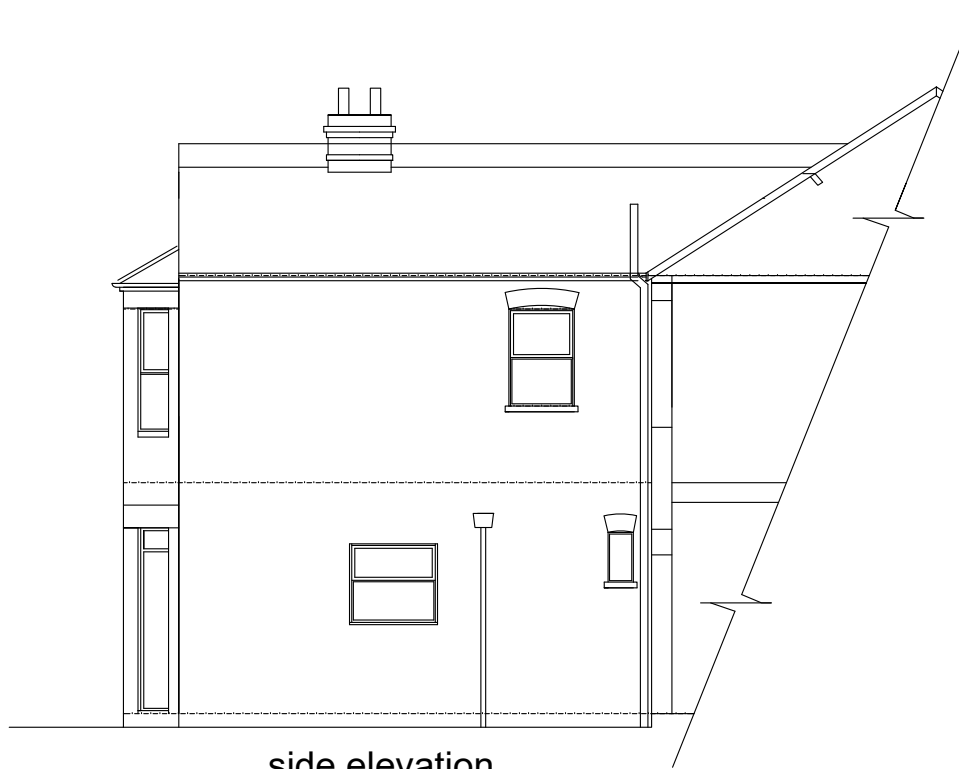


side elevation




rear elevation

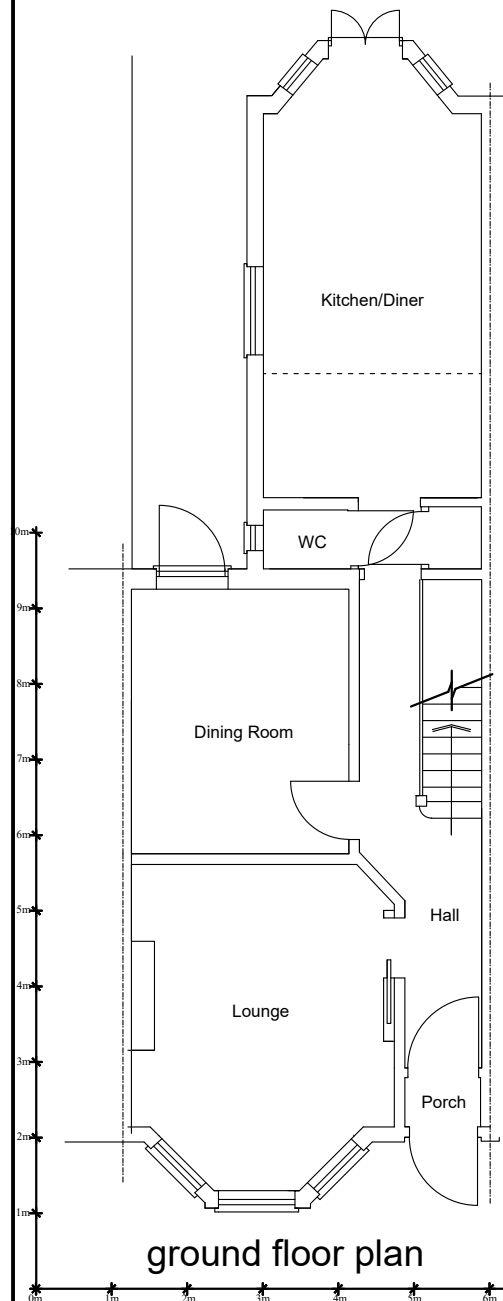

ground floor plan

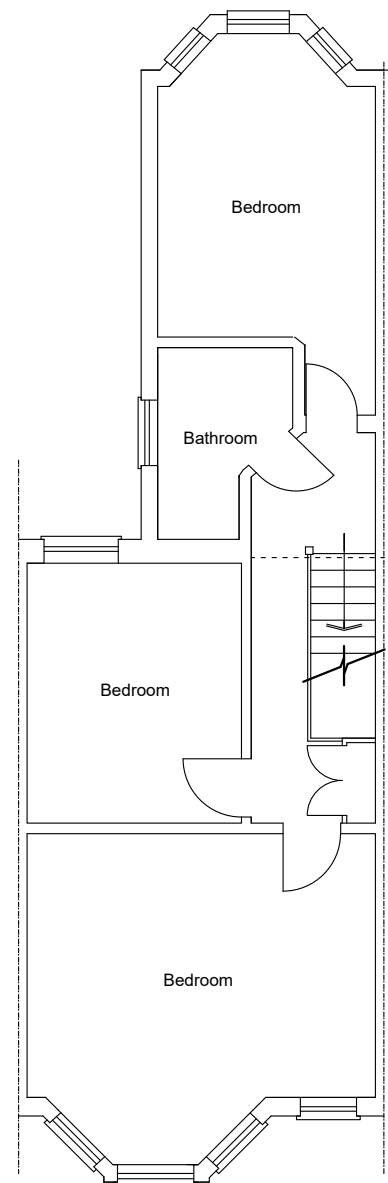

first floor plan

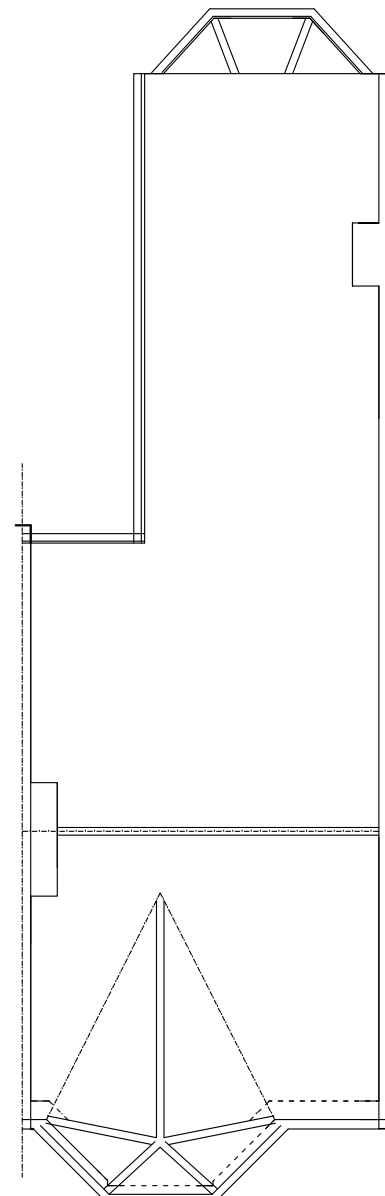

roof plan



section



project Proposed loft conversion incorporating rear dormers: 91 Woodside Gardens, London N17	
title Survey as existing	
date Jan 2026	scale 1:100 @ A3
 39 Reculver Road, Herne Bay CT6 6LQ Tel: 01227 743330 clarkdesignslimited@gmail.com	
drawing number 1068/1	