



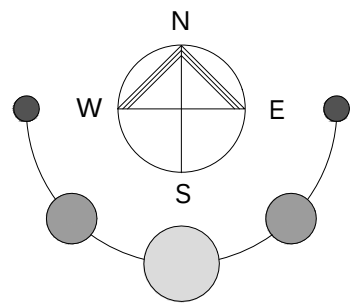


Block A
As Proposed

1:100

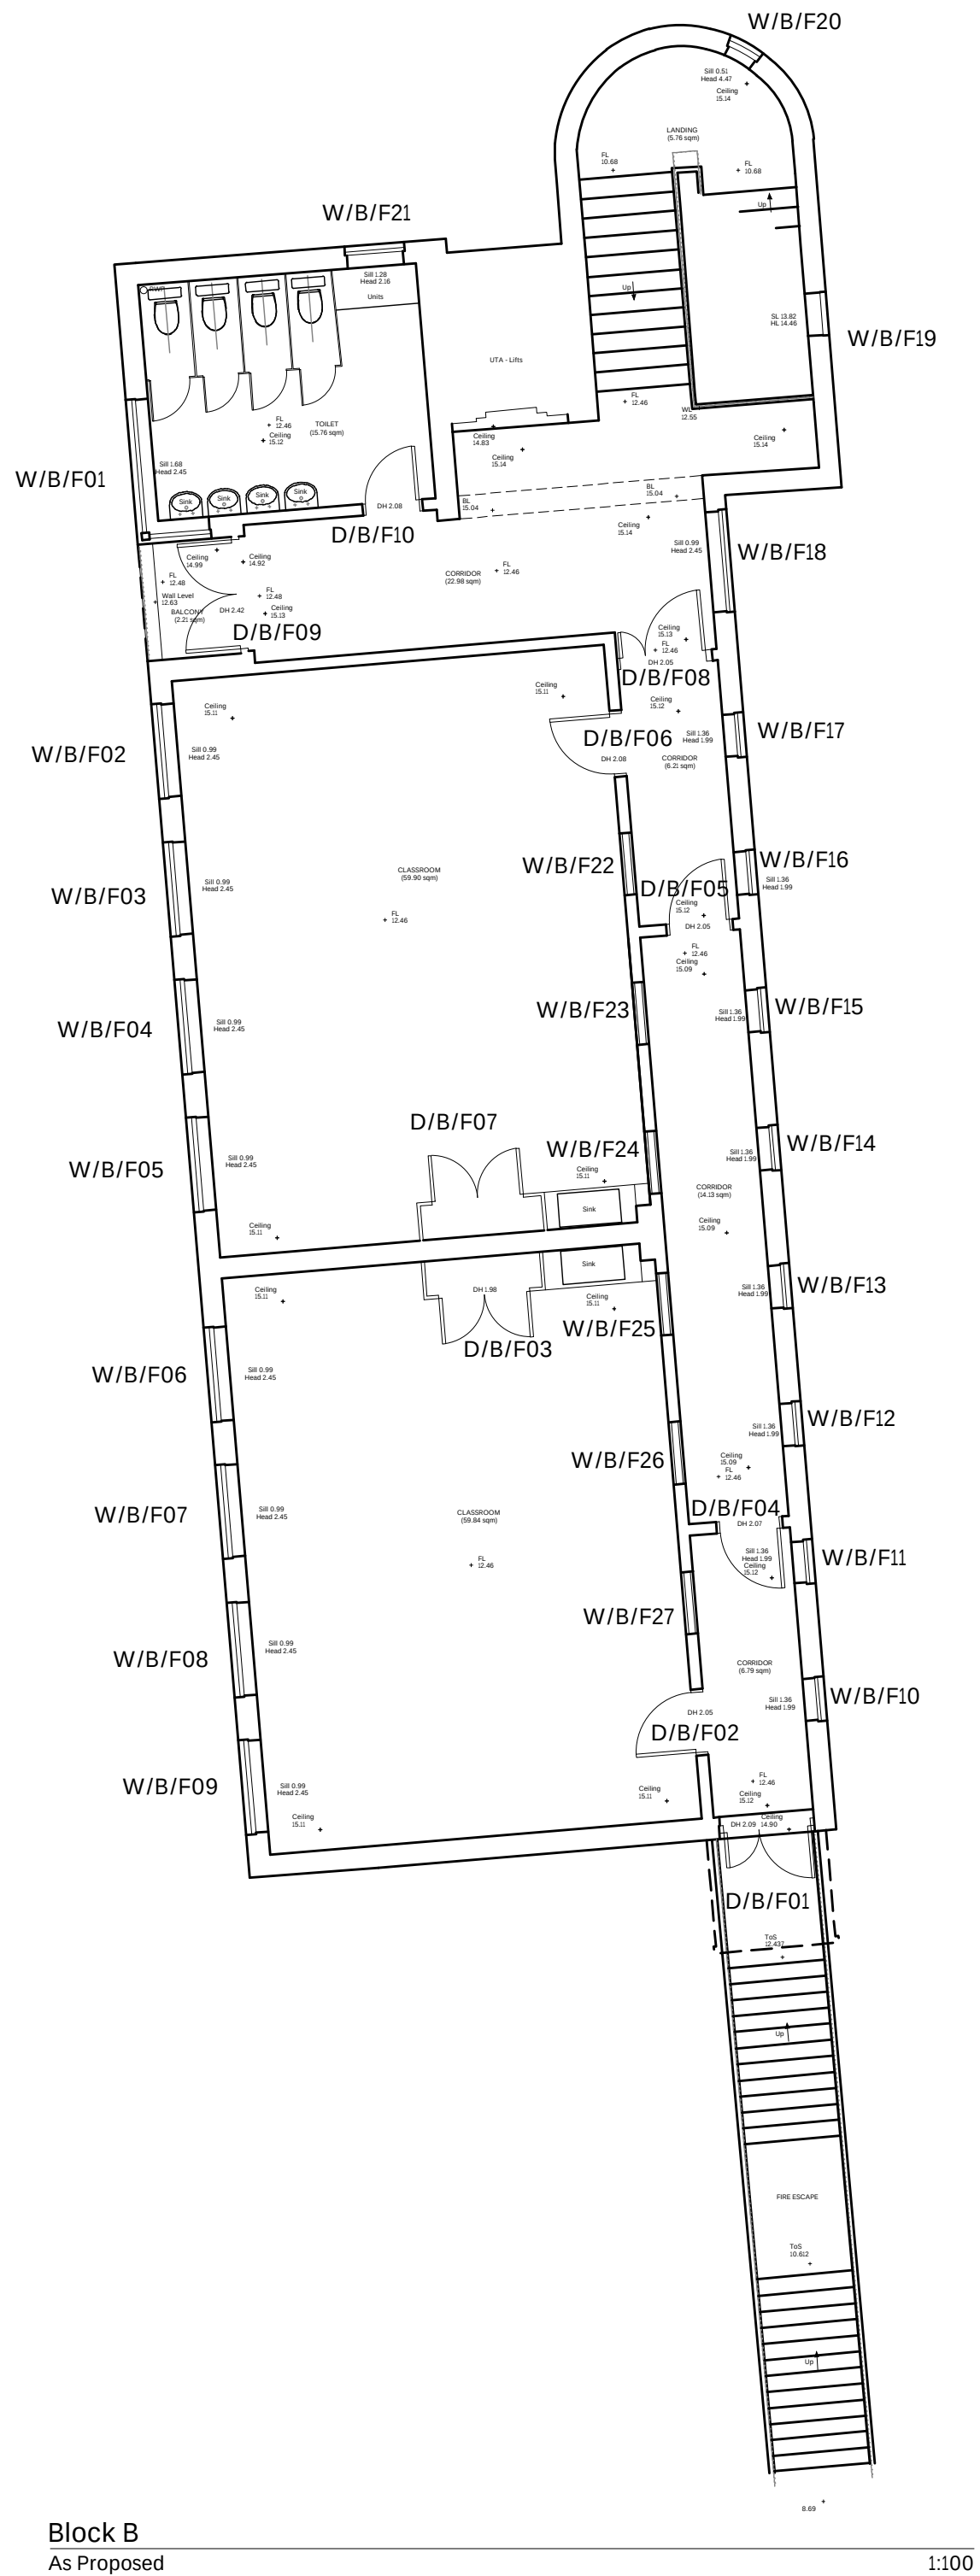

Block B
As Proposed

1:100

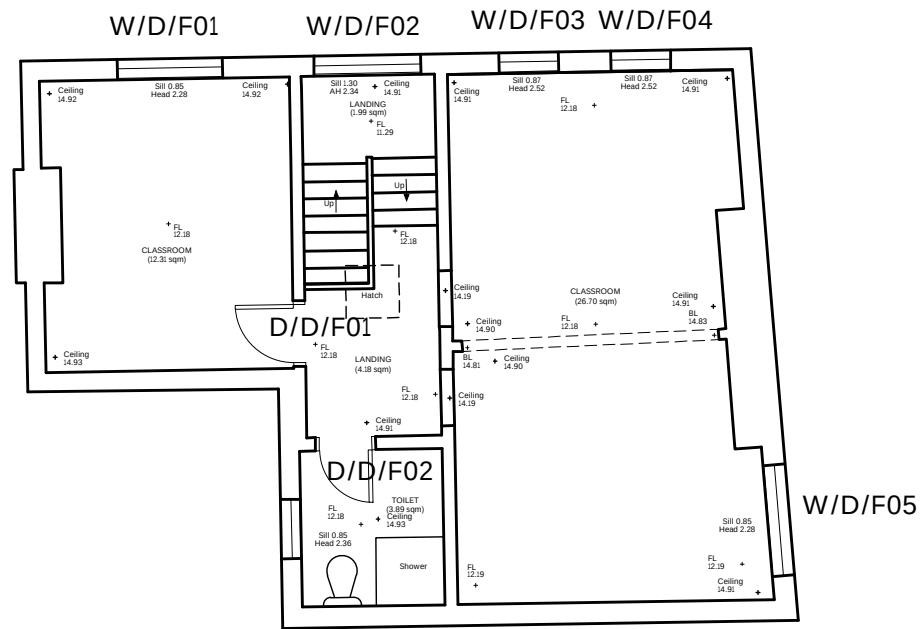

Block D
As Proposed

1:100

Key

Windows & external doors are to be replaced in accordance with the window and door schedules.

Notes

- 1 Replace smashed window pane to the head teachers office
- 2 Make good all window reveals and adjacent wall finishes affected by window remediation and/or replacement, to match existing surrounding finishes

P01: Planning application submission		18.03.2026	sd	bw
rev.	description	date	drawn	checked
client :				

London Borough of Haringey

project :

Lot2b Earlsmead Primary School
Broad Ln, London N15 4PW

drawing title :

Proposed First
floor Plans
Blocks A, B & D

FulkersBaileyRussell
London | Basingstoke | Brighton | Bristol | Cardiff | Kings Hill | Manchester
info@fulkers.co.uk // www.fulkers.co.uk // 020 3735 5792

proj no : 24.4724 scale: 1:100@A1

identifier : 4724-FBR-EP-01-DR-A-204

status:	S4 (Planning)	rev no:	P01
---------	---------------	---------	-----

