


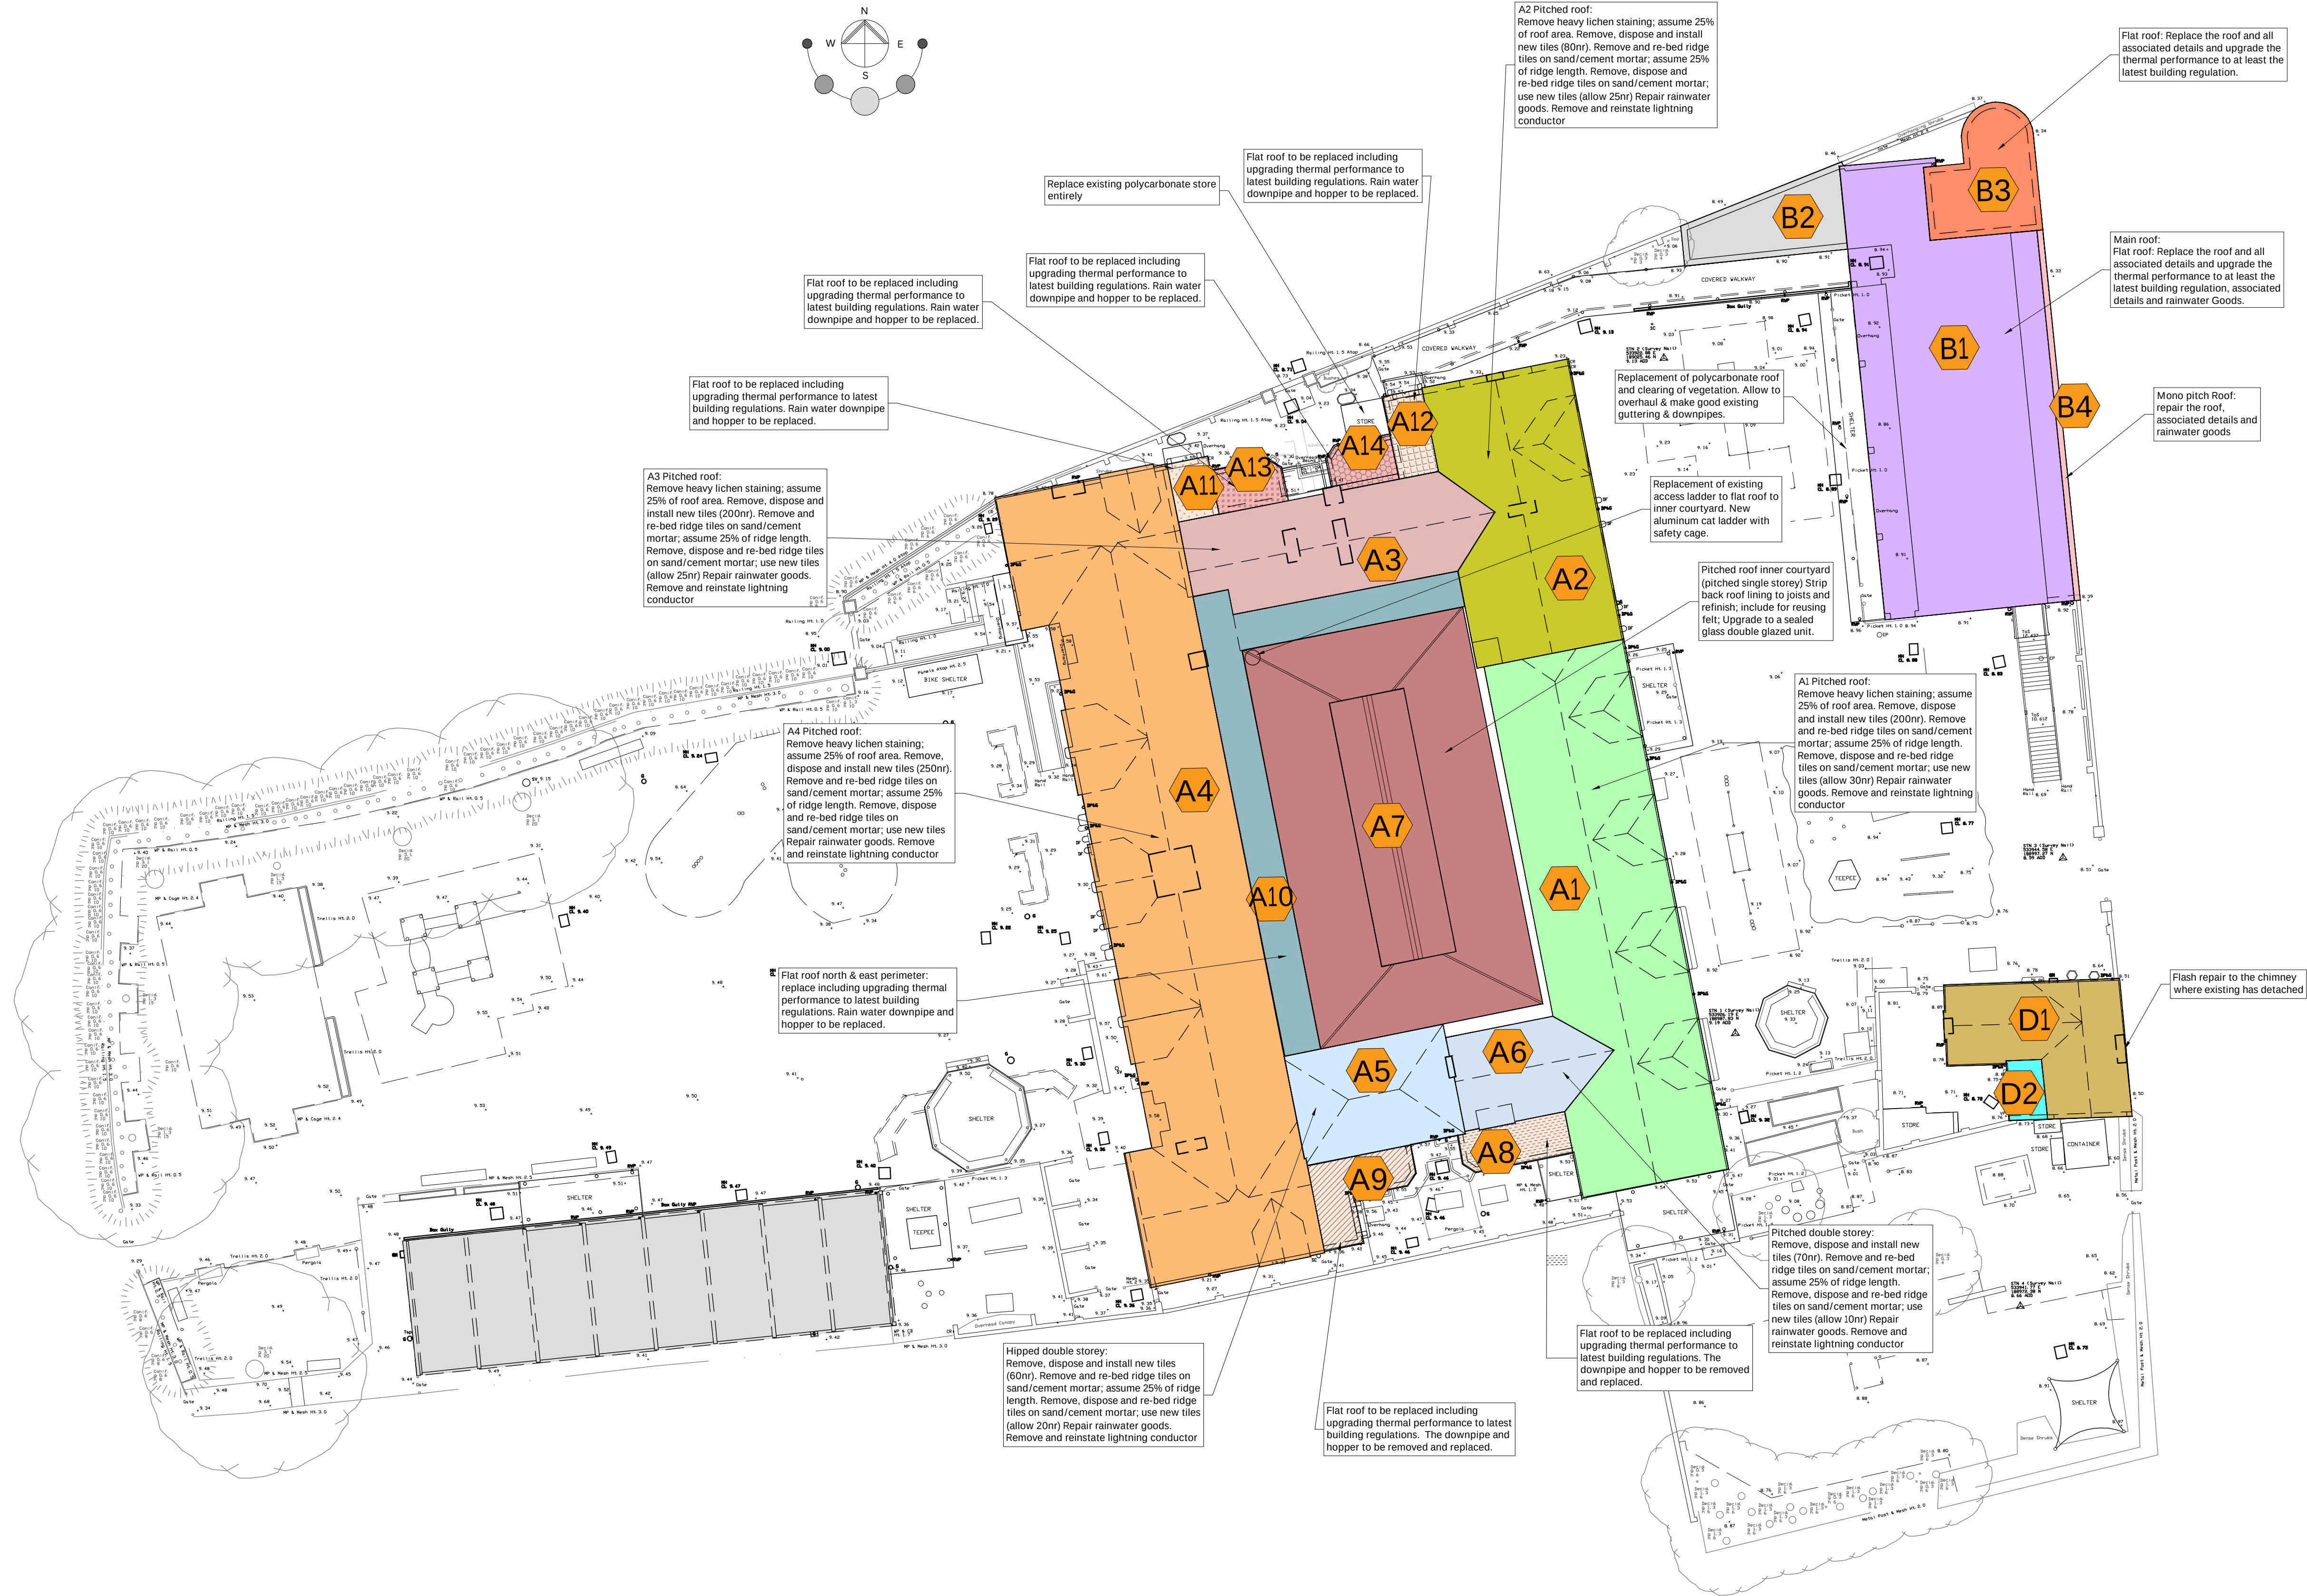

Legend

- A1 - Pitched roof with tiles
- A2 - Pitched roof with tiles
- A3 - Pitched roof with tiles
- A4 - Pitched roof with tiles
- A5 - Pitched roof with tiles
- A6 -Pitched roof with tiles
- A7 - Mineral Felt
- A8 - Mineral faced bitumen felt
- A9 - Mineral felt covering
- A10 - Mineral felt covering
- A11 - Mineral felt covering
- A12 - Mineral felt covering
- A13- Mineral felt covering
- A14 - Mineral felt covering
- B1 - Butterfly pitched warm roof
- B2 - No works required, out of scope
- B3 - Single ply membrane covering.
- B4 - Mastic asphalt
- D1 -Pitched roof with slates (no works)
- D2 - Mineral Felt (no works)

P02	Planning application submission	18.03.2026	sd	bw
P01	Pre-Application Issue.	14.11.2025	sd	bw
rev.	description	date	drawn	checked

client : London Borough of Haringey

project :

Lot2b Earlsmead Primary School
Broad Lane, London N15 4PW

drawing title :

Roof Plan
As Proposed

FulkersBaileyRussell
London | Basingstoke | Brighton | Bristol | Cardiff | Kings Hill | Manchester
info@fulkers.co.uk // www.fulkers.co.uk // 020 3735 5792

proj no : 24.4724

scale: 1:200@A1

identifier : 4724-FBR-EP-RP-DR-A-208

status: S4 (Planning)

rev no: P02

Roof Plan
As Proposed

1:200

