


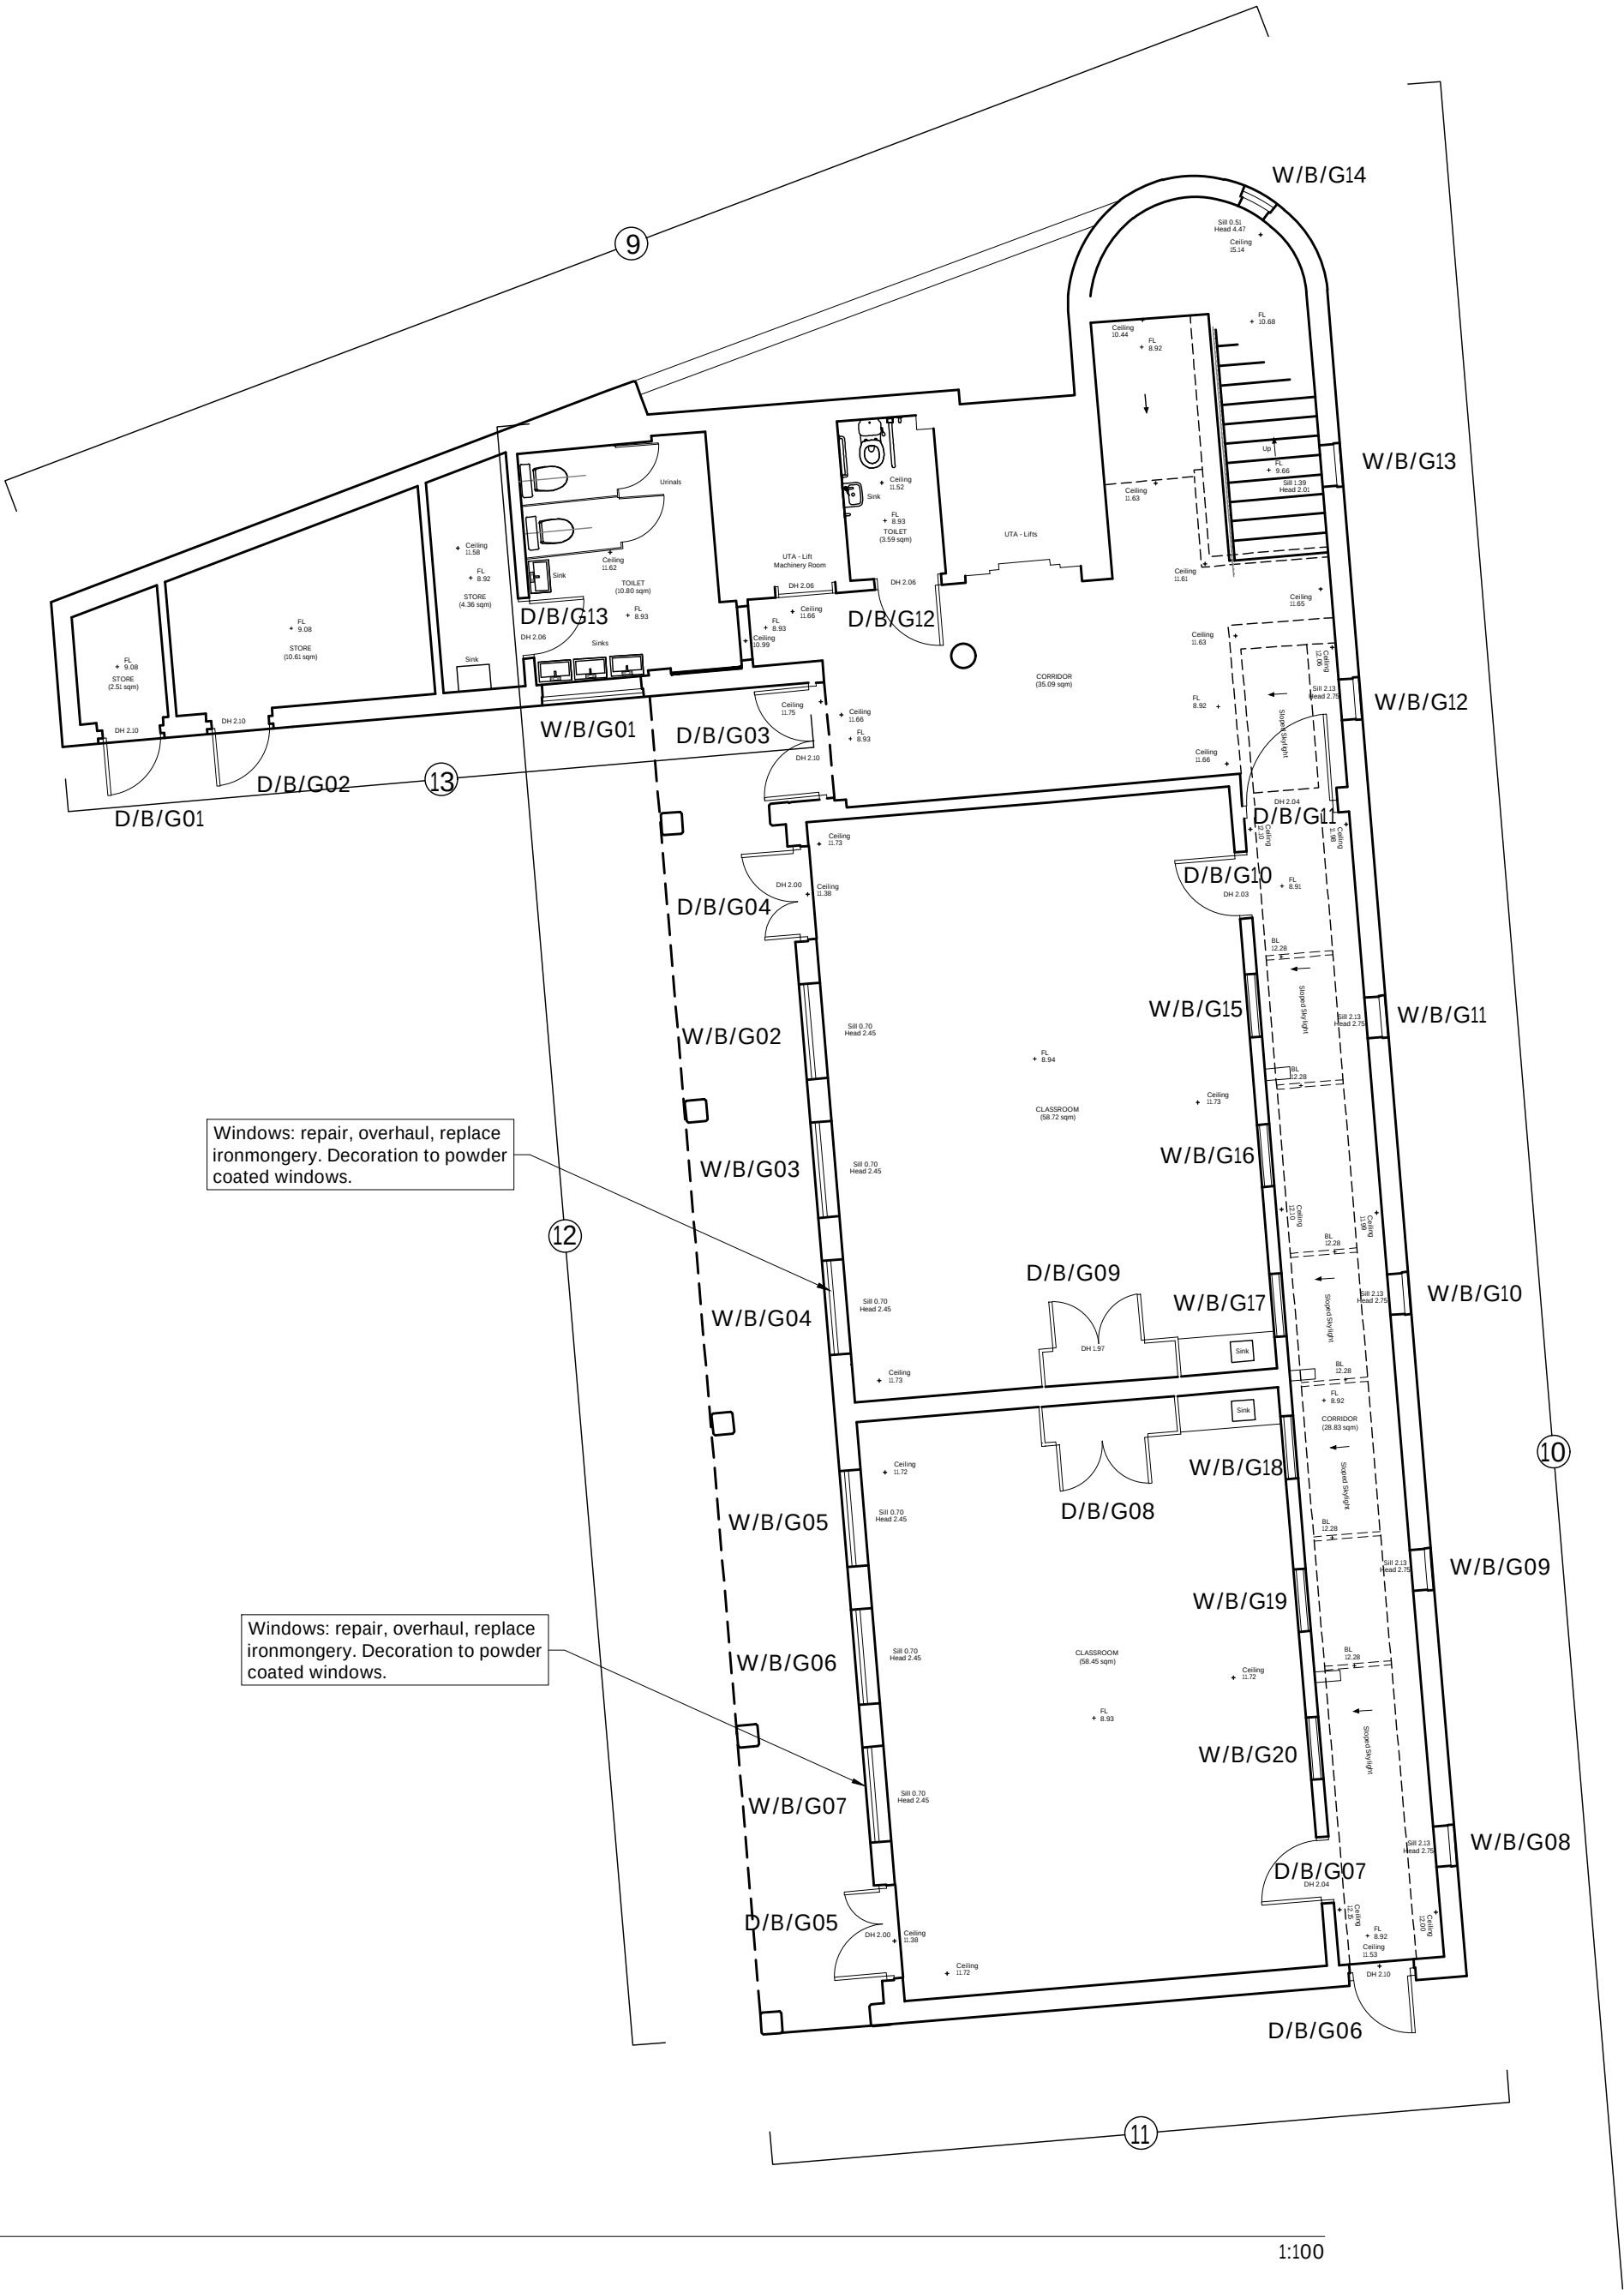


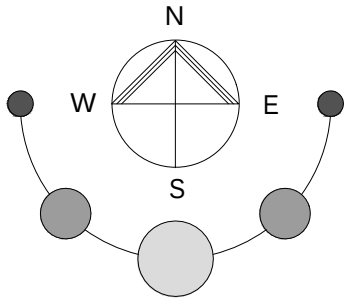

Block B
As Proposed

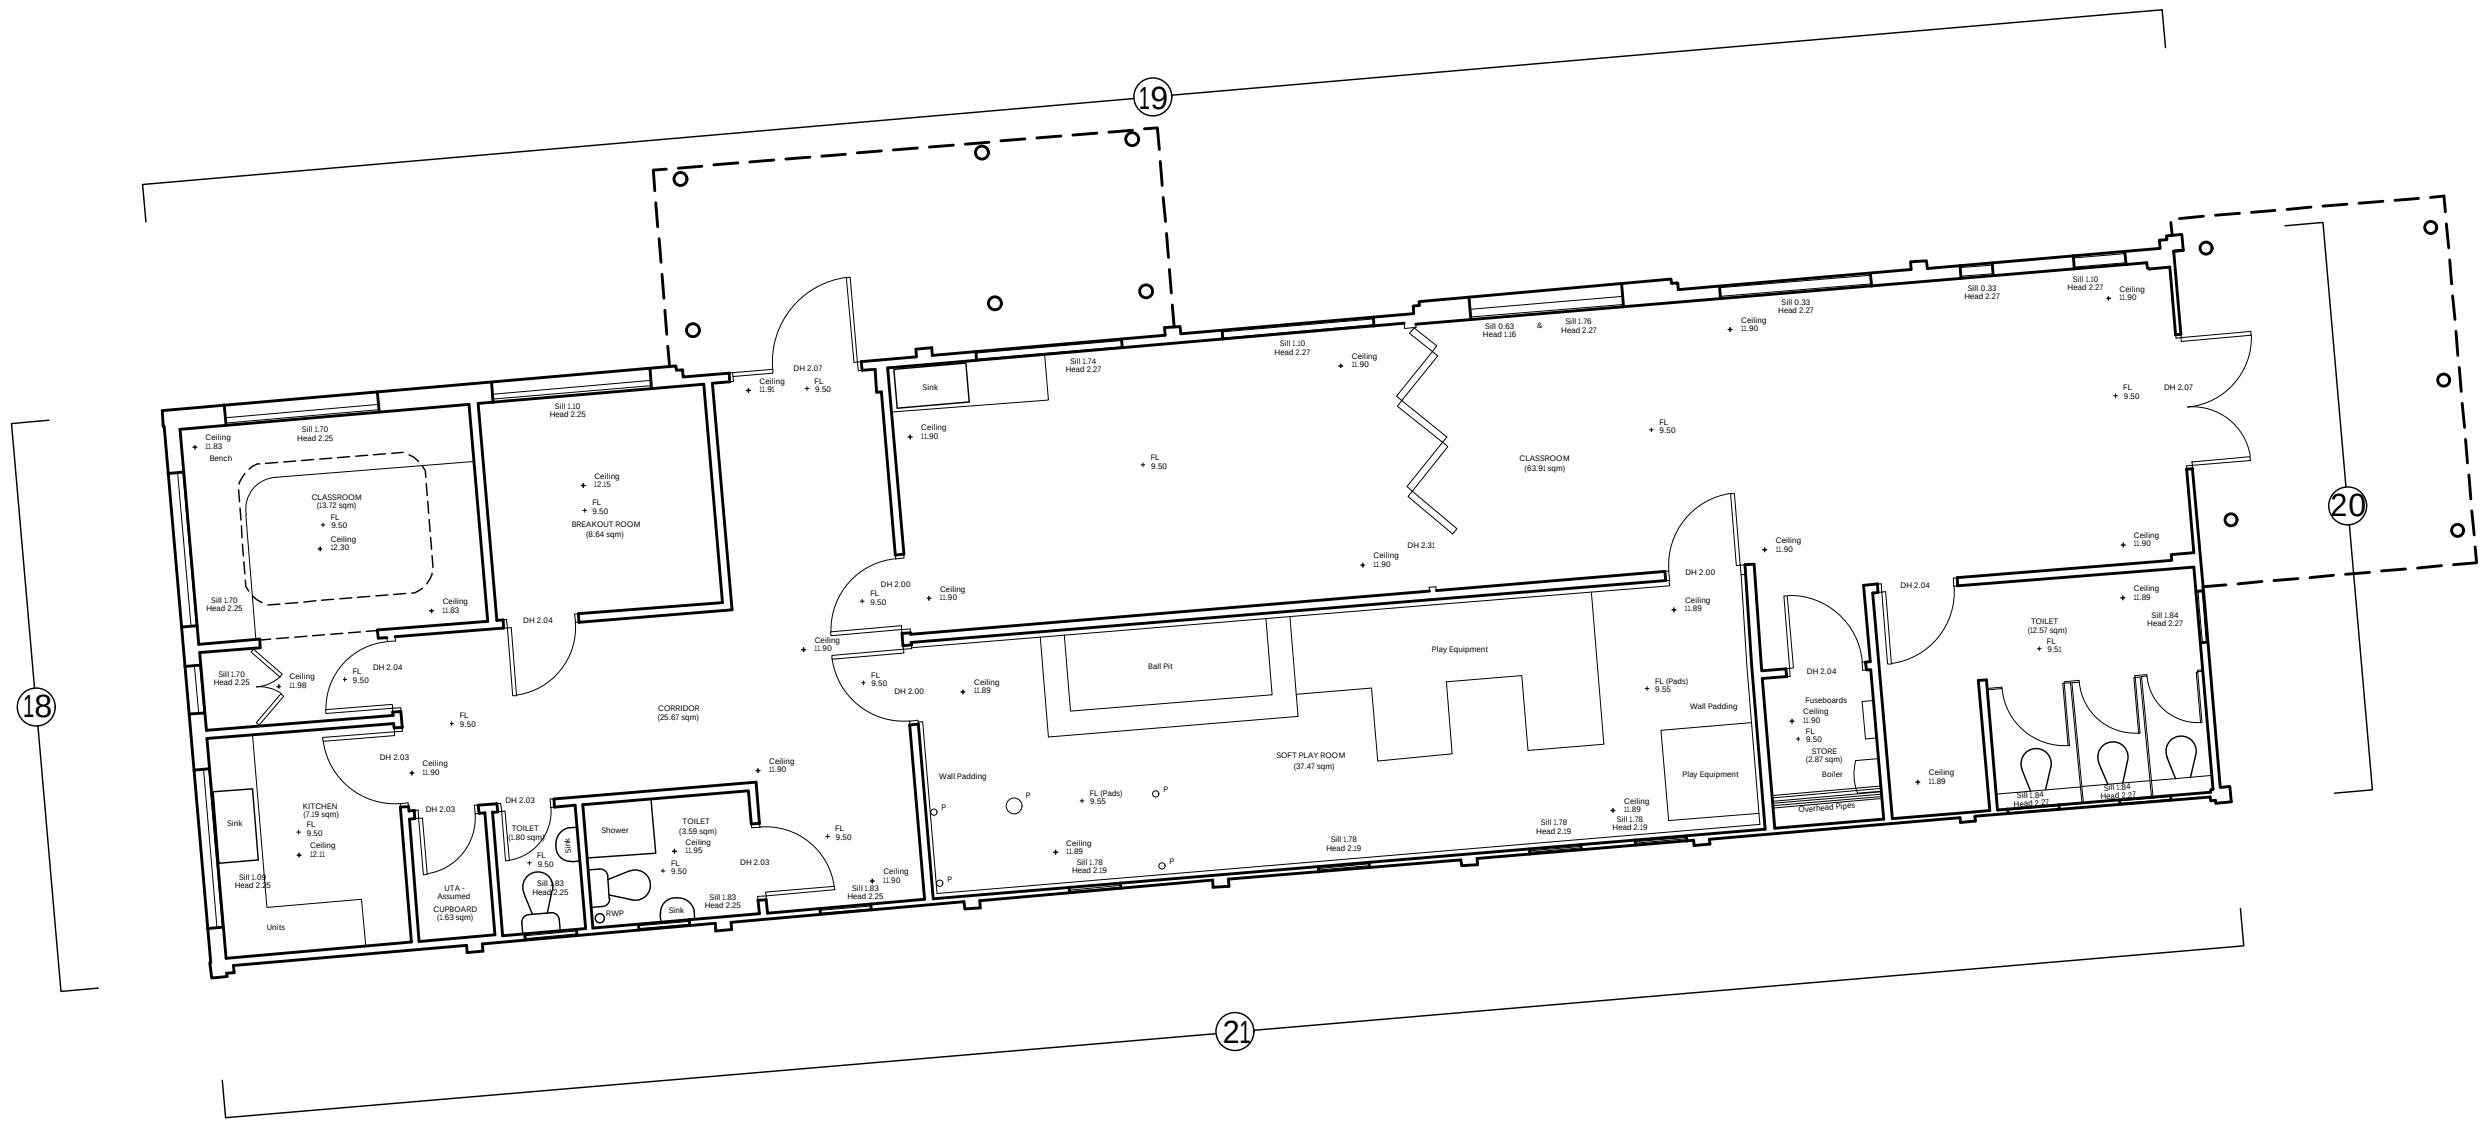

Block C
As Proposed

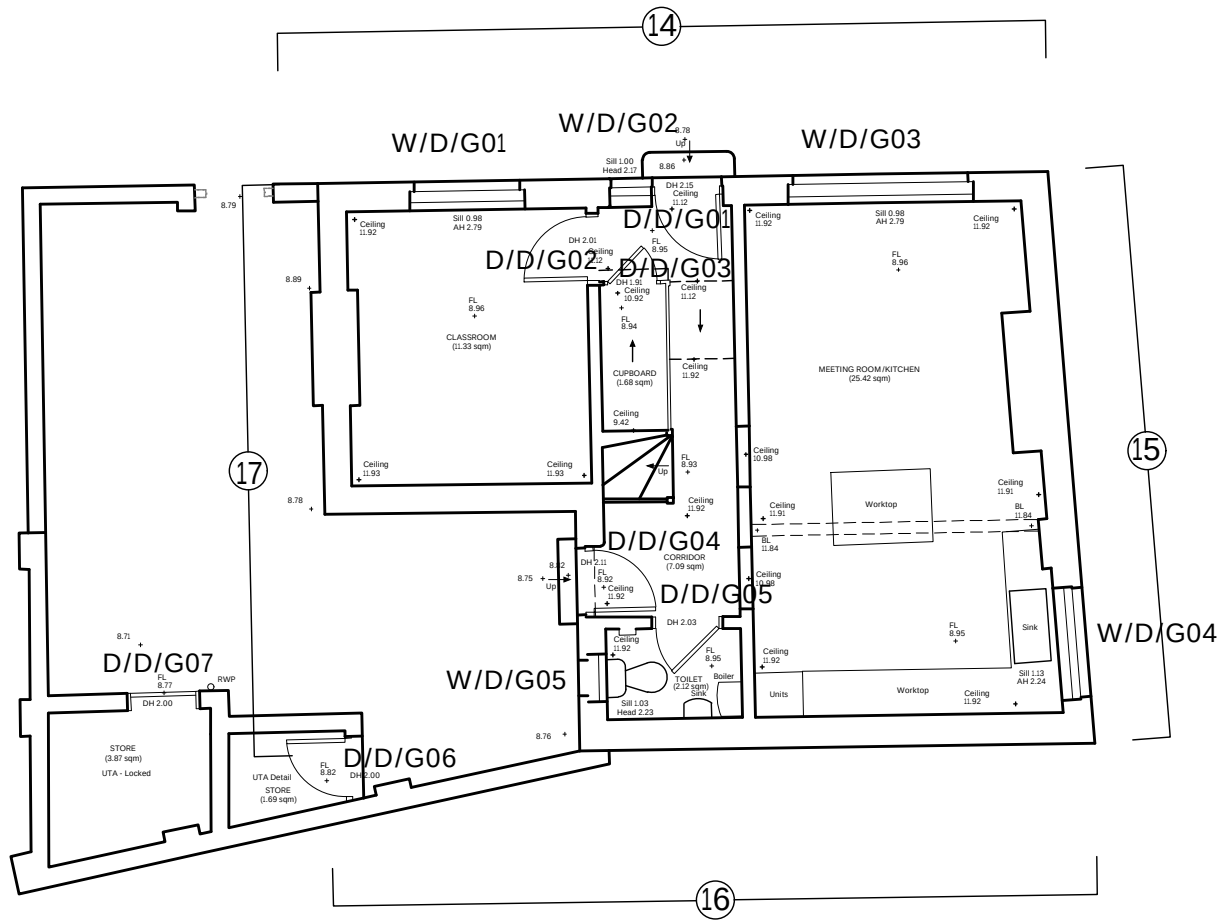

Block D
As Proposed

1:100

Key

Windows & external doors are to be replaced in accordance with the window and door schedules.

Notes

- Make good all window reveals and adjacent wall finishes affected by window remediation and/or replacement, to match existing surrounding finishes

P01: Planning application submission 18.03.2026 sd bw

rev.	description	date	drawn	checked
------	-------------	------	-------	---------

client :

London Borough of Haringey

project :

Lot2b Earlsmead Primary School
Broad Ln, London N15 4PW

drawing title :

Ground floor plans
Blocks B,C & D
As Proposed

FulkersBaileyRussell

London | Basingstoke | Brighton | Bristol | Cardiff | Kings Hill | Manchester

info@fulkers.co.uk // www.fulkers.co.uk // 020 3735 5792

proj no : 24.4724 scale: 1:100@A1

identifier : 4724-FBR-A1-00-DR-A-203

status: S4 (Planning) rev no: P01

1:100

