


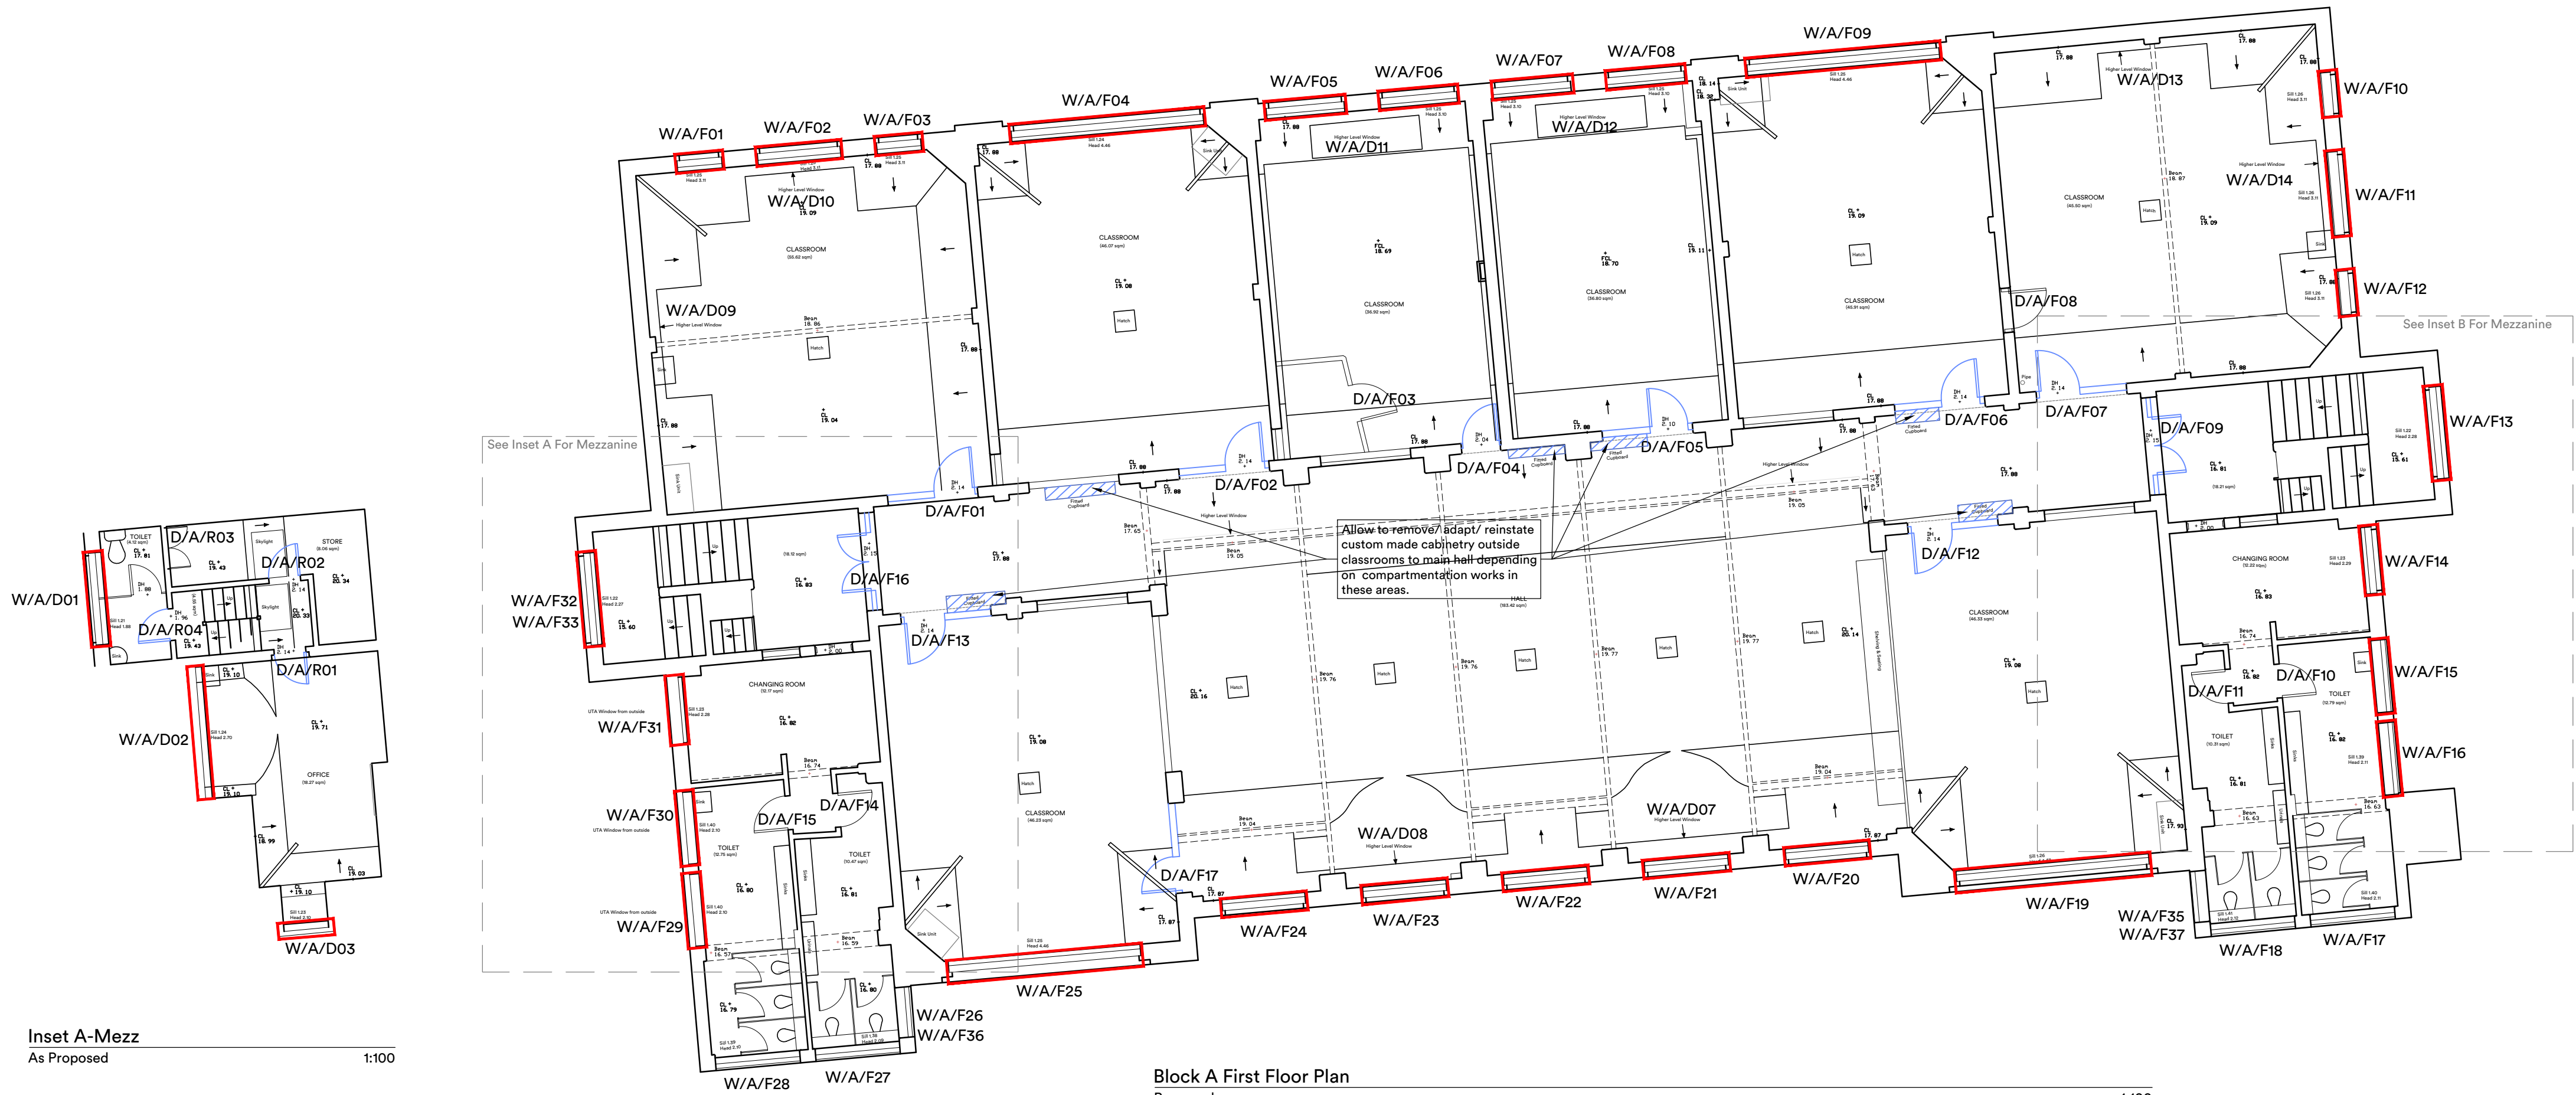


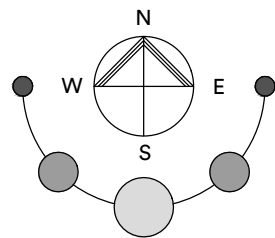

Inset A-Mezz
As Proposed
1:100

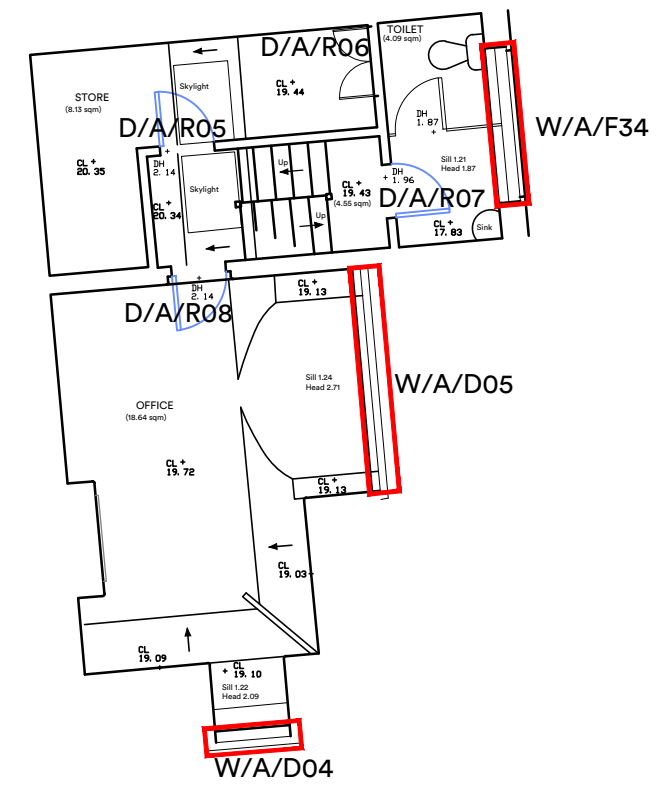


Inset B Mezz
As Proposed
1:100

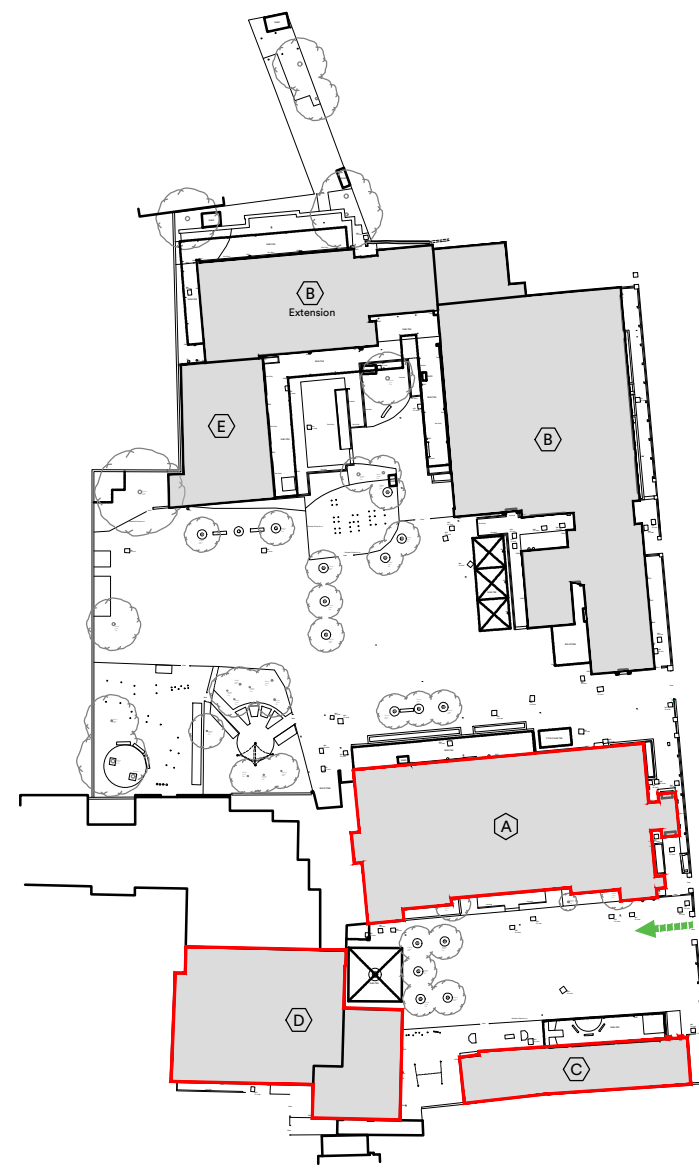

Key Plan
NTS

Key

 Windows & external doors are to be replaced in accordance with the window and door schedules.

 
 Proposed new works

 Internal doors are to be replaced with new refer to door schedules & fire compartmentation plan


 New splashback or replacement splashback.

Notes:

1. For upgrading of internal doors refer to Door Schedule and SoW .
2. Window reveals to be replaced/ repaired.

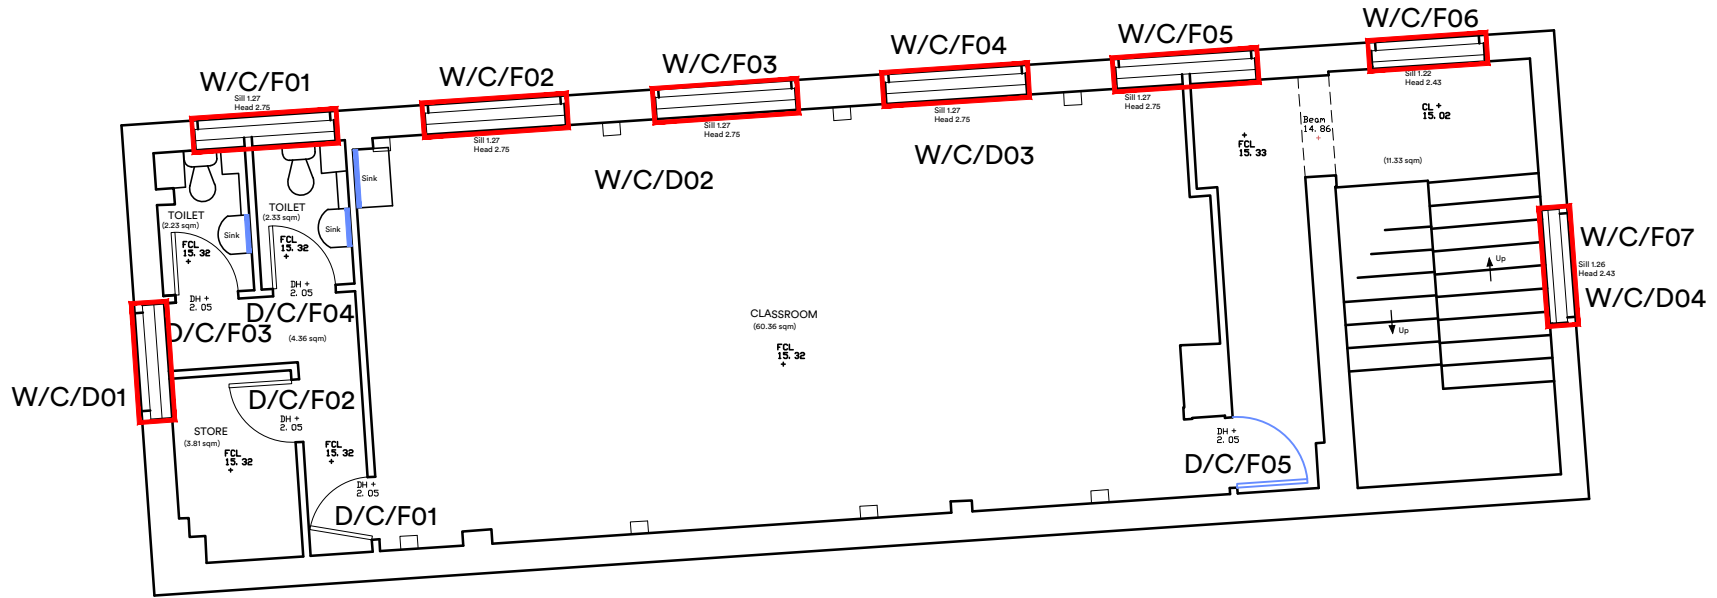

Block C First Floor Plan
As Proposed
1:100

 

P02	Planning application submission	30.01.2026	ys	jh
P01	Pre-Application issue.	14.11.2025	ys	jh
rev.	description	date	drawn	checked

client :
London Borough of Haringey

project :
Lot2a Mulberry Primary School
Parkhurst Road, London N17 9RB

drawing title :

Proposed Plans
First floor Blocks A & C

FulkersBaileyRussell
London | Basingstoke | Brighton | Bristol | Cardiff | Kings Hill | Manchester
info@fulkers.co.uk // www.fulkers.co.uk // 020 3735 5792

proj no : 24.4723	scale: 1:100@A1
identifier : 4723-FBR-MP-01-DR-A-204	
status: S4 (Planning)	rev no: P02