
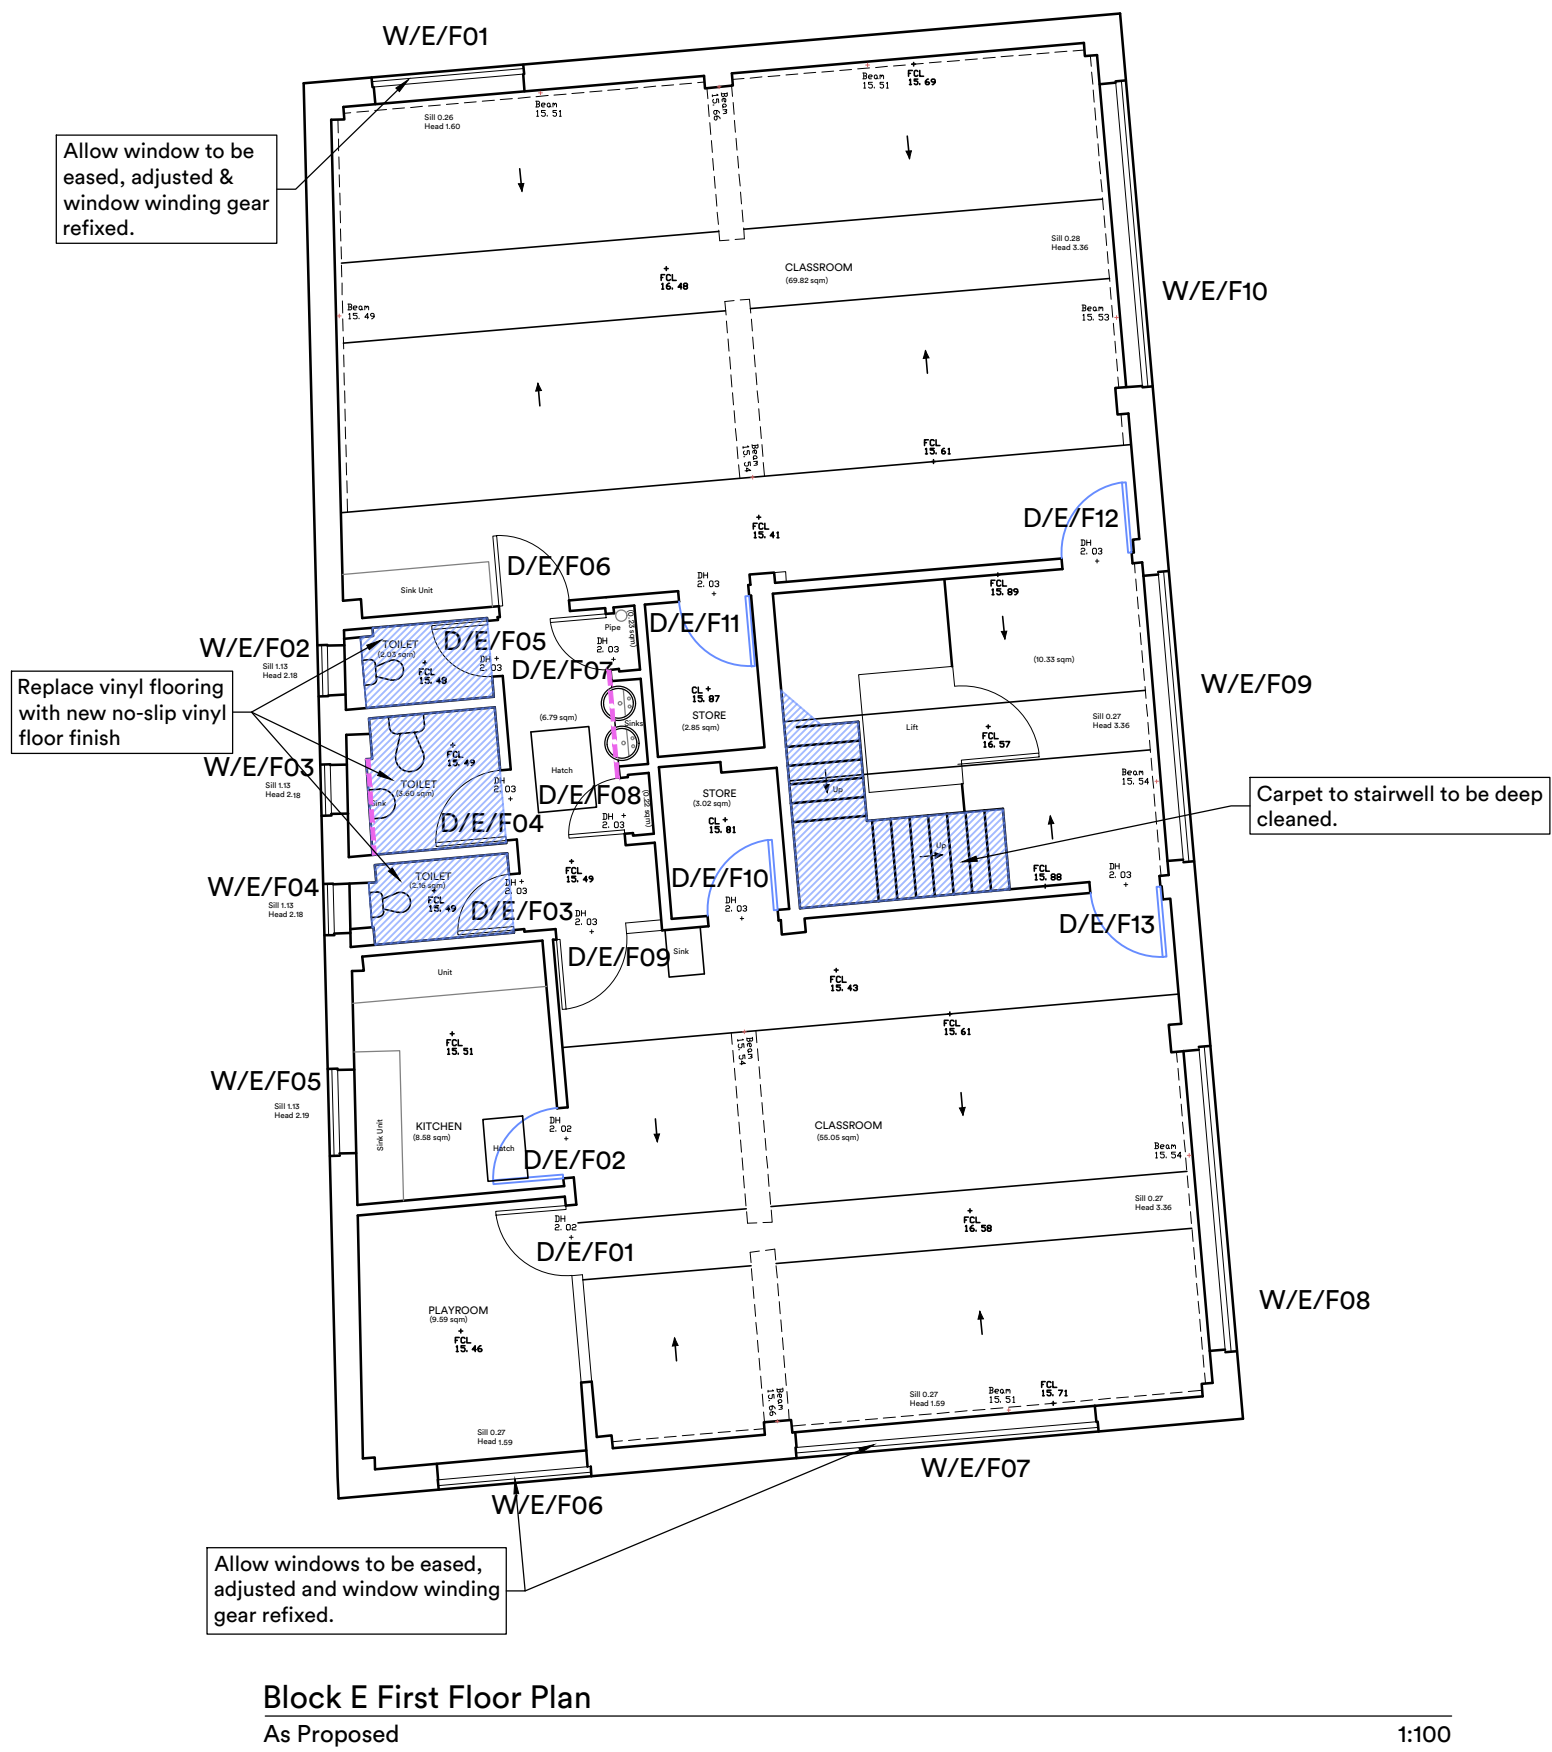


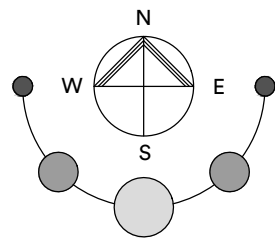

#### Key

 Windows & external doors are to be replaced in accordance with the window and door schedules.





 Proposed new works

 Internal doors are to be replaced with new refer to door schedules & fire compartmentation plan

 Existing skirting to be replaced by new skirting

Notes:

1. For upgrading of internal doors refer to Door Schedule and SoW .
2. Window reveals to be replaced/ repaired.

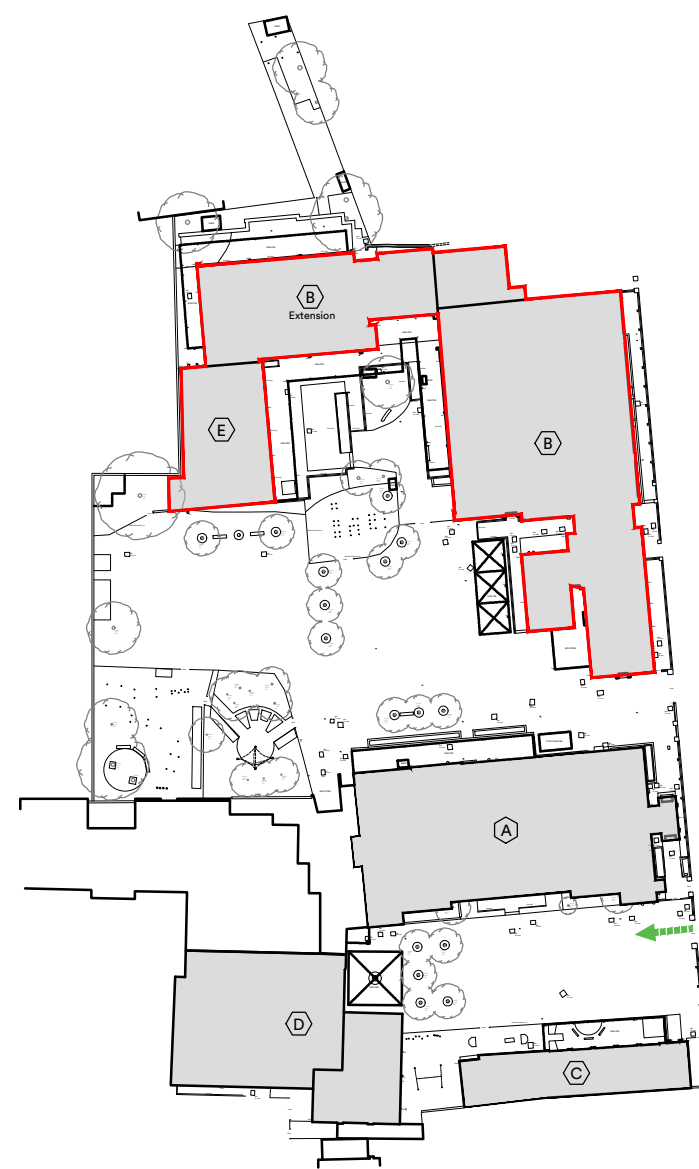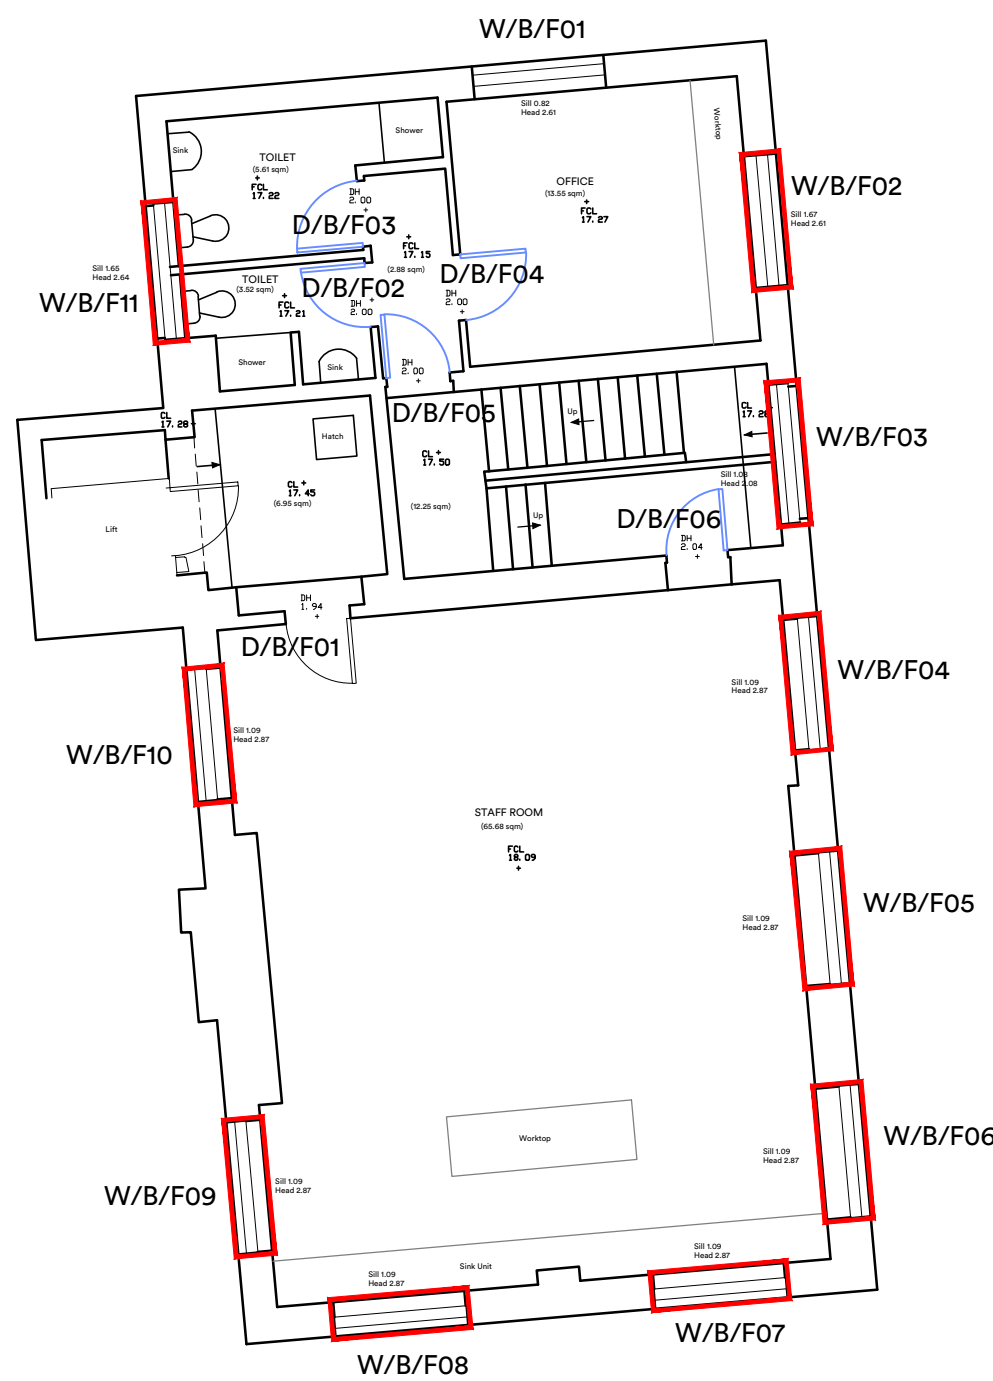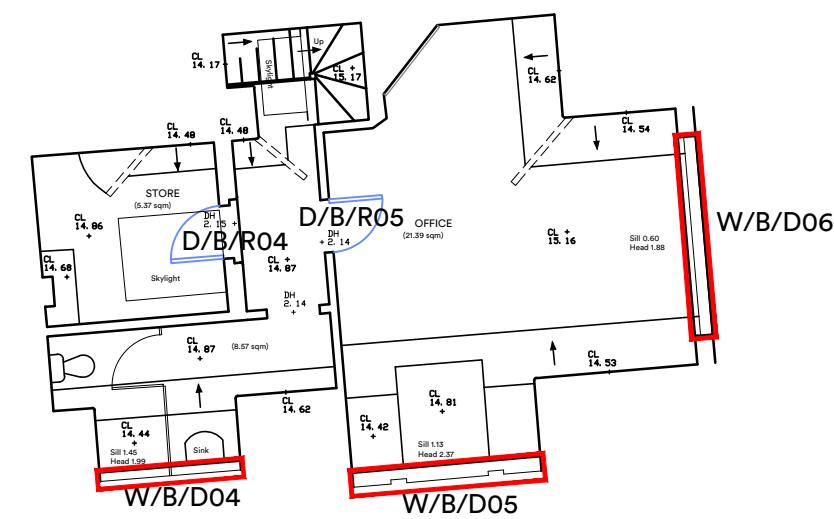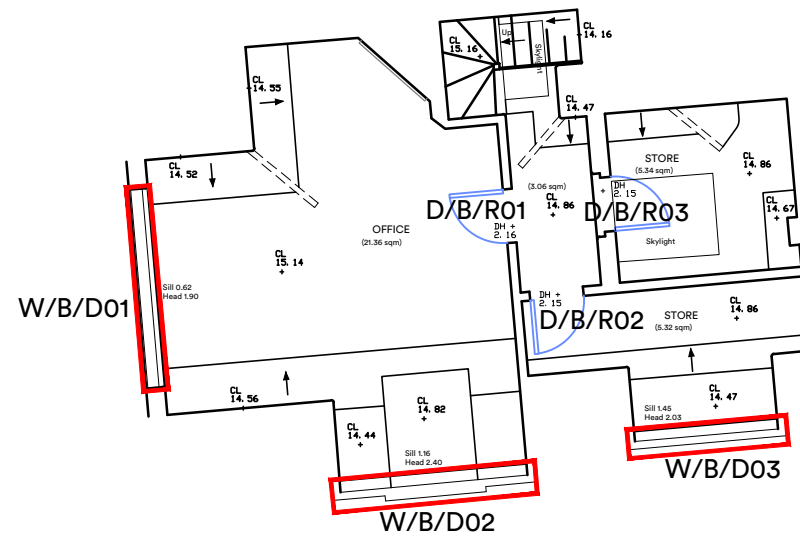

Key Plan

NTS

|      |                                 |            |       |         |
|------|---------------------------------|------------|-------|---------|
| P02  | Planning application submission | 30.01.2026 | ys    | jh      |
| P01  | Pre-Application issue.          | 14.11.2025 | ys    | jh      |
| rev. | description                     | date       | drawn | checked |

client :

London Borough of Haringey

project :

Lot2a Mulberry Primary School  
Parkhurst Road, London N17 9RB

drawing title :

Proposed Plan  
First floor Blocks B & E

**FulkersBaileyRussell**

London | Basingstoke | Brighton | Bristol | Cardiff | Kings Hill | Manchester  
info@fulkers.co.uk // www.fulkers.co.uk // 020 3735 5792

proj no : 24.4723 scale: 1:100@A1

identifier : 4723-FBR-MP-01-DR-A-205

status: S4 (Planning) rev no: P02

