


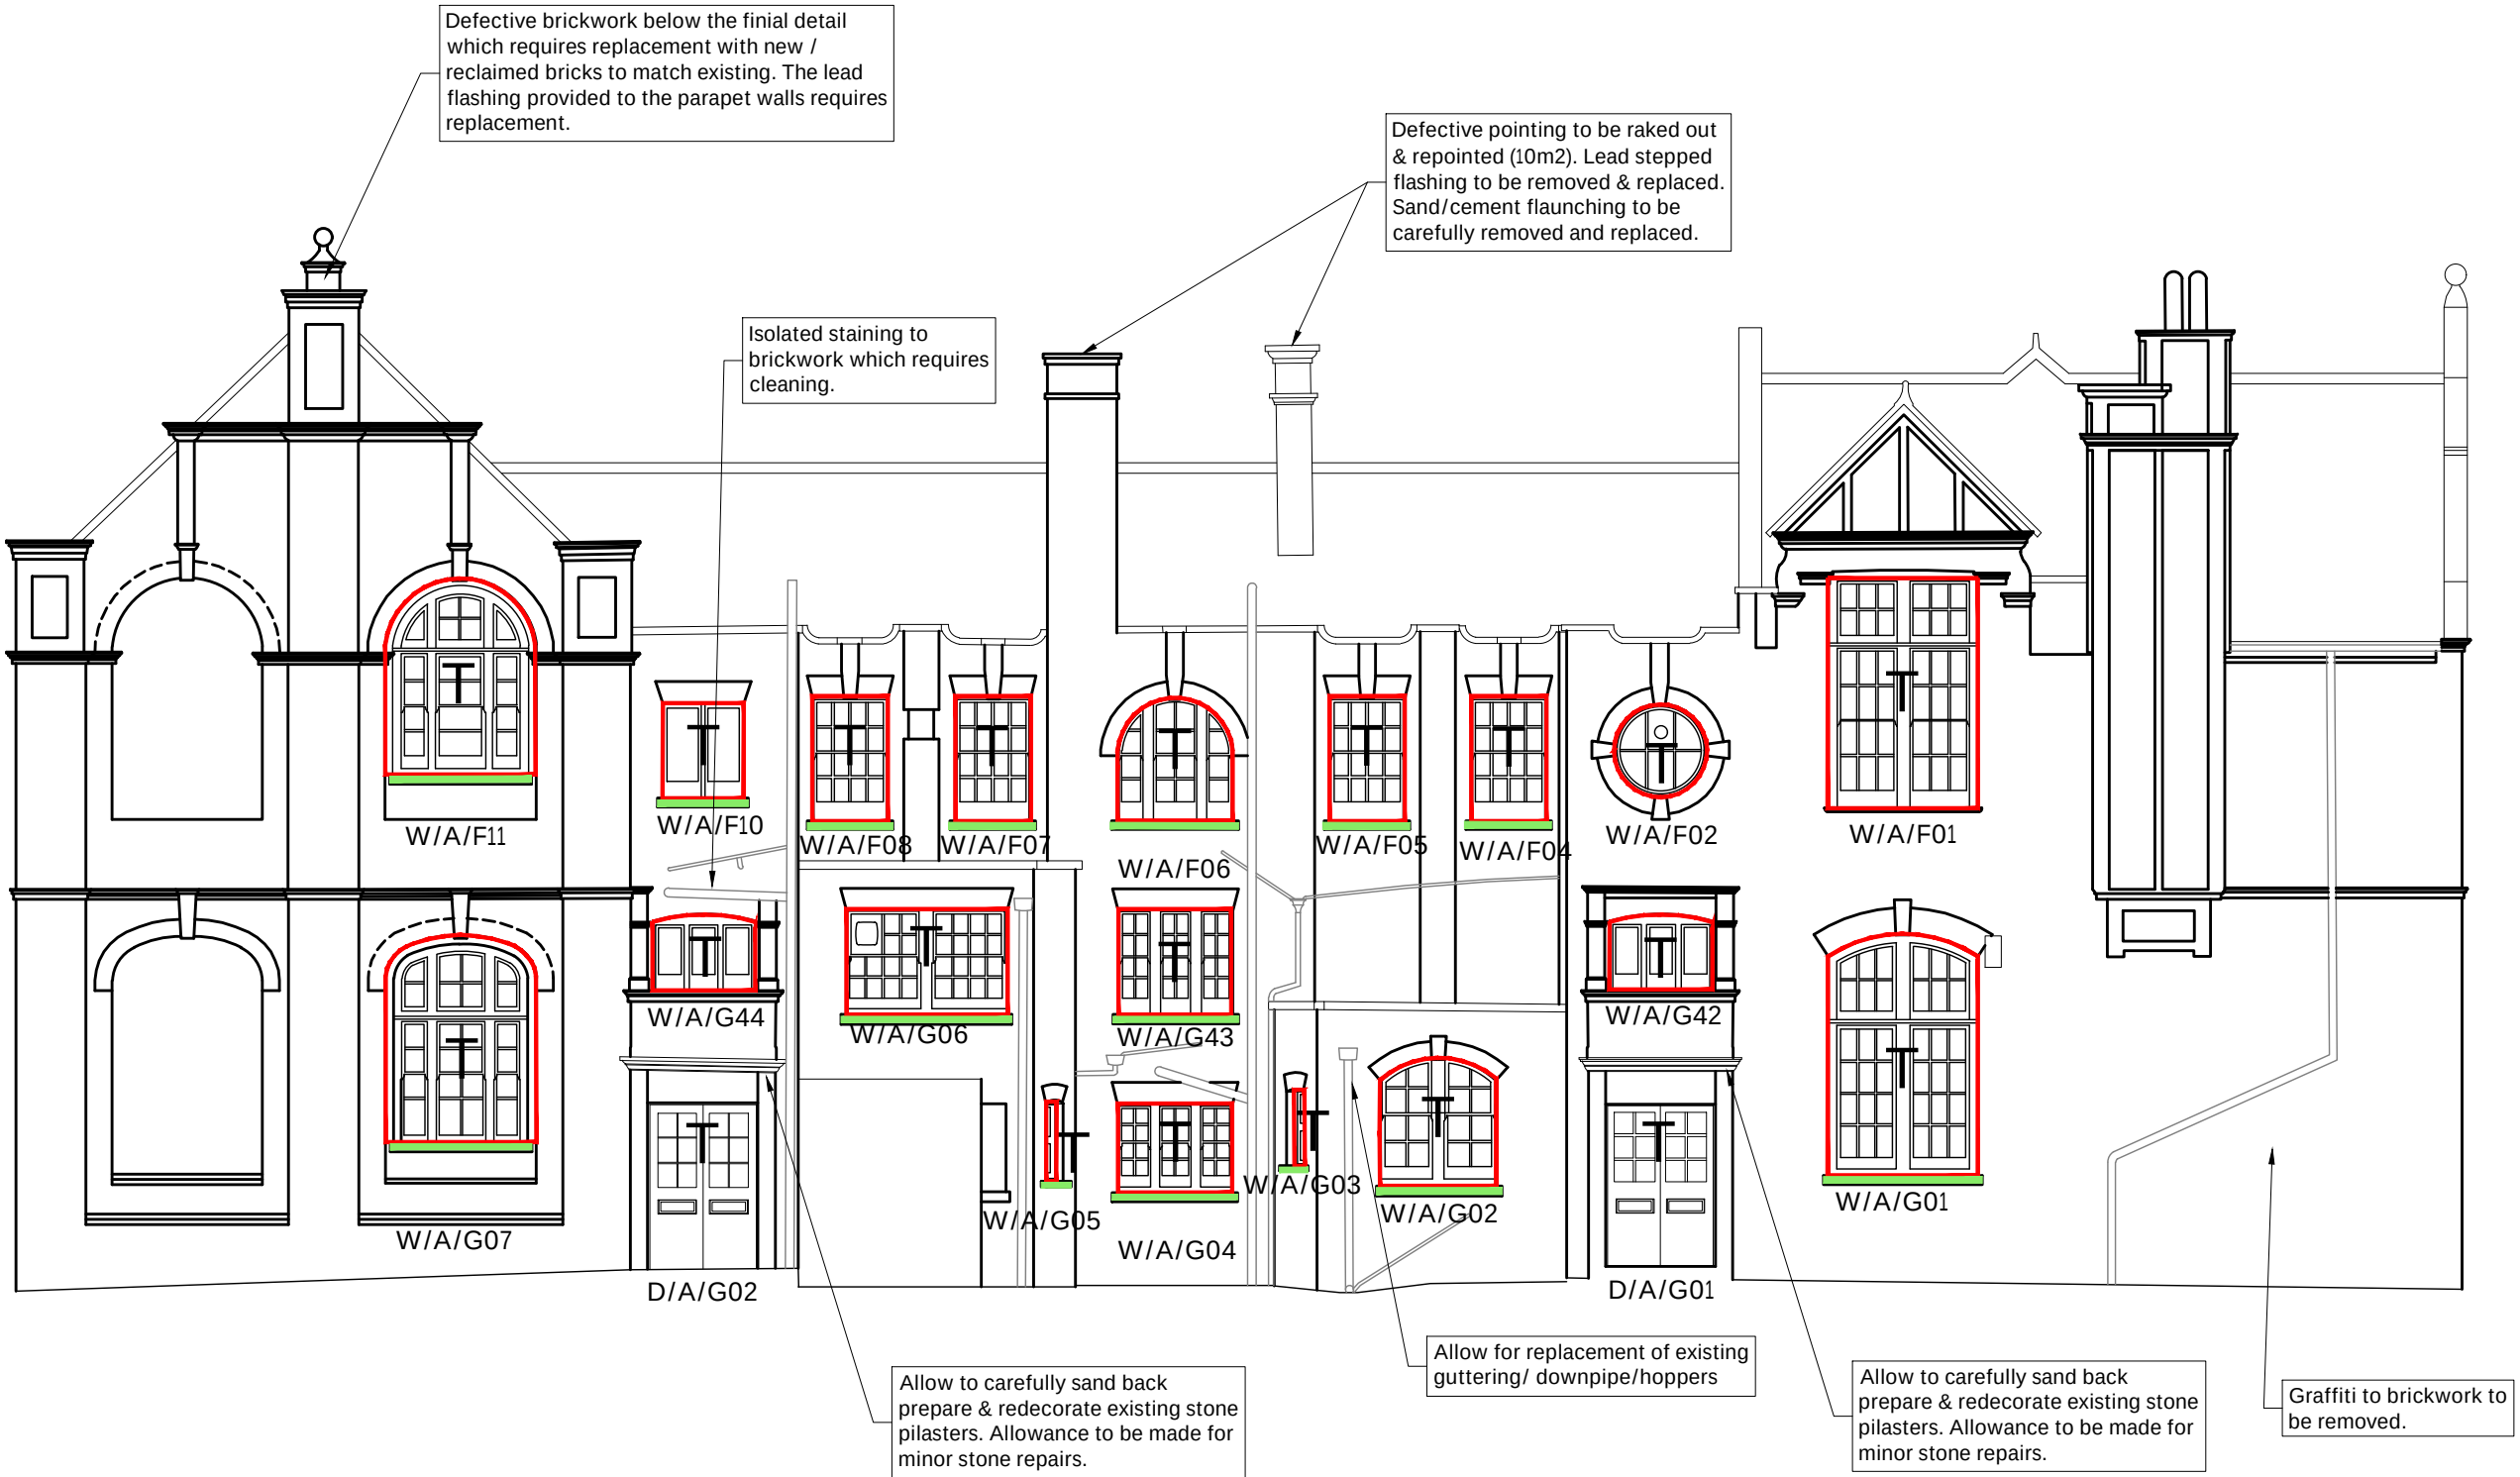


ELEVATION 1



ELEVATION 2

Block A Elevations
As Proposed


1:100

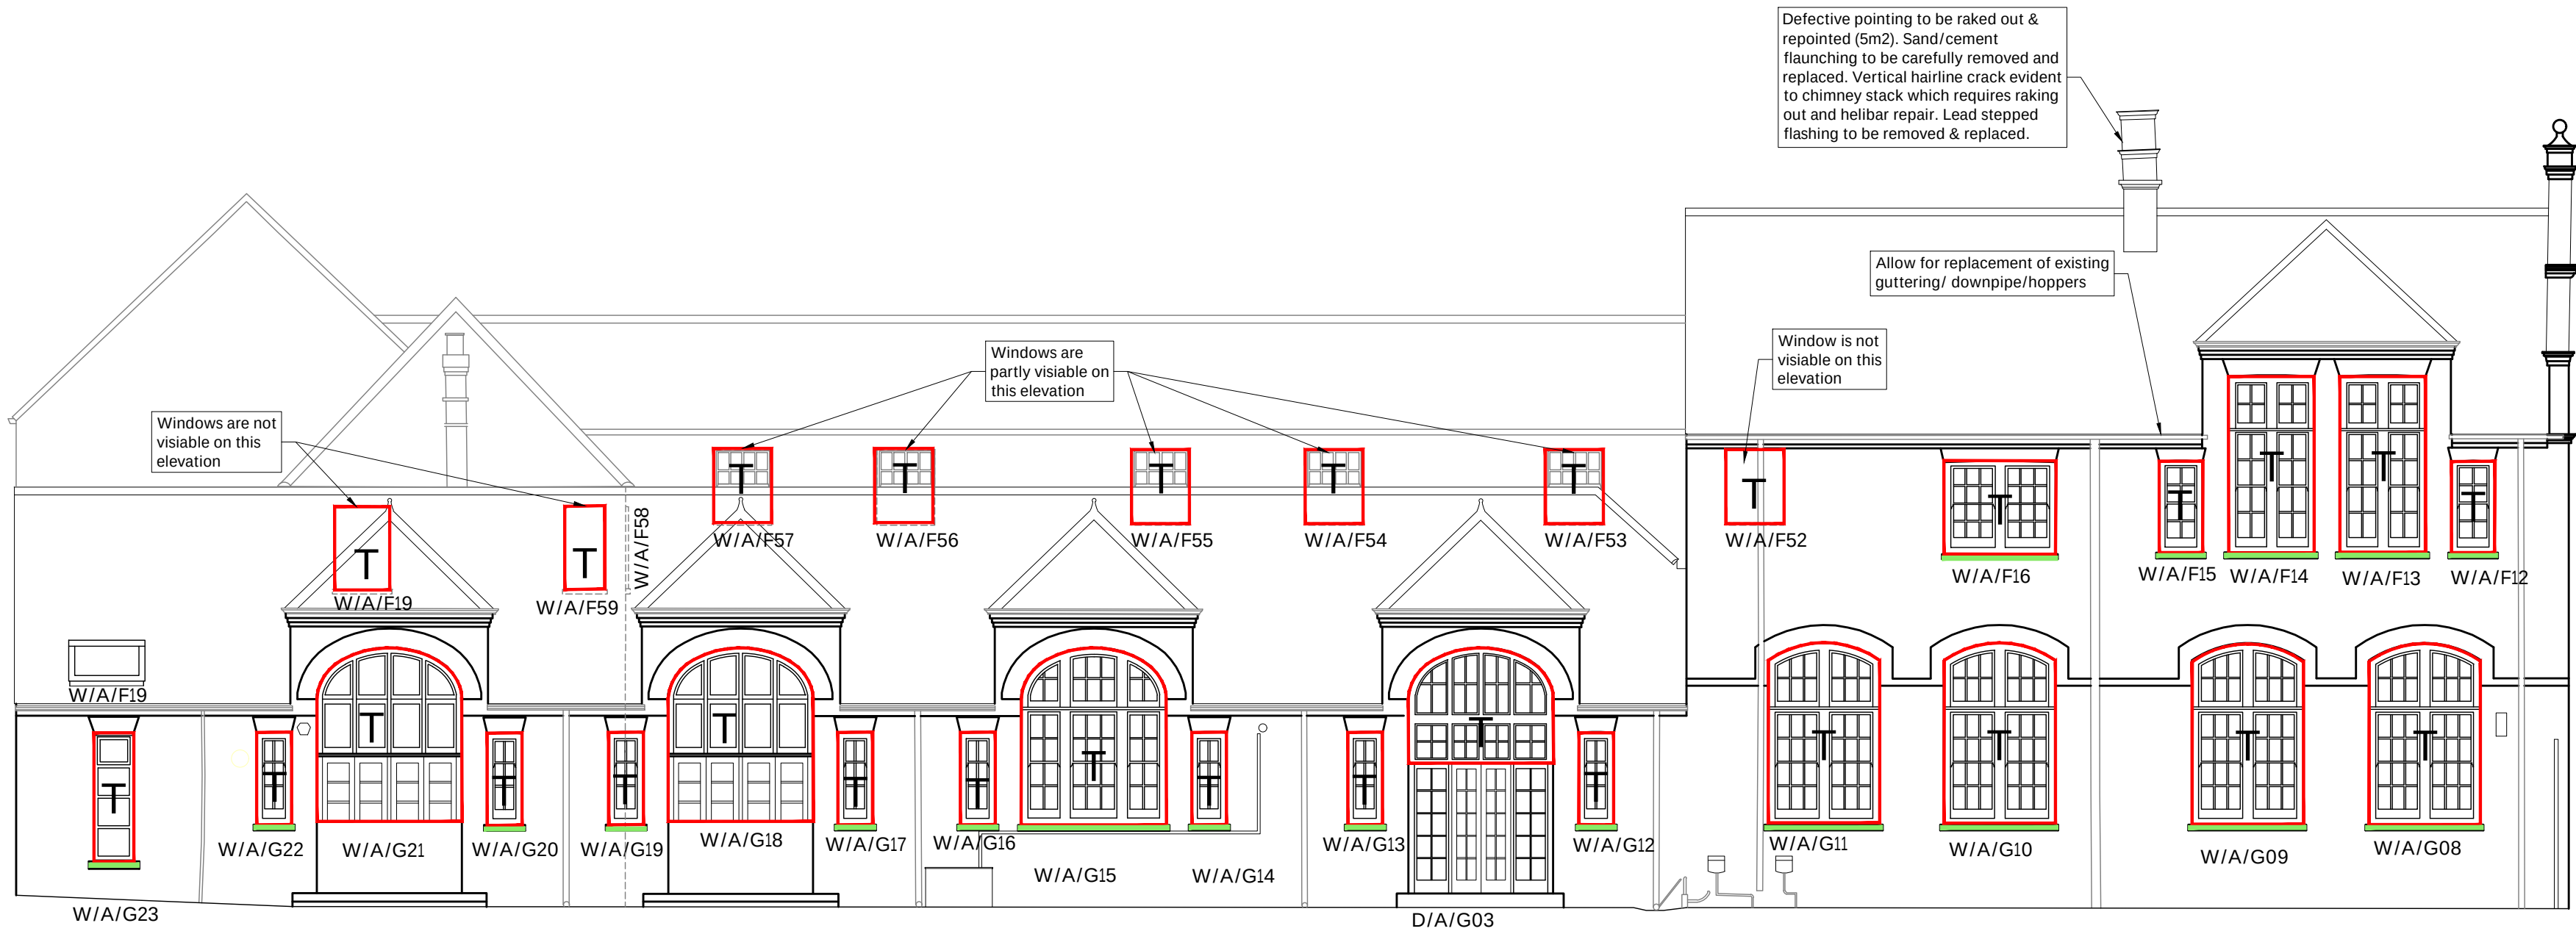

ELEVATION 3

- General notes:
1. Nominal brickwork/pointing repairs to all elevations where necessary
 2. Replacement of existing guttering/ downpipe/hoppers to all elevations

1:100
0 2m 4m 6m 8m 10m

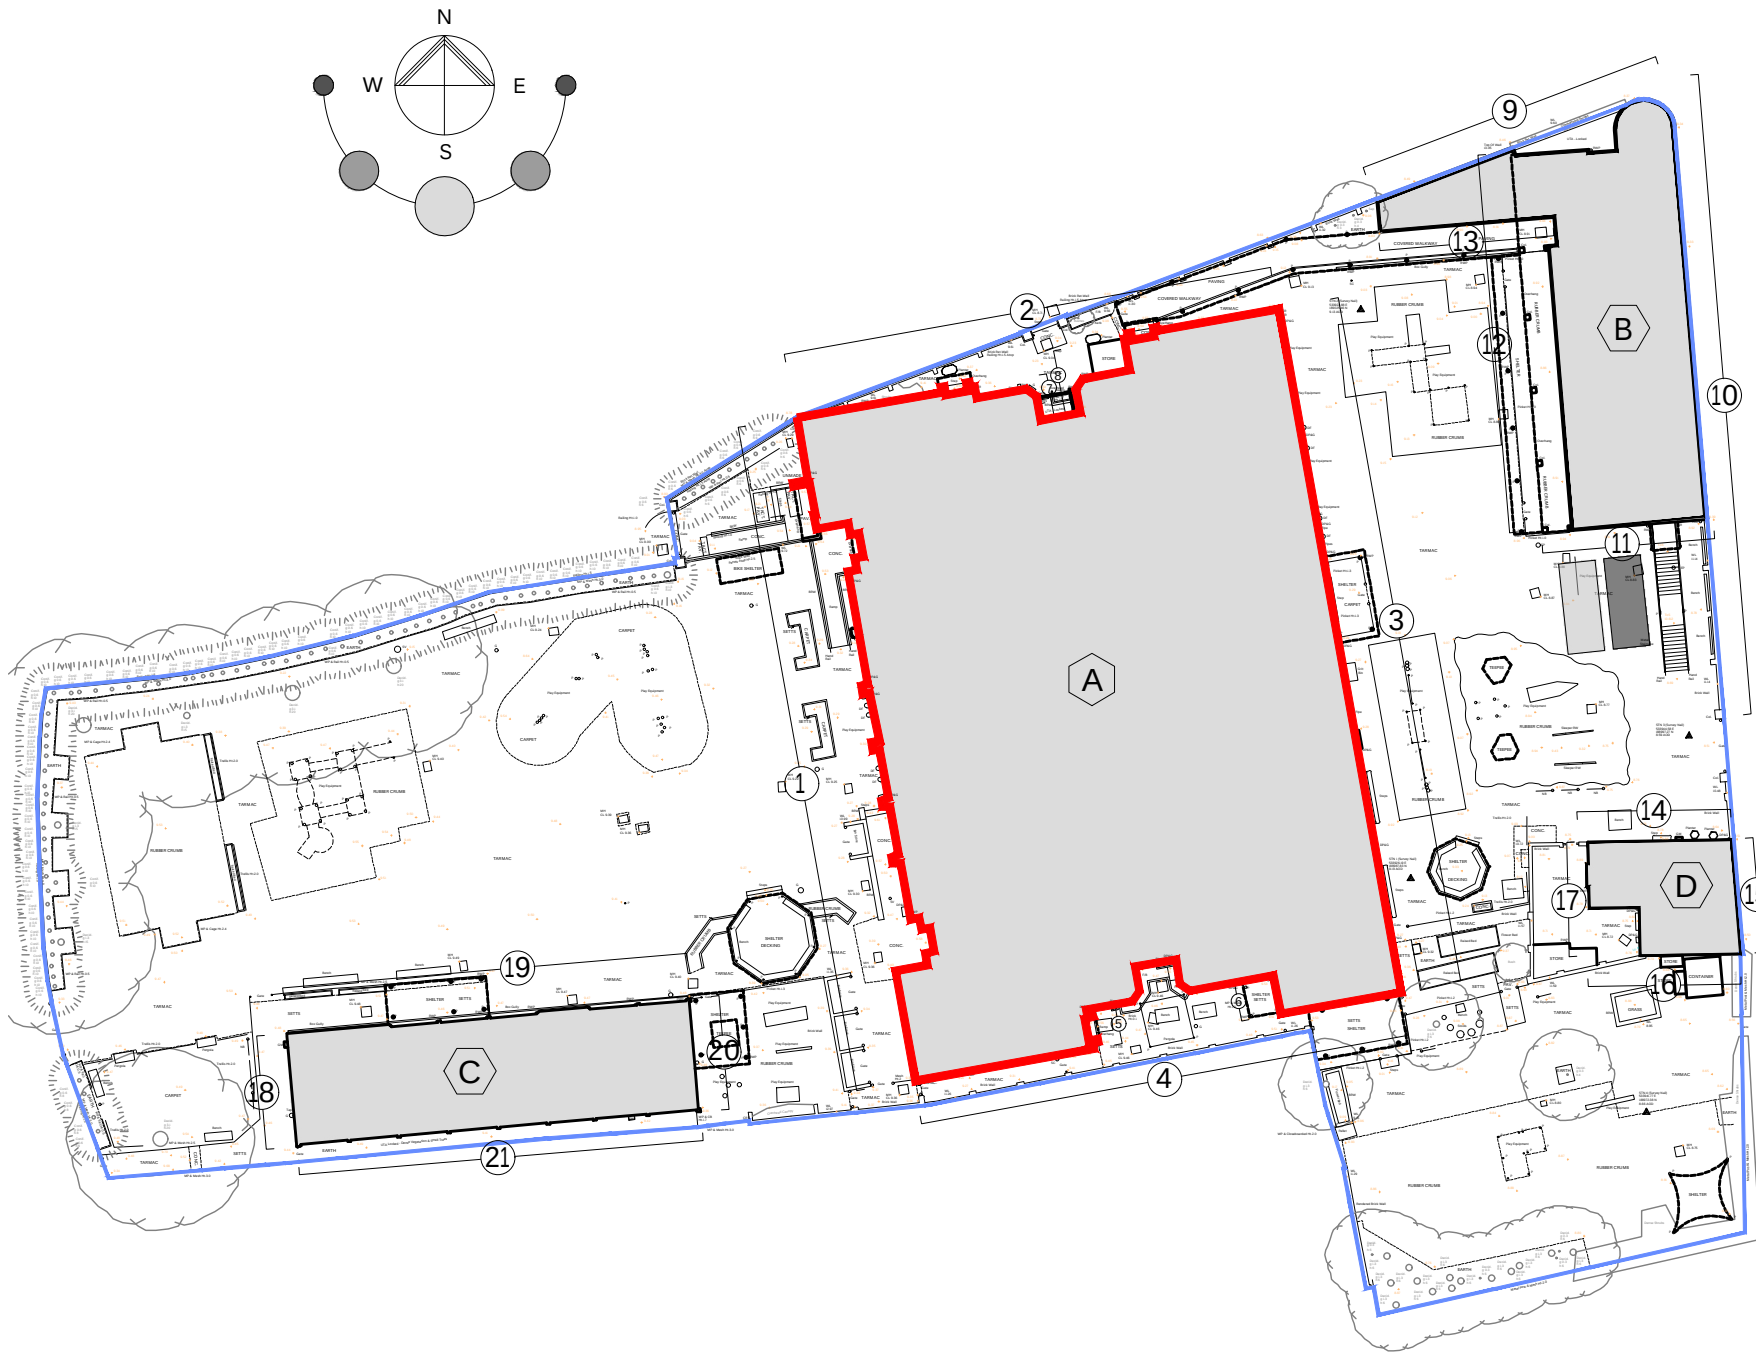

Key Plan

NTS

T = Timber window / door
C = Crittall window
A = Aluminium window/ door

P02 Planning application submission	18.03.2026	sd	bw
P01 Pre-Application issue.	14.11.2025	sd	bw
rev.	description	date	drawn

client :

London Borough of Haringey

project :

Lot2b Earlsmead Primary School
Broad Lane, London N15 4PW

drawing title :

Proposed Elevations
Sheet 1

FulkersBaileyRussell
London | Basingstoke | Brighton | Bristol | Cardiff | Kings Hill | Manchester

info@fulkers.co.uk // www.fulkers.co.uk // 020 3735 5792

proj no : 24.4724 scale: 1:100@A1

identifier : 4724-FBR-EP-ZZ-DR-A-205

status: S4 (Planning) rev no: P02

Key

Windows & external doors are to be replaced in accordance with the window and door schedules.

Stone cill repairs

NOTE: For external elevation repairs and upgrading existing doors refer to door schedules & SoW .