



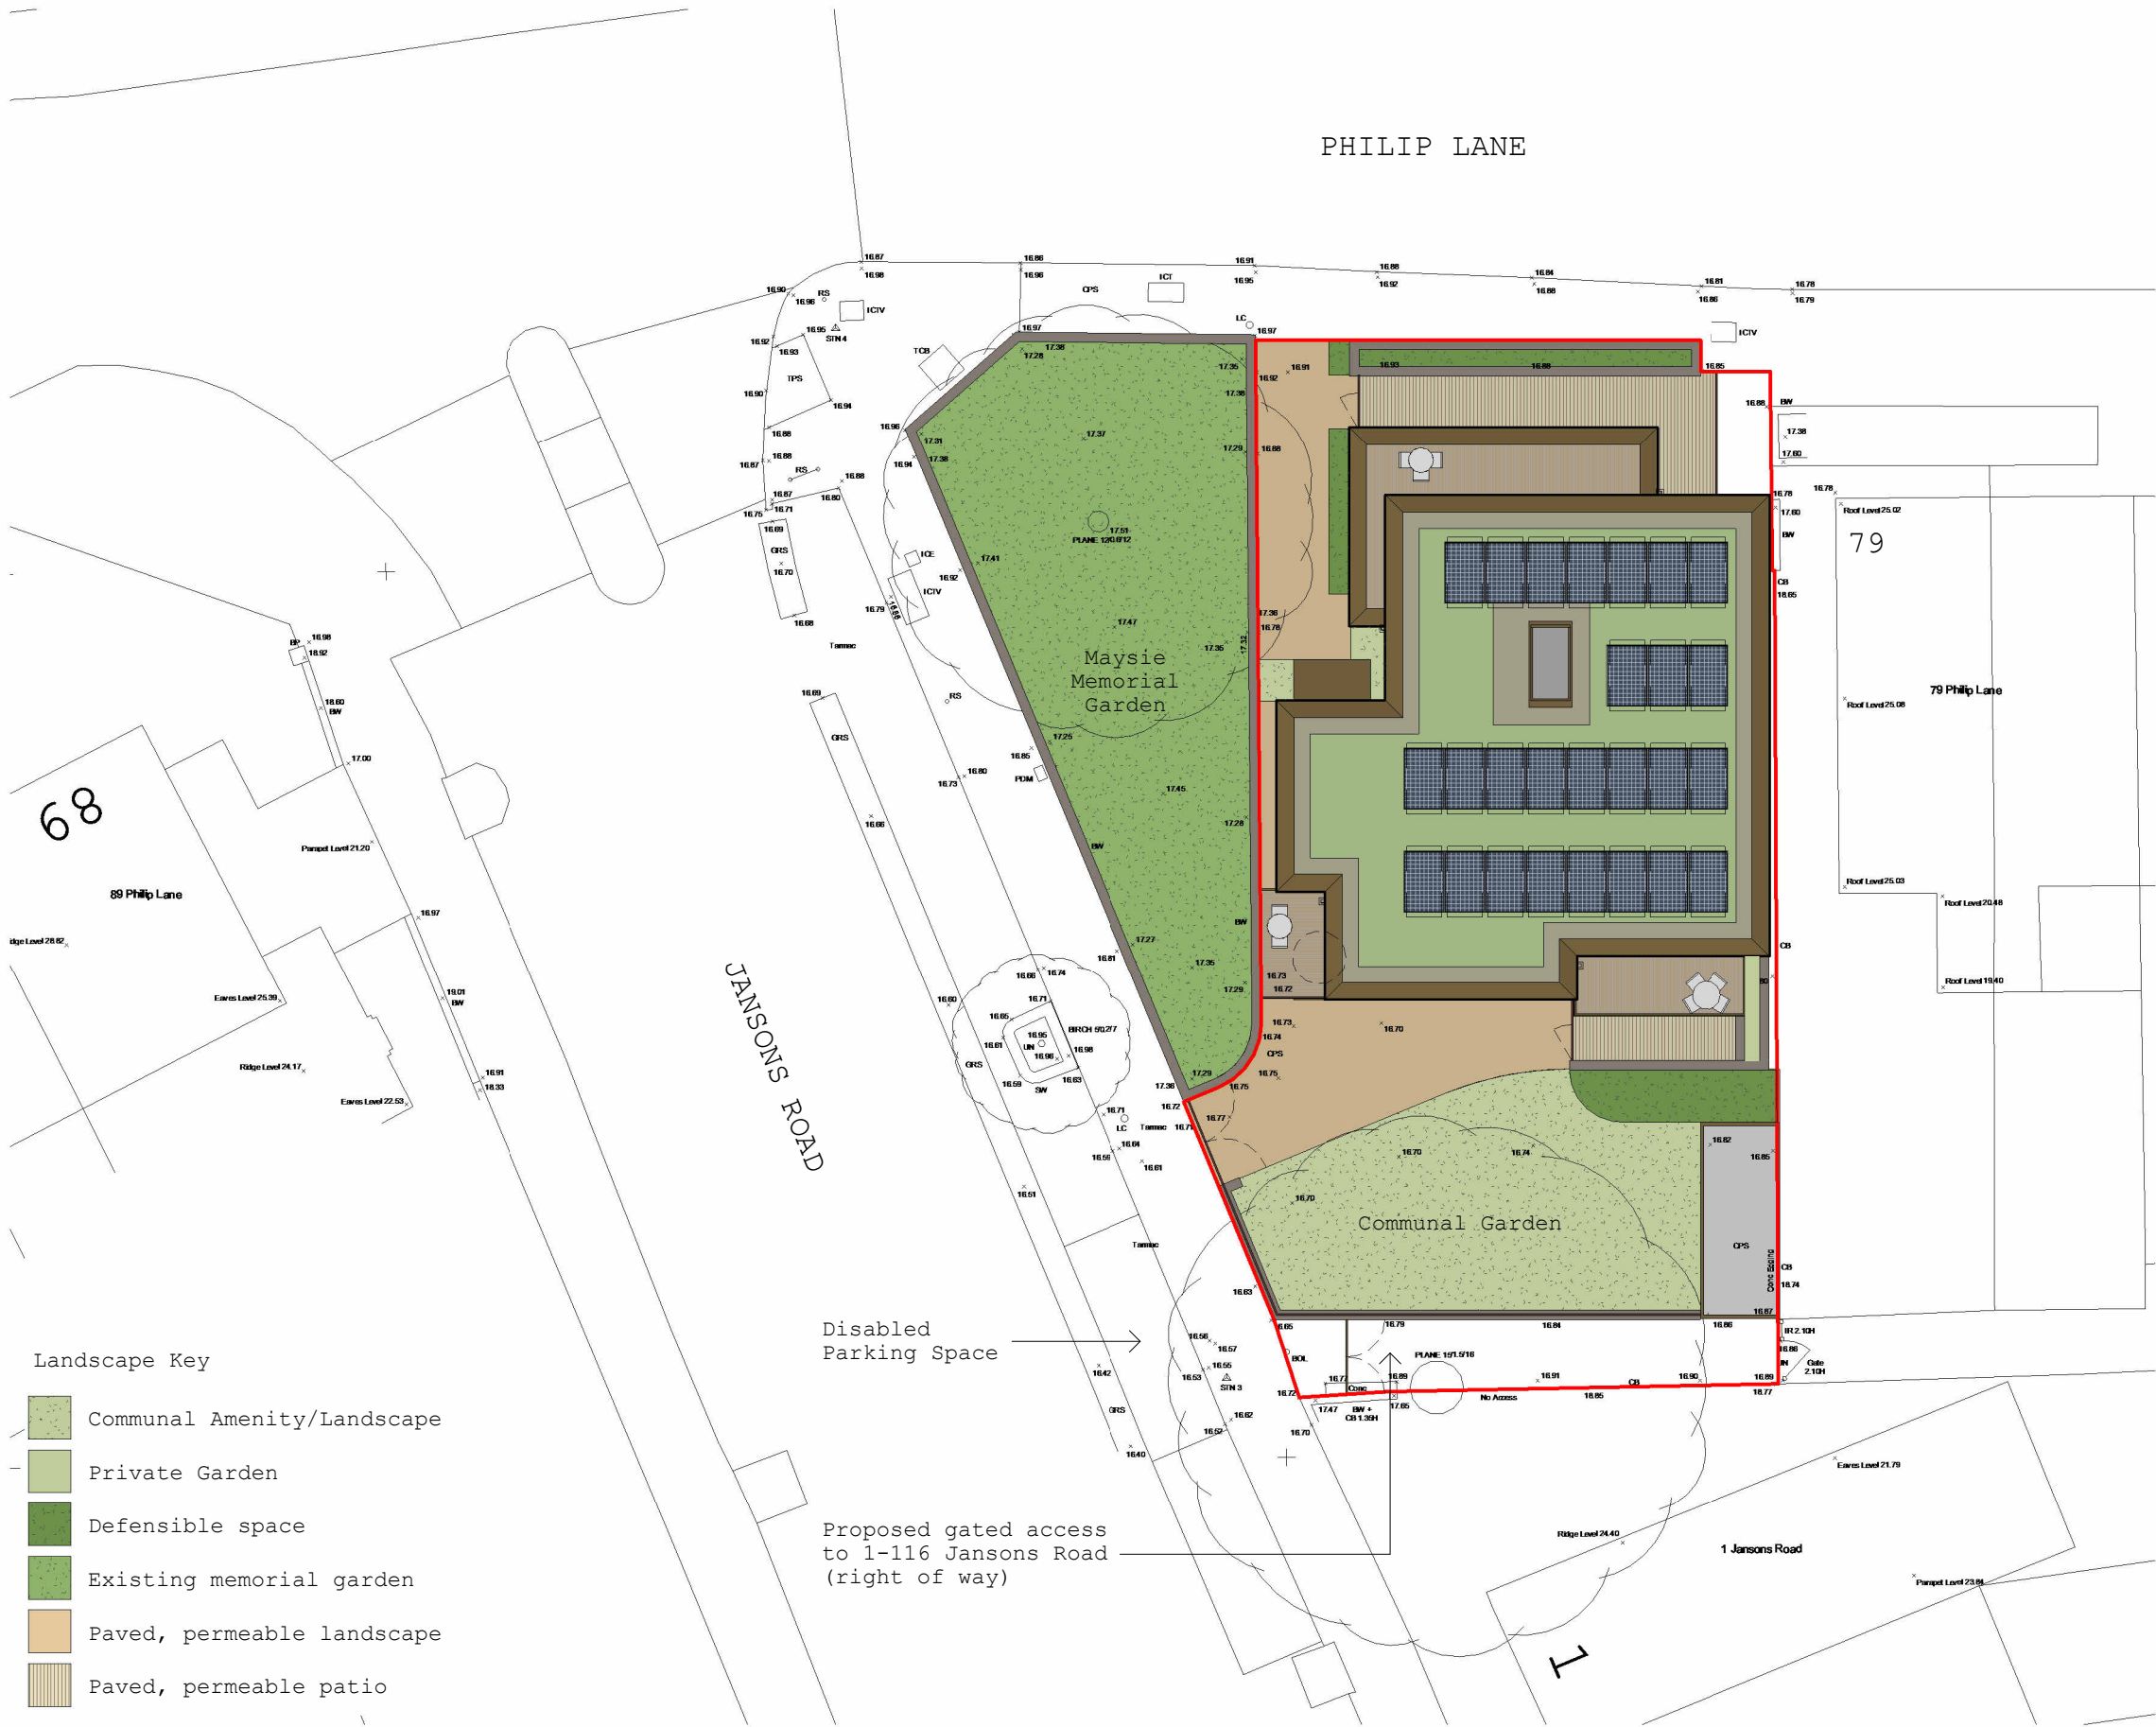

Landscape Key

- Communal Amenity/Landscape
- Private Garden
- Defensible space
- Existing memorial garden
- Paved, permeable landscape
- Paved, permeable patio

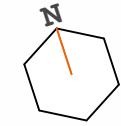

Ordnance Survey, (c) Crown Copyright 2025. All rights reserved. Licence number 100022432



2 12/09/25 Planning Issue  
1 09/09/25 First Issue

| REV DATE                                                  |                 | DESCRIPTION |
|-----------------------------------------------------------|-----------------|-------------|
| Collaborating with:<br><b>AJC Ltd</b>                     |                 |             |
| Job:                                                      | Drawing:        | Revision:   |
| <b>1131</b>                                               | <b>02-11</b>    | <b>2</b>    |
| Project:<br><b>Jansons Road</b><br><b>London, N15 4JP</b> |                 |             |
| Drawing:<br><b>Proposed Site Plan</b>                     |                 |             |
| <hr/>                                                     |                 |             |
| Date:                                                     | Status:         |             |
| <b>Sep '25</b>                                            | <b>Planning</b> |             |
| Drawn By:                                                 | Checked By:     |             |
| <b>MC</b>                                                 | <b>EM</b>       |             |

|   |
|---|
|                                                                                         |
|                                                                                         |
| <b>Colony Architects Ltd.</b><br>The Wine Store, Brewery<br>Court, Theale, Reading, RG7 5AJ<br><br>+44 (0)118 380 0328<br>hello@colonyarchitects.com<br>colonyarchitects.com |