
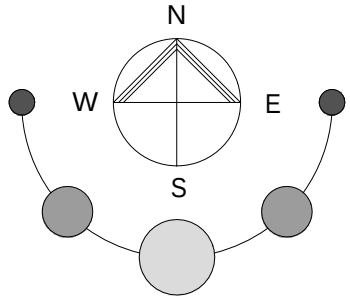


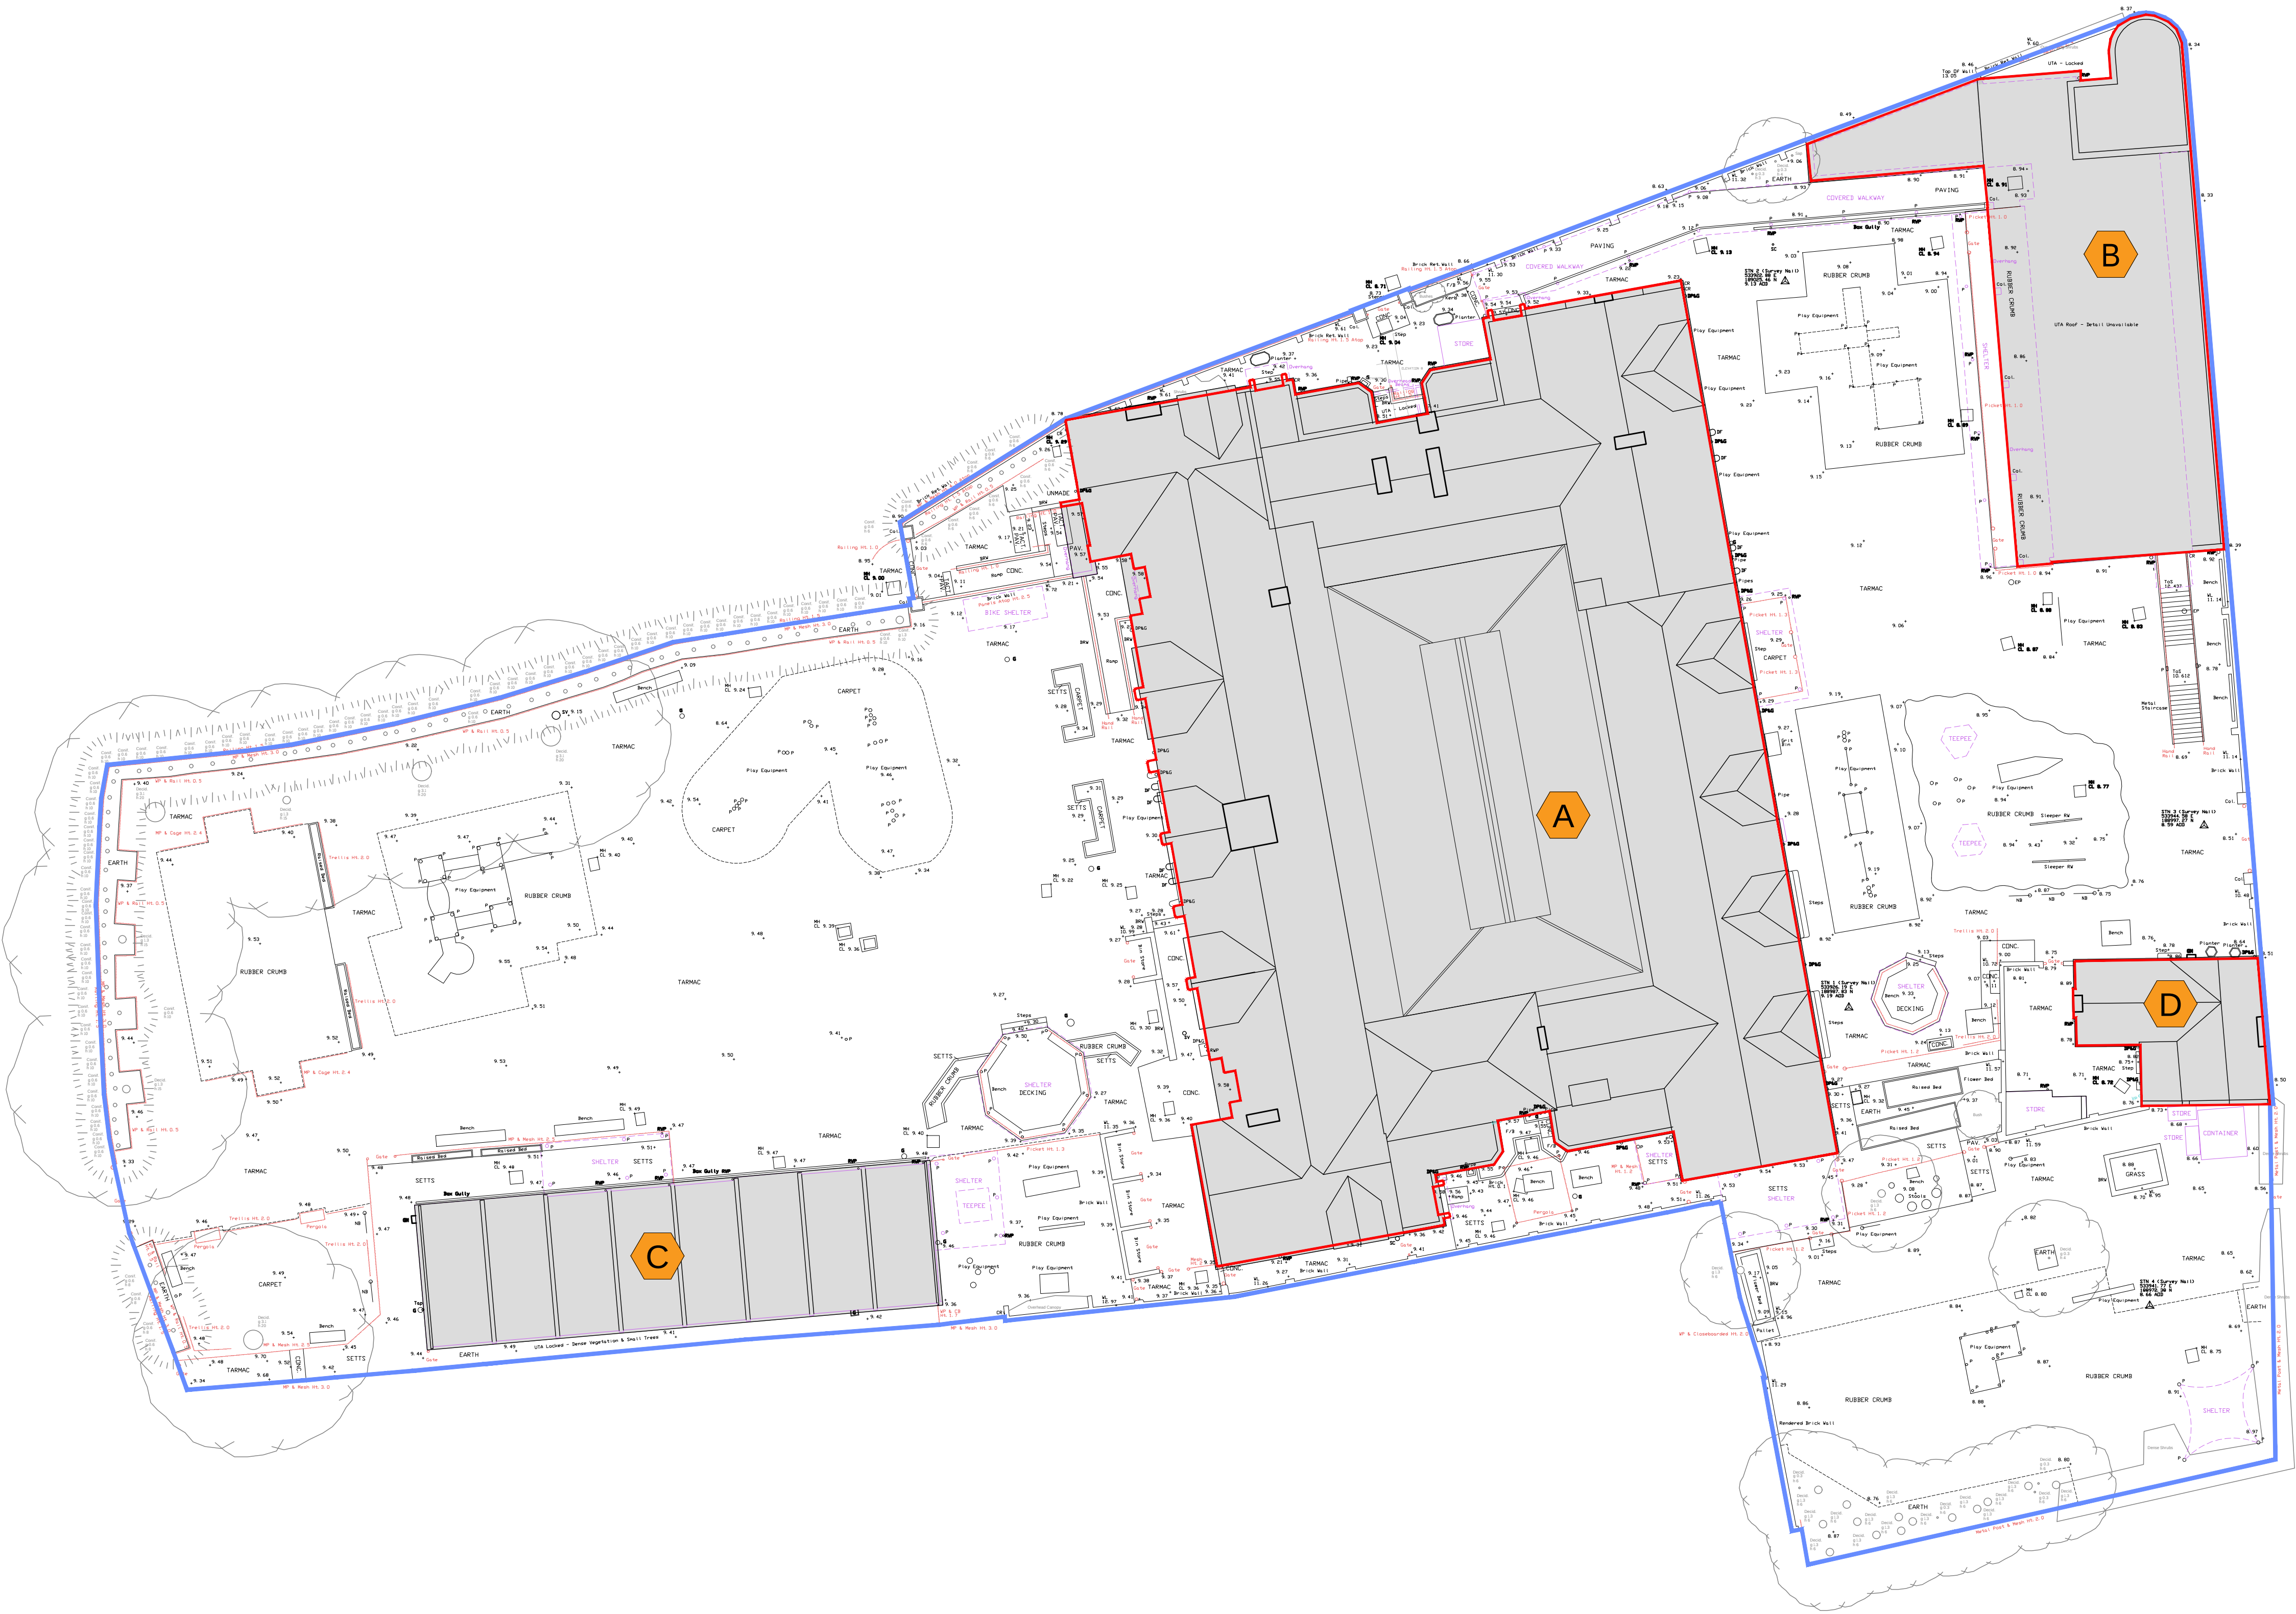

KEY

Site boundary

Application Area

KEY

Block A

Block B

Block C

Block D

P02 Planning application submission	18.03.2026	sd	bw
P01 Pre-Application issue.	14.11.2025	sd	bw
rev.	description	date	drawn

client : London Borough of Haringey

project :

Lot2b Earlsmead Primary School
Broad Ln, London N15 4PW

drawing title :

Site Plan
Existing Plan

FulkersBaileyRussell

London | Basingstoke | Brighton | Bristol | Cardiff | Kings Hill | Manchester

info@fulkers.co.uk // www.fulkers.co.uk // 020 3735 5792

proj no :	24.4724	scale:	1:200@A1
identifier :	4724-FBR-EP-00-DR-A-100		
status:	S4 (Planning)	rev no:	P02

