

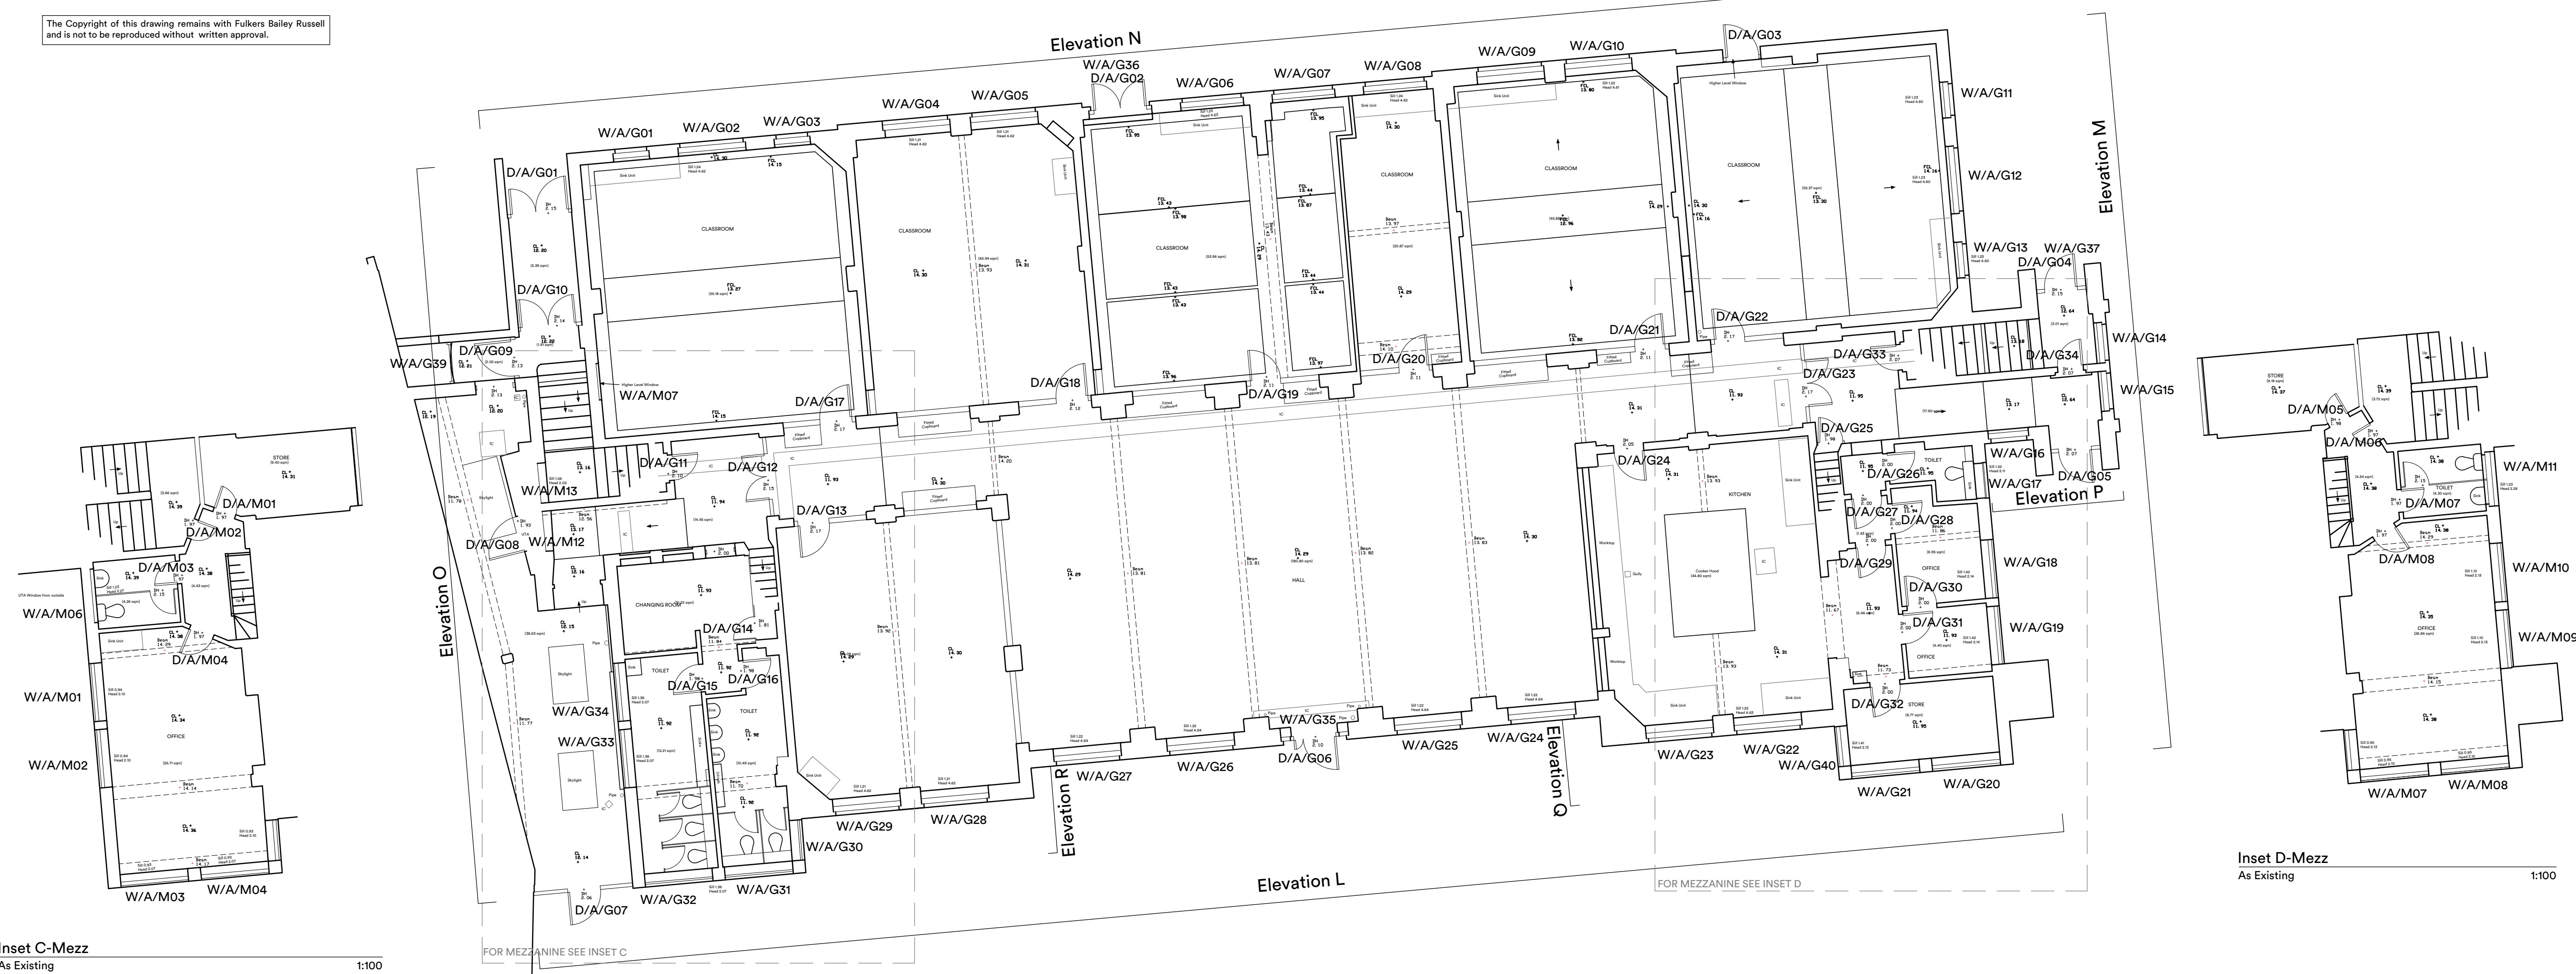


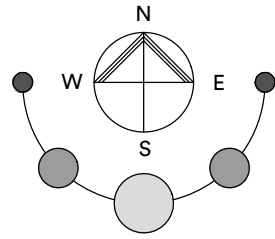

Inset C-Mezz
As Existing
1:100


Block A Ground Floor Plan
As Existing
1:100

Inset D-Mezz
As Existing
1:100

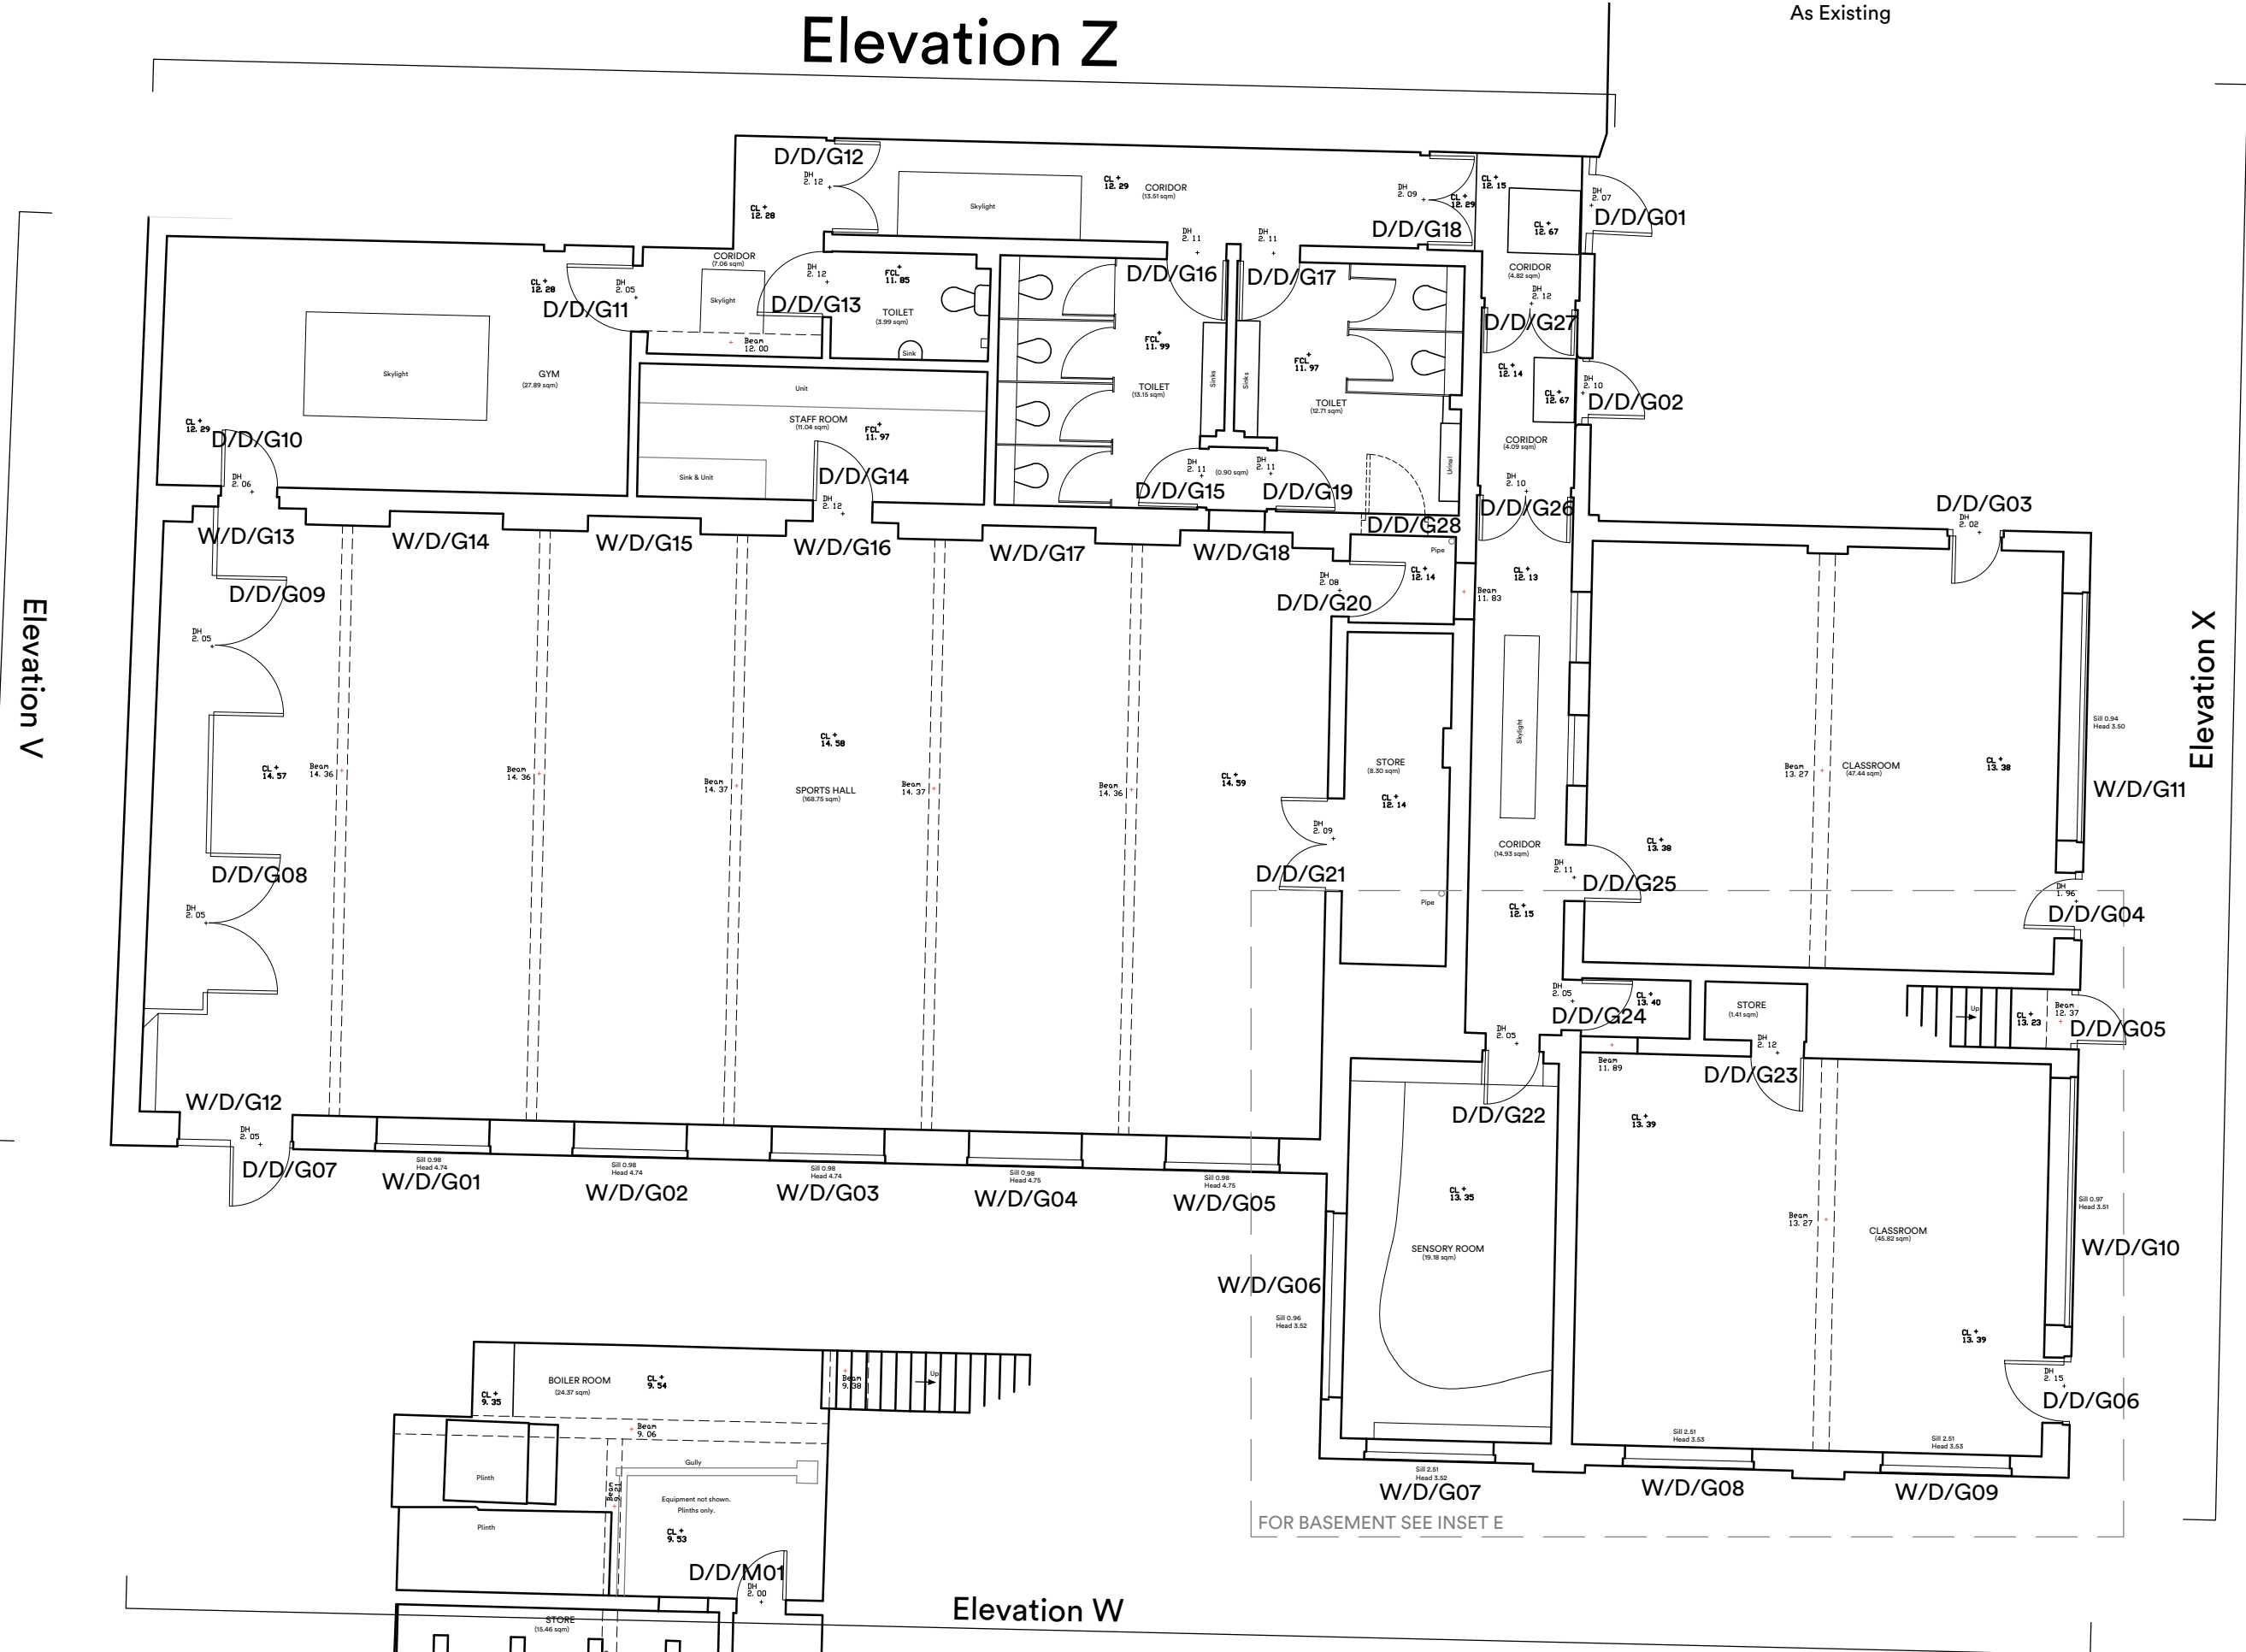


Block D Ground Floor Plan
As Existing
1:100

Inset E-Basement
As Existing
1:100

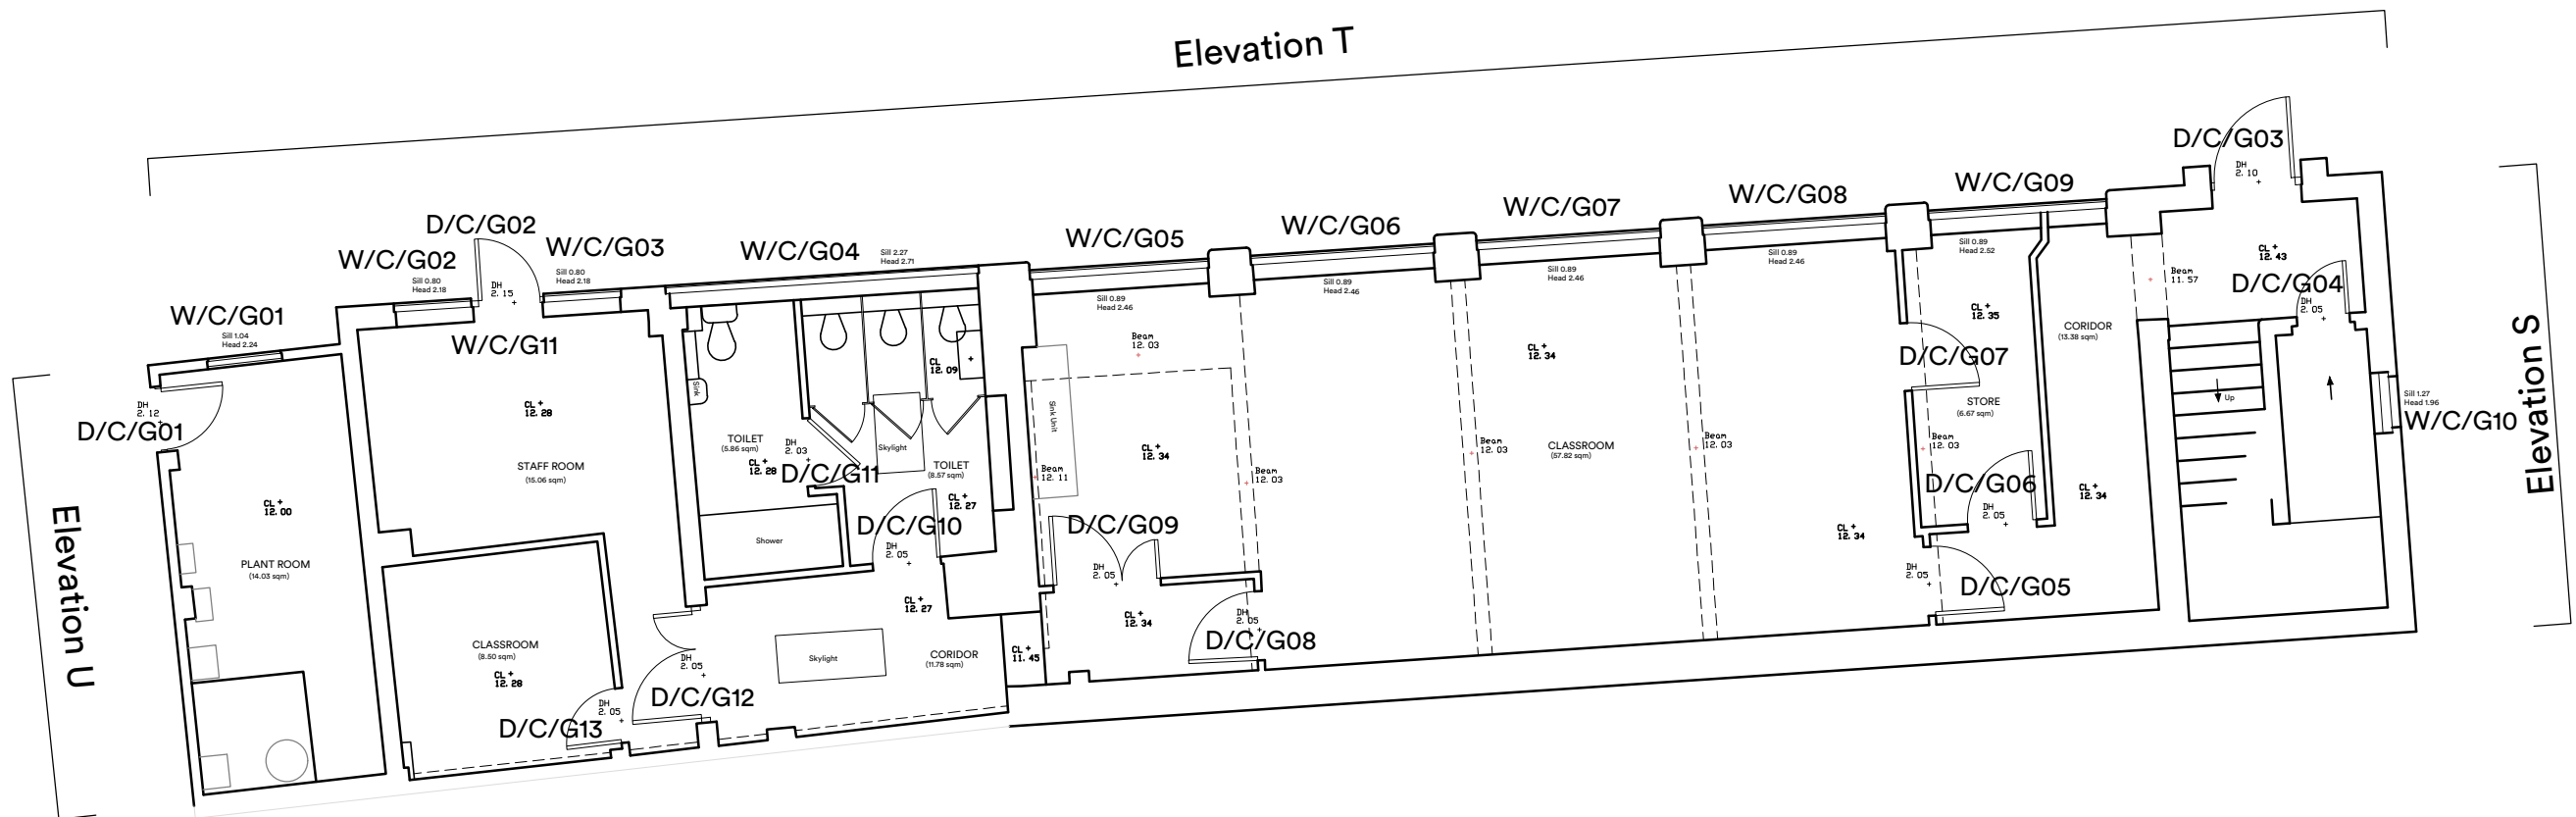

Block C Ground Floor Plan
As Existing
1:100

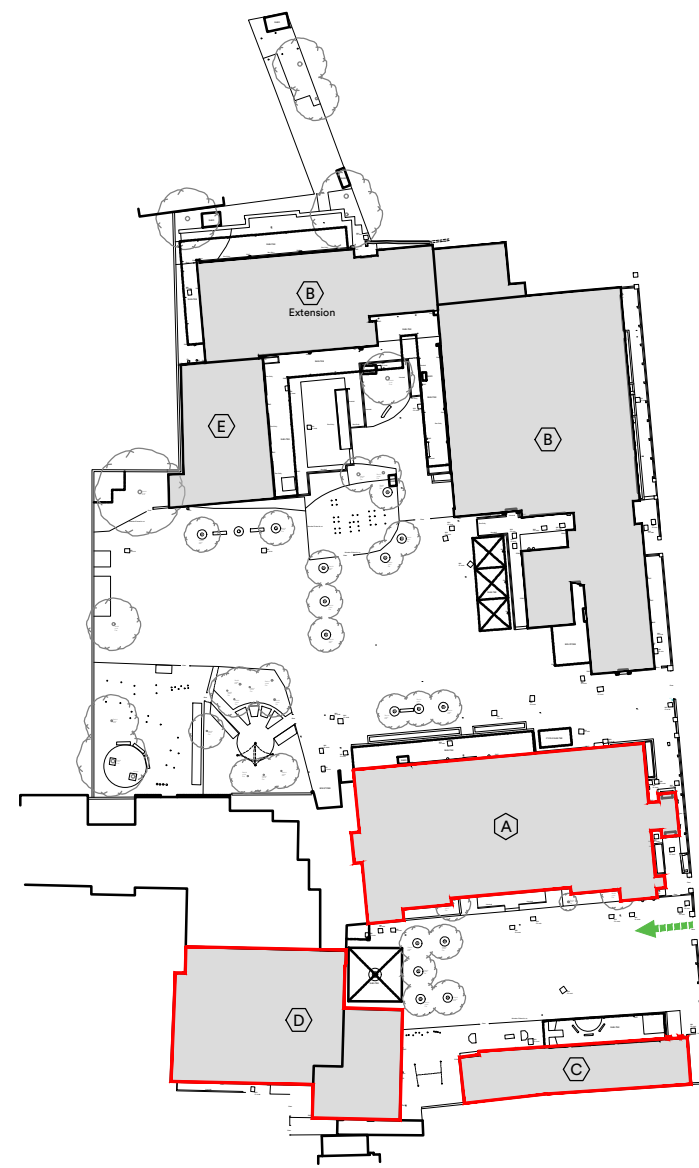

Key Plan
NTS

P02 Planning application submission	30.01.2026	ys	jh
P01 Pre-Application issue.	14.11.2025	ys	jh
rev.	description	date	drawn
client :			
London Borough of Haringey			
project :			
Lot2a Mulberry Primary School Parkhurst Road, London N17 9RB			

drawing title :

Existing Plans
Basement & Ground floor
Blocks A, C & D

FulkersBaileyRussell	
London Basingstoke Brighton Bristol Cardiff Kings Hill Manchester	
info@fulkers.co.uk // www.fulkers.co.uk // 020 3735 5792	
proj no : 24.4723	scale: 1:100@A1
identifier : 4723-FBR-MP-00-DR-A-102	
status: S4 (Planning)	rev no: P02