

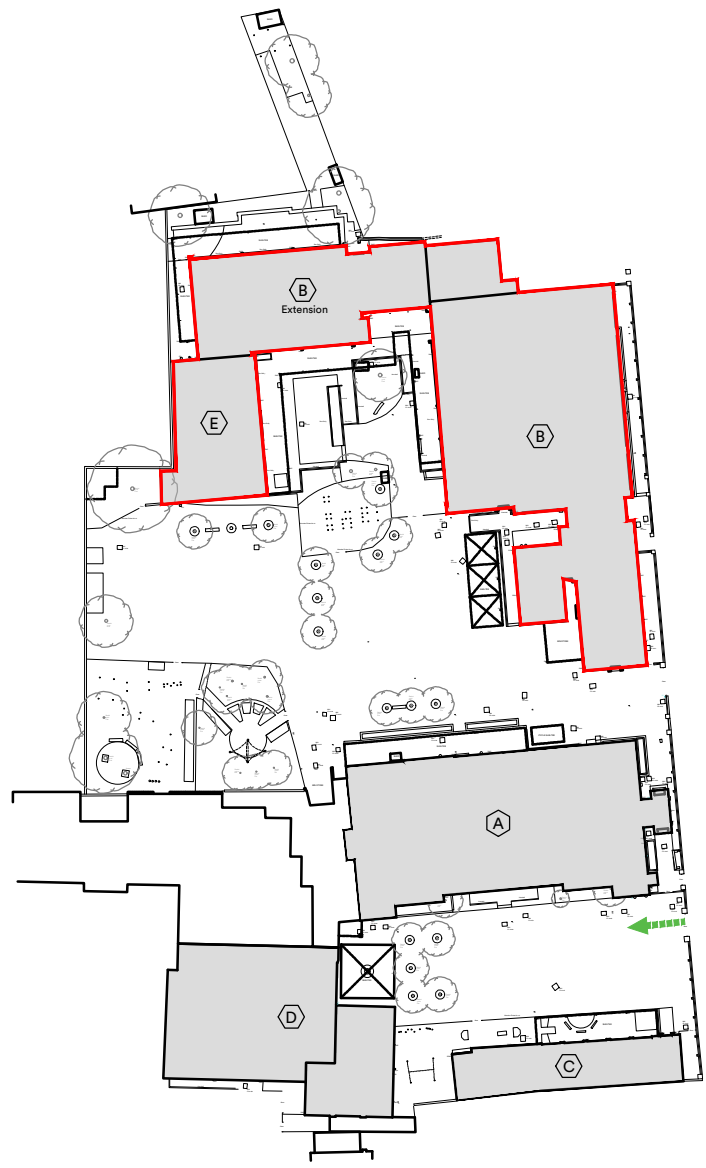


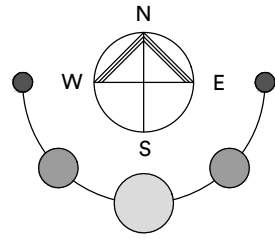

Key Plan
NTS

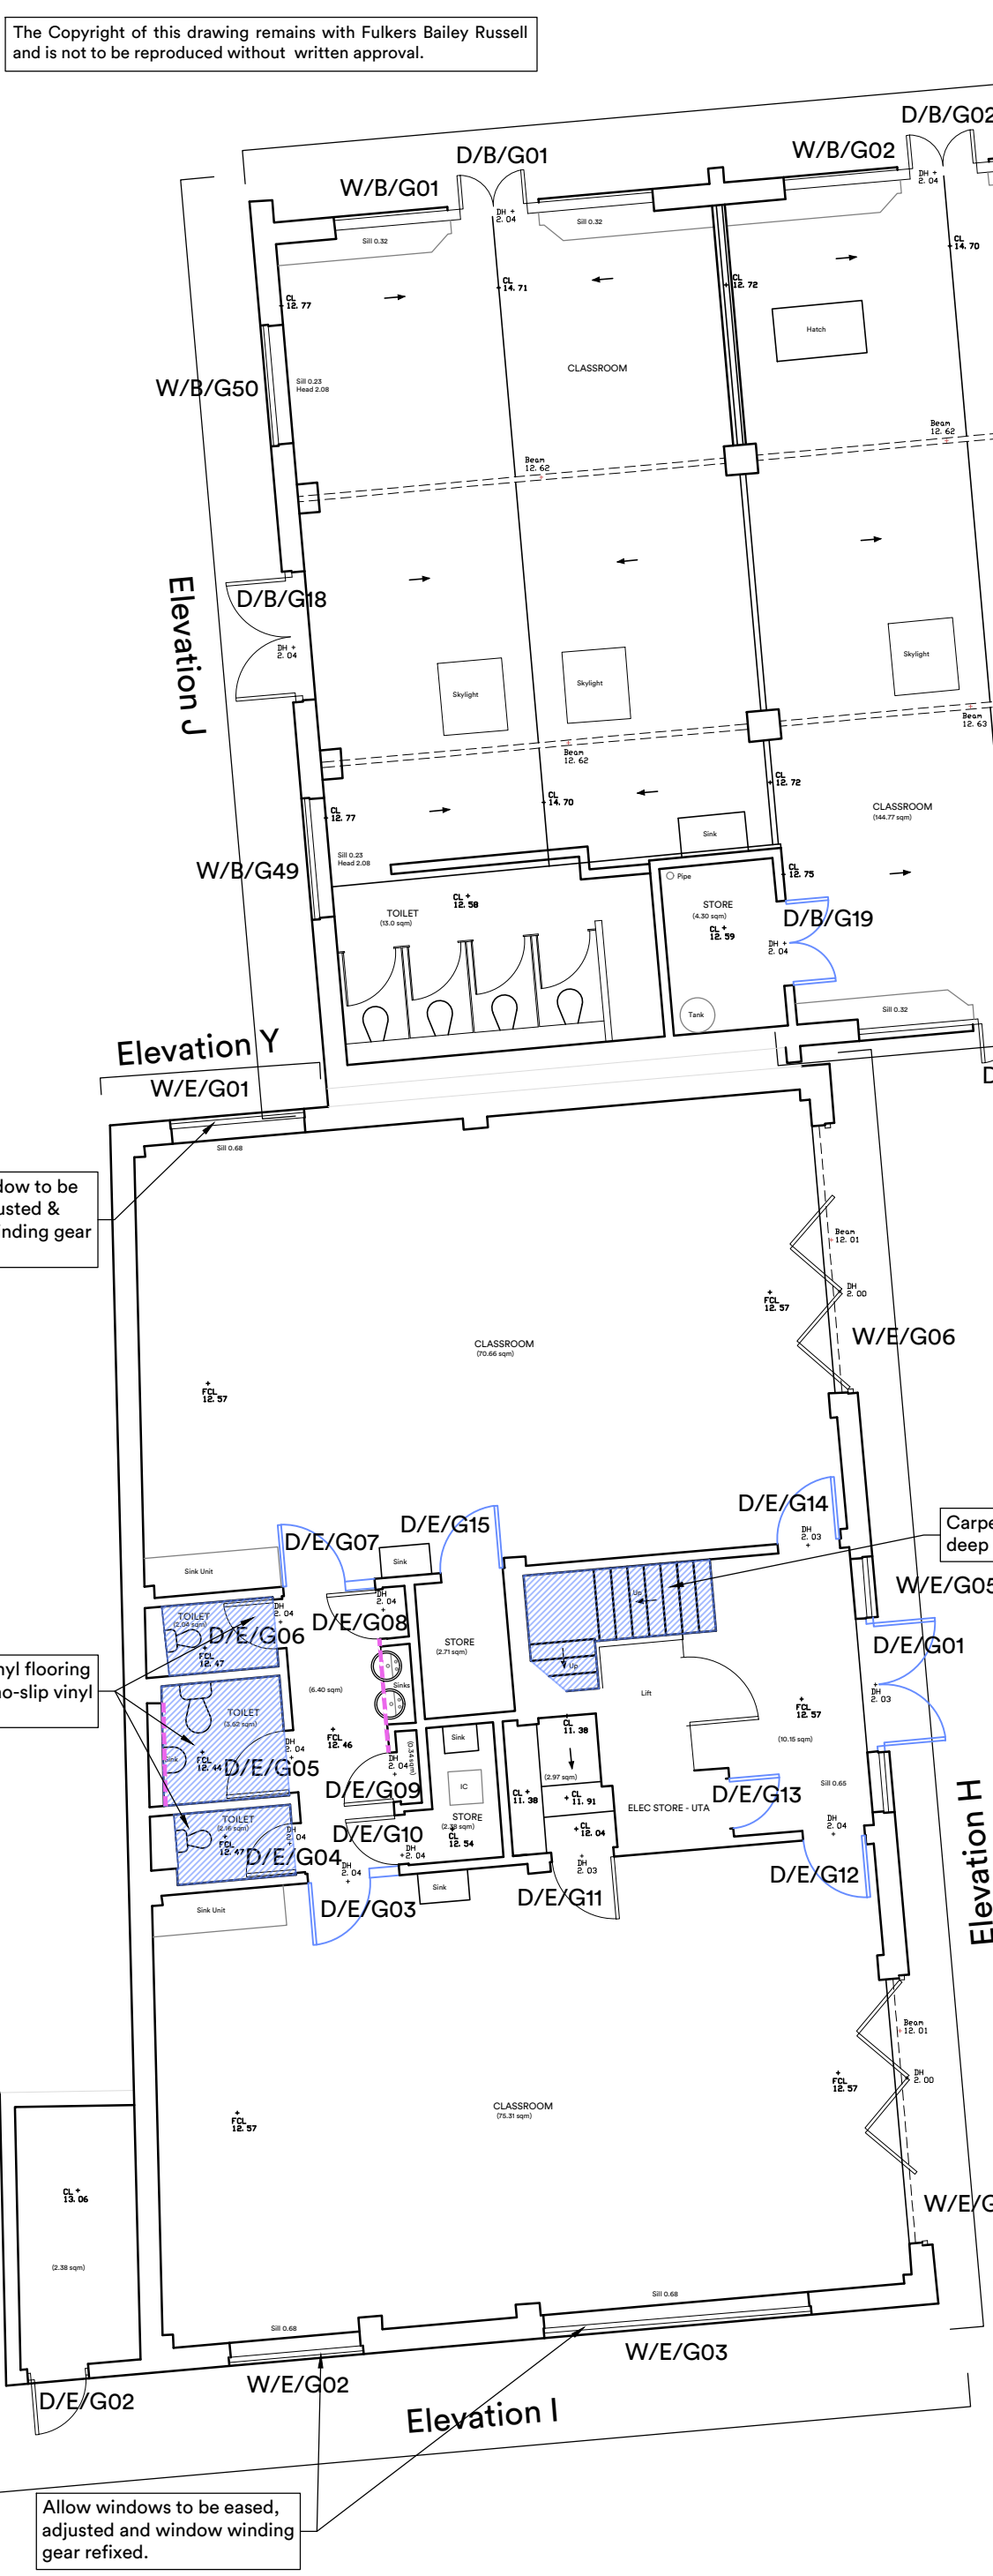


Blocks B and E Ground Floor Plan
As Proposed

1:100

Key



Windows & external doors are to be replaced in accordance with the window and door schedules.

 

Proposed new works




Internal doors are to be replaced with new refer to door schedules & fire compartmentation plan




Existing skirting to be replaced by new skirting

Notes:

1. For upgrading of internal doors refer to Door Schedule and SoW .
2. Window reveals to be replaced/ repaired.

 


1:100

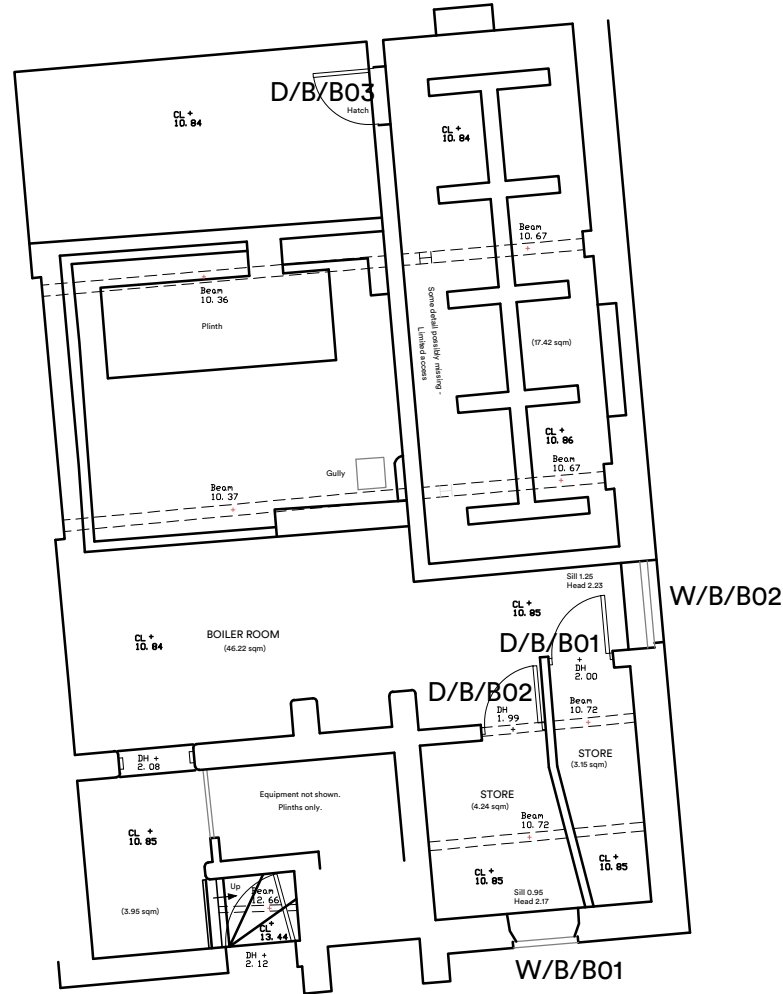


Inset A-Basement
As Proposed

1:100

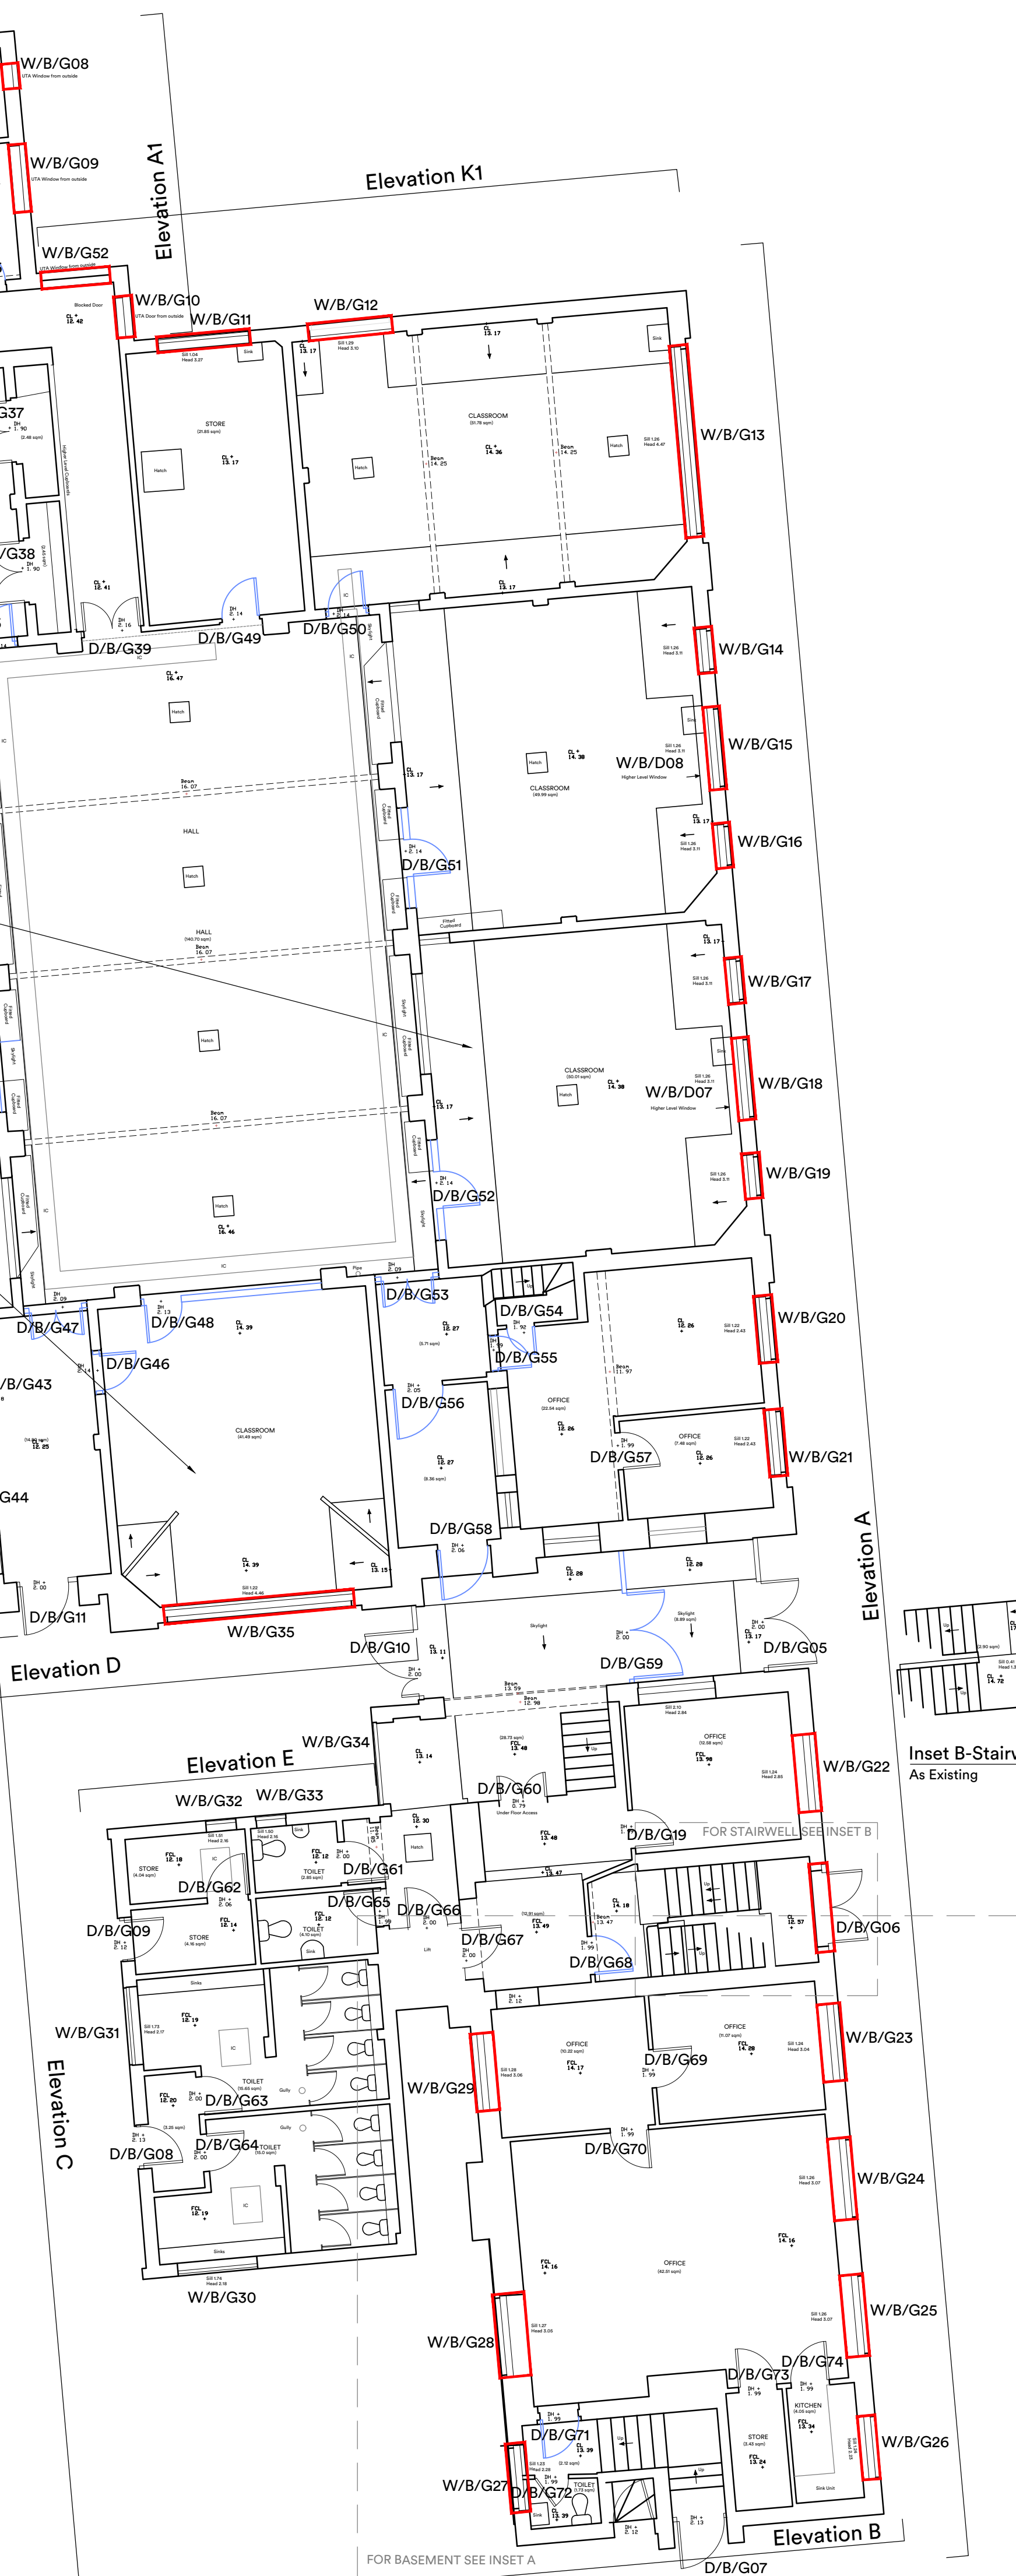

FOR BASEMENT SEE INSET A

D/B/G07

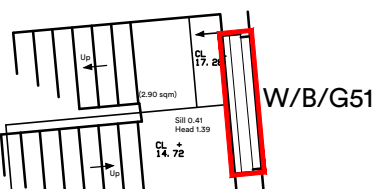

Inset B-Stairwell
As Existing

1:100

rev.	description	date	drawn	checked
P02	Planning application submission	30.01.2026	ys	jh
P01	Pre-Application issue.	14.11.2025	ys	jh

client :

London Borough of Haringey

project :

Lot2a Mulberry Primary School
Parkhurst Road, London N17 9RB

drawing title :

Proposed Plans
Basement & Ground floor
Blocks B & E

FulkersBaileyRussell
London | Basingstoke | Brighton | Bristol | Cardiff | Kings Hill | Manchester
info@fulkers.co.uk // www.fulkers.co.uk // 020 3735 5792

proj no : 24.4723 scale: 1:100@A1

identifier : 4723-FBR-MP-00-DR-A-203

status: S4 (Planning) rev no: P02