
 
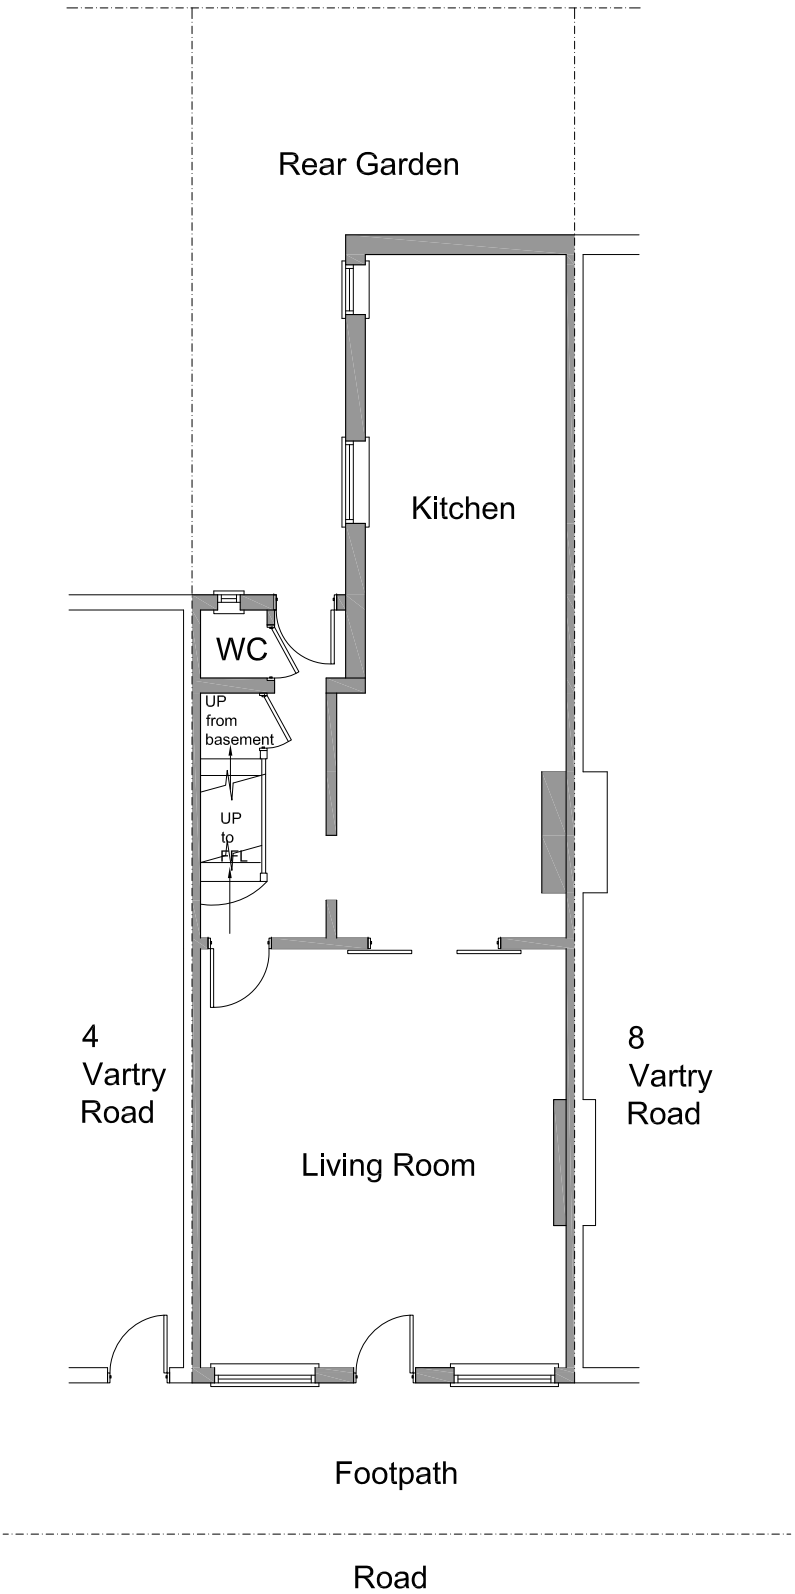


Existing Ground Floor Plan

Location Plan - 1:1250

 

All dimensions and levels to be checked on site by contractor prior to commencement of work. This drawing and the copyrights and patents therein are the property of the Linear Insight Ltd and may not be used or reproduced without consent. This drawing is to be read in conjunction with all relevant consultants and/or specialist's drawings/documents and any discrepancies or variations are to be notified to the designer before the affected work commences. All works on site are to be carried out fully in accordance with current CDM regulations and recommendations, current Building Regulations, British Standards and Codes of Practice as appropriate.	Purpose of Issue	☒ Project	Drawing		LINEAR INSIGHT Ltd Architectural Design and Development Solutions info@linearinsight.com - www.linearinsight.com	
	Preliminary	☐ 6 Vartry Road	Existing Location and Site Plan			
	Information	☐ Stamford Hill				
	Approval	☐ London				
	Tender	☐ N15 6PT				
	Construction	☐ Client	Drawing Scale	Date	Drawing No.	Rev.
		☐ Ms Ezeogu	1:200/1250@A3	March 2026	1483-001-PL	—