

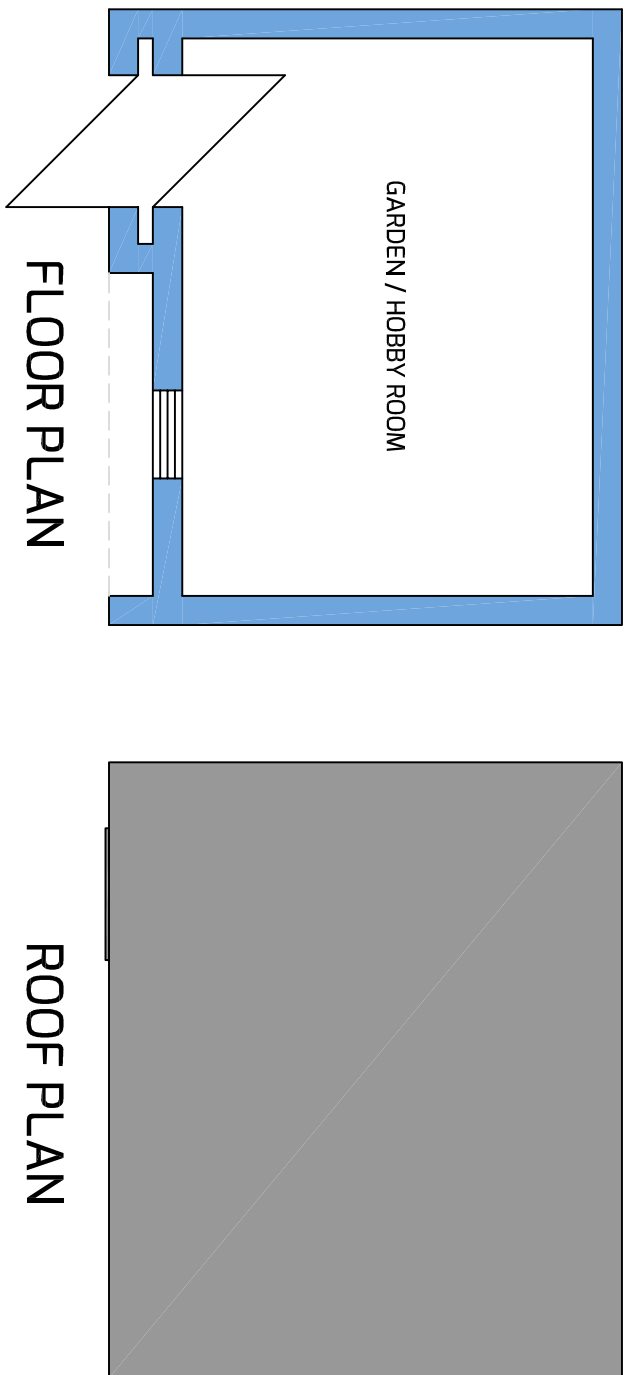
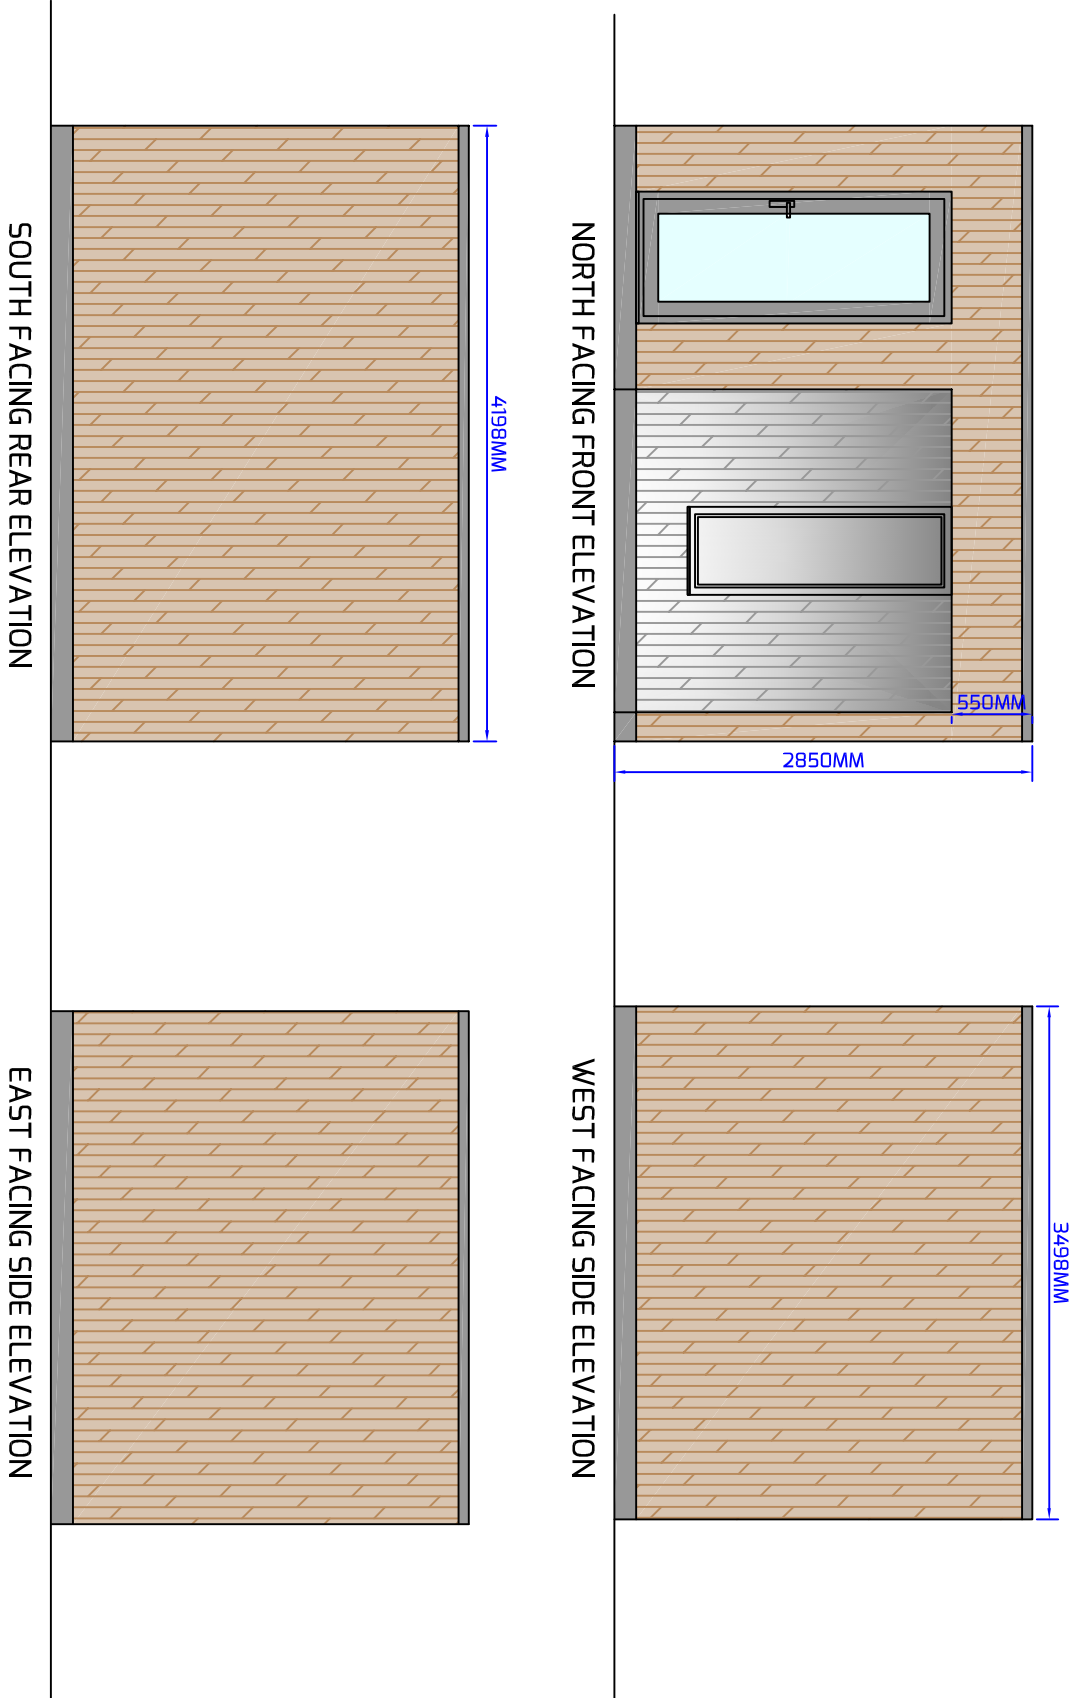


PROPOSED ELEVATIONS

SCALE 1:50

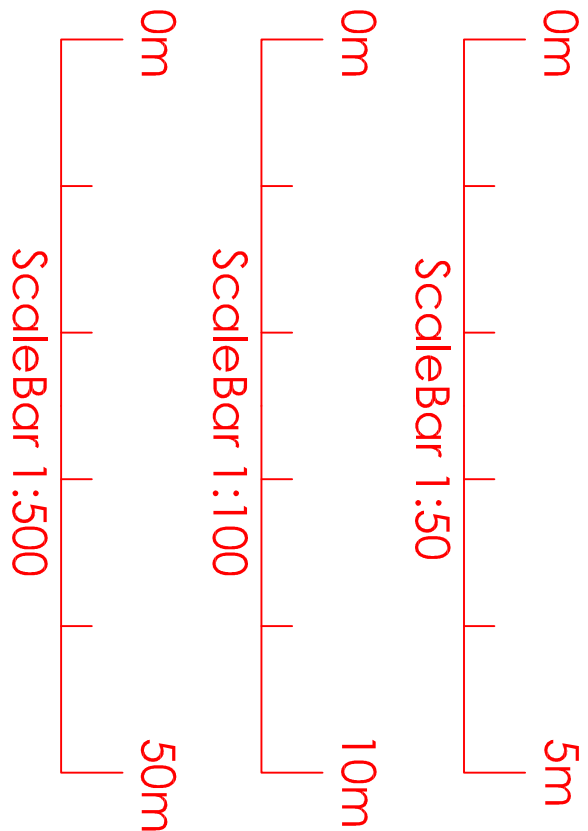

EXISTING & PROPOSED SITE PLAN – SCALE 1:500

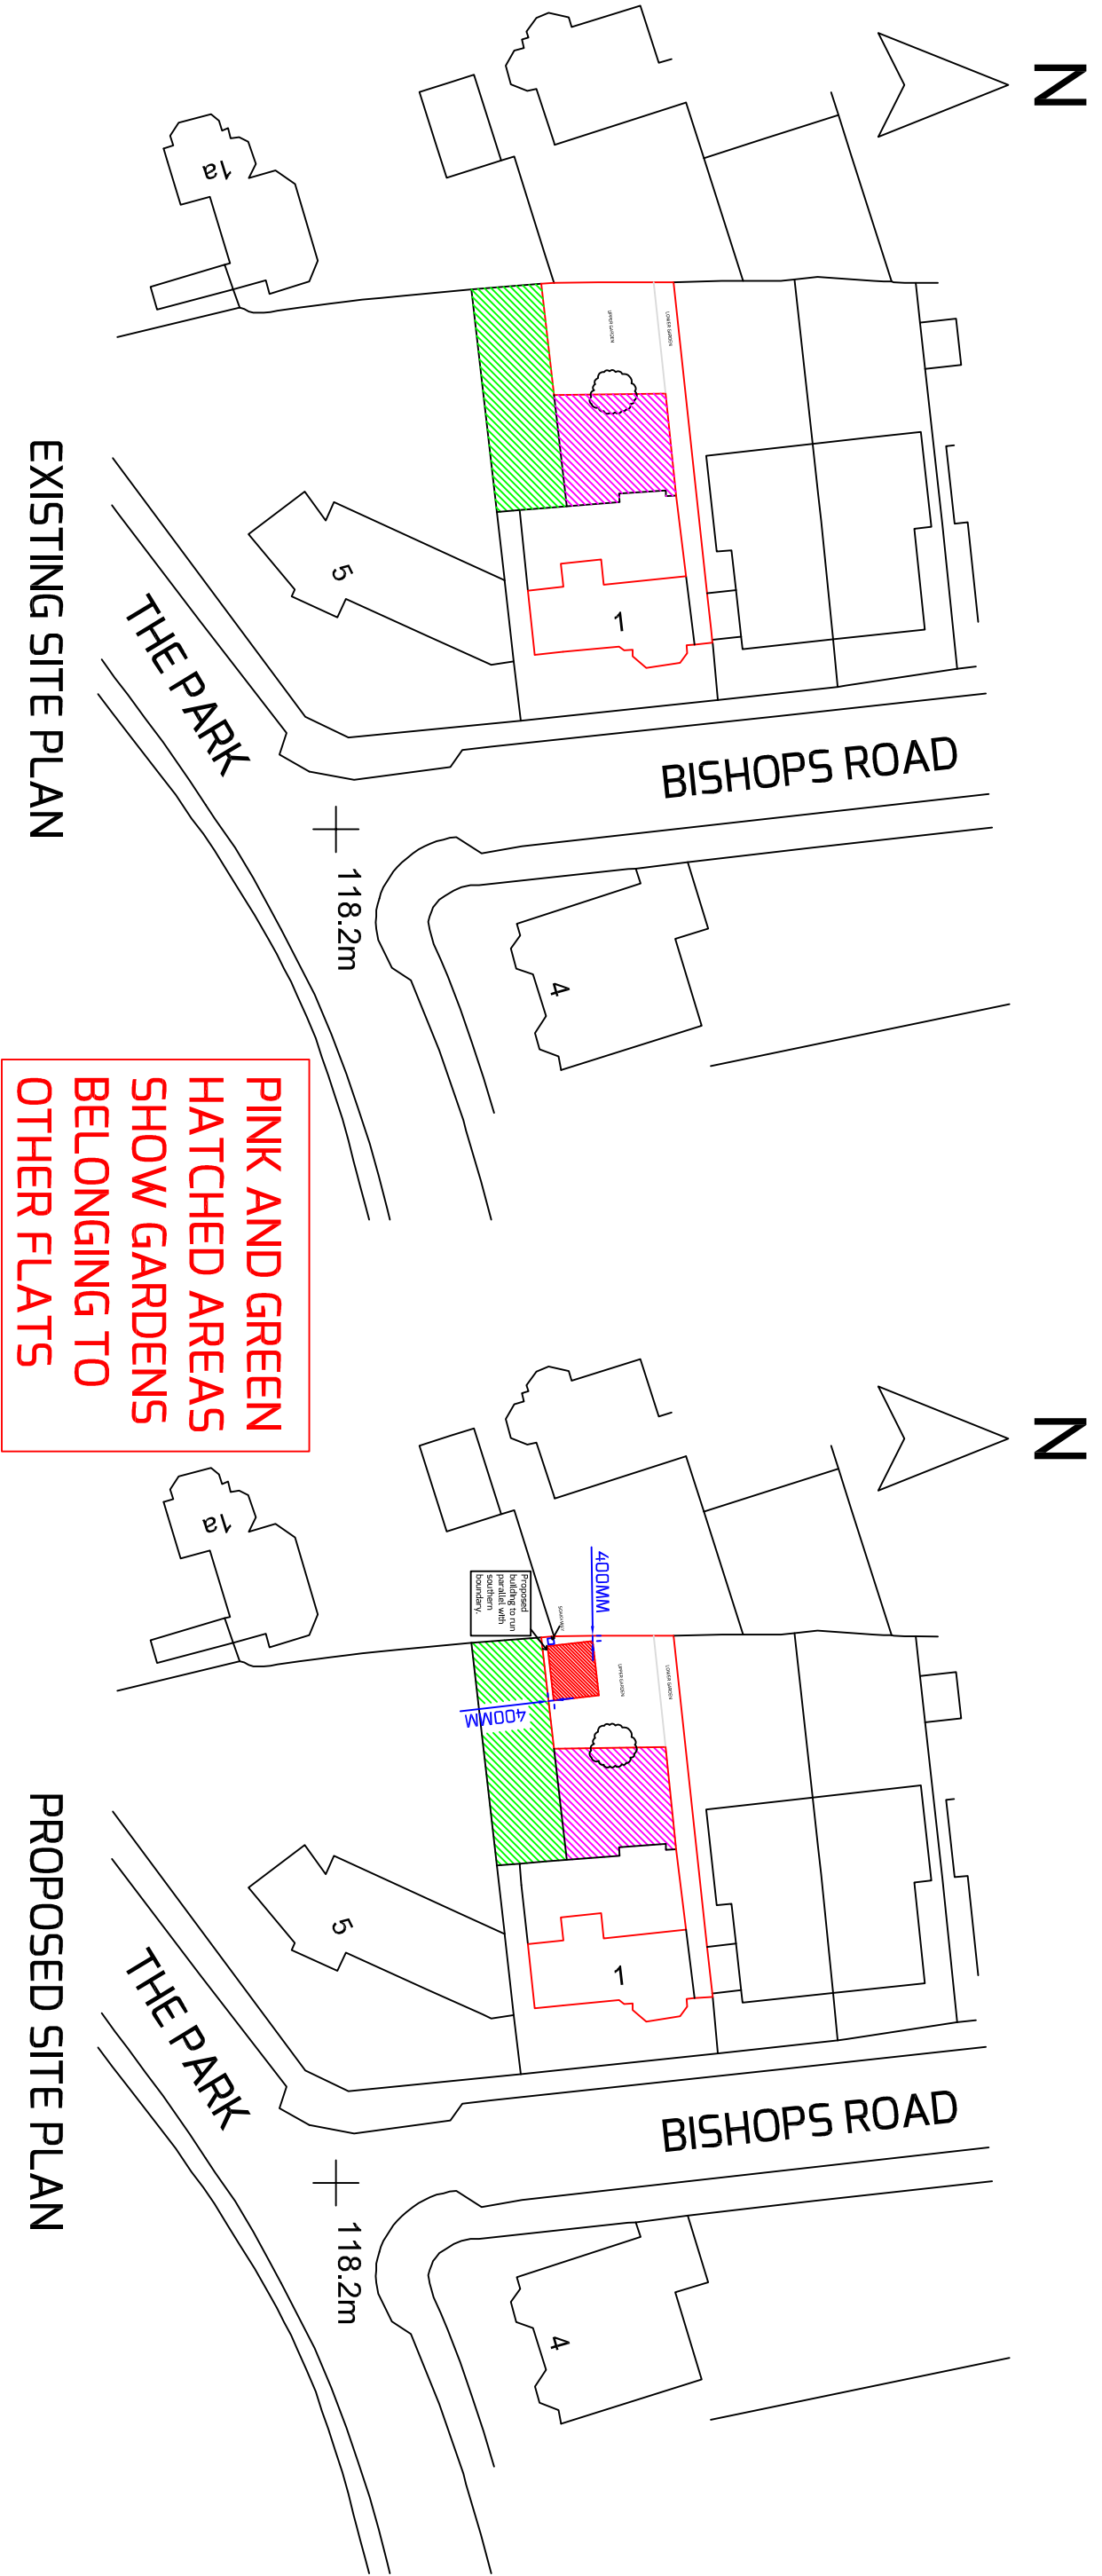

- MATERIALS;**
- THERMOWOOD TIMBER CLADDING TO ALL ELEVATIONS
 - EPDM ROOF WITH ALUMINUM ROOF TRIM ANTHRACITE GREY IN COLOUR
 - UPVC DOUBLE GLAZING - ANTHRACITE GREY IN COLOUR