


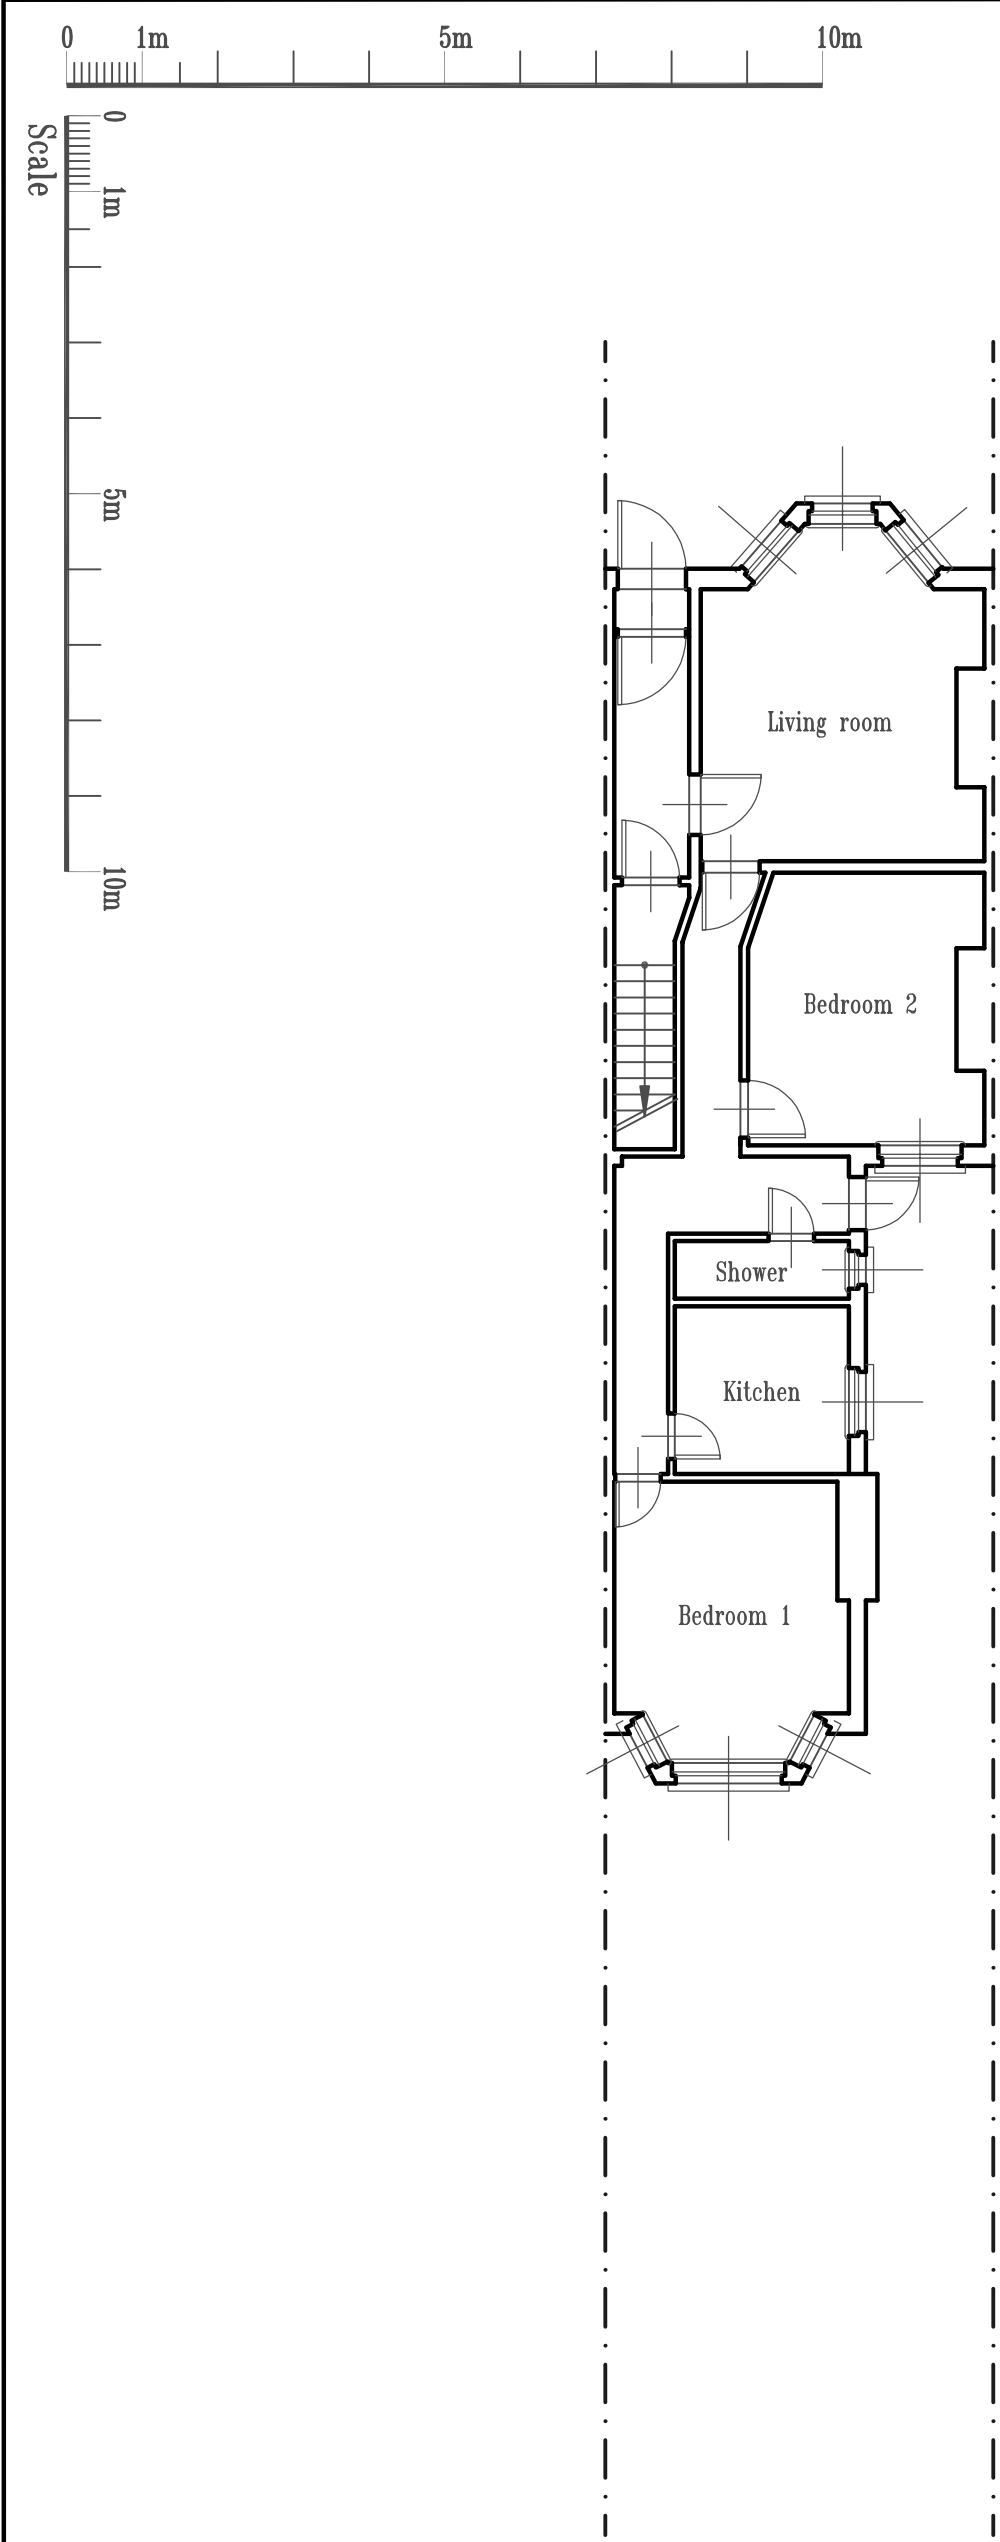

Existing/Proposed
Site Plan



Leads Design Partnership
Chartered Architects, Engineers and Surveyors
Planning Supervisors and Construction Project Managers
86 Chestnut Road Enfield EN3 6SY Tel: 01992 787 937

Client;

Mr Aderemi Olajide

Site:

43 Burghley Road
London N8 0QG

Drawing;

Existing/Proposed Site Plan

Date	Pr/Drawing Number	Scale
March 2026	LDP/530/04/A	1:100 @ A3

The copyright of this drawing is vested in the Architect and must not be copied or reproduced without his written consent. Figured demensions only are to be taken from this drawing. All Contractors must visit the site and be responsible for taking and checking all demensions relative to this work. Do not scale off this drawing. IF IN DOUBT ASK.

04