



OS Map




SCALE 1:1250

 Property Boundary

Property Boundary site area= 348m²



Location Plan

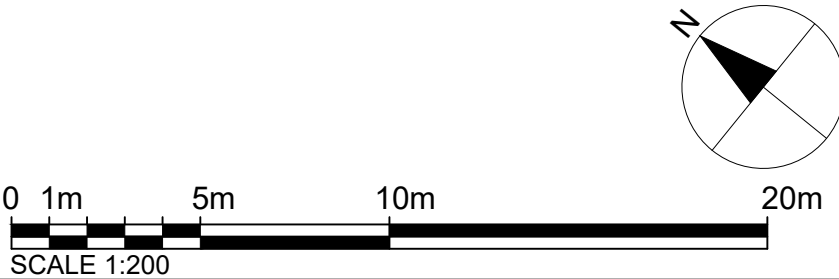

Notes.
Contractors must verify all dimensions at the site before commencing any work.
No construction work before Building Control approval and structural engineer confirmation.
Any discrepancies to be reported to Gridline.
All drawings are to be read in conjunction with all relevant drawings and specifications.


Project No.S				
REV	DATE	DESCRIPTION	BY	CH

PROJECT TITLE	
1-3 Rostrevor Avenue N15 6LA	
DATE	Project No.
February 2026	11220

DRAWING TITLE		
Proposed - OS Map- Location		
DRAWING No.	SCALE @ A3	Drawn by:
PR-L001	1:1250 / 1:200	Chas



PLANNING SERVICES
Unit 9b, The High Cross
Centre, Fountayne Rd,
N15 4BE
TEL: 020 8802 3480
www.samplanning.co.uk

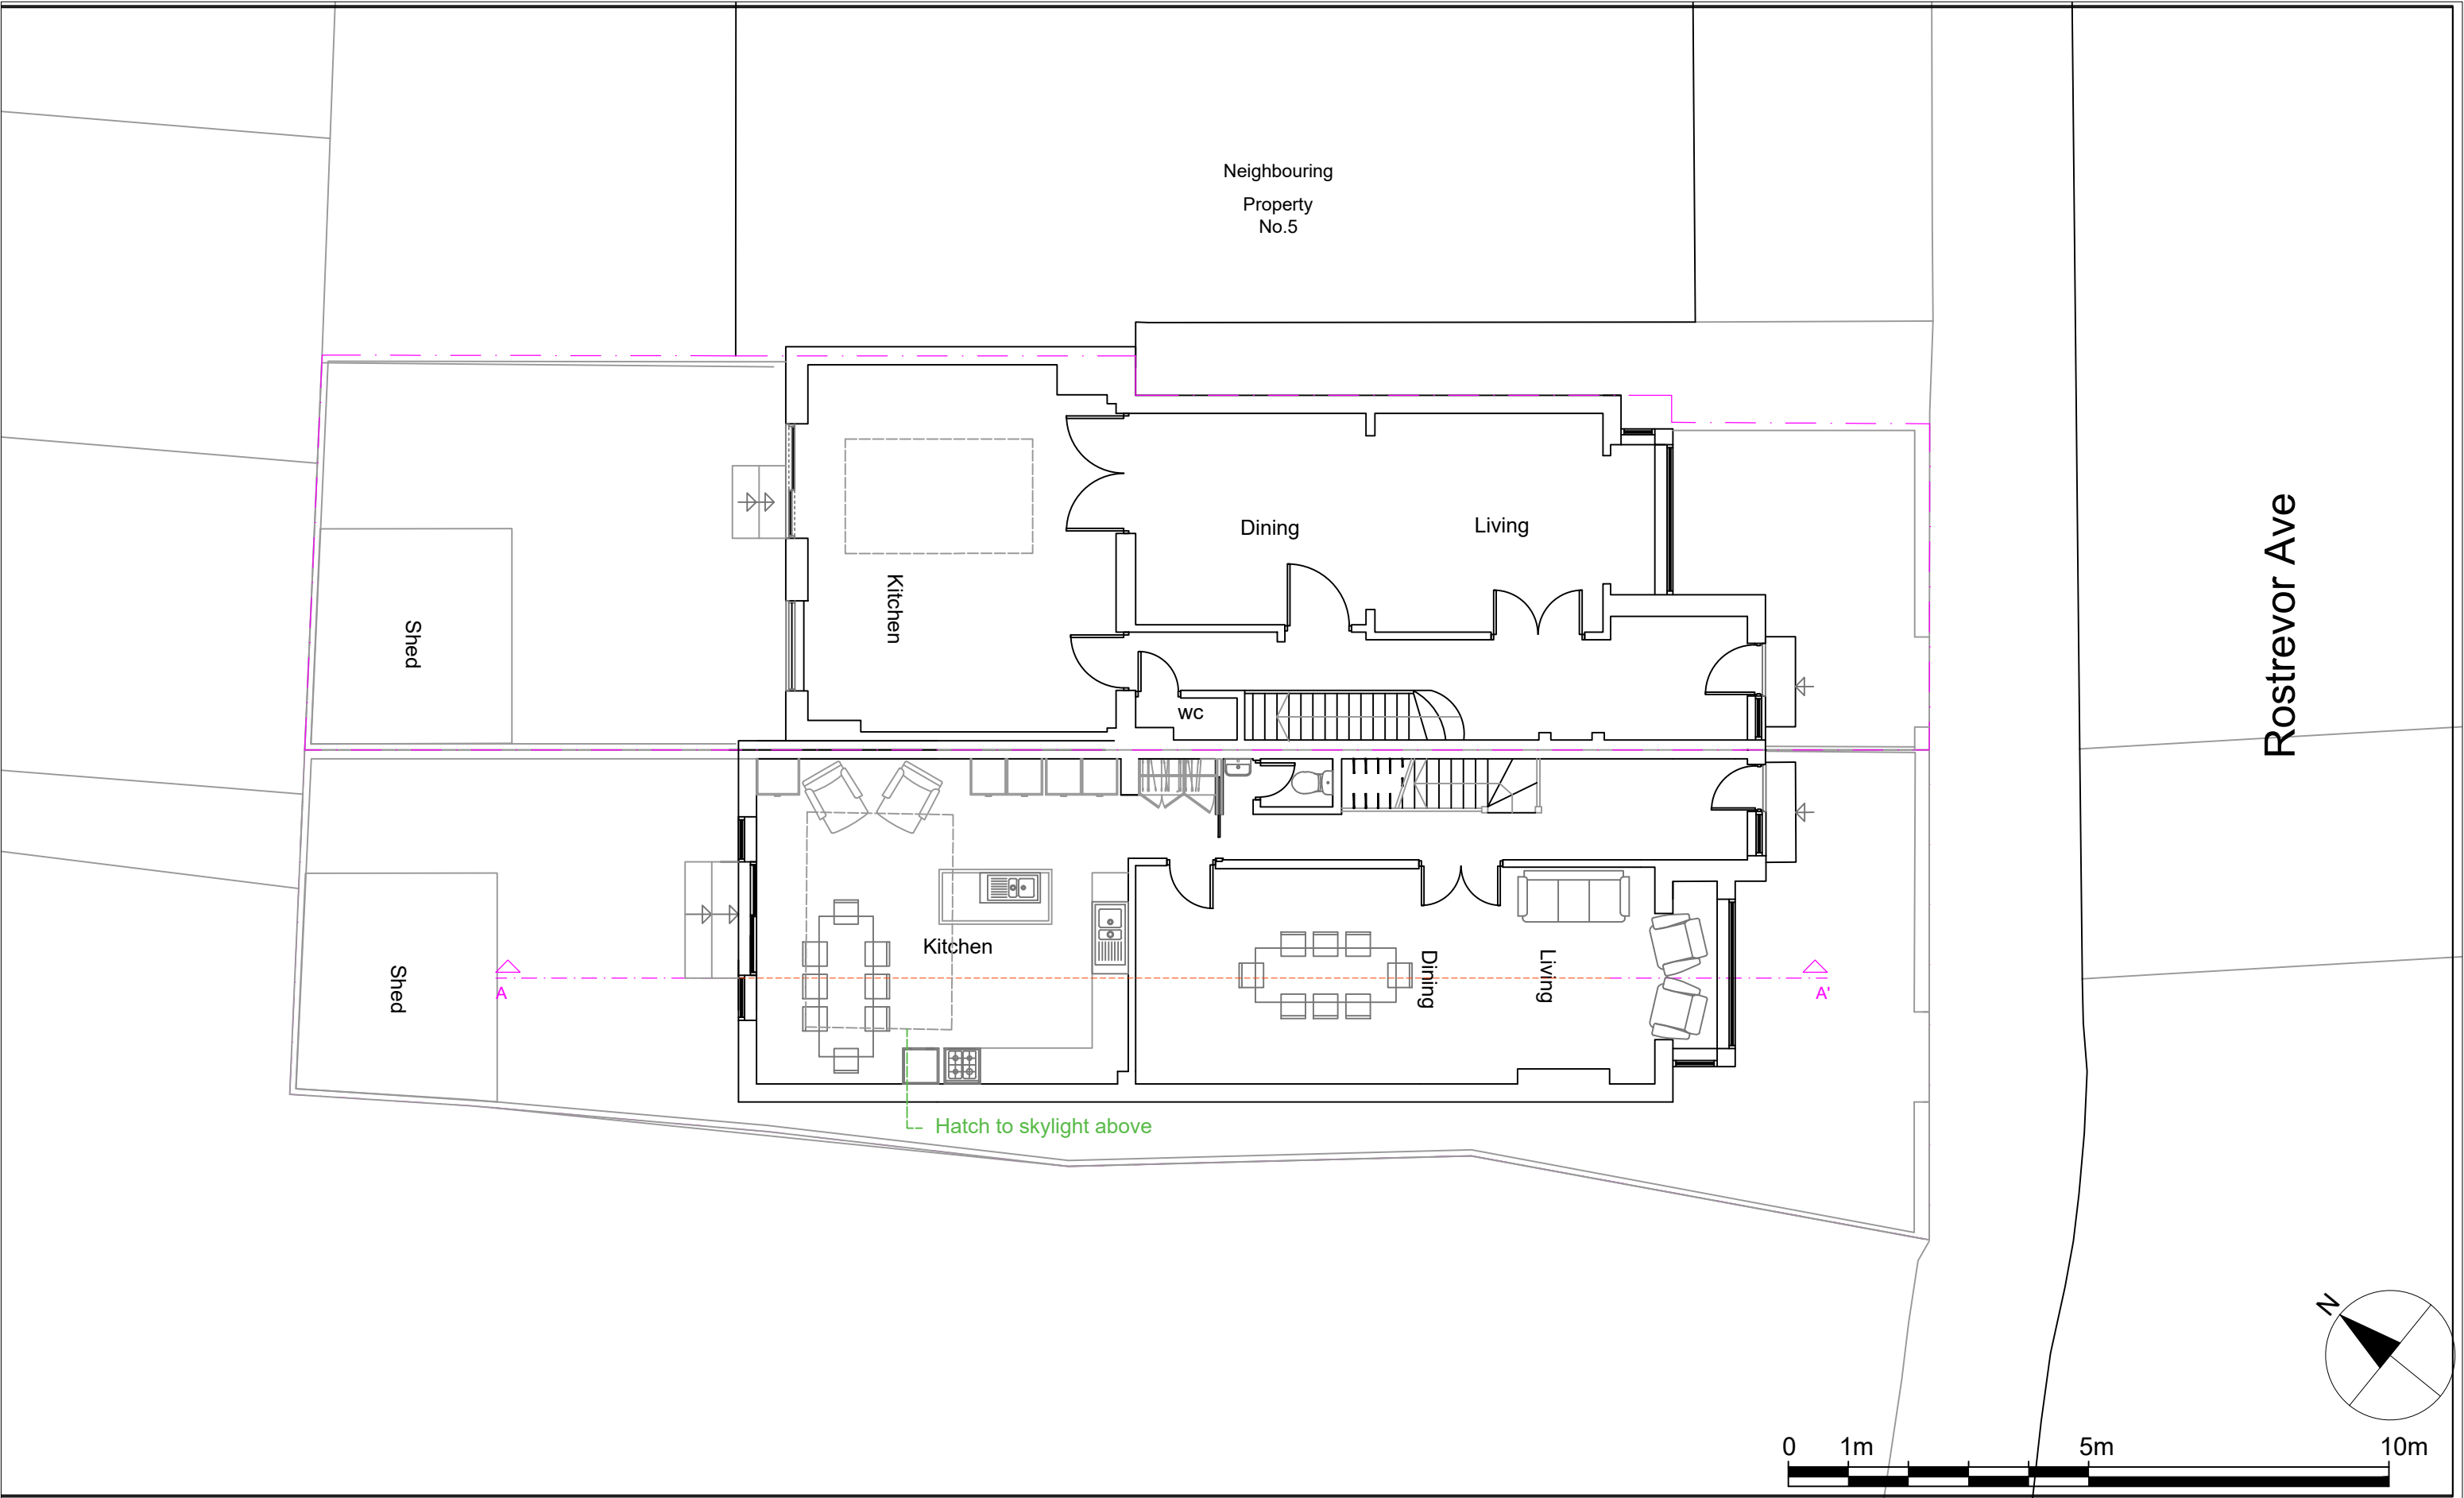


Notes.
Contractors must verify all dimensions at the site before comencing any work.
No construction work before Building Control approval and structural engineer confirmation.
Any discrepancies to be reported to Gridline. All drawings are to be read in conjunction with all relevant drawings and specifications.


Project No.S				
REV	DATE	DESCRIPTION	BY	CH

PROJECT TITLE	
1-3 Rostrevor Avenue N15 6LA	
DATE	Project No.
February 2026	11220

DRAWING TITLE		
Proposed- Ground Floor		
DRAWING No.	SCALE @ A3	Drawn by:
PR-P001	1:100	Chas

 

PLANNING SERVICES
Unit 9b, The High Cross
Centre, Fountayne Rd,
N15 4BE
TEL: 020 8802 3480
www.samplanning.co.uk

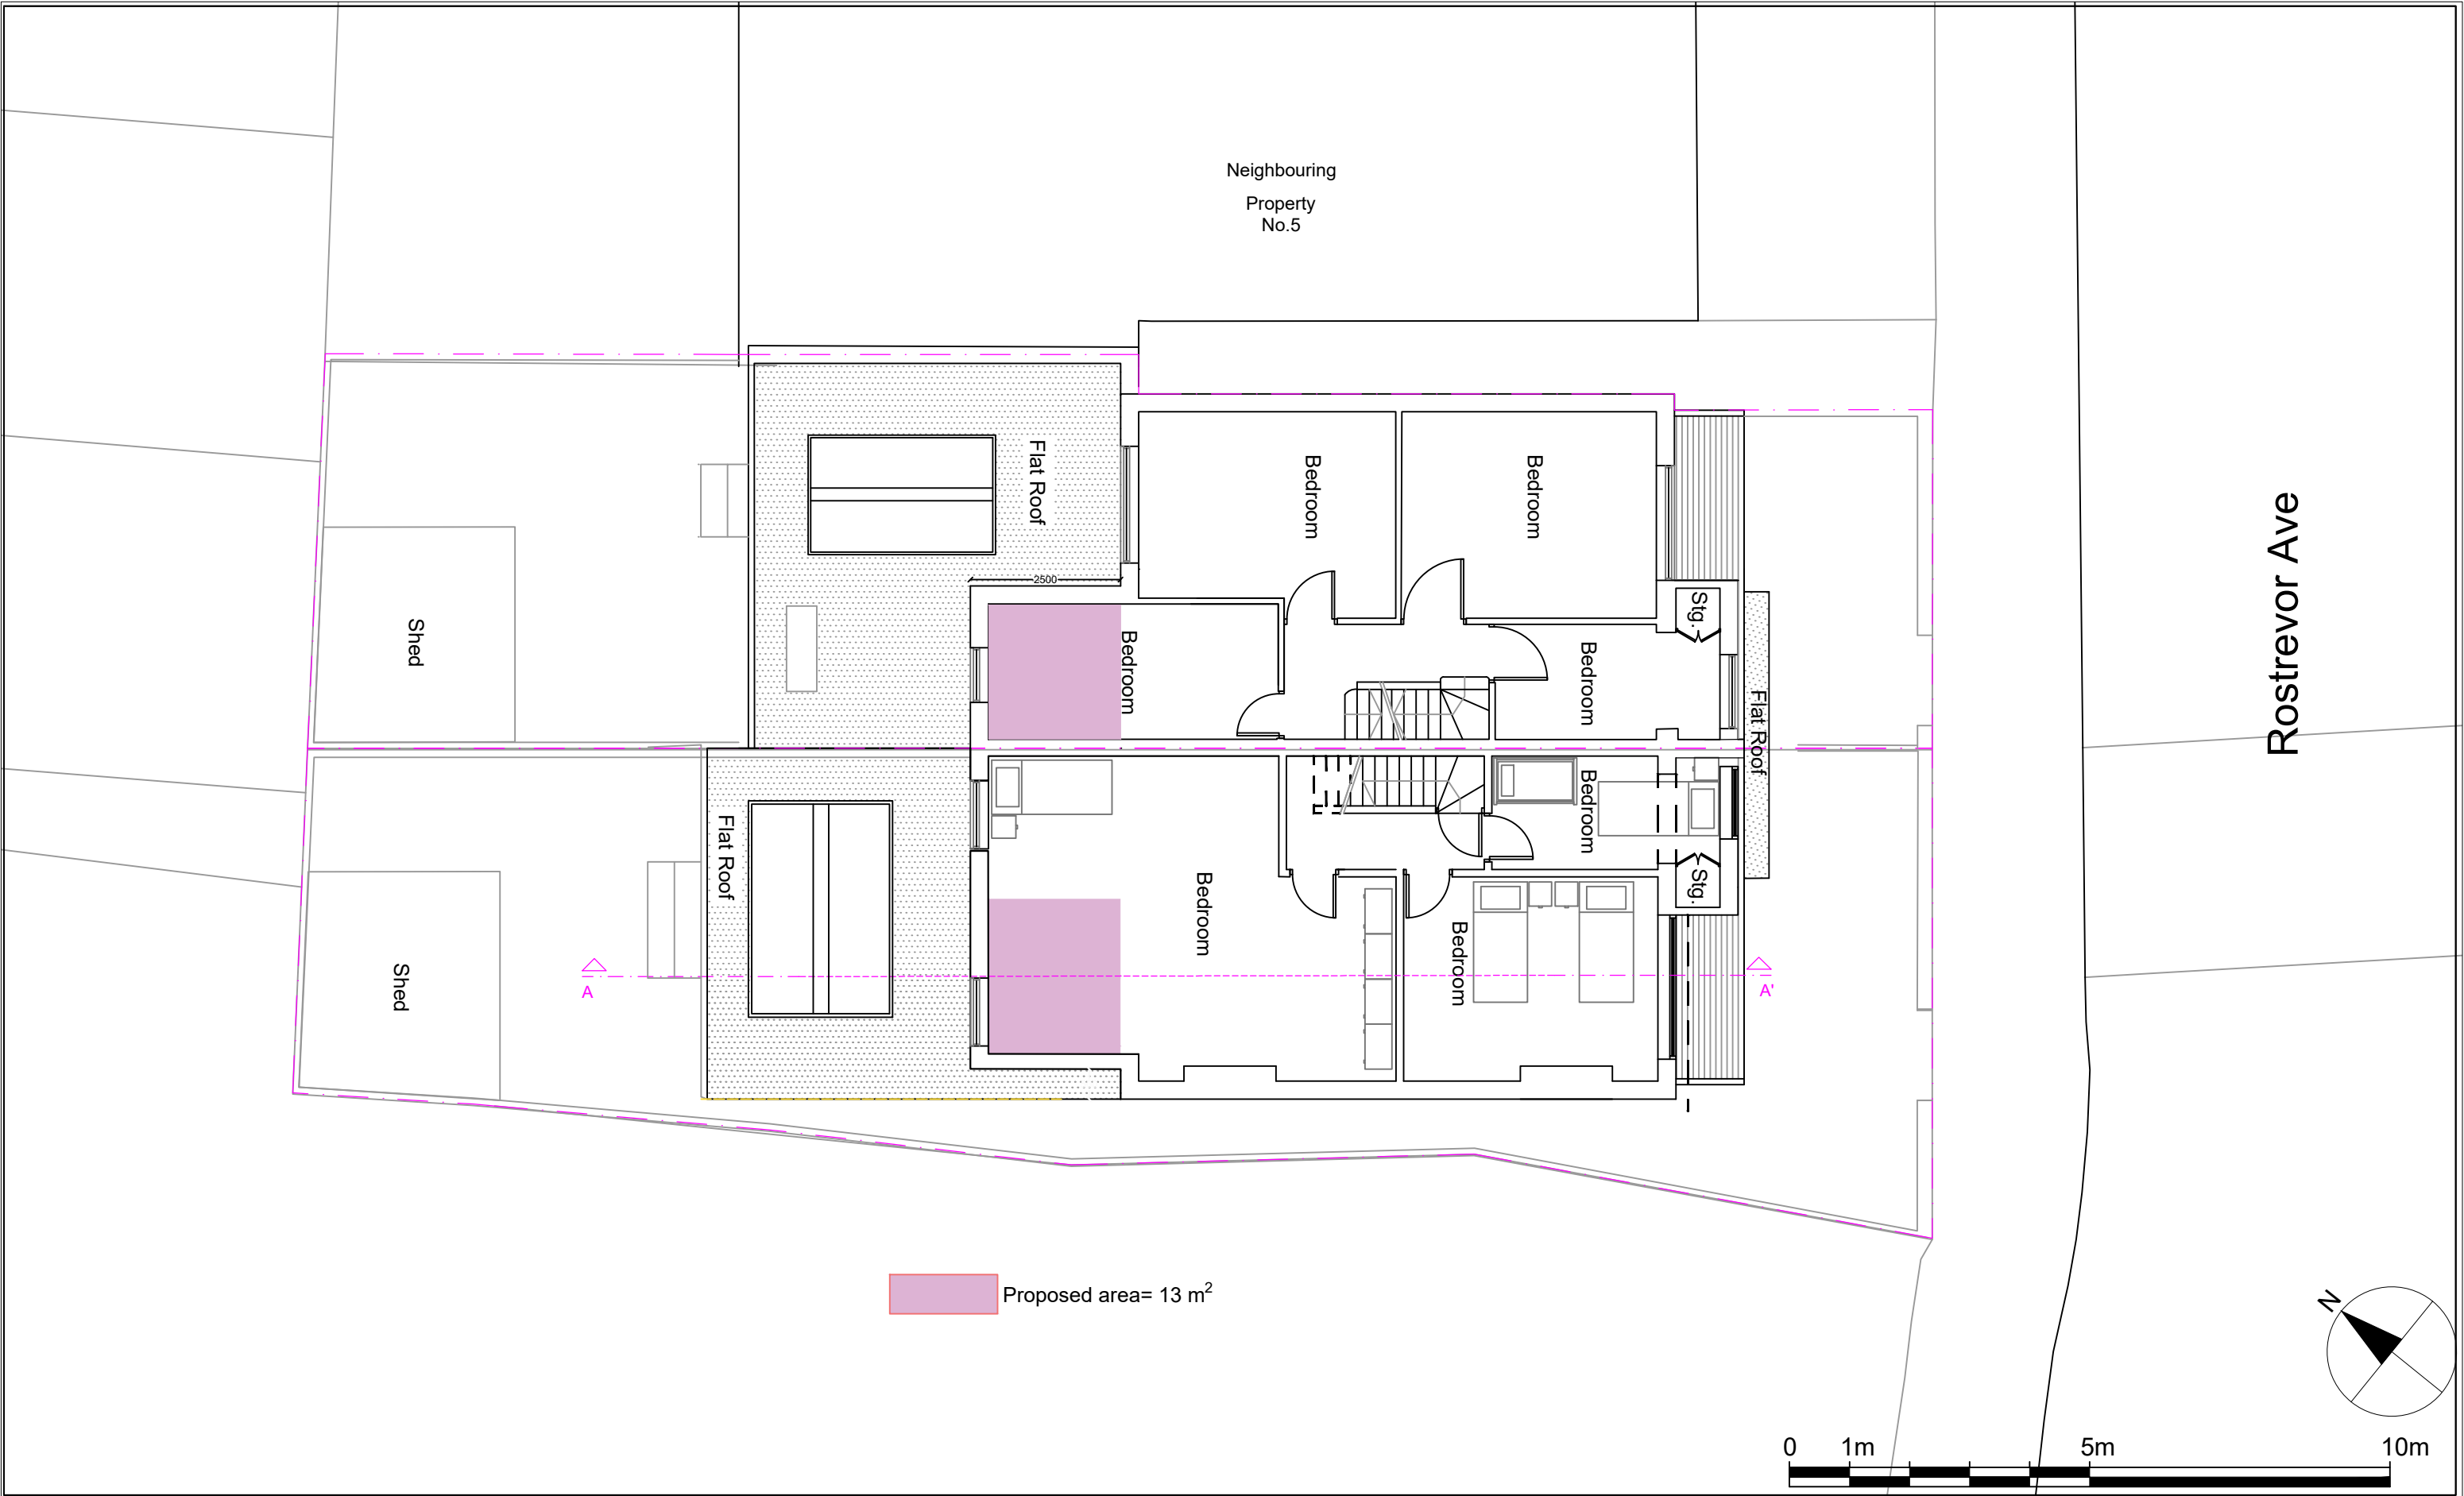


Notes.
Contractors must verify all dimensions at the site before comencing any work.
No construction work before Building Control approval and structural engineer confirmation.
Any discrepancies to be reported to Gridline. All drawings are to be read in conjunction with all relevant drawings and specifications.


Project No.S					
REV	DATE	DESCRIPTION	BY	CH	

PROJECT TITLE	
1-3 Rostrevor Avenue N15 6LA	
DATE	Project No.
February 2026	11220

DRAWING TITLE		
Proposed - First Floor		
DRAWING No.	SCALE @ A3	Drawn by:
PR-P002	1:100	Chas

 

PLANNING SERVICES
Unit 9b, The High Cross
Centre, Fountayne Rd,
N15 4BE
TEL: 020 8802 3480
www.samplanning.co.uk

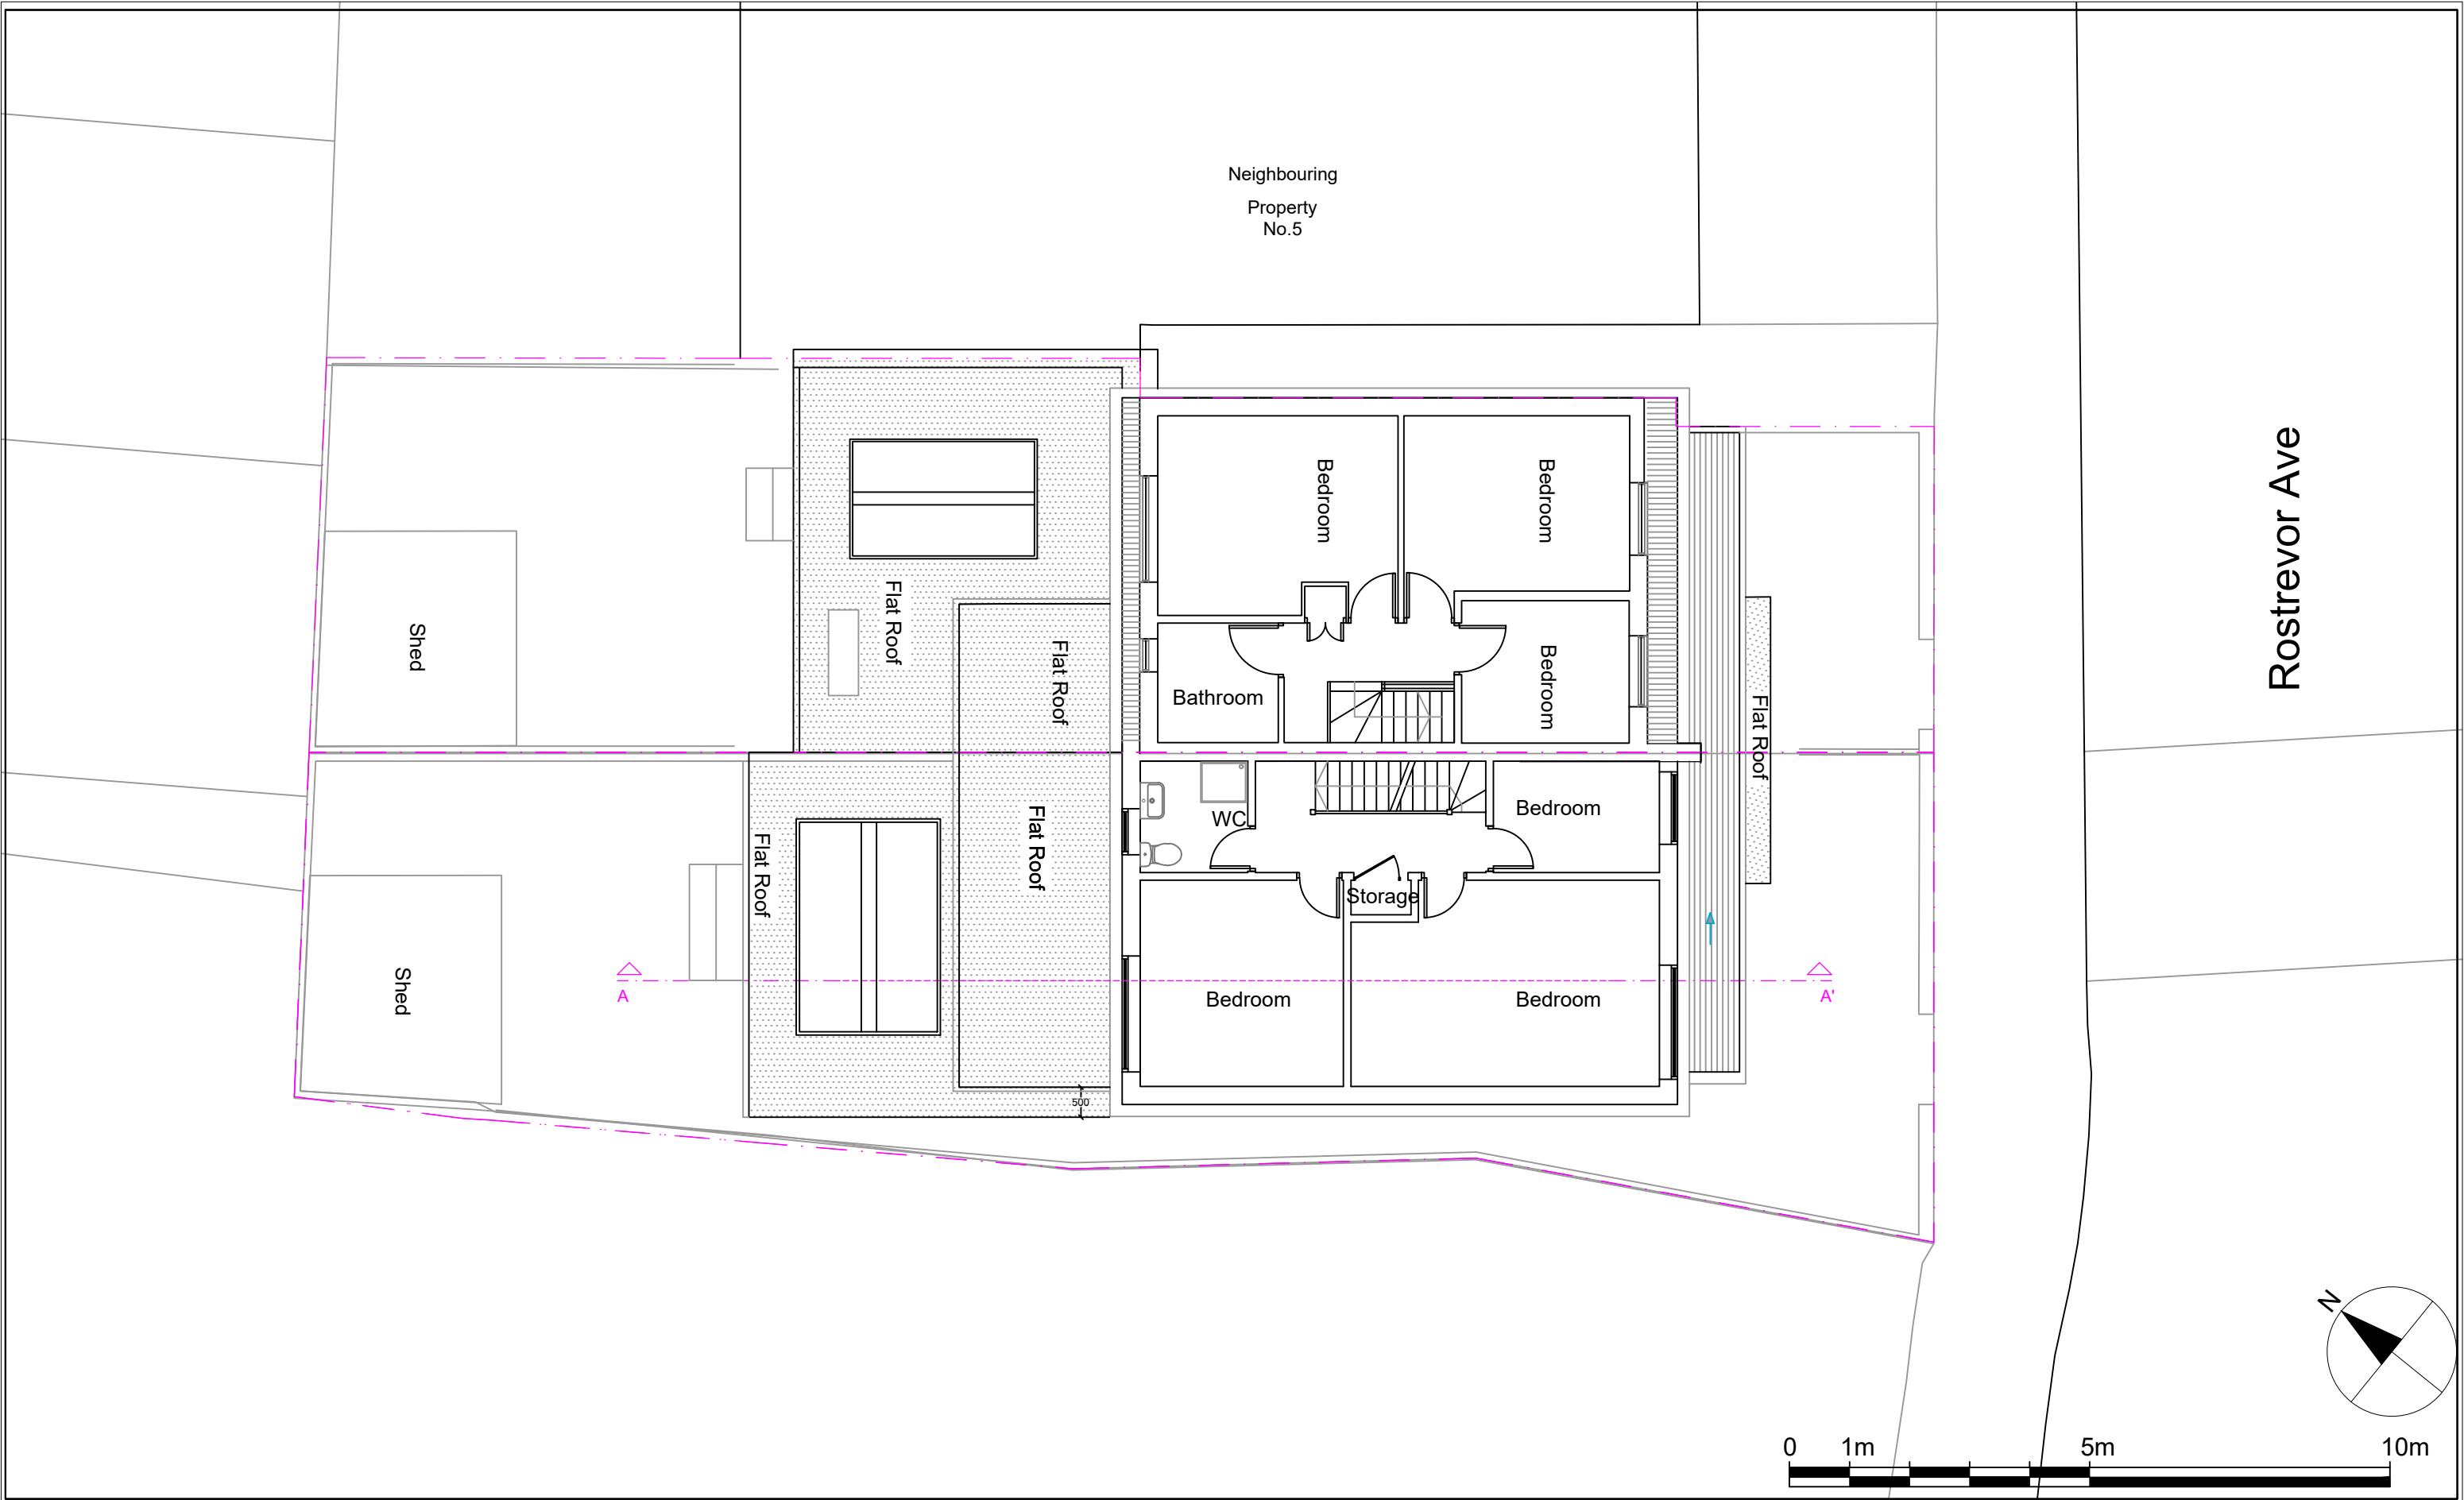

Notes.
Contractors must verify all dimensions at the site before comencing any work.
No construction work before Building Control approval and structural engineer confirmation.
Any discrepancies to be reported to Gridline.
All drawings are to be read in conjunction with all relevant drawings and specifications.

Project No.S				
REV	DATE	DESCRIPTION	BY	CH

PROJECT TITLE	
1-3 Rostrevor Avenue N15 6LA	
DATE	Project No.
February 2026	11220

DRAWING TITLE		
Proposed - Second Floor		
DRAWING No.	SCALE @ A3	Drawn by:
PR-P003	1:100	Chas



PLANNING SERVICES
Unit 9b, The High Cross
Centre, Fountayne Rd,
N15 4BE
TEL: 020 8802 3480
www.samplanning.co.uk




Notes.
Contractors must verify all dimensions at the site before comencing any work.
No construction work before Building Control approval and structural engineer confirmation.
Any discrepancies to be reported to Gridline.
All drawings are to be read in conjunction with all relevant drawings and specifications.


Project No.S					
REV	DATE	DESCRIPTION	BY	CH	

PROJECT TITLE	
1-3 Rostrevor Avenue N15 6LA	
DATE	Project No.
February 2026	11220

DRAWING TITLE		
Proposed - Loft Plan		
DRAWING No.	SCALE @ A3	Drawn by:
PR-P004	1:100	Chas

 

PLANNING SERVICES
Unit 9b, The High Cross
Centre, Fountayne Rd,
N15 4BE
TEL: 020 8802 3480
www.samplanning.co.uk

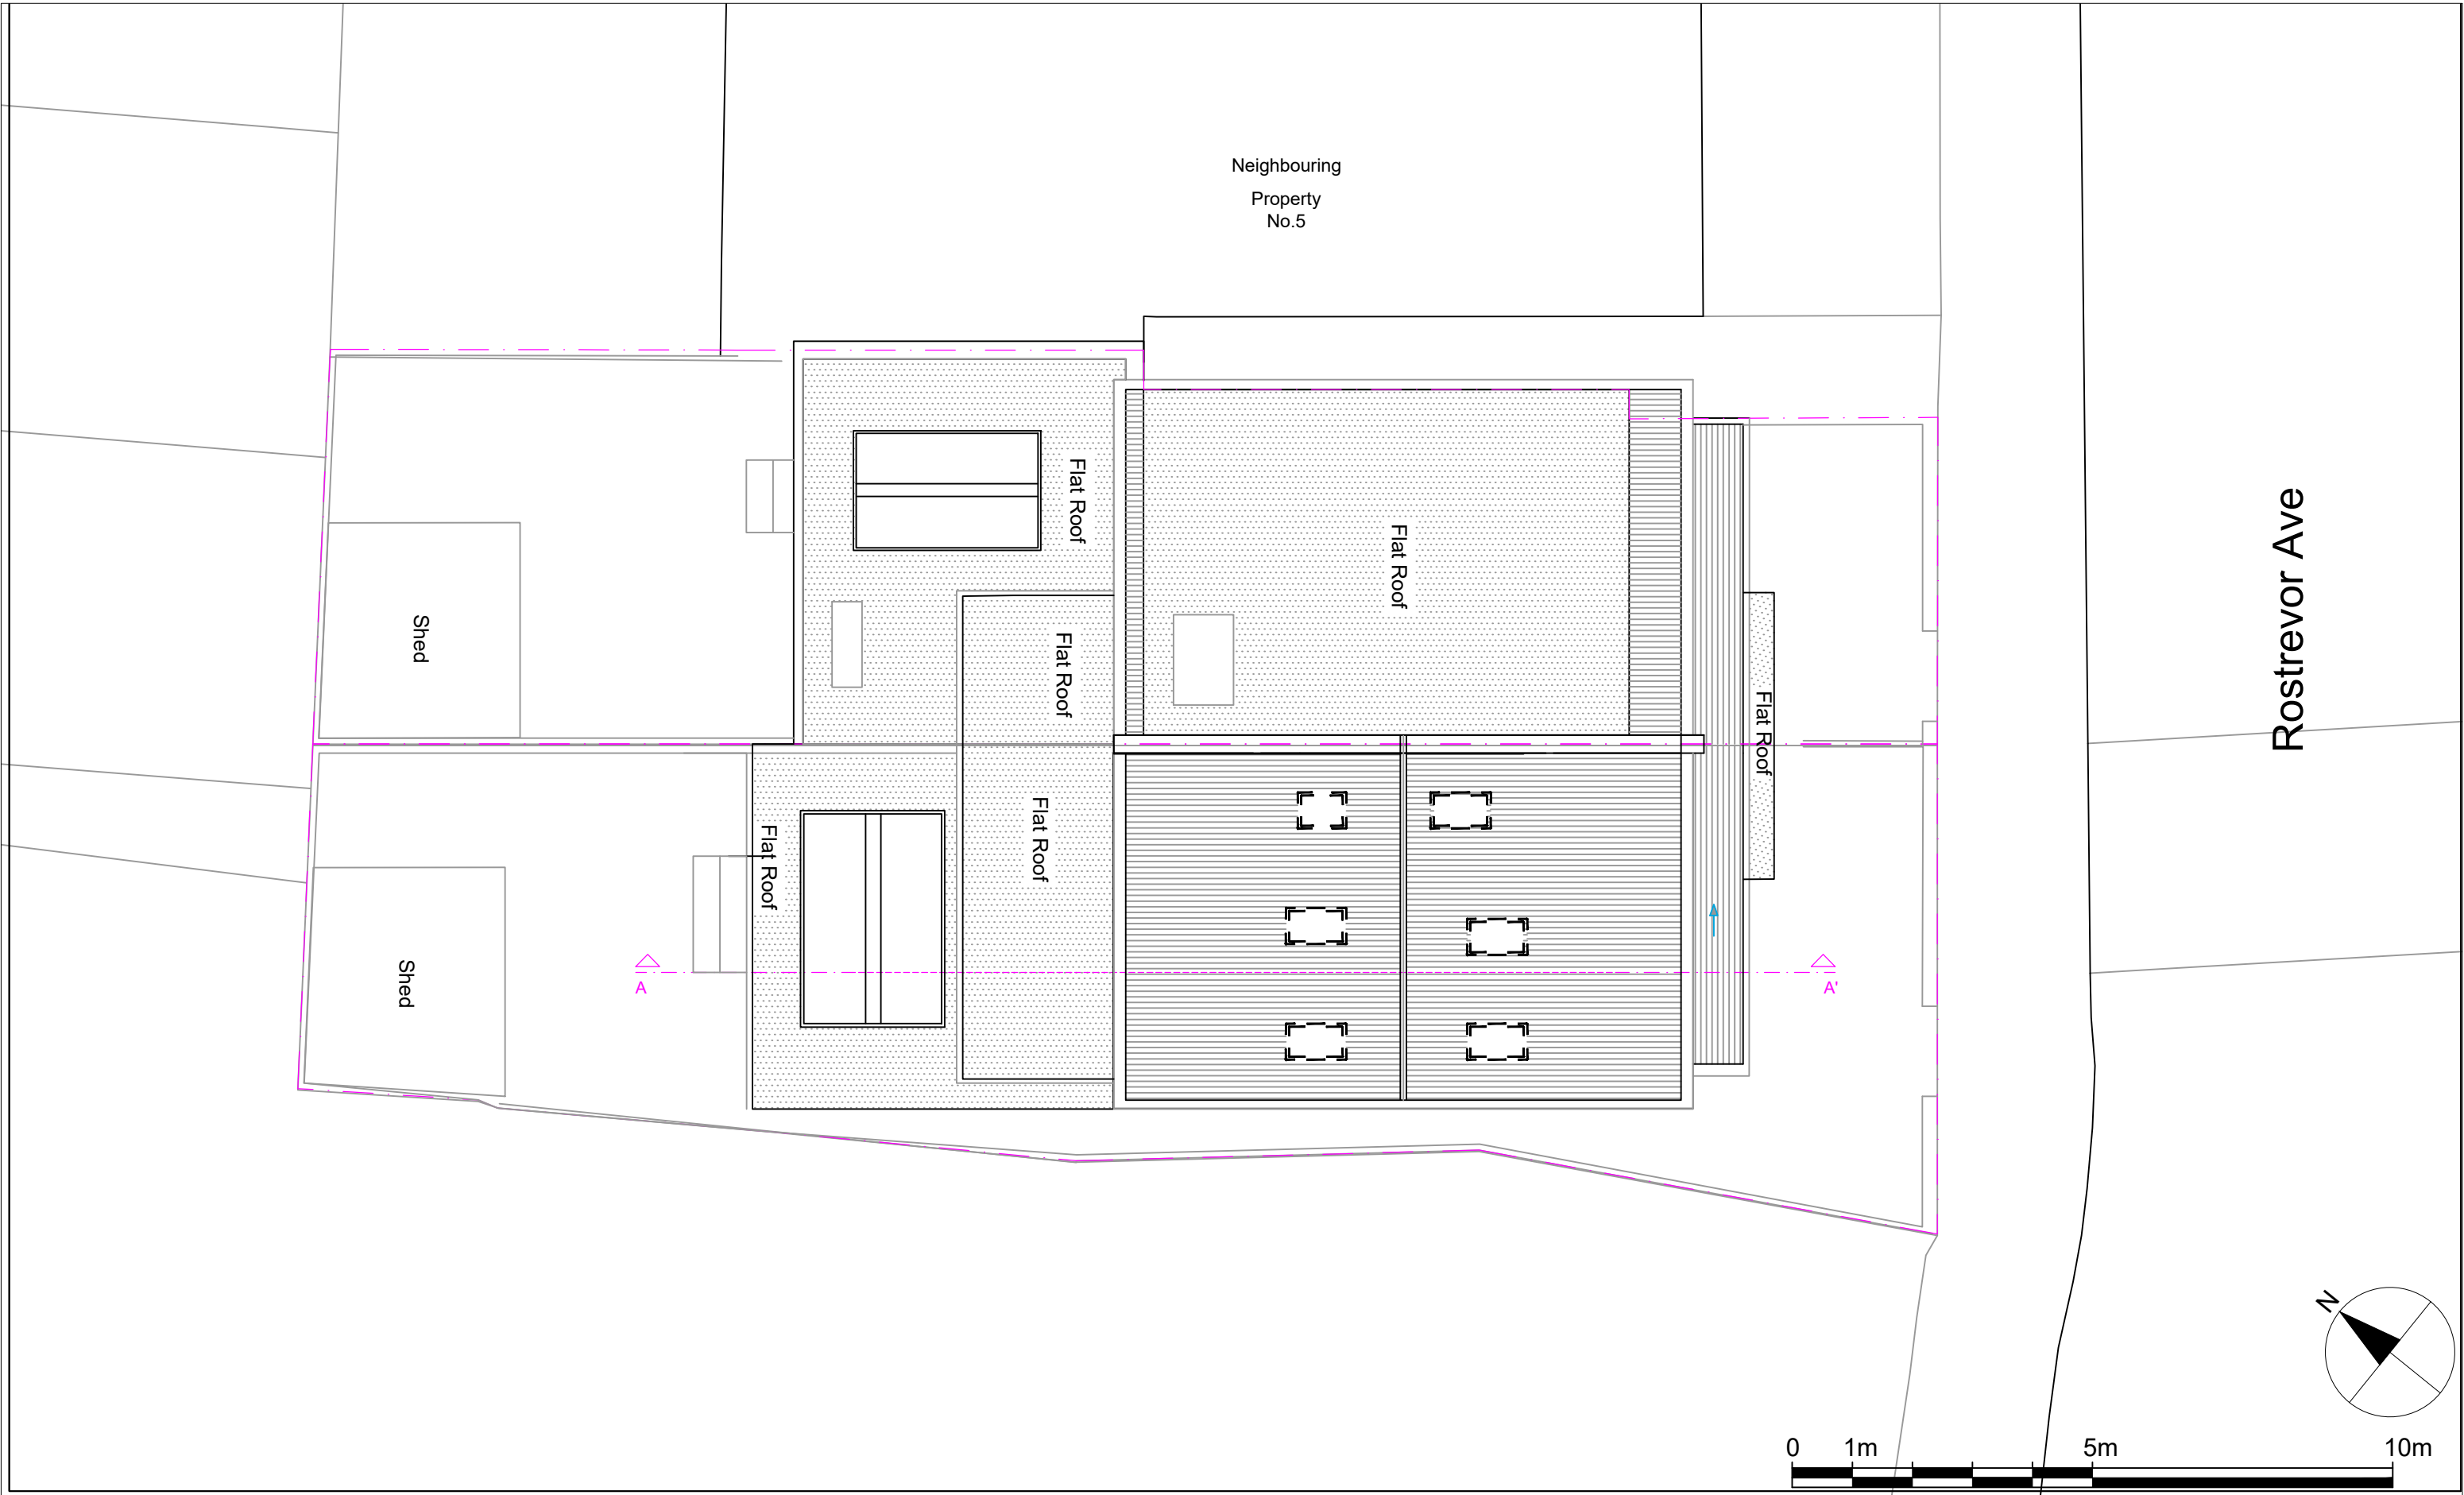


Notes.
Contractors must verify all dimensions at the site before comencing any work.
No construction work before Building Control approval and structural engineer confirmation.
Any discrepancies to be reported to Gridline.
All drawings are to be read in conjunction with all relevant drawings and specifications.

Project No.S				
REV	DATE	DESCRIPTION	BY	CH

PROJECT TITLE	
1-3 Rostrevor Avenue N15 6LA	
DATE	Project No.
February 2026	11220

DRAWING TITLE		
Proposed - Roof Plan		
DRAWING No.	SCALE @ A3	Drawn by:
PR-P005	1:100	Chas

 

PLANNING SERVICES
Unit 9b, The High Cross
Centre, Fountayne Rd,
N15 4BE
TEL: 020 8802 3480
www.samplanning.co.uk




Notes.
Contractors must verify all dimensions at the site before commencing any work.
No construction work before Building Control approval and structural engineer confirmation.
Any discrepancies to be reported to Gridline. All drawings are to be read in conjunction with all relevant drawings and specifications.


Project No.S				
REV	DATE	DESCRIPTION	BY	CH

PROJECT TITLE	
1-3 Rostrevor Avenue N15 6LA	
DATE	Project No.
February 2026	11220

DRAWING TITLE		
Proposed-Front/Rear Elevation		
DRAWING No.	SCALE @ A3	Drawn by:
PR-E001	1:100	Chas

 
PLANNING SERVICES
Unit 9b, The High Cross
Centre, Fountayne Rd,
N15 4BE
TEL: 020 8802 3480
www.samplanning.co.uk

All proposed materials and windows to match existing

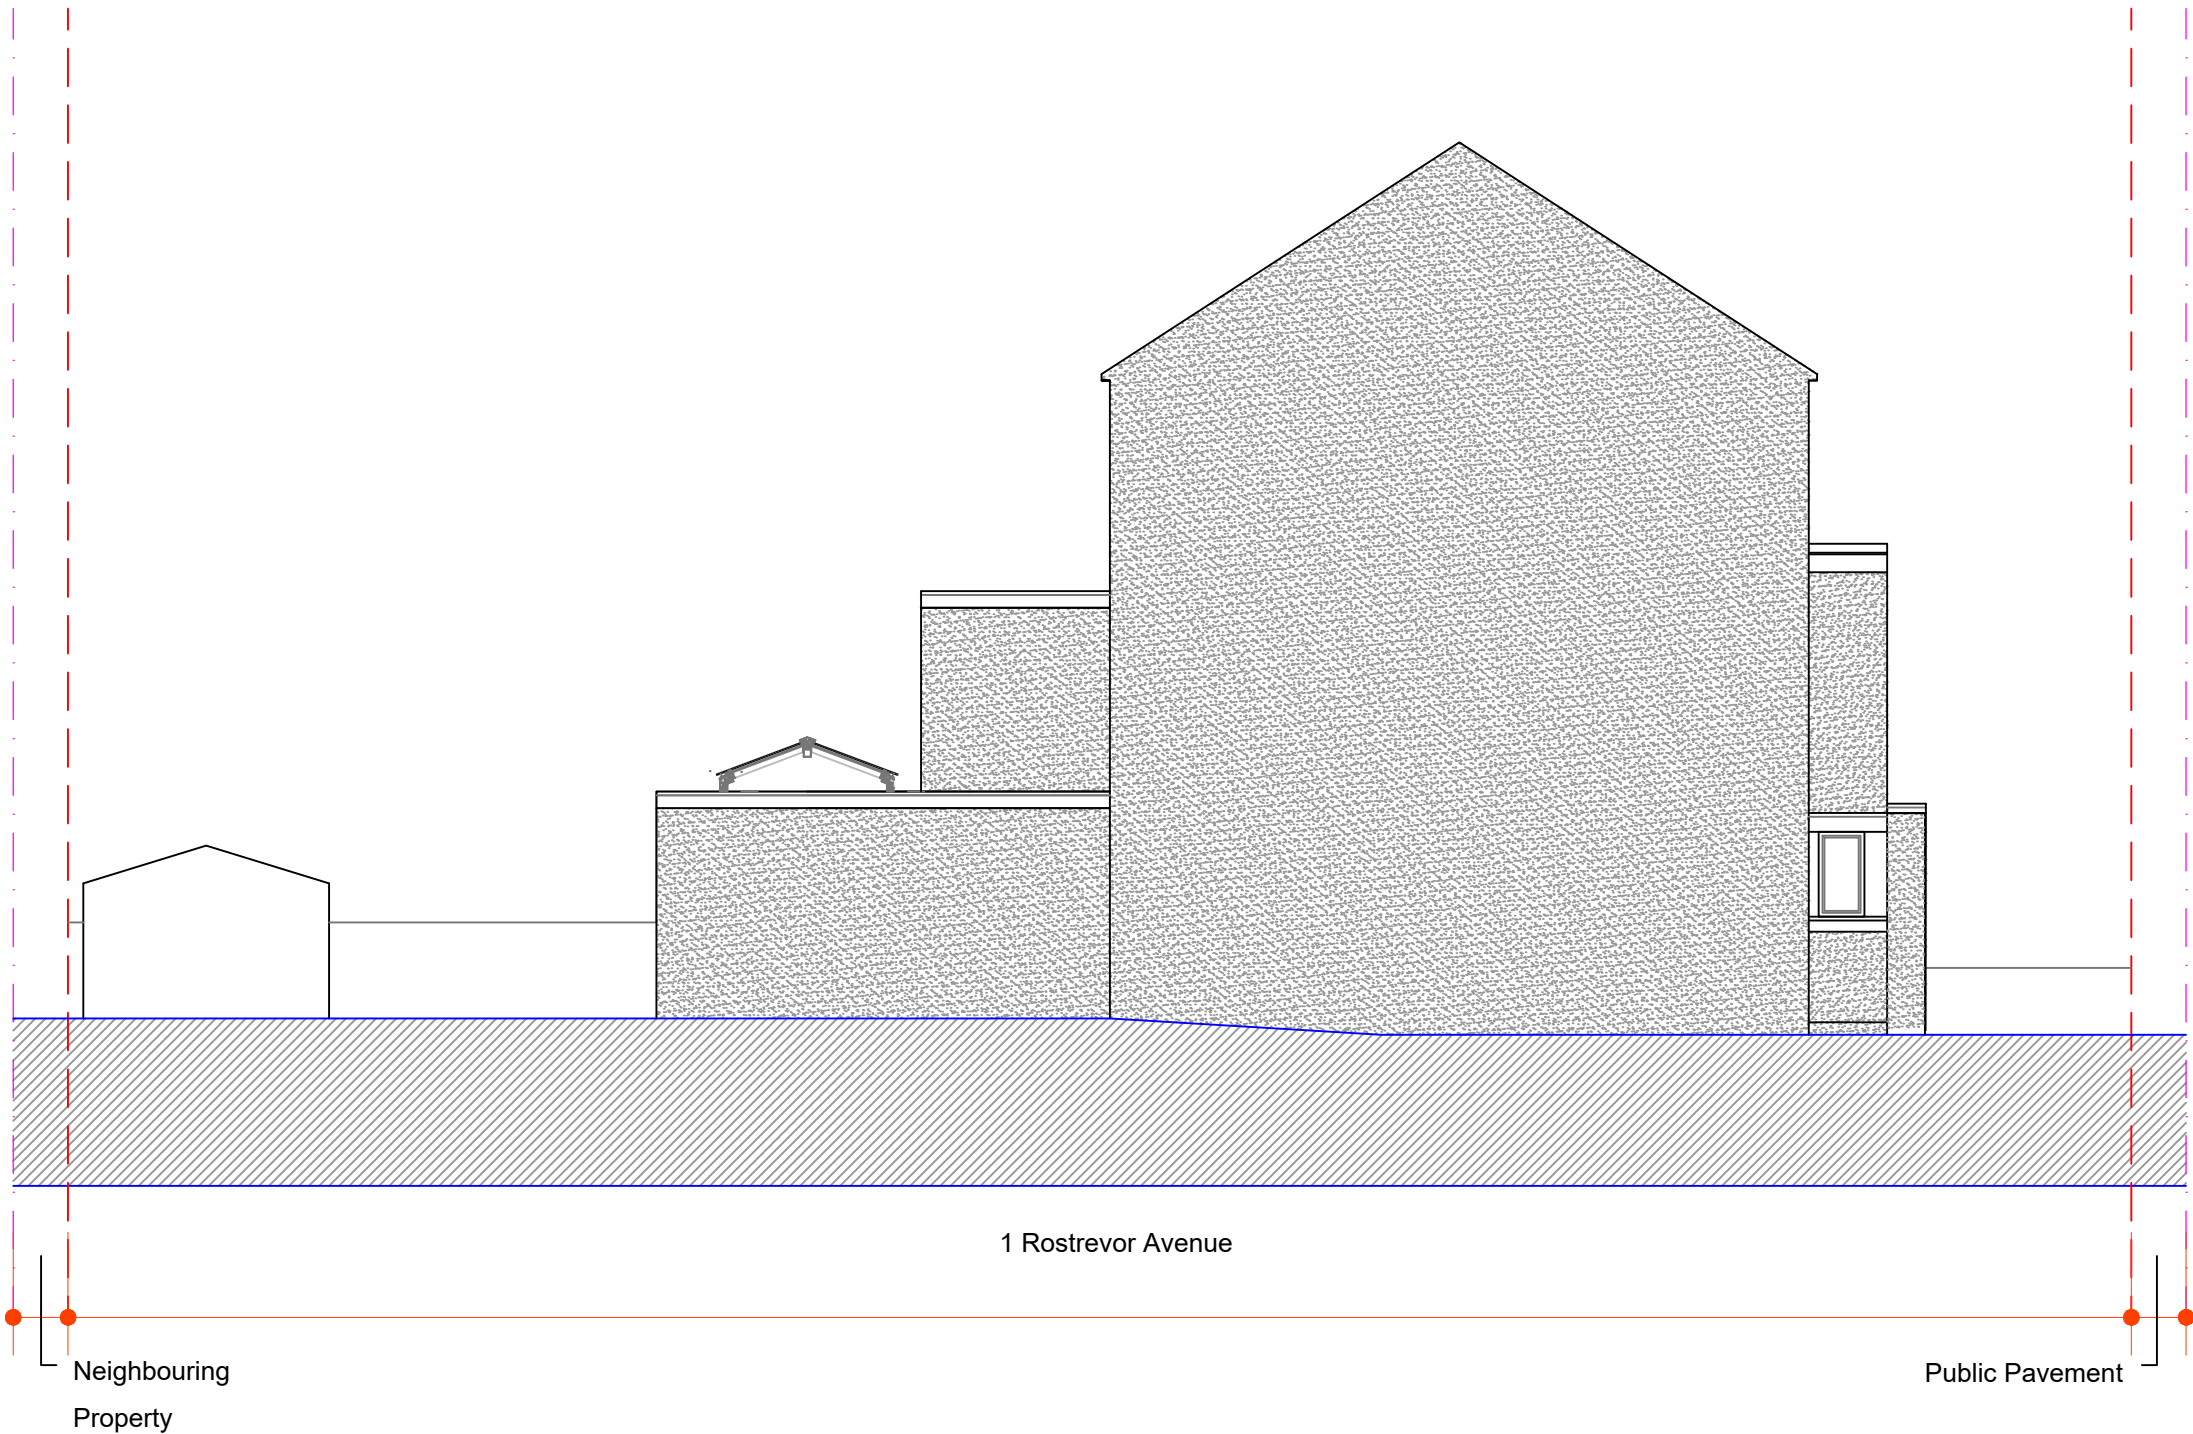

Notes.
Contractors must verify all dimensions at the site before comencing any work.
No construction work before Building Control approval and structural engineer confirmation.
Any discrepancies to be reported to Gridline. All drawings are to be read in conjunction with all relevant drawings and specifications.


Project No.S				
REV	DATE	DESCRIPTION	BY	CH

PROJECT TITLE	
1-3 Rostrevor Avenue N15 6LA	
DATE	Project No.
February 2026	11220

DRAWING TITLE		
Proposed - Side Elevation 1		
DRAWING No.	SCALE @ A3	Drawn by:
PR-E002	1:100	Chas



PLANNING SERVICES
Unit 9b, The High Cross
Centre, Fountayne Rd,
N15 4BE
TEL: 020 8802 3480
www.samplanning.co.uk

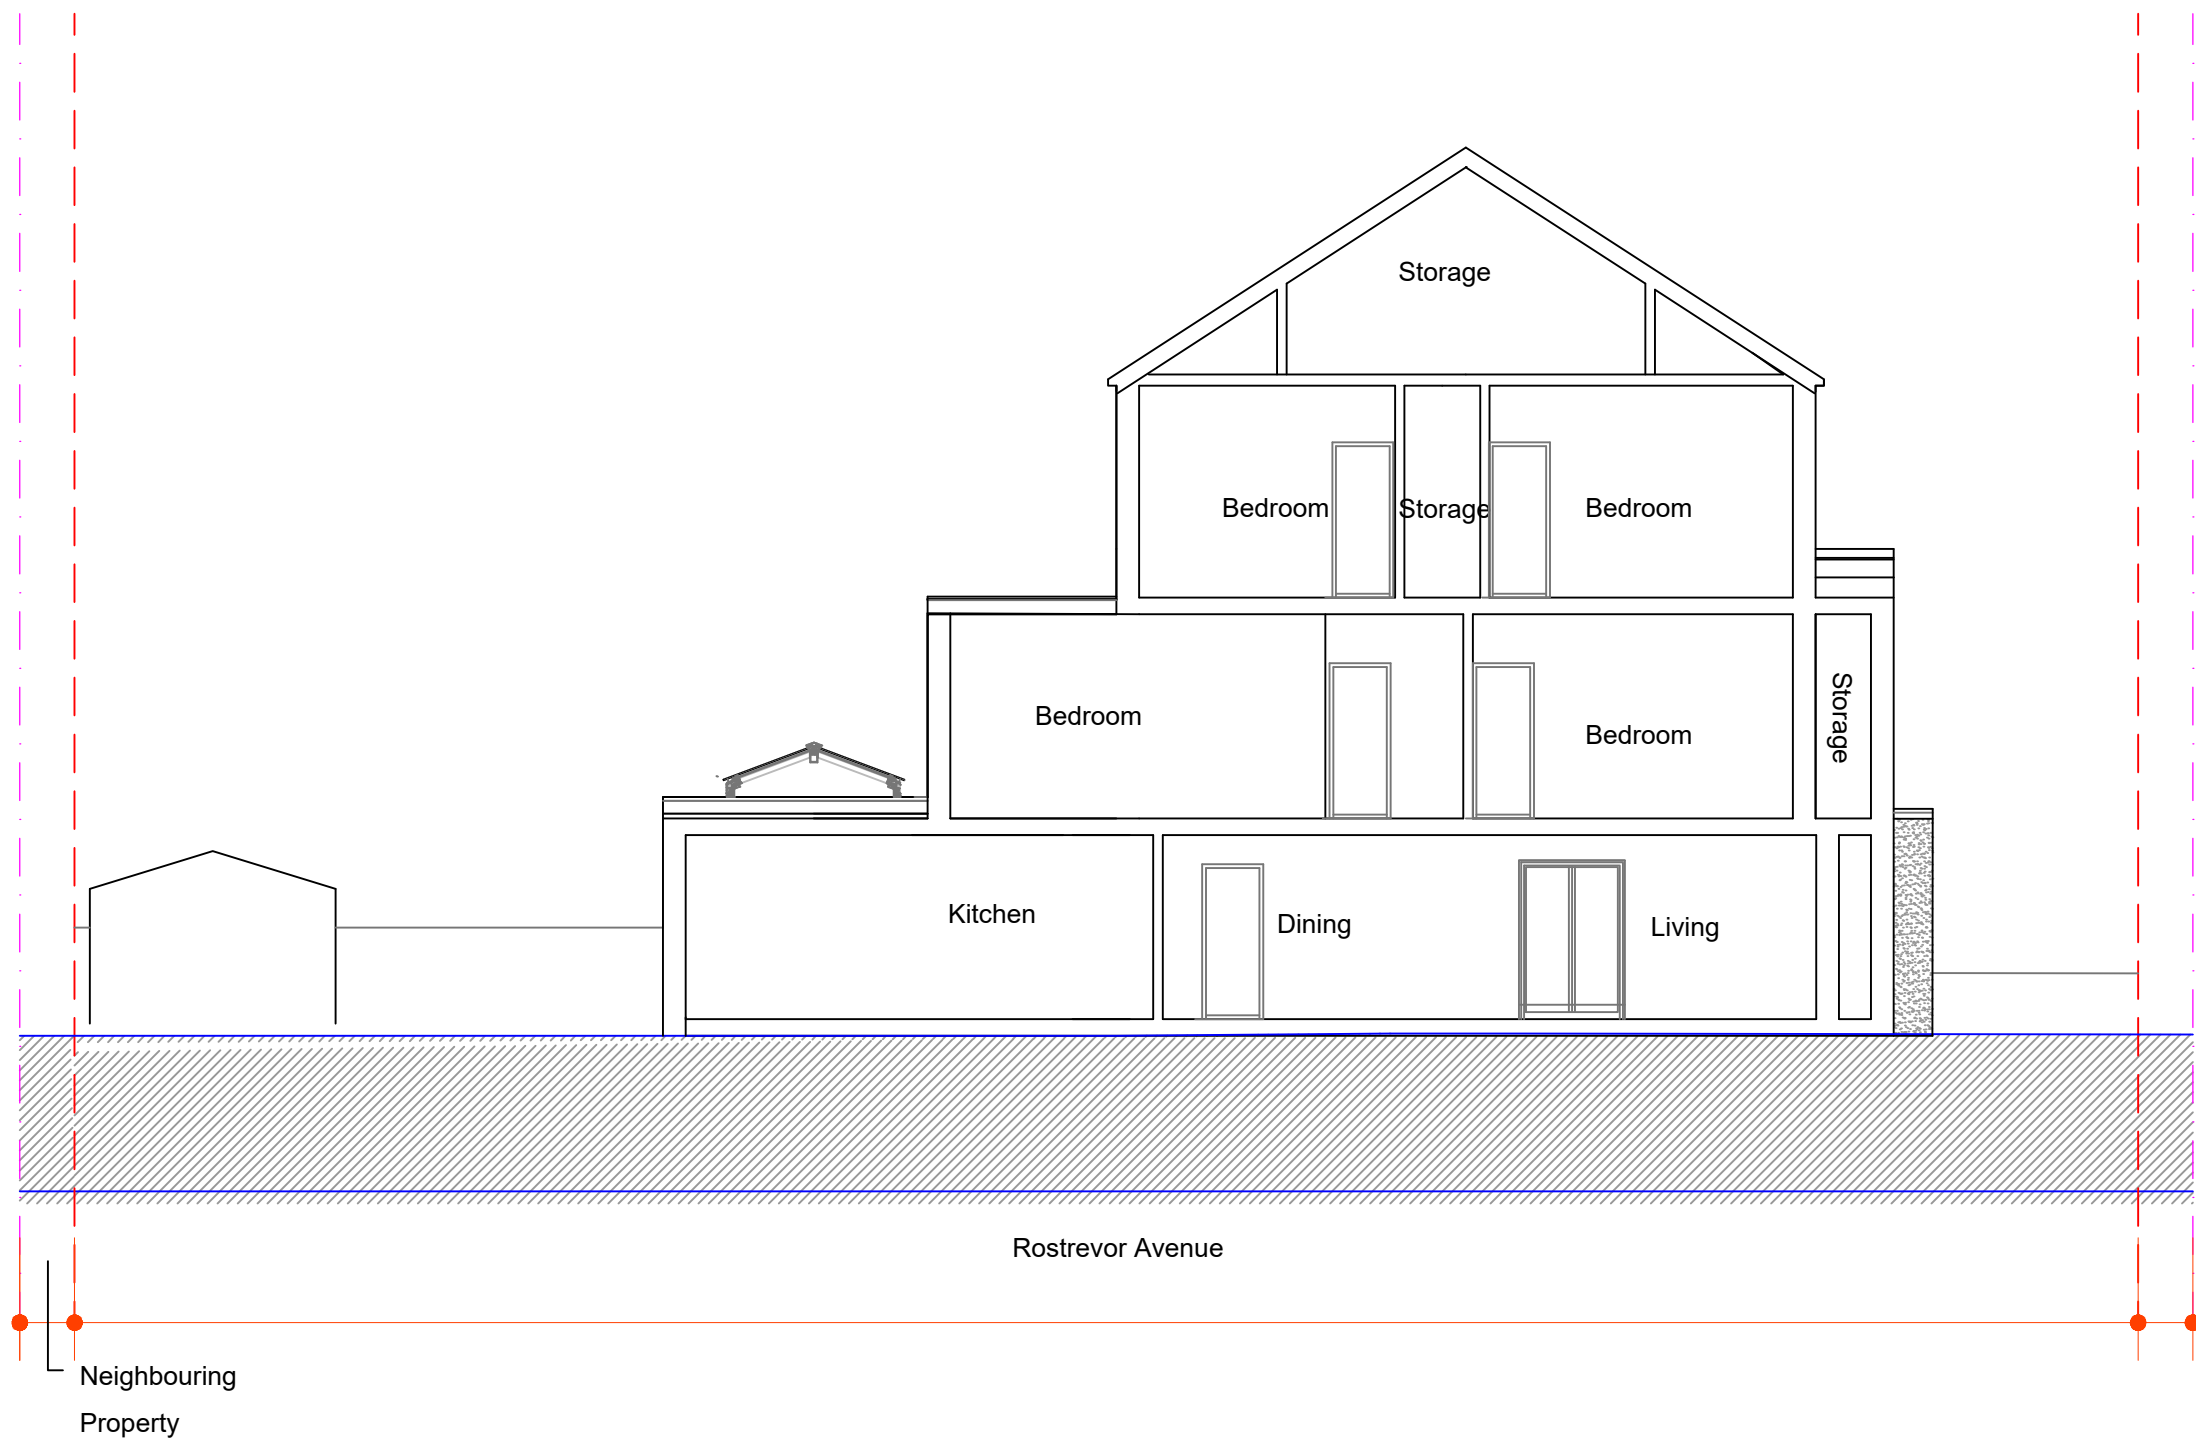


Notes.
Contractors must verify all dimensions at the site before comencing any work.
No construction work before Building Control approval and structural engineer confirmation.
Any discrepancies to be reported to Gridline. All drawings are to be read in conjunction with all relevant drawings and specifications.

Project No.S				
REV	DATE	DESCRIPTION	BY	CH

PROJECT TITLE	
1-3 Rostrevor Avenue N15 6LA	
DATE	Project No.
February 2026	11220

DRAWING TITLE		
Proposed - Section AA'		
DRAWING No.	SCALE @ A3	Drawn by:
PR-S001	1:100	Chas

 

PLANNING SERVICES
Unit 9b, The High Cross
Centre, Fountayne Rd,
N15 4BE
TEL: 020 8802 3480
www.samplanning.co.uk