


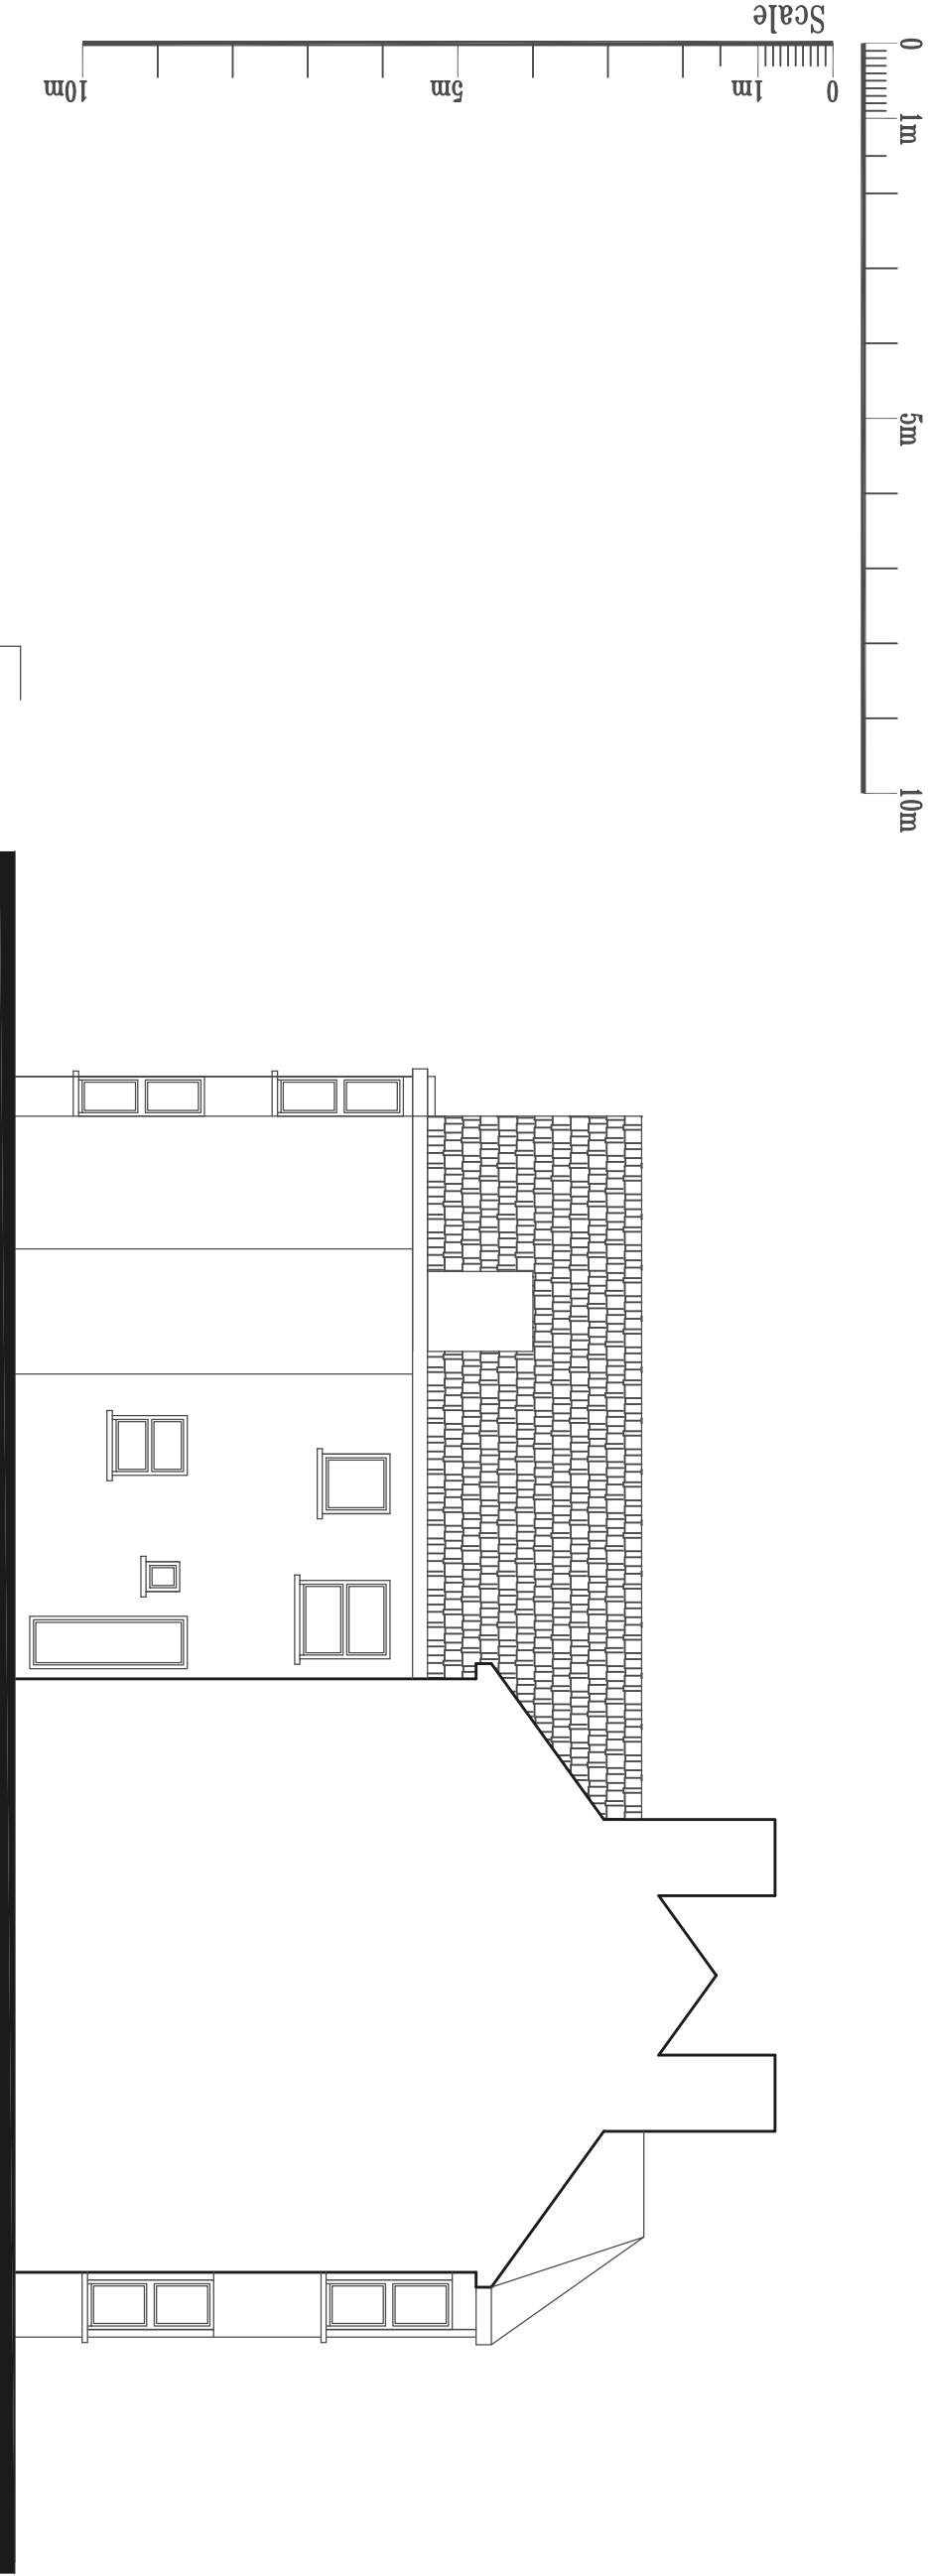

Existing/Proposed
Left Side Elevation

Existing/Proposed
Rear Elevation

LDP Leads Design Partnership Chartered Architects, Engineers and Surveyors Planning Supervisors and Construction Project Managers 86 Chestnut Road Enfield EN3 6SY Tel: 01992 787 937		
Client; Mr Aderemi Olajide		
Site: 43 Burchley Road London N8 0QG		
Drawing; Existing/Proposed Rear & Side Elevs.		
Date March 2026	Pr/Drawing Number LDP/530/03/A	Scale 1:100 @ A3
The copyright of this drawing is vested in the Architect and must not be copied or reproduced without his written consent. Figured dimensions only are to be taken from this drawing. All Contractors must visit the site and be responsible for taking and checking all dimensions relative to this work. Do not scale off this drawing. IP IN DOWRY ASL 03		