



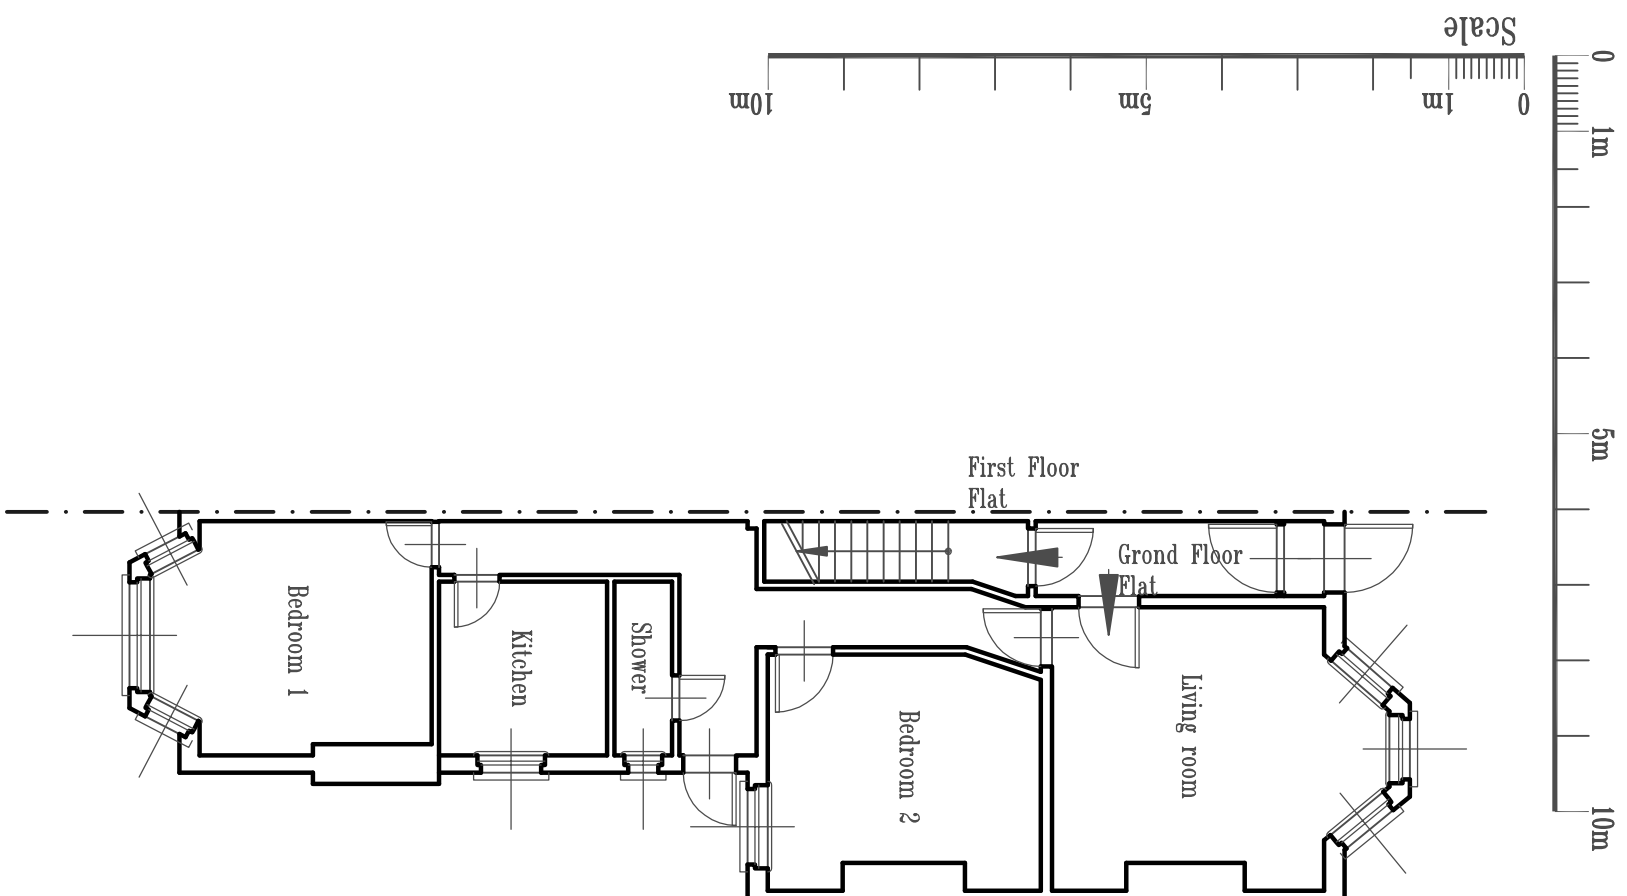

**Existing/Proposed
Ground Floor Plan**

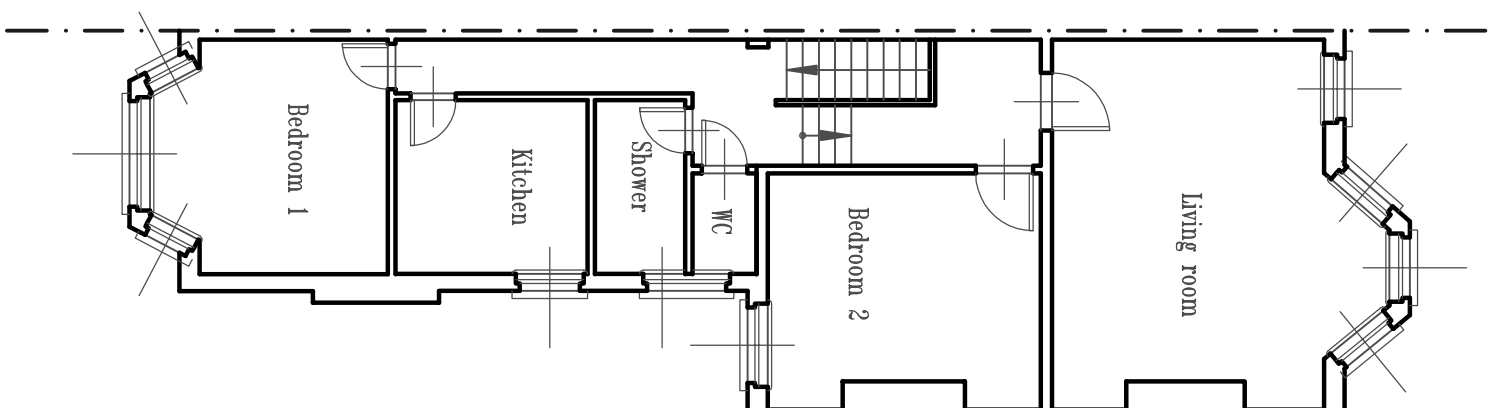

Existing/Proposed First Floor Plan

	
Leads Design Partnership	
Chartered Architects, Engineers and Surveyors Planning Supervisors and Construction Project Managers 86 Chestnut Road Enfield EN3 6SY Tel: 01992 787 937	
Client;	
Mr Aderemi Olajide	
Site:	
43 Burchley Road London N8 0QG	
Drawing;	
Existing/Proposed Floor Plans	
Date	Pr/Drawing Number
March 2026	LDP/530/01/A
	Scale
	1:100 @ A3
The copyright of this drawing is vested in the architect and must not be copied or reproduced in any form without his written permission. All Contractors must visit the site and be responsible for taking and checking all dimensions relative to this work. Do not scale off this drawing. IF IN DOUBT ASK	
01	