

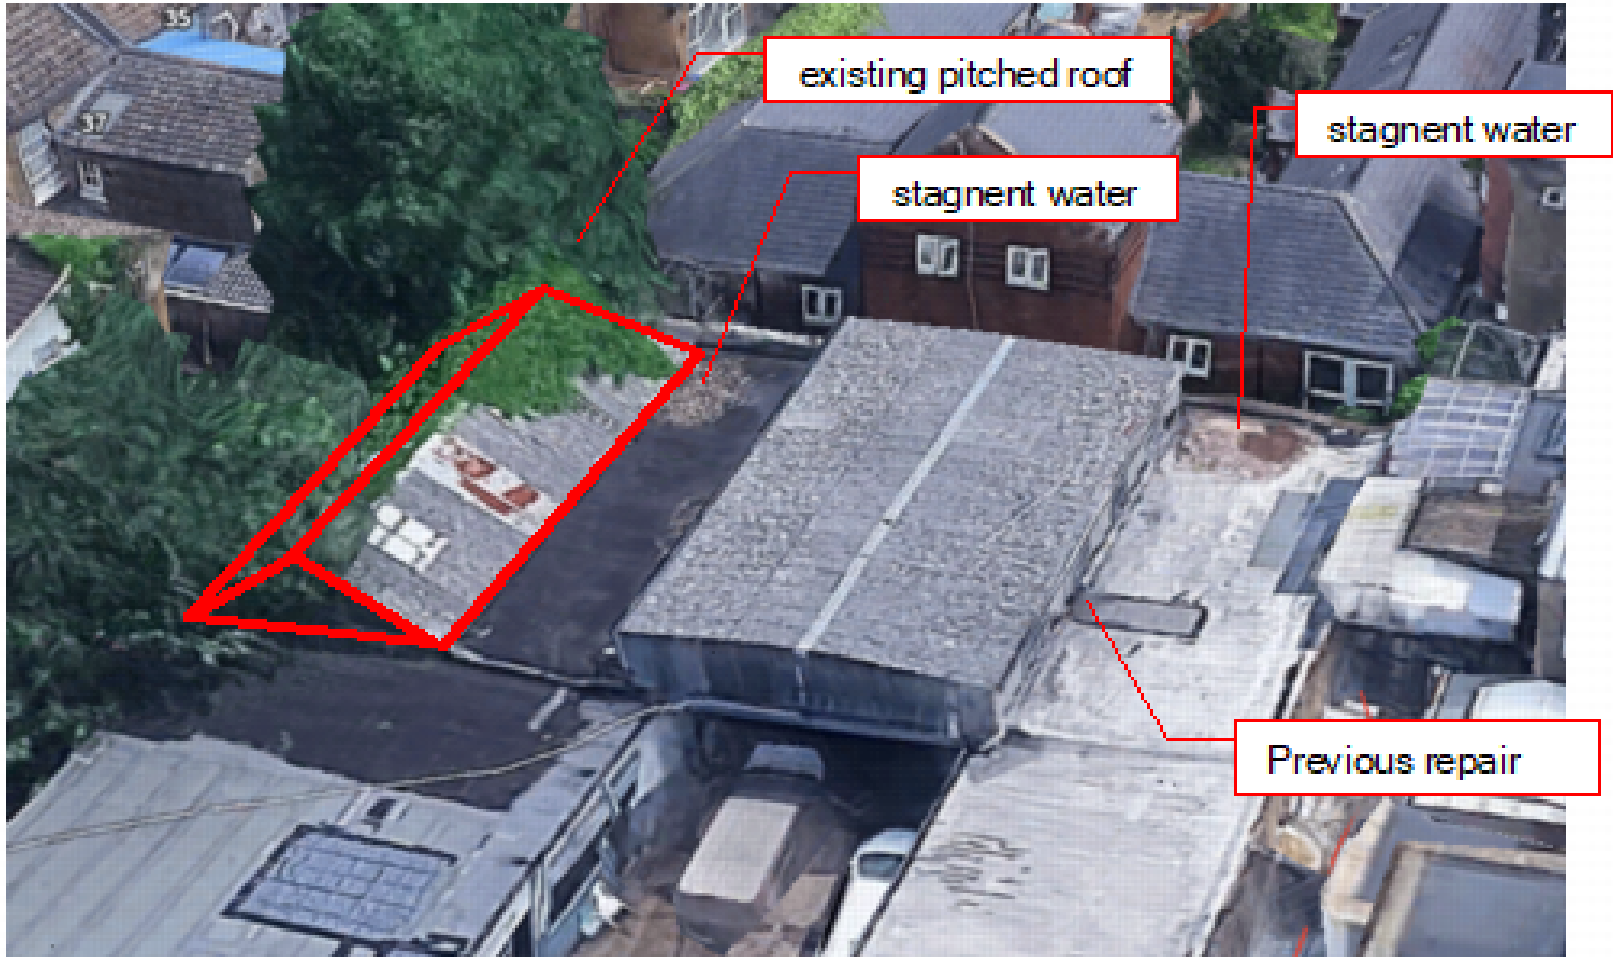


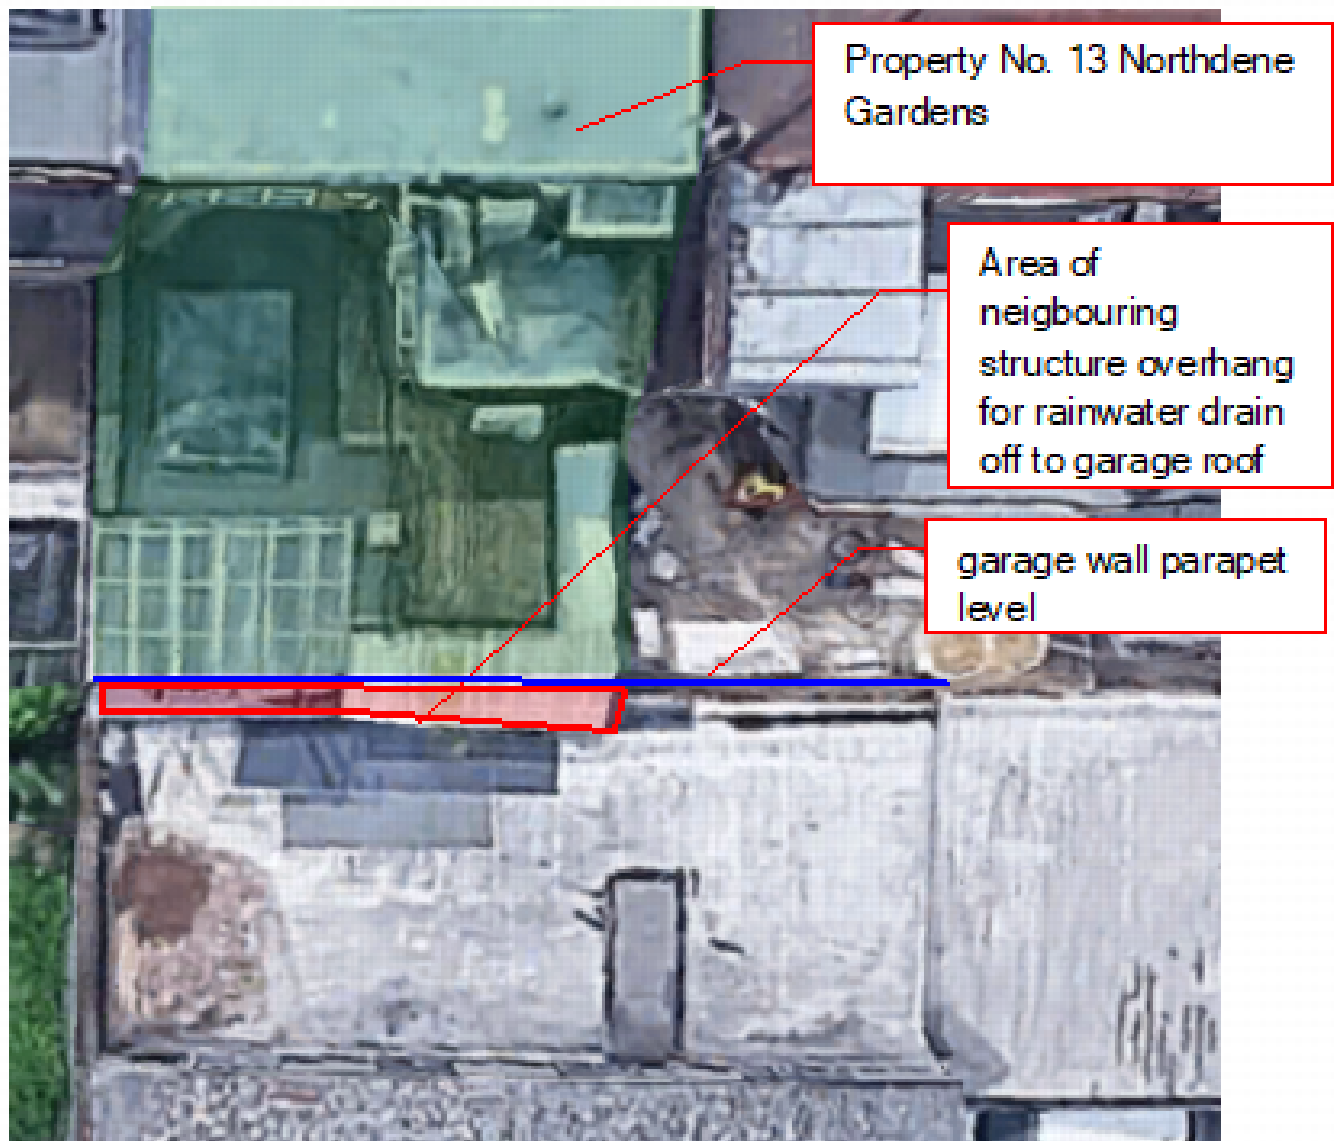

- NOTES:
- 1.MOT BAY, OFFICE, LOBBY & WORKSHOP OFFICE ARE EXISTING ROOFS NOT PART OF REFURBISHMENT SCOPE.(WEST SIDE)
 - 2.BODYSHOP, WASTE REFUSE AREA, STORAGE LOCK-UP A&B ARE EXISTING ROOFS NOT PART OF REFURBISHMENT SCOPE.(EAST SIDE)
 - 3.GREEN IS EXISTING RAINWATER GUTTERING AND DOWN PIPES.
 - 4.BLUE IS NEW RAINWATER GUTTERING AND ROUTING OF DRAINAGE.

Rev	Date	Changes	Drn	Chk
-----	------	---------	-----	-----

© COPYRIGHT
THIS DRAWING IS PUBLISHED BY BRIGHT WOOD GROUP LTD. ALL RIGHTS RESERVED. NO PART OF THIS DRAWING MAY BE REPRODUCED, STORED IN A RETRIEVAL SYSTEM OR TRANSMITTED, IN ANY FORM OR BY ANY MEANS, ELECTRONIC, MECHANICAL, PHOTOCOPYING, RECORDING OR OTHERWISE, WITHOUT PRIOR PERMISSION OF THE COMPANY.

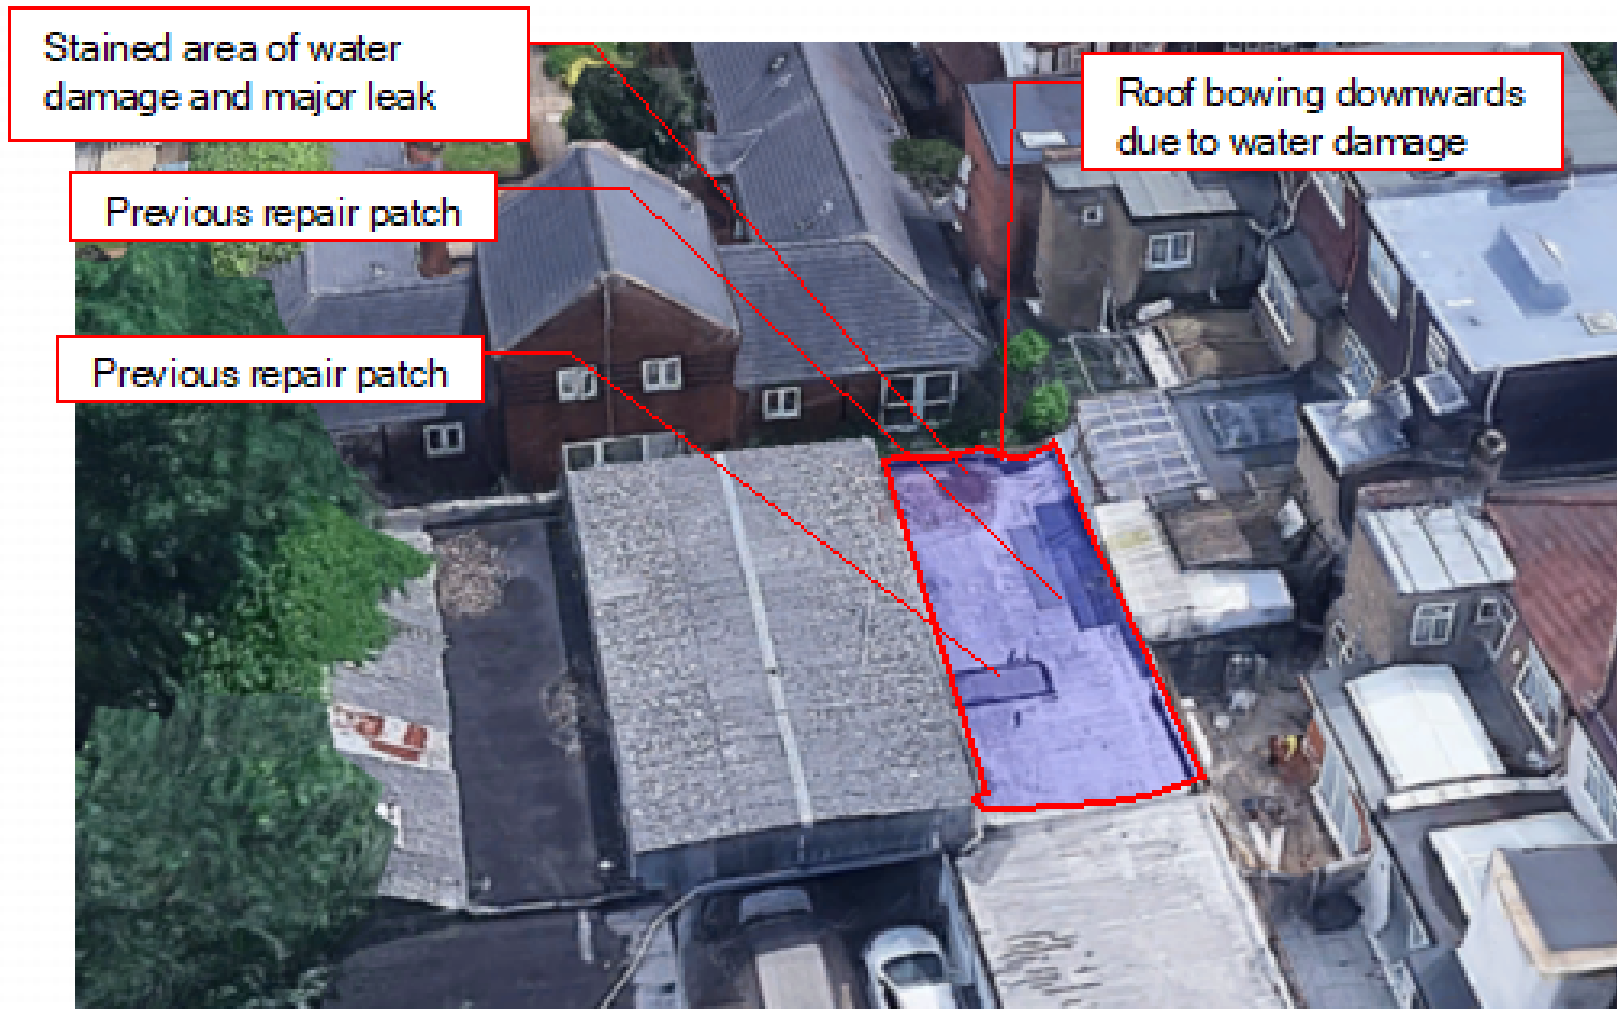

Job/Project Name: 51A HILLSIDE ROAD, N15 6LU			
Client Name: E.NADAT			
Drawing Title: EXISTING (HISTRORIC) ROOF PLAN			
Contract Ref: L1020406	Scale: NTS	Sheet Size: A2	
Date Drawn: 11.03.26	Drawn: MK	Checked: ZZ	
Drawing Status: LCD SUBMISSION			
Drawing No: L1020406-03			Revision: OR