


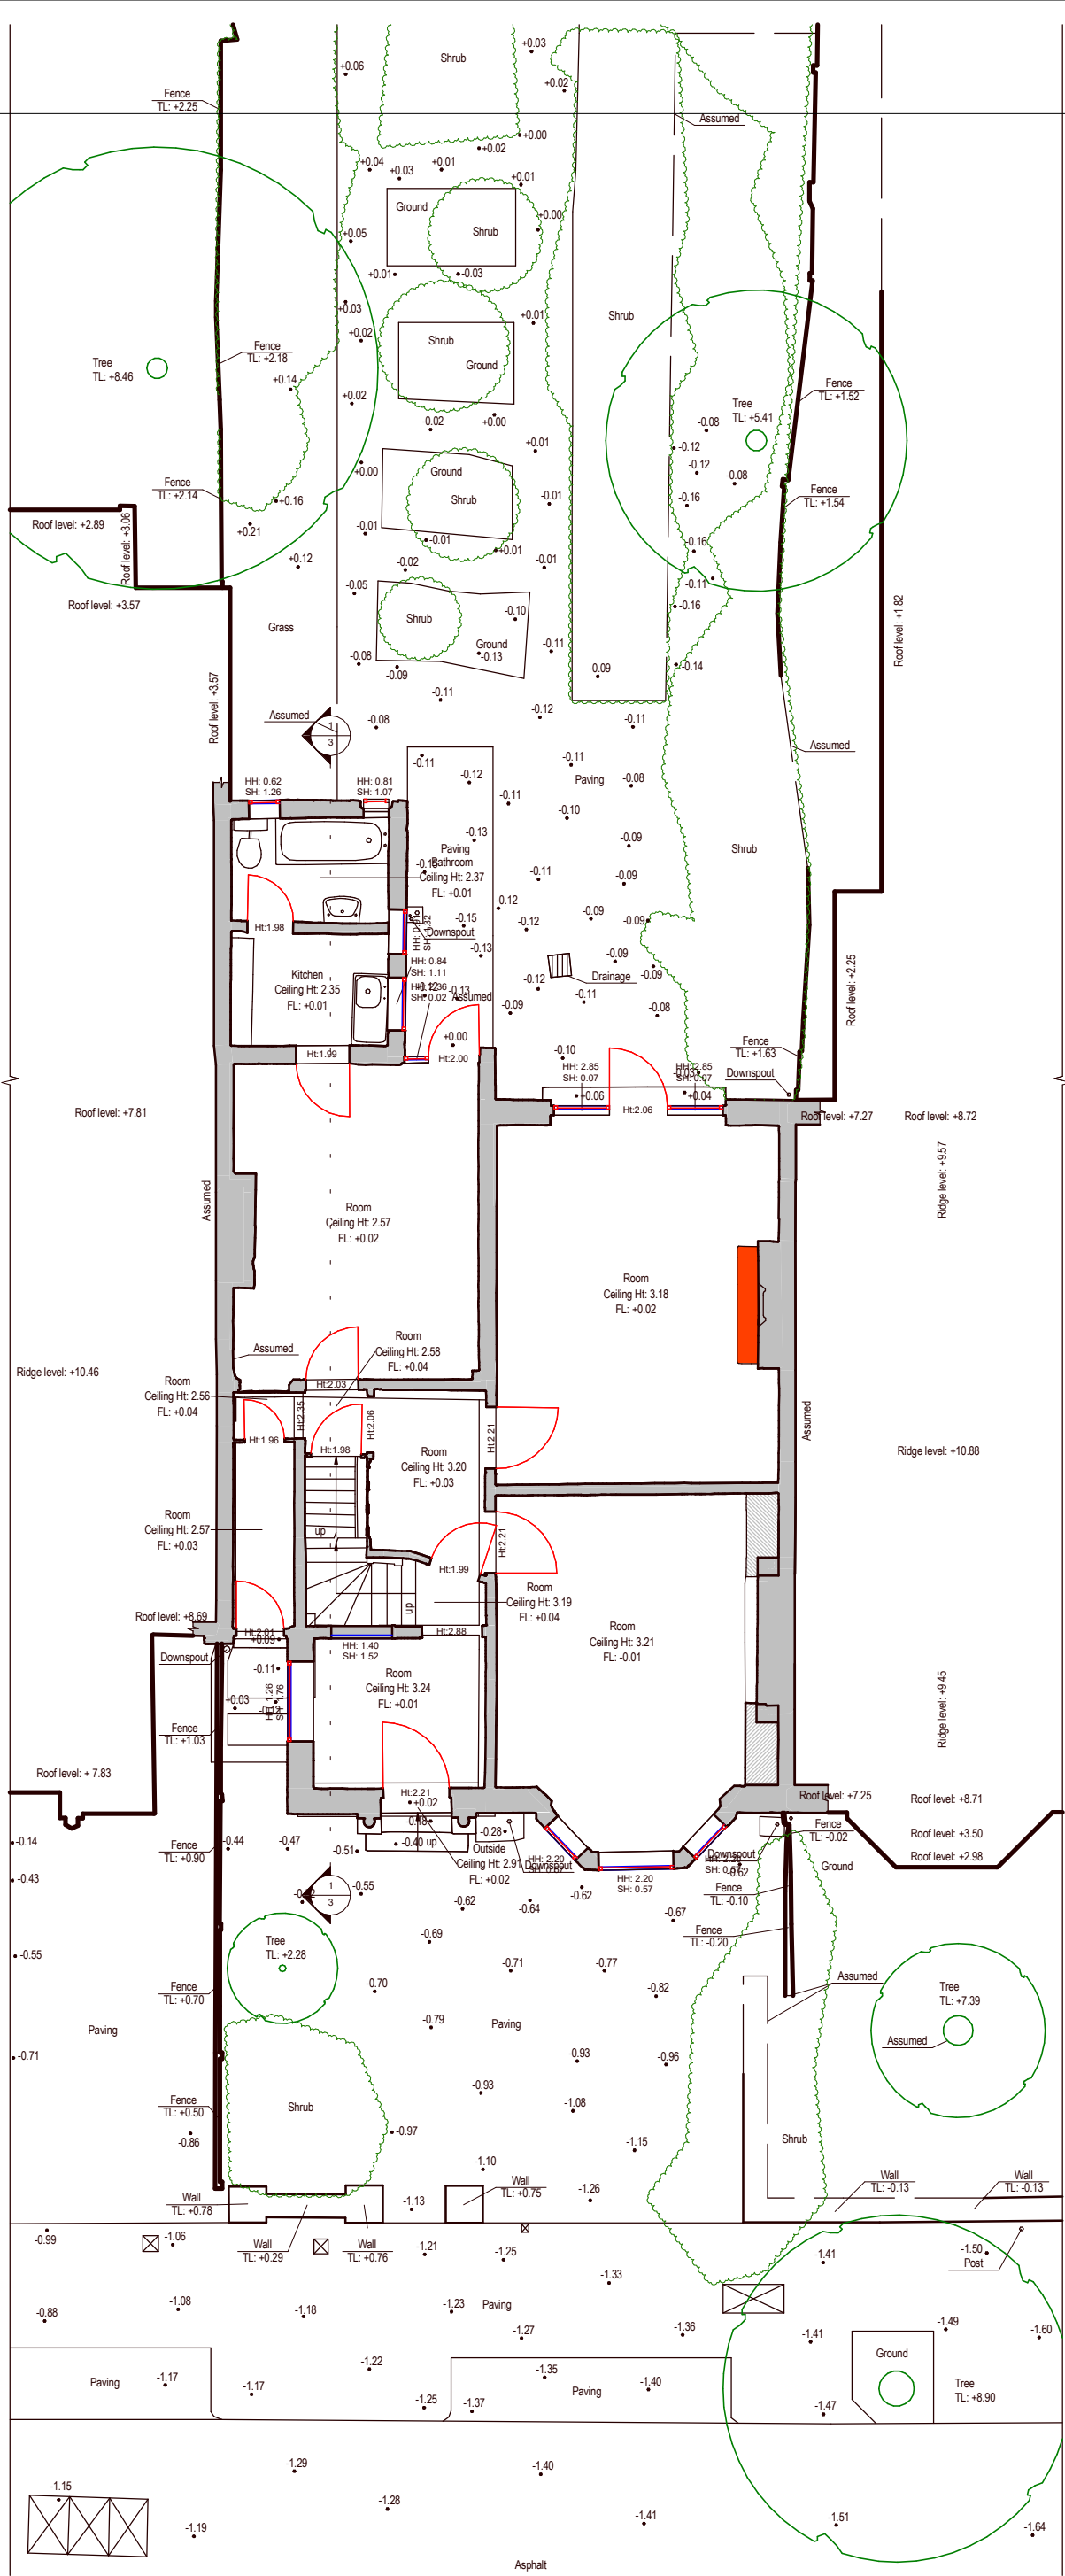


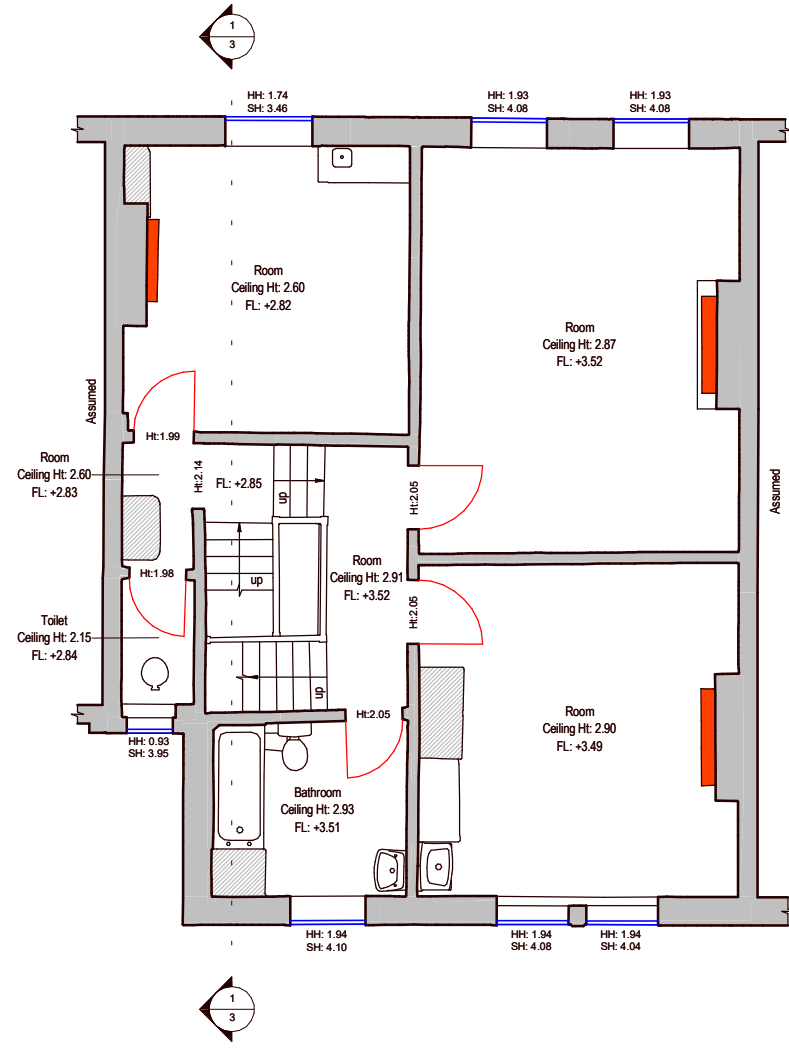


1 PL000 - Existing GF Plan
1 : 100

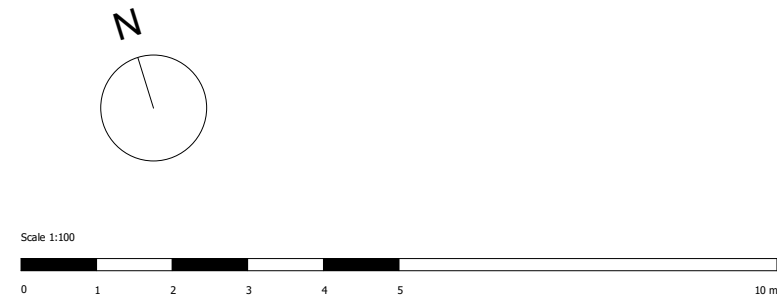

2 PL000 - Existing 1F Plan
1 : 100

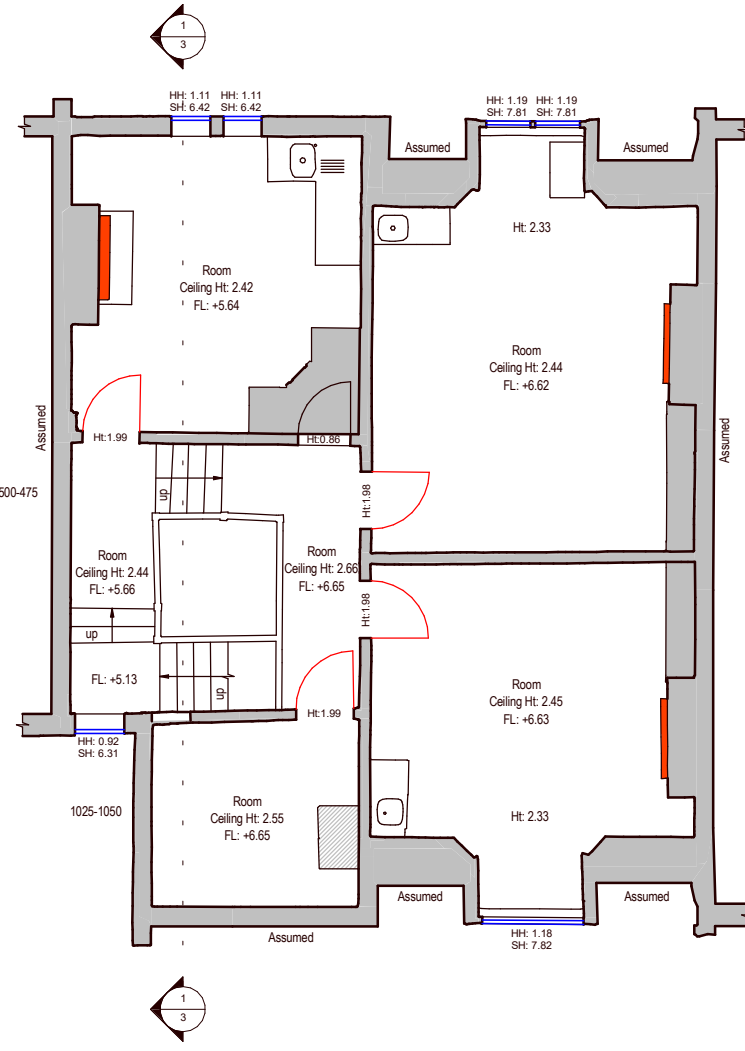

6 PL000 - Existing 2F Plan
1 : 100

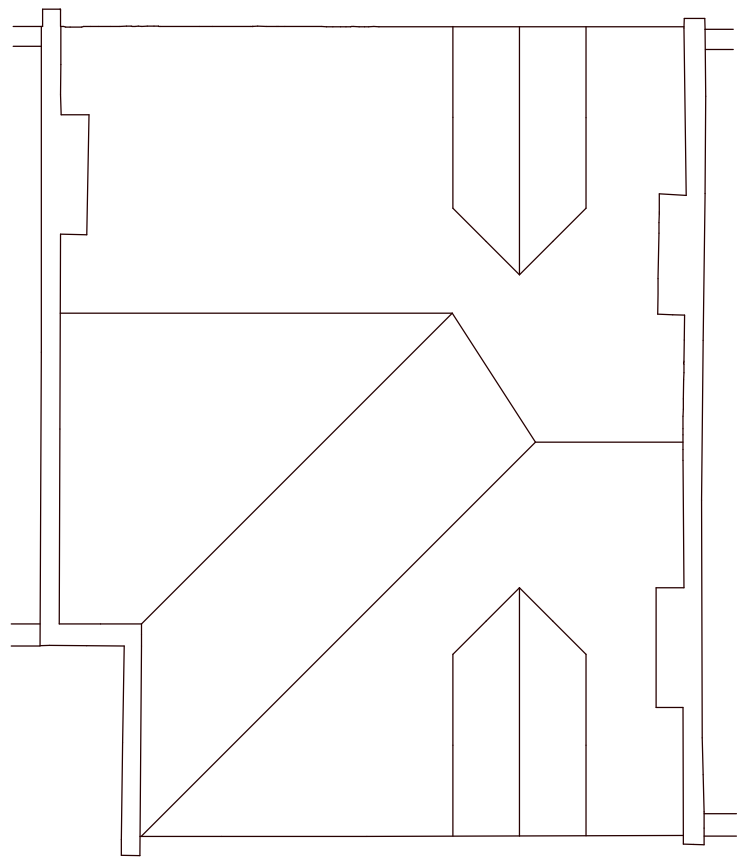


3 PL000 - Existing Roof Plan
1 : 100



4 PL000 - Existing Front Elevation
1 : 100



5 PL000 - Existing Rear Elevation
1 : 100

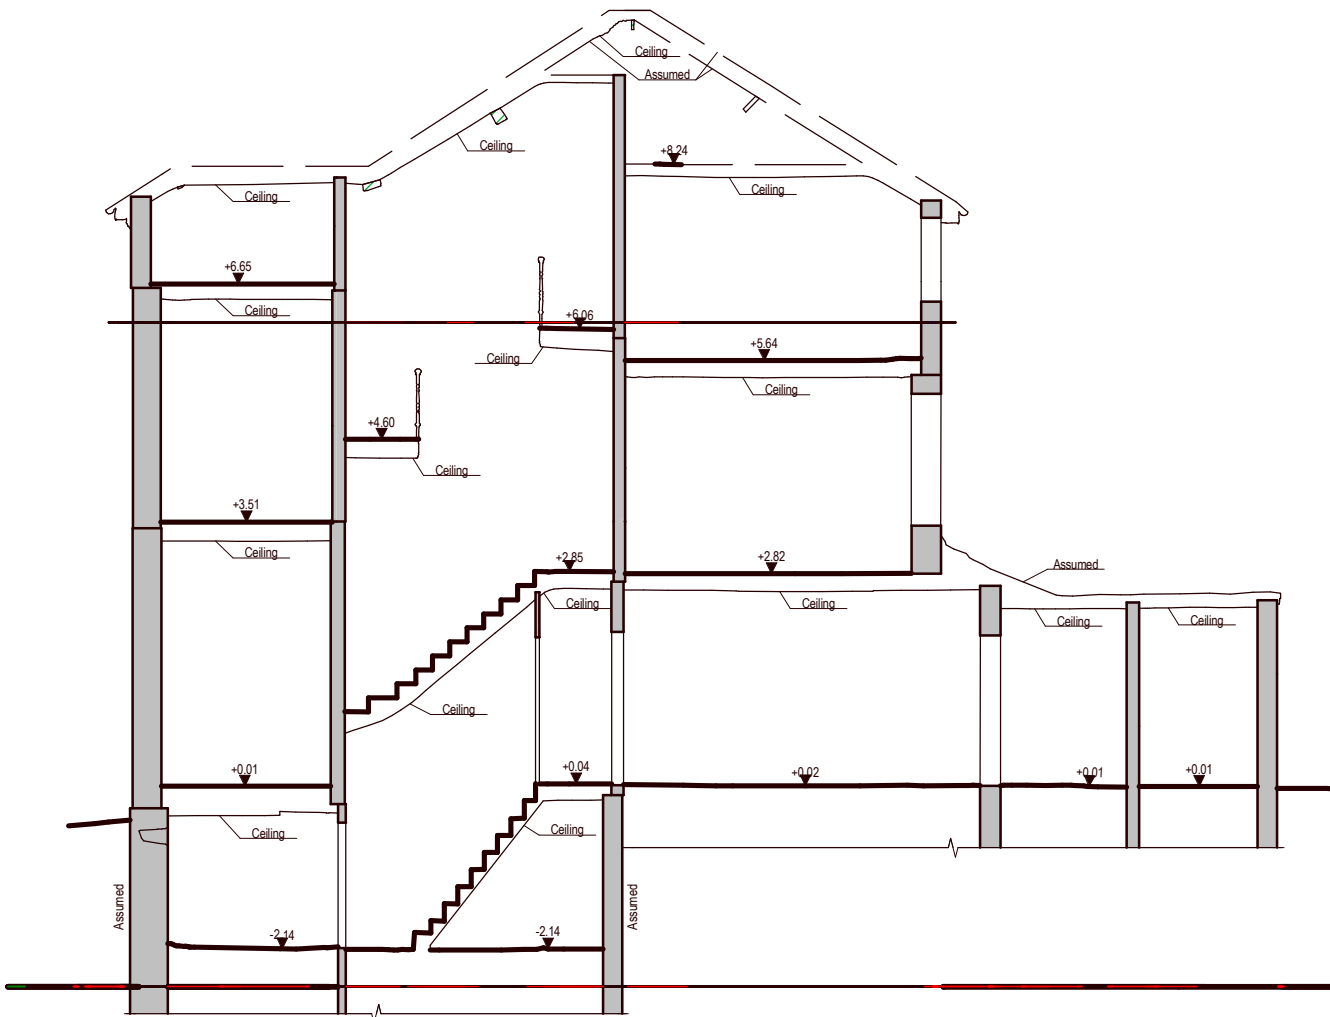

8 PL000 - Existing Section 1
1 : 100

Issued for Planning	24/03/2026	P2
Issued for Comment	15.03.26	P1
Revision description	Date	Check Rev

BoW

hello@bow-studio.com
www.bow-studio.com

Project
46 Crouch Hall Road, London N8 8HJ

Drawing
Existing Drawings

Drawn	Date	Scale
ASU	15.03.26	1 : 100 @ A1 @ A3
Job Number	Drawing number	Revision
250007	PL000	P2