


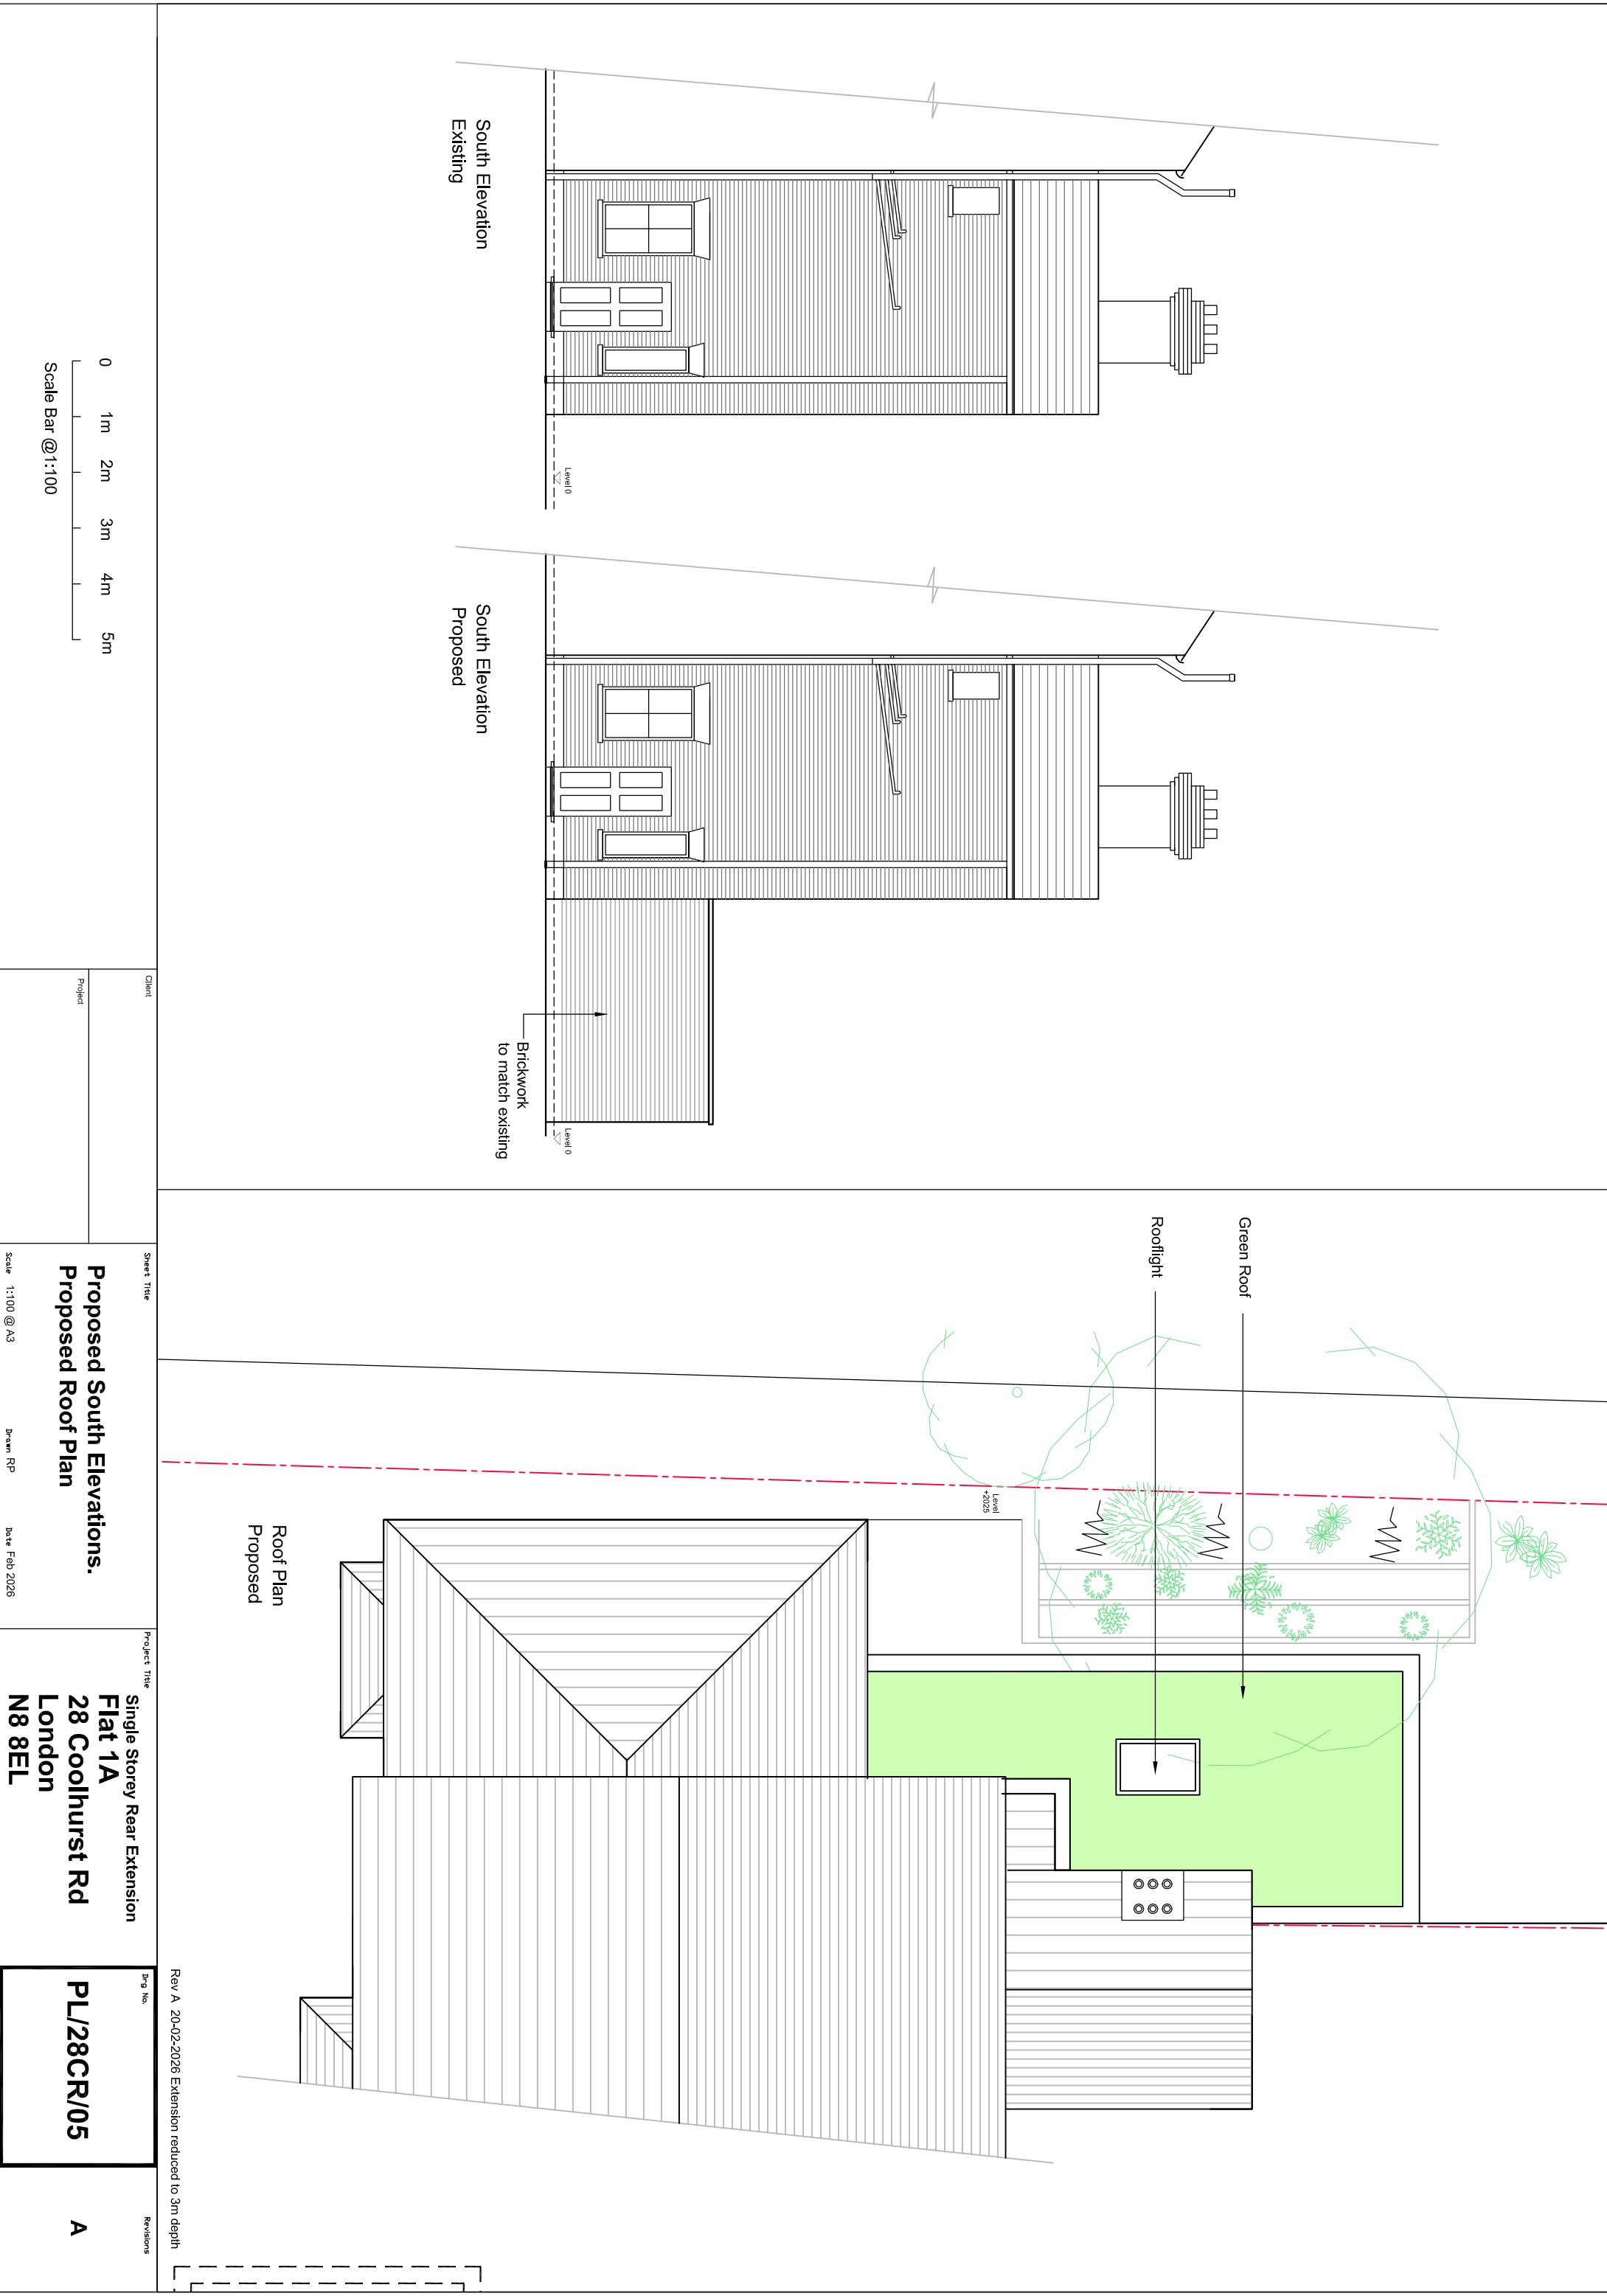

Client		Project		Scale 1:100 @ A3	
Sheet Title		Project Title		Drawn RP	
Proposed South Elevations.		Single Storey Rear Extension		Date Feb 2026	
Proposed Roof Plan		Flat 1A		Rev A 20-02-2026 Extension reduced to 3m depth	
		28 Coolhurst Rd		Brg No.	
		London		PL/28CR/05	
		N8 8EL		Revisions	
				A	