





Site Plan 1:500

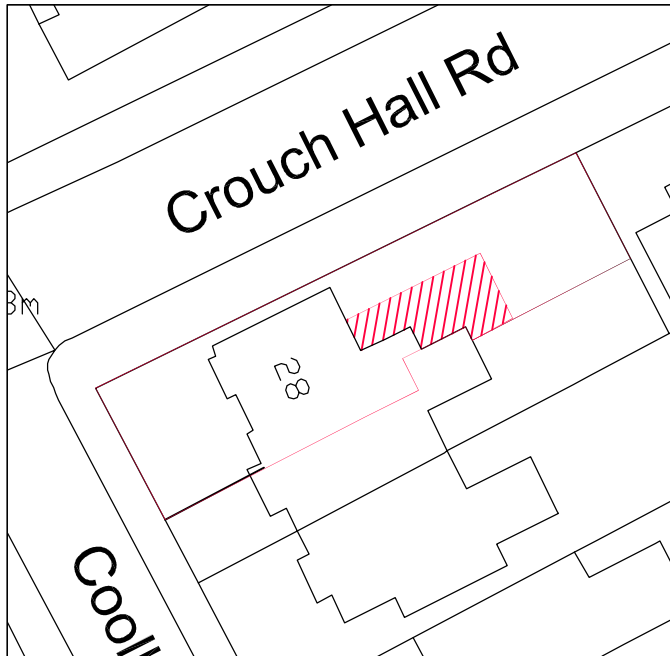

Location Plan 1:1250

 

Sheet Title

Site and Location Plan

Scale 1:500 & 1:1250 @ A4

Drawn RP

Date Mar 2026

Project Title

**Flat 1A
28 Coolhurst Rd
London
N8 8EL**

Dwg No.

PL/28CR/01

Revisions