





Proposed Front Elevation

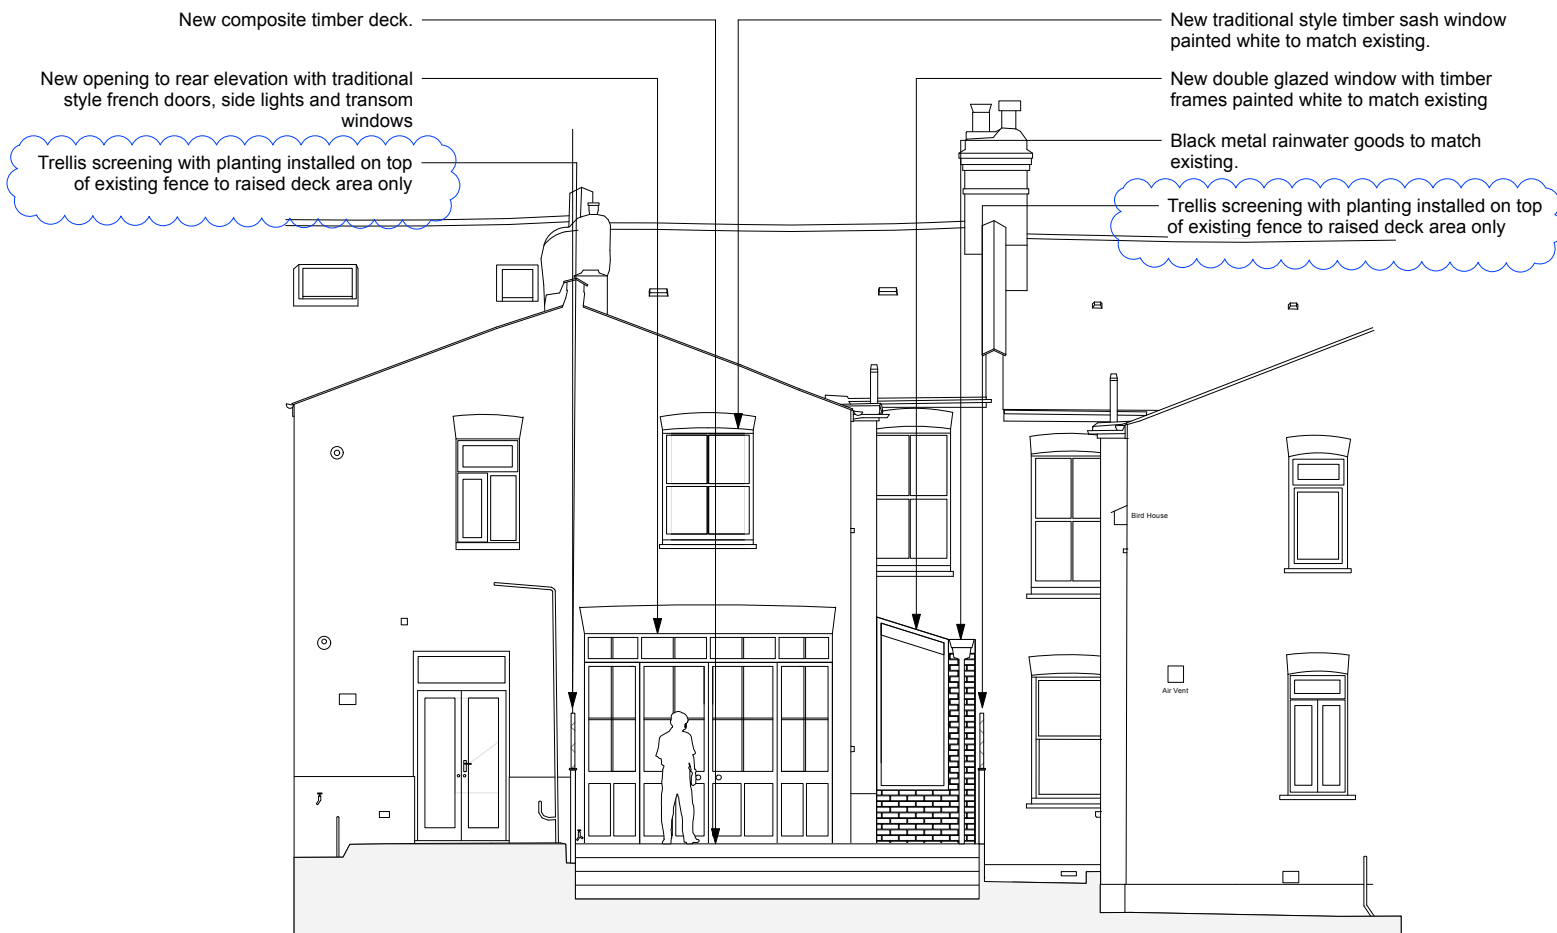

Proposed Rear Elevation



Proposed Side Elevation

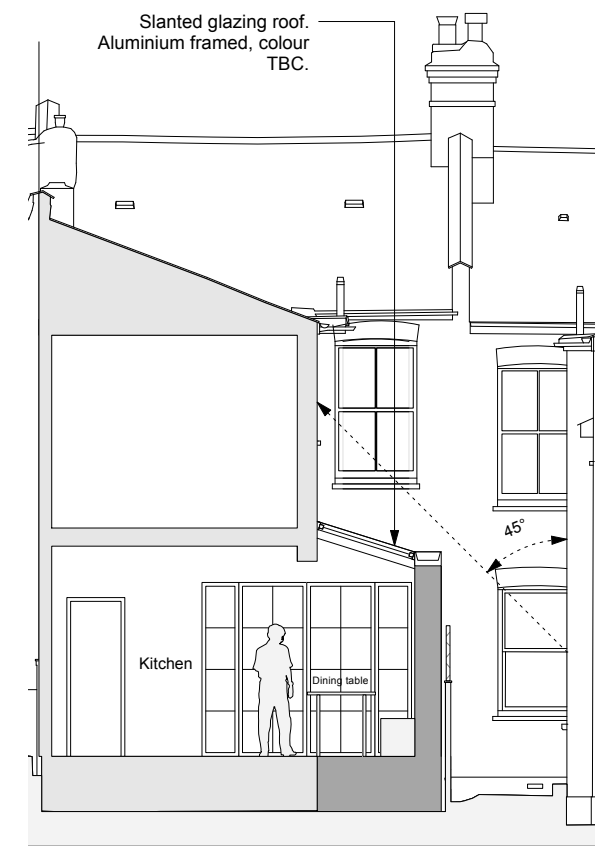

Proposed Section



0 1m 2m 3m 4m 5m



Gainsborough Studios South
London, N1 5EE
www.DS24architects.com

DRAWING NO.
25-014-PL-300-P2
STATUS
PLANNING

SCALE DATE DRAWN CHECKED APPROVED
1:100 12.01.26 AB
PROJECT NO. CLIENT
25-014

Proposed Elevations
98 Inderwick Road, Haringey, N8 9JY

This drawing is the copyright of DS24 Ltd.
Not to be reproduced, retained or disclosed to any unauthorised person either wholly or in part without written permission.
All indicated dimensions to be checked and verified on site by the contractor before commencement of any fabrication drawings or works on site whatsoever.
Report any discrepancies to the Architect immediately.
Drawings to be read in conjunction with relevant Consultant's drawings and specification.

P2 13/03/2026
P1 10/02/2026

Fence reduced to existing height, with trellis screen above
Issued for PLANNING