

Copyright DGN studio. No implied licence exists. This drawing should not be used to calculate areas for the purposes of valuation. Do not scale this drawing. All dimensions to be checked on the site by the contractor and such dimensions to be their responsibility. All work must comply with relevant British Standards and Building Regulations requirements. Drawing errors and omissions to be reported to the architect. To be read in conjunction with Architect's specification and other consultant information.

| Revisions |          |                                 |
|-----------|----------|---------------------------------|
| Rev -     | 24.03.26 | Issued to Haringey for Planning |

**NOTE:  
NOT FOR CONSTRUCTION**

**DGN**

hello@dgnstudio.co.uk +44 7914 579583



Project  
169 Tower Gardens  
London, N17 7PE

Drawing  
Ground & First Floor Plan  
Proposed

|                                 |                    |
|---------------------------------|--------------------|
| Scale @ A1 (A3)<br>1:50 (1:100) | Date<br>MARCH 2026 |
| Drawn by<br>GN                  | Checked by<br>DG   |
| Job number<br>036               | Status<br>PLANNING |

Drawing number  
036\_P\_210\_Roof

Rev

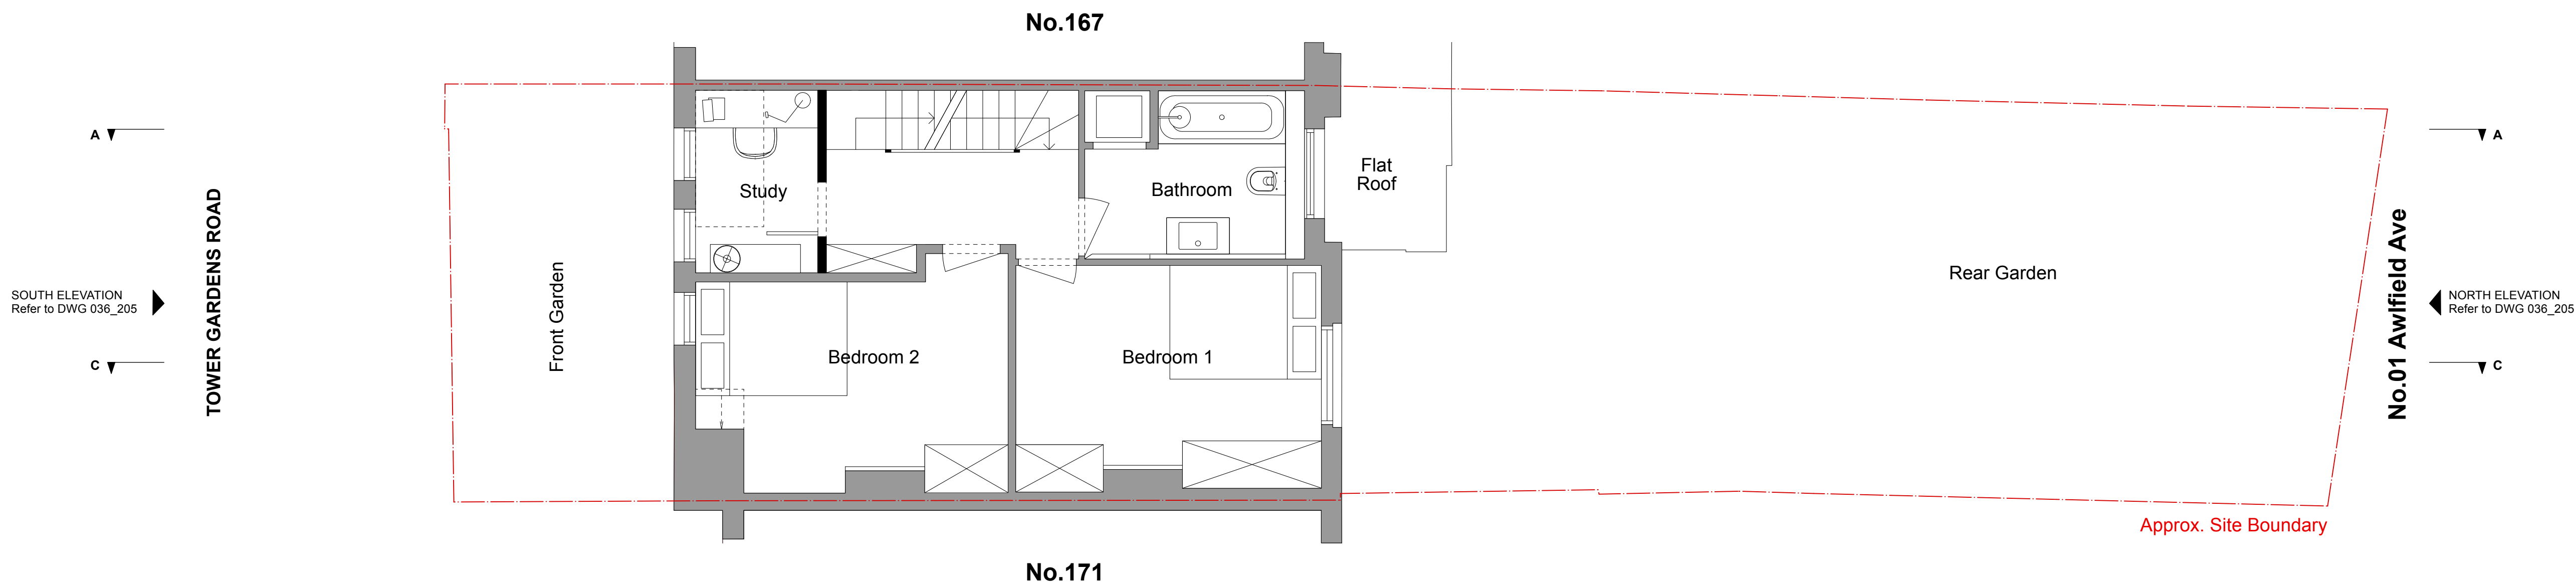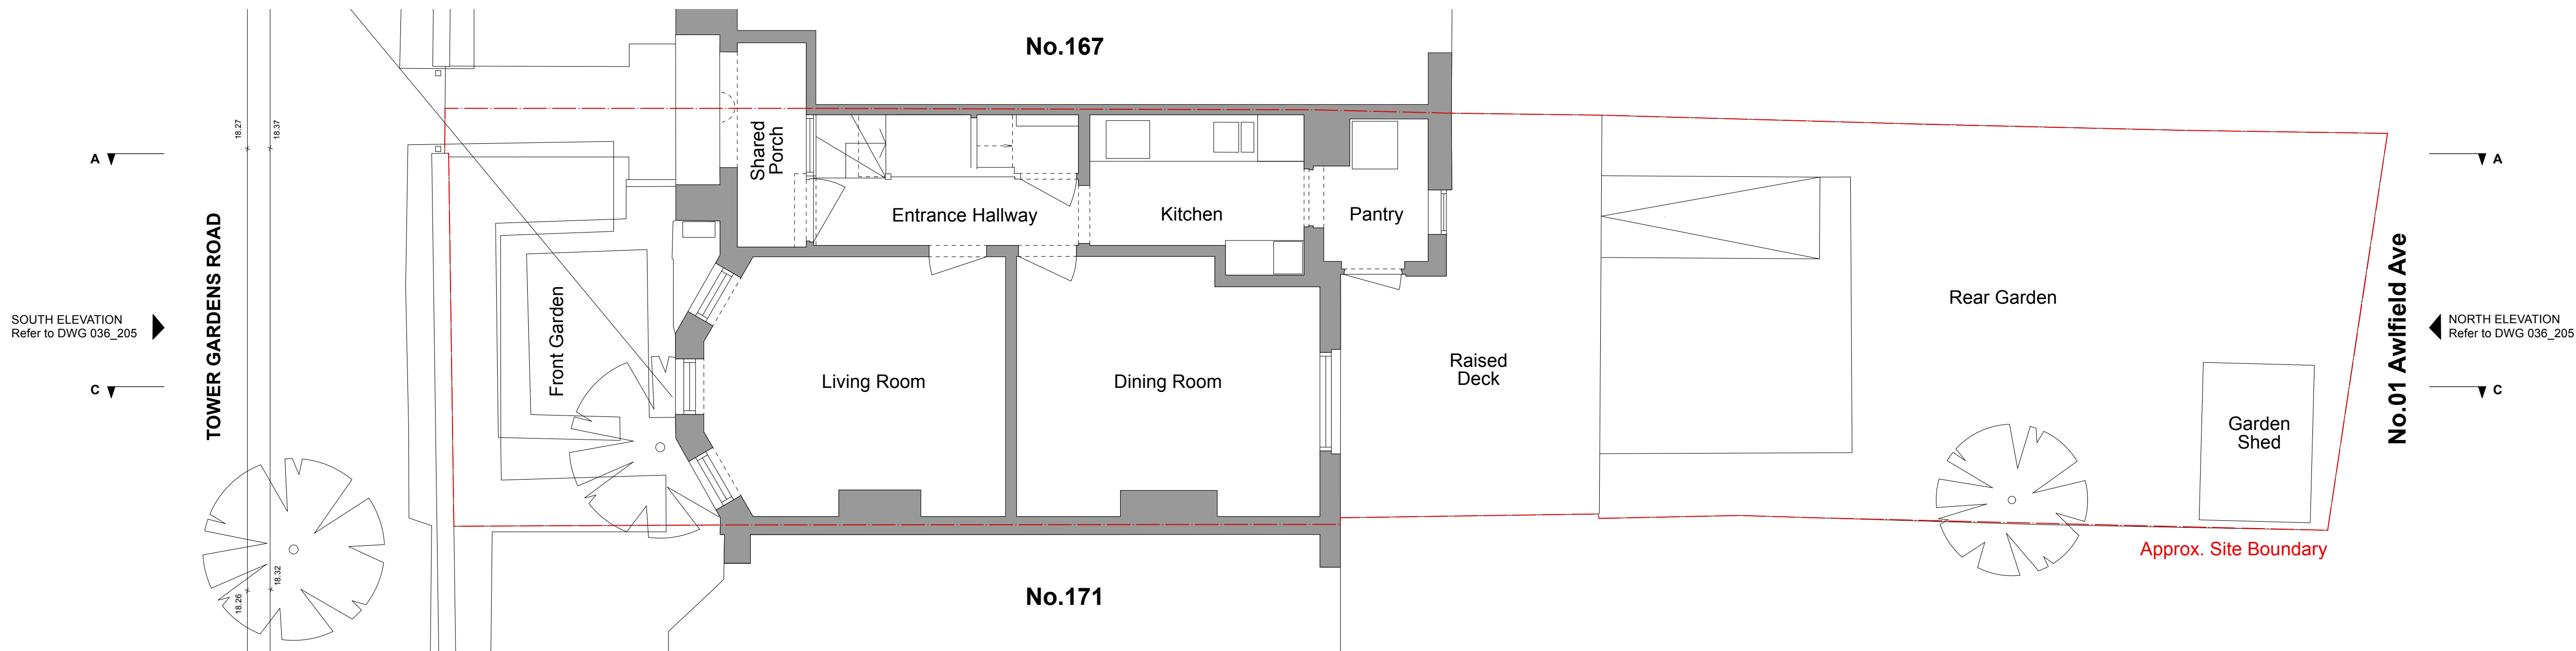

Copyright DGN studio. No implied licence exists. This drawing should not be used to calculate areas for the purposes of valuation. Do not scale this drawing. All dimensions to be checked on the site by the contractor and such dimensions to be their responsibility. All work must comply with relevant British Standards and Building Regulations requirements. Drawing errors and omissions to be reported to the architect. To be read in conjunction with Architect's specification and other consultant information.

Revisions

|       |          |                                 |
|-------|----------|---------------------------------|
| Rev - | 24.03.26 | Issued to Haringey for Planning |
|-------|----------|---------------------------------|

NOTE:  
NOT FOR CONSTRUCTION

DGN

|                       |                 |
|-----------------------|-----------------|
| hello@dgnstudio.co.uk | +44 7914 579583 |
|-----------------------|-----------------|

Project  
169 Tower Gardens  
London, N17 7PE



Drawing  
Loft & Roof Plan  
Proposed


|                                 |                    |
|---------------------------------|--------------------|
| Scale @ A1 (A3)<br>1:50 (1:100) | Date<br>MARCH 2026 |
|---------------------------------|--------------------|

|                |                  |
|----------------|------------------|
| Drawn by<br>GN | Checked by<br>DG |
|----------------|------------------|


|                   |                    |
|-------------------|--------------------|
| Job number<br>036 | Status<br>PLANNING |
|-------------------|--------------------|

|                                  |     |
|----------------------------------|-----|
| Drawing number<br>036_P_211_Roof | Rev |
|----------------------------------|-----|

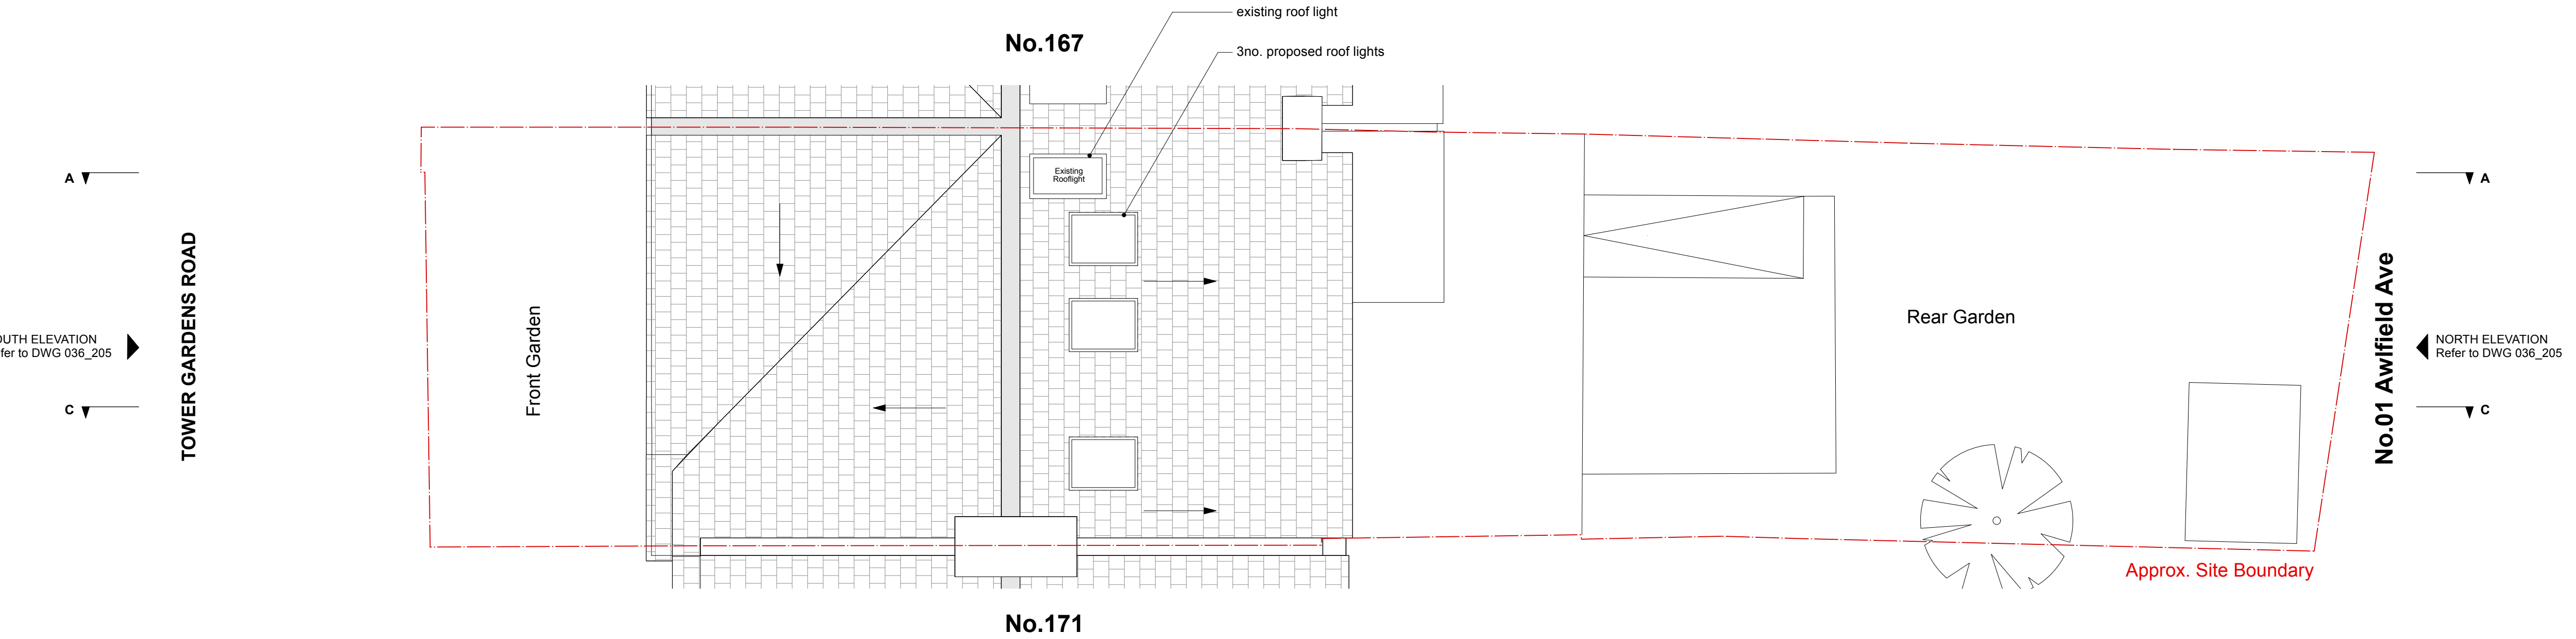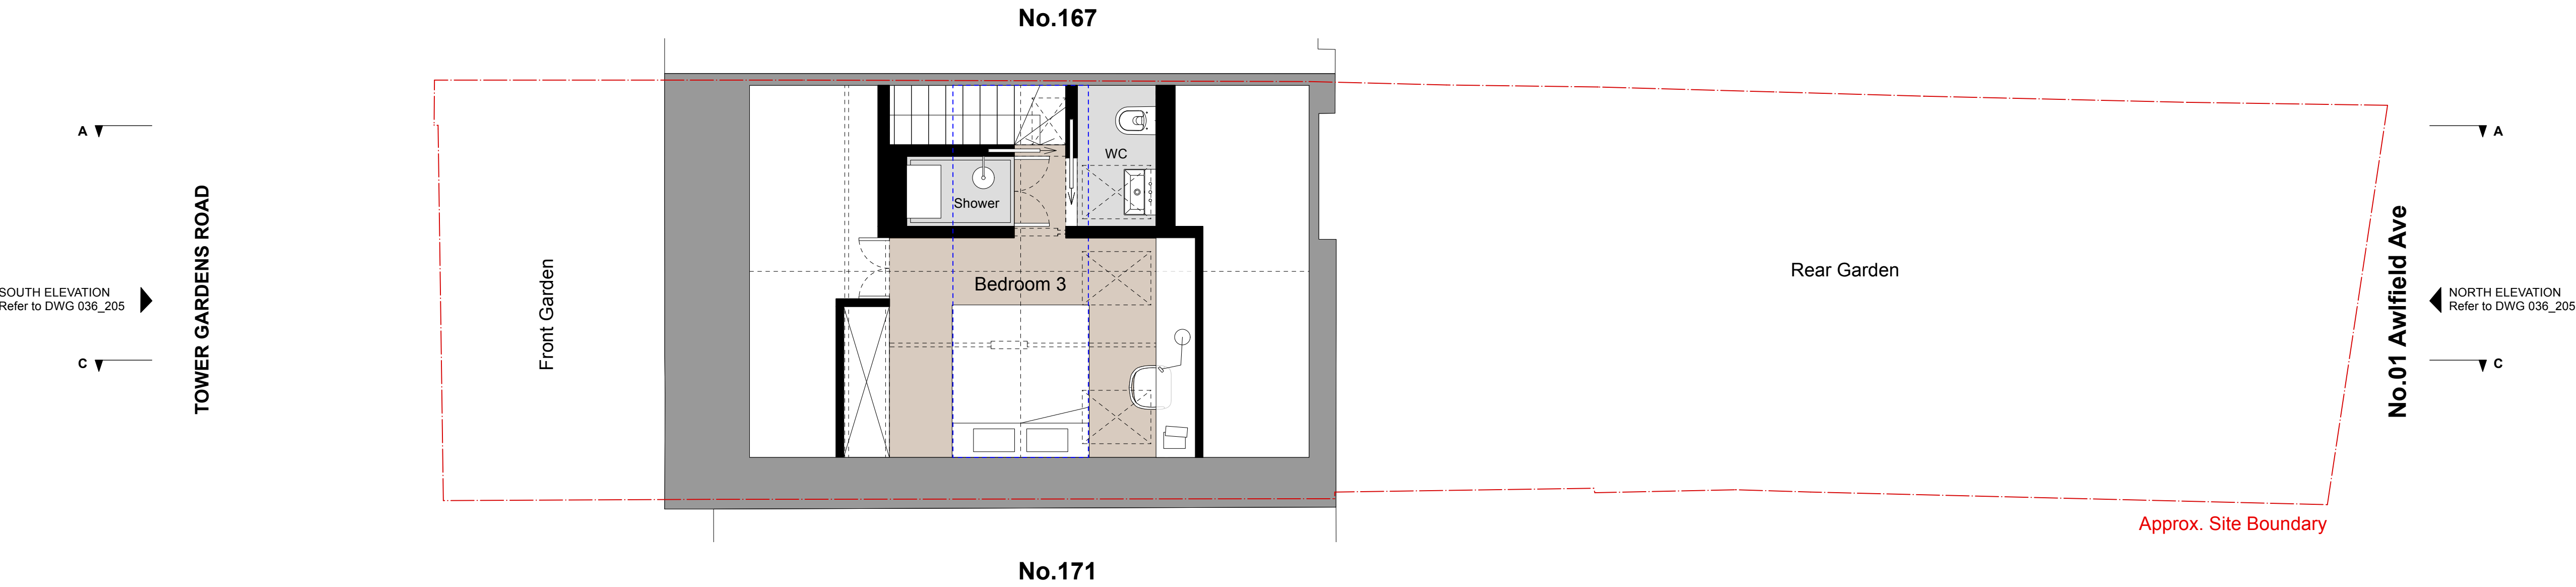

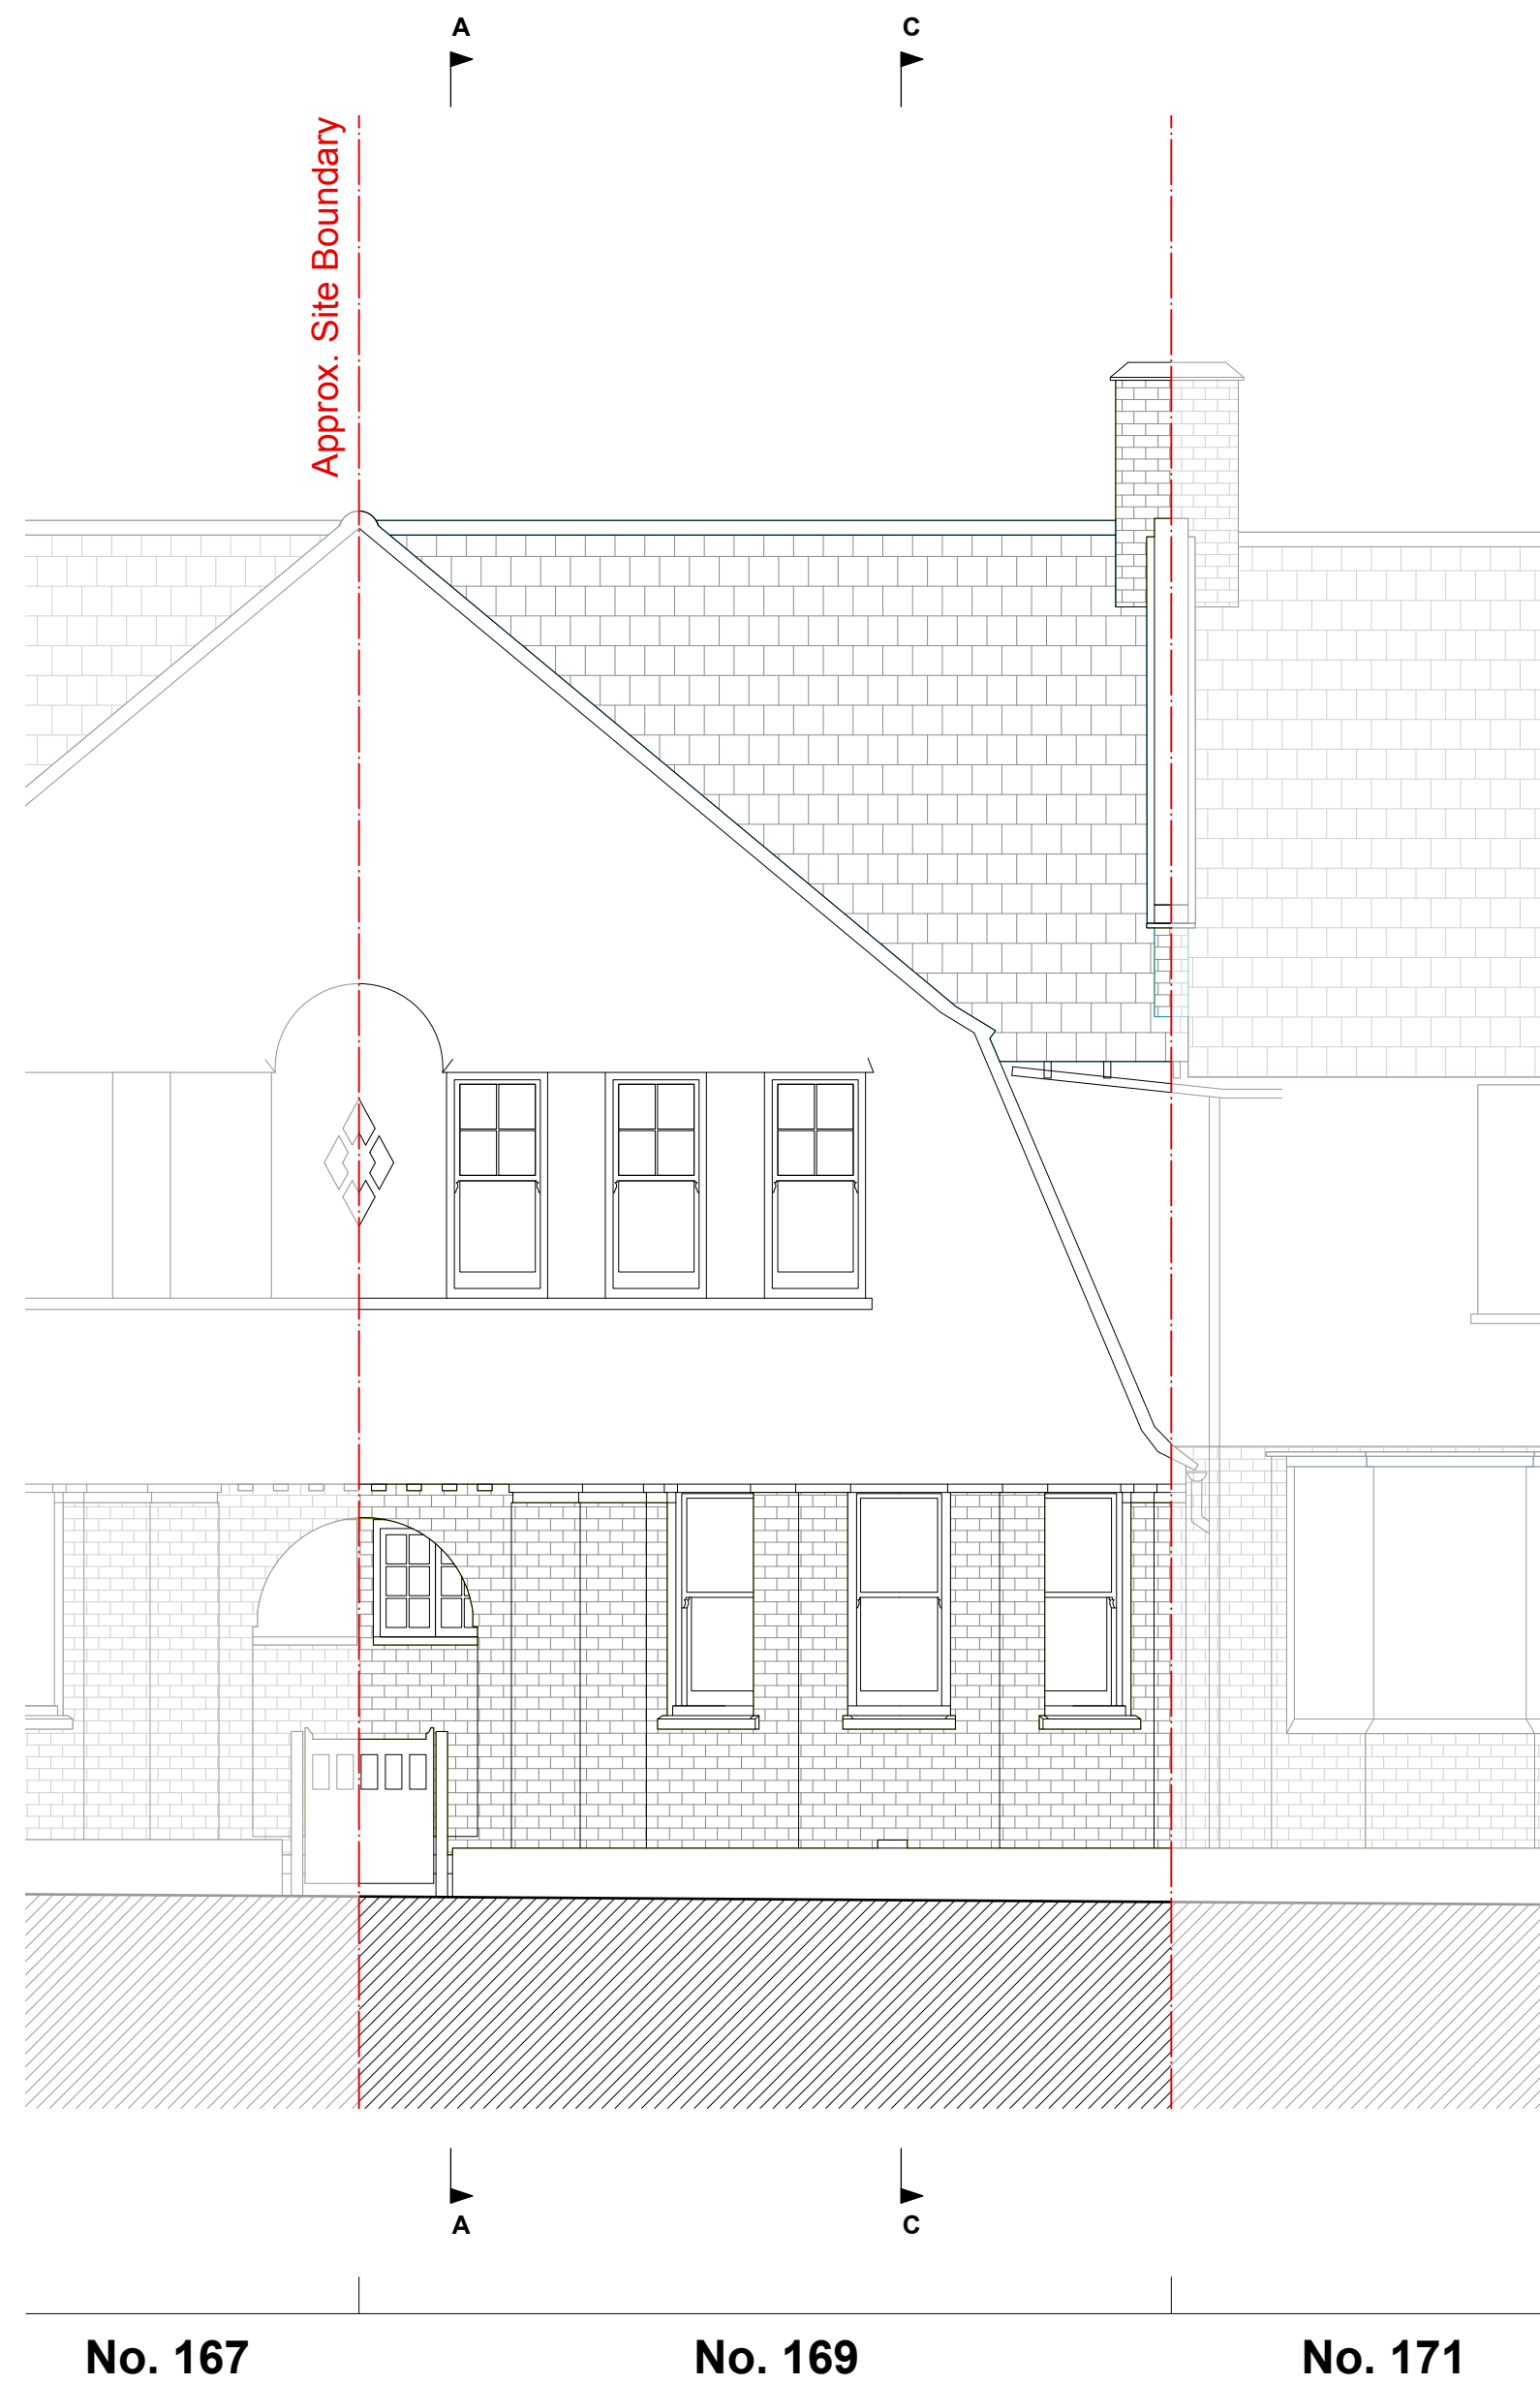

**PROPOSED FRONT ELEVATION**  
**(South Facing)**

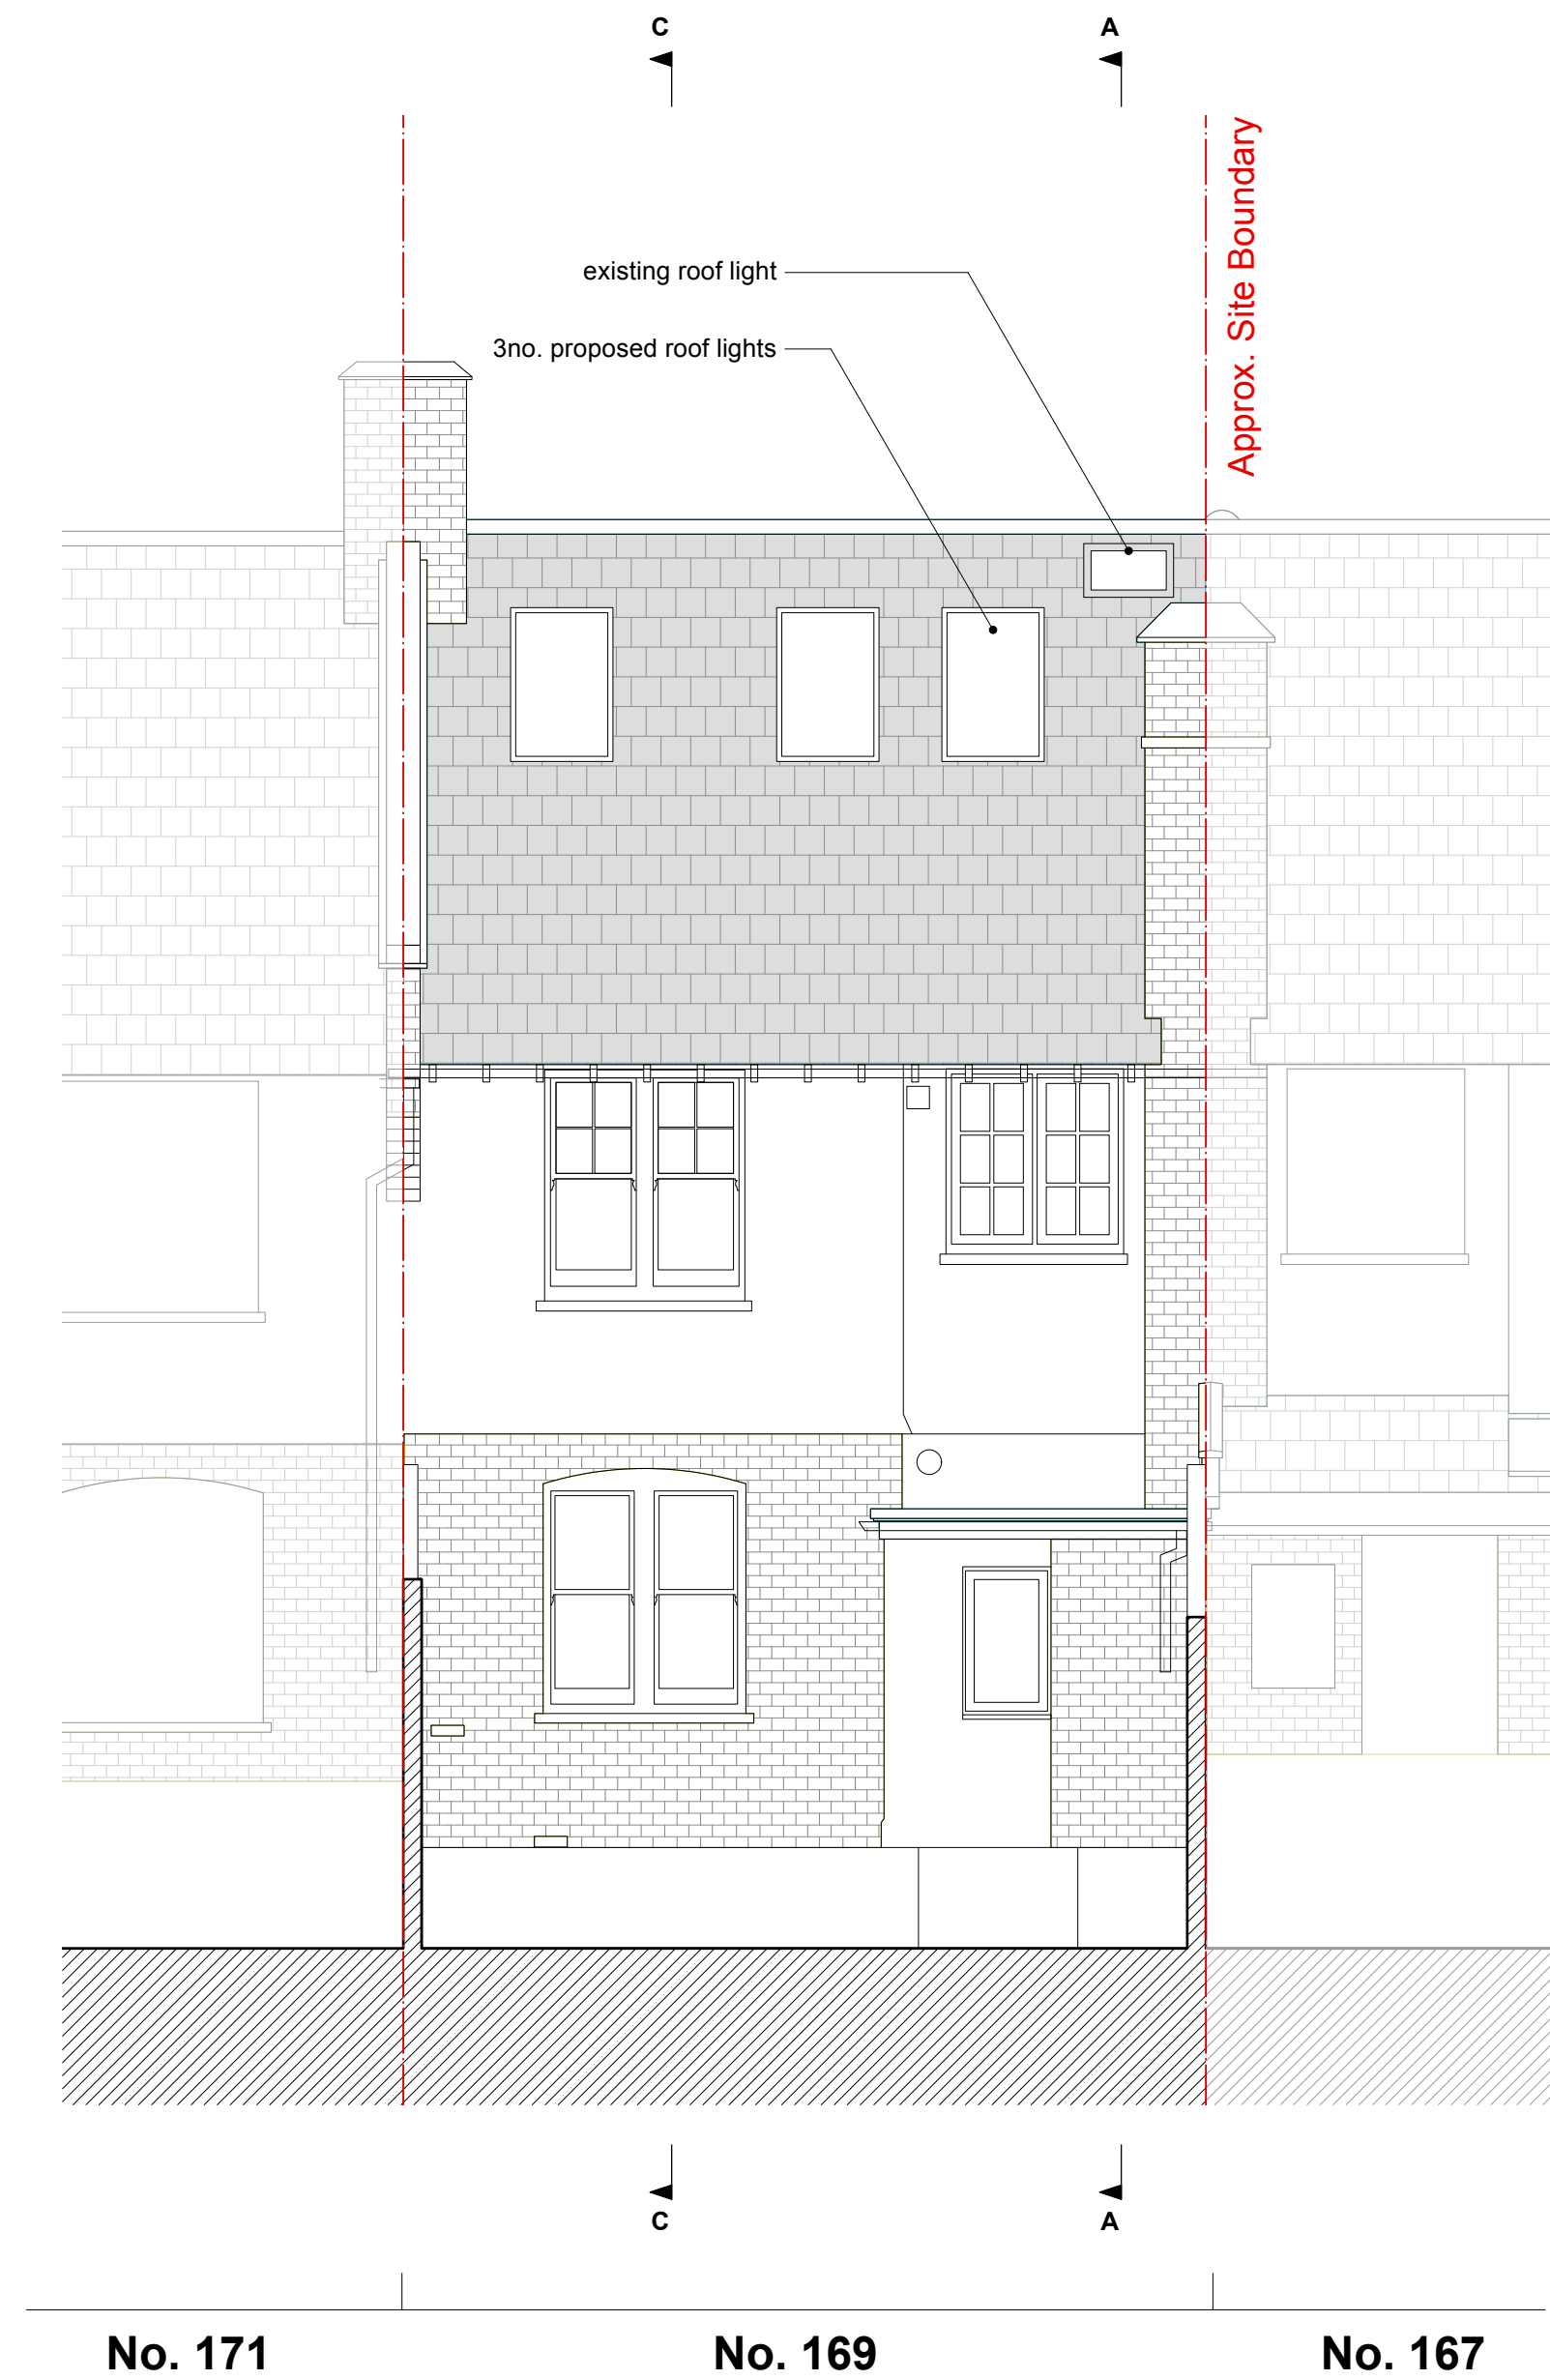

**PROPOSED REAR ELEVATION**  
**(North Facing)**

|           |          |                                 |
|-----------|----------|---------------------------------|
| Revisions |          |                                 |
| Rev -     | 24.03.26 | Issued to Haringey for Planning |

**NOTE:**  
**NOT FOR CONSTRUCTION**


**DGN**

hello@dgnstudio.co.uk +44 7914 579583

Copyright *DGN* studio. No implied licence exists. This drawing should not be used to calculate areas for the purposes of valuation. Do not scale this drawing. All dimensions to be checked on the site by the contractor and such dimensions to be their responsibility. All work must comply with relevant British Standards and Building Regulations requirements. Drawing errors and omissions to be reported to the architect. To be read in conjunction with Architect's specification and other consultant information.

|                                                 |                    |
|-------------------------------------------------|--------------------|
| Project<br>169 Tower Gardens<br>London, N17 7PE |                    |
| Drawing<br>Front & Rear Elevation<br>Proposed   |                    |
| Scale @ A1 (A3)<br>1:50 (1:100)                 | Date<br>MARCH 2026 |
| Drawn by<br>GN                                  | Checked by<br>DG   |
| Job number<br>036                               | Status<br>PLANNING |
| Drawing number<br>036_P_215_Roof                | Rev                |



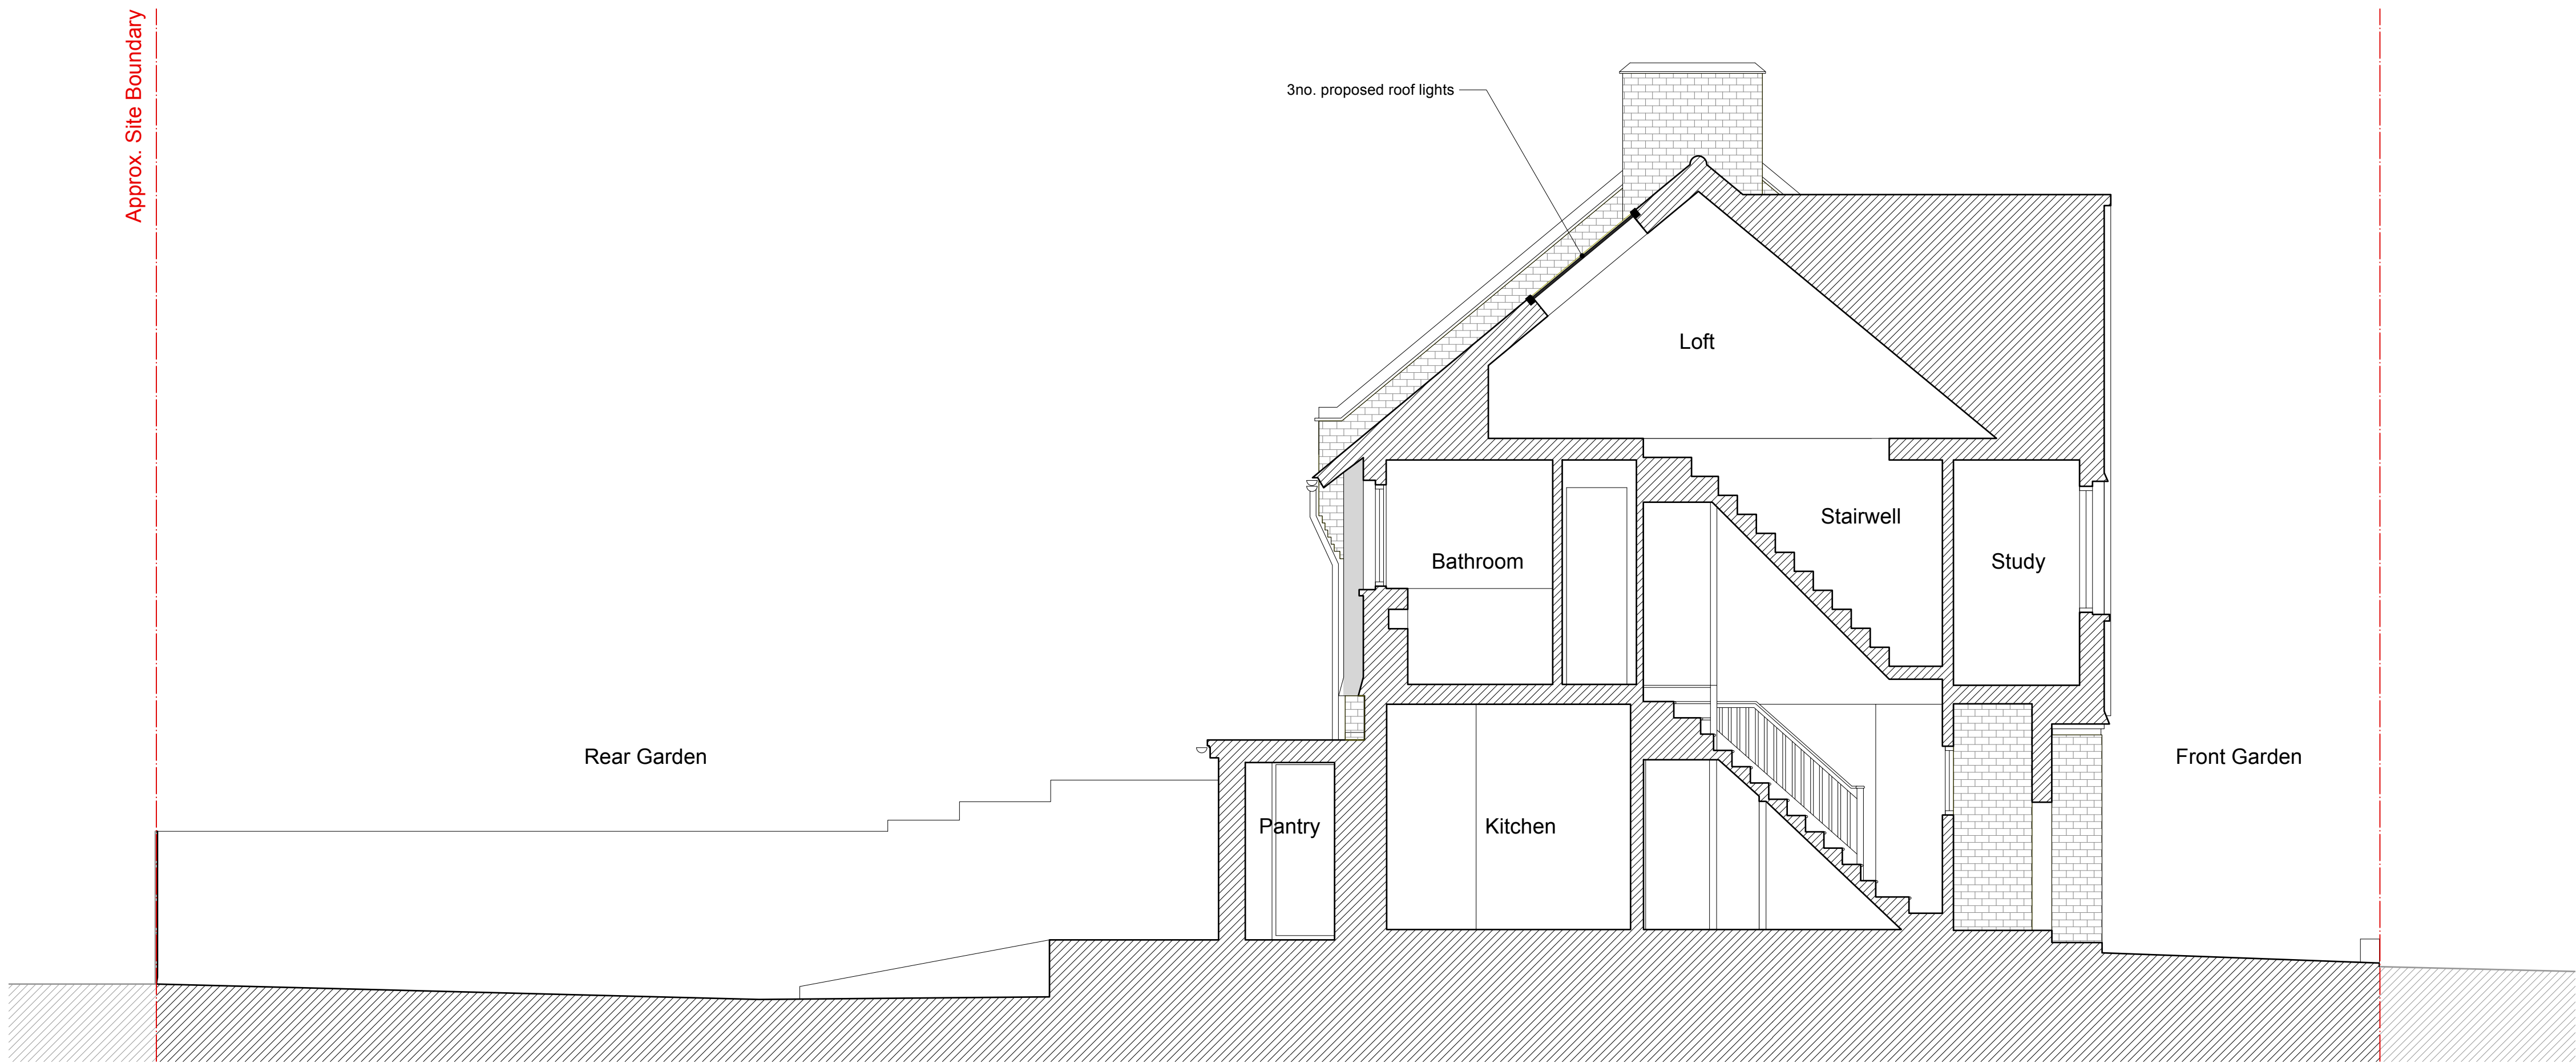

No.01  
Awlfield  
Avenue

No. 169

TOWER  
GARDENS  
ROAD

PROPOSED SECTION AA

Revisions  
Rev - 24.03.26 Issued to Haringey for Planning

NOTE:  
NOT FOR CONSTRUCTION

DGN

hello@dgnstudio.co.uk +44 7914 579583

Copyright DGN studio. No implied licence exists. This drawing should not be used to calculate areas for the purposes of valuation. Do not scale this drawing. All dimensions to be checked on the site by the contractor and such dimensions to be their responsibility. All work must comply with relevant British Standards and Building Regulations requirements. Drawing errors and omissions to be reported to the architect. To be read in conjunction with Architect's specification and other consultant information.

Project  
169 Tower Gardens  
London, N17 7PE

Drawing  
Section AA  
Proposed

Scale @ A1 (A3)  
1:50 (1:100)

Date  
MARCH 2026

Drawn by  
GN

Checked by  
DG

Job number  
036

Status  
PLANNING

Drawing number  
036\_P\_216\_Roof

Rev

