





PROPOSED FRONT ELEVATION
1:50 A3


Coping stone
Black steel railings

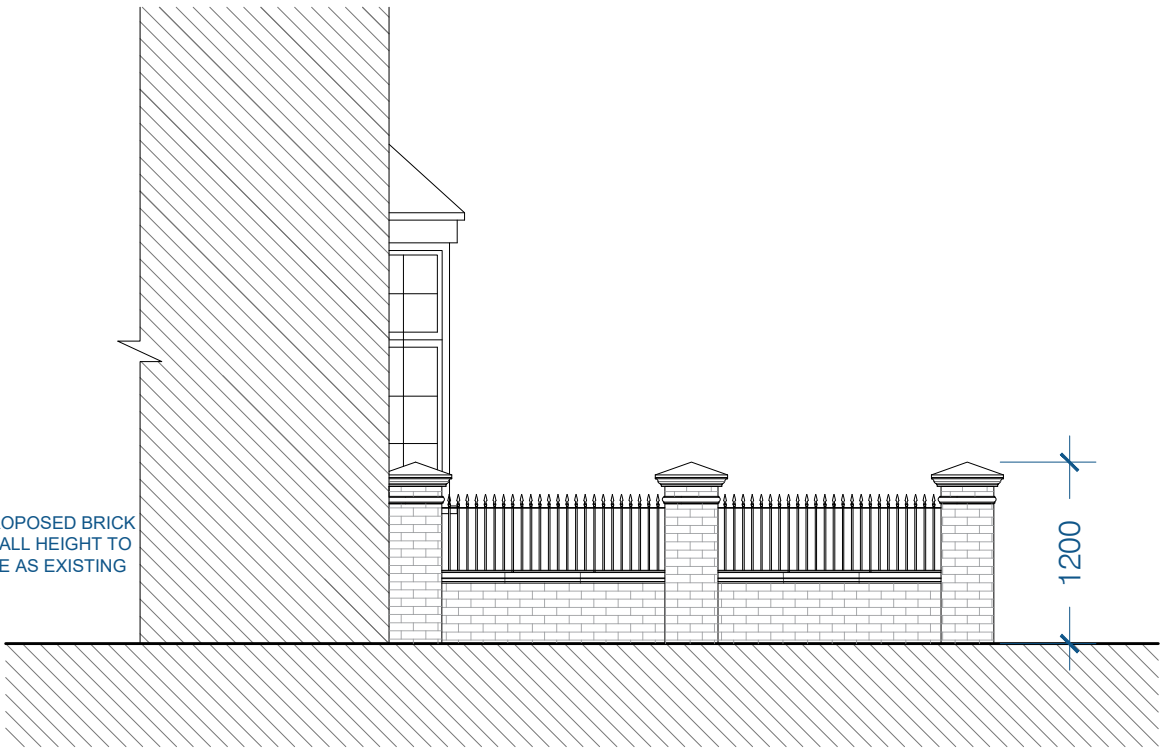

PROPOSED SIDE ELEVATION
1:50 A3

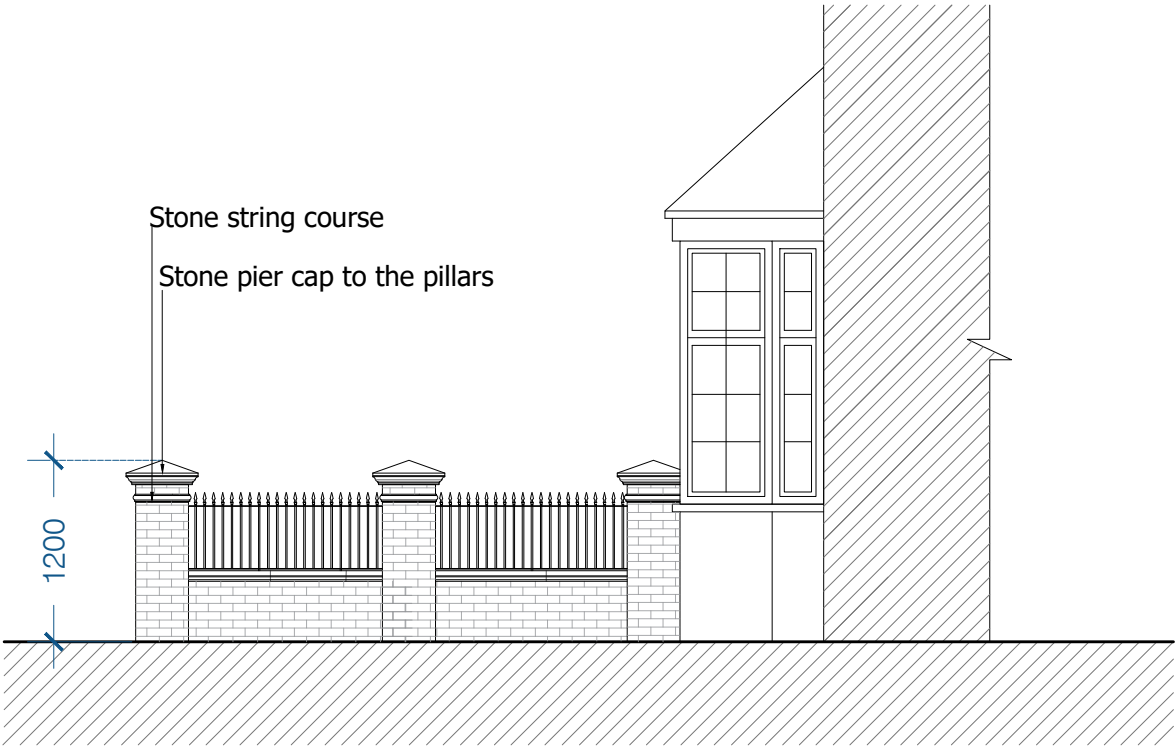

PROPOSED SIDE ELEVATION
1:50 A3

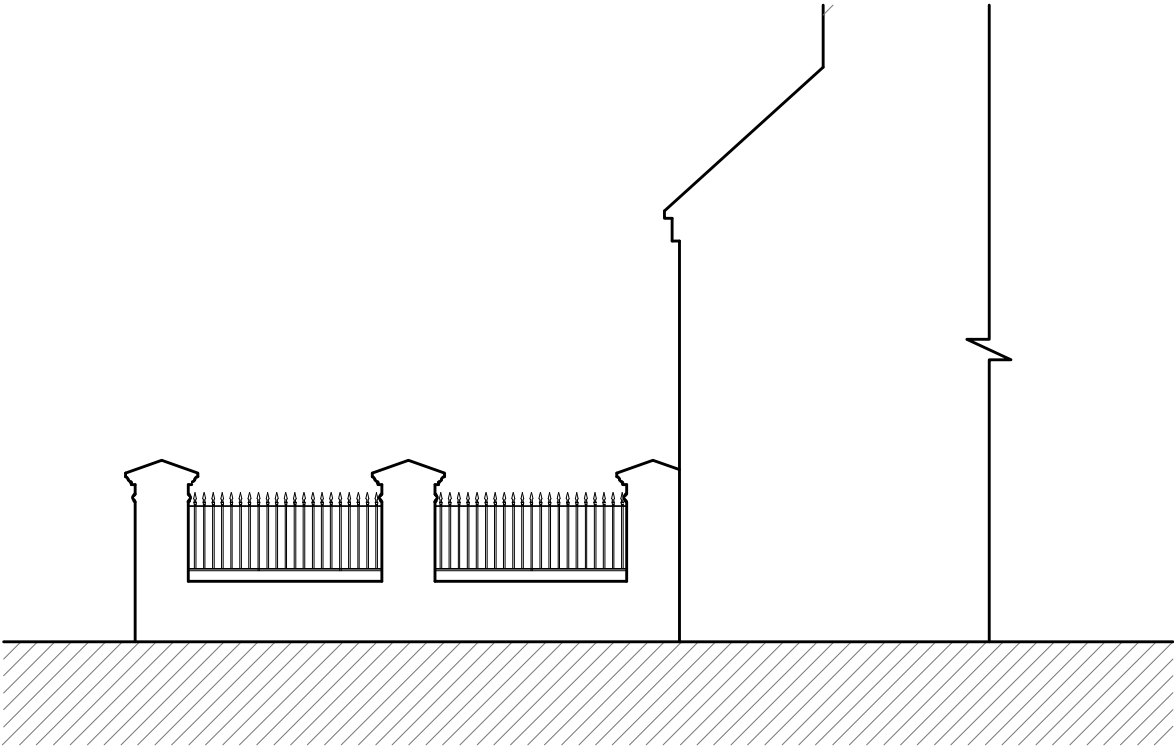

PROPOSED SIDE SECTION
1:50 A3



ADDRESS: 45 Circus Road, London NW8 9JH
EMAIL: info@myplanningconsultancy.com
Website: www.myplanningconsultancy.co.uk
Telephone: 0203 888 8877

GENERAL NOTES:
Do not scale from this drawing except for planning purposes.
This drawing must be read in conjunction with all other architectural and structural drawings and specifications. All dimensions are in millimeters unless otherwise stated.

BUILDING NOTES:
4. The contractor must ensure that all materials comply with the relevant British Standards and possess current Agrément certificates.
5. All products must be installed strictly in accordance with the manufacturer's instructions.

Example showing proposed string course and pier caps to pillars, and coping stone to wall.



Example showing proposed black steel railings fixed on top of the proposed coping stone above the existing brick wall.



SCALE
0m 0.5 1 1.5 2 2.5 5

Rev - For Planning Purposes Only 12/03/2026

PLANNING PERMISSION

PROJECT:
521 LORDSHIP LANE
N22 5DL

PROJECT DESCRIPTION:
PROPOSED ALTERATIONS TO
FRONT BOUNDARY

CLIENT:
PROPERTY OWNER

DWG. TITLE:
PROPOSED ELEVATIONS
PROPOSED SECTION

DATE: 12/03/2026	SCALE: 1:50 @ A3	JOB NO: 1069
DRAWN BY: ZGB	REV. DATE:	
DRWG. NO: 26_1069_201	REV:	CHECKED BY: AS