




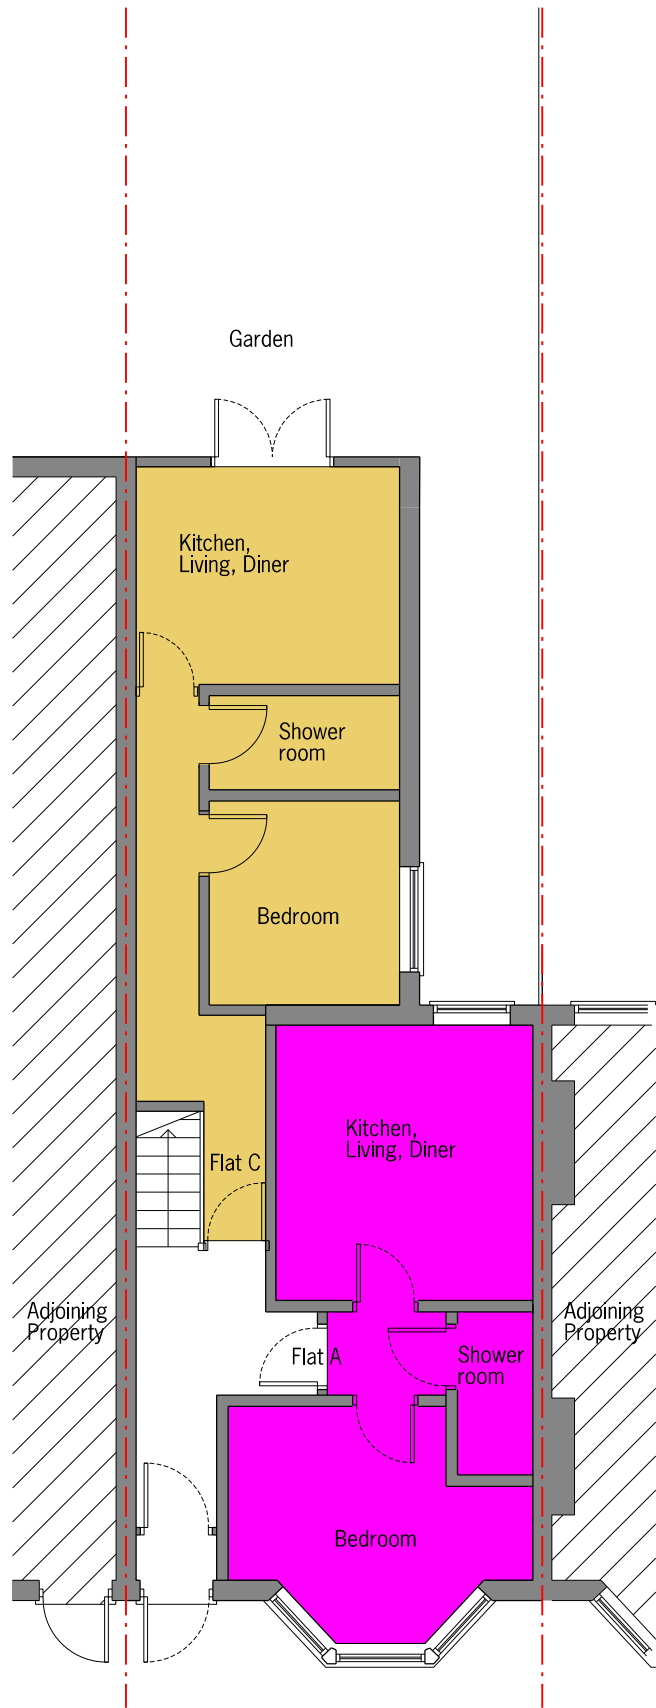

01 Existing Ground Floor Plan GA
1:100@A3

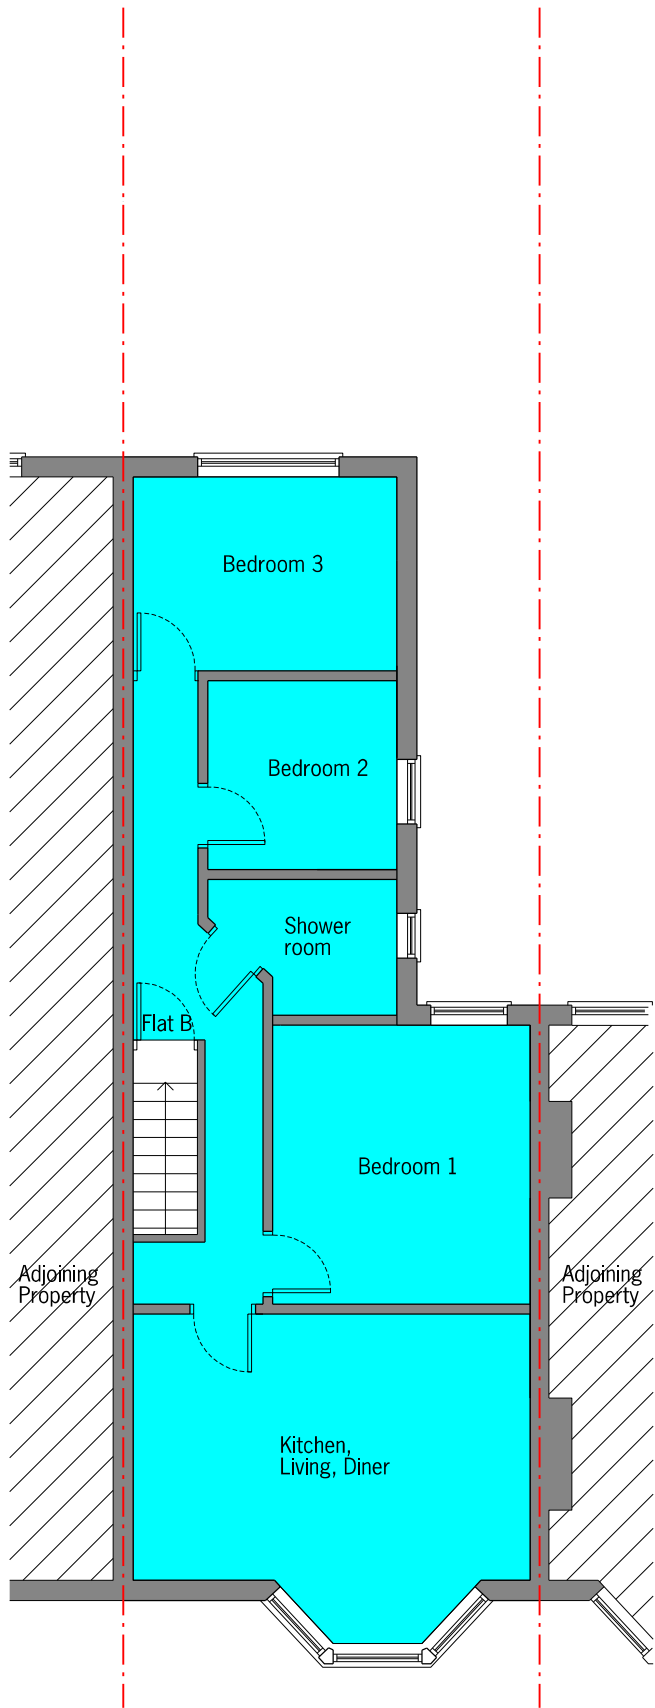

02 Existing First Floor Plan GA
1:100@A3

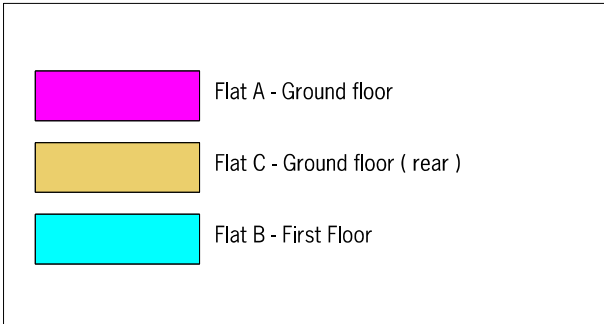

All dimensions must be checked and PAPA Architects Ltd are to be informed of any discrepancies prior to construction. Any DWG's issued by PAPA Architects Ltd are to be read in conjunction with the associated PDF versions. This drawing and any of the details therein remain the copyright of PAPA Architects Ltd. All drawings prepared by PAPA Architects are not to be used for any submissions, area schedule calculations or used by any other persons or companies other than PAPA Architects Ltd unless written consent has been given by PAPA Architects Ltd. PAPA architects are not responsible for determining or verifying site boundaries. It is the sole responsibility of the property owner to confirm all site boundaries through a licensed surveyor or other appropriate means.

0 1 2 3 4 5m

Rev	Date	Description	Chk

PAPAARCHITECTS			
Woodgate Studios, 2nd Floor, 2-8 Games Road EN4 9HN			
w: papaarchitects.co.uk t: +44 20 8348 8411			
Drawing Title		Project Name:	Client
Existing Floor Ground and 1st floor Plans		103 Willingdon Road, N22 6SE	
Project No:	Drawing No:	Rev:	Status
2518	98_200	PL1	PLANNING
Scale:		Date:	Drawn:
1:100@A3		20.03.26	JM