




EXISTING

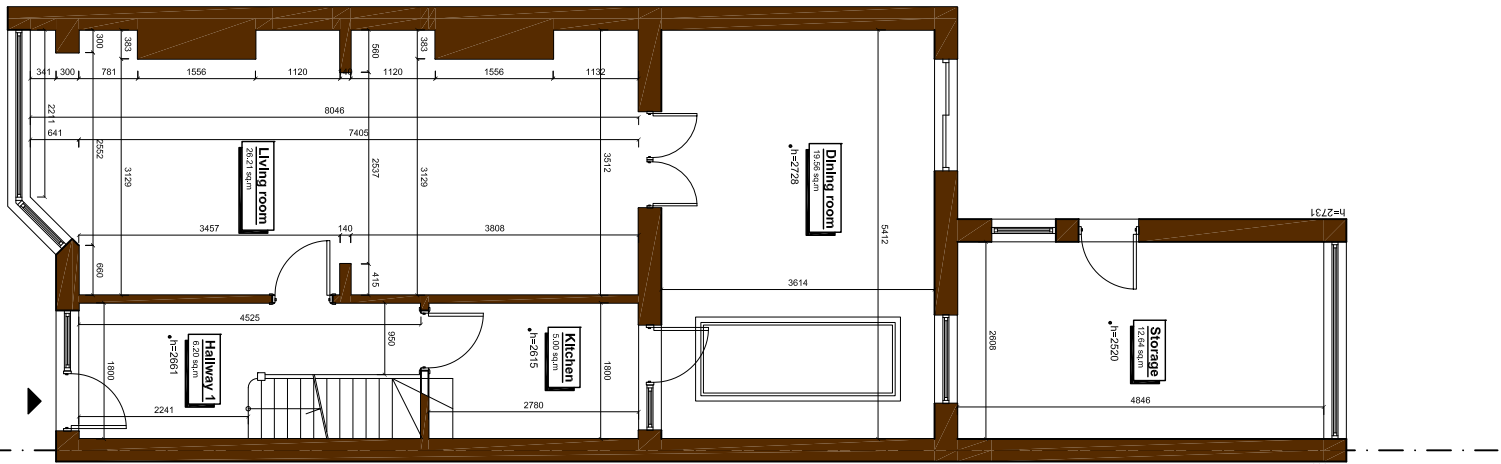


Existing Ground Floor

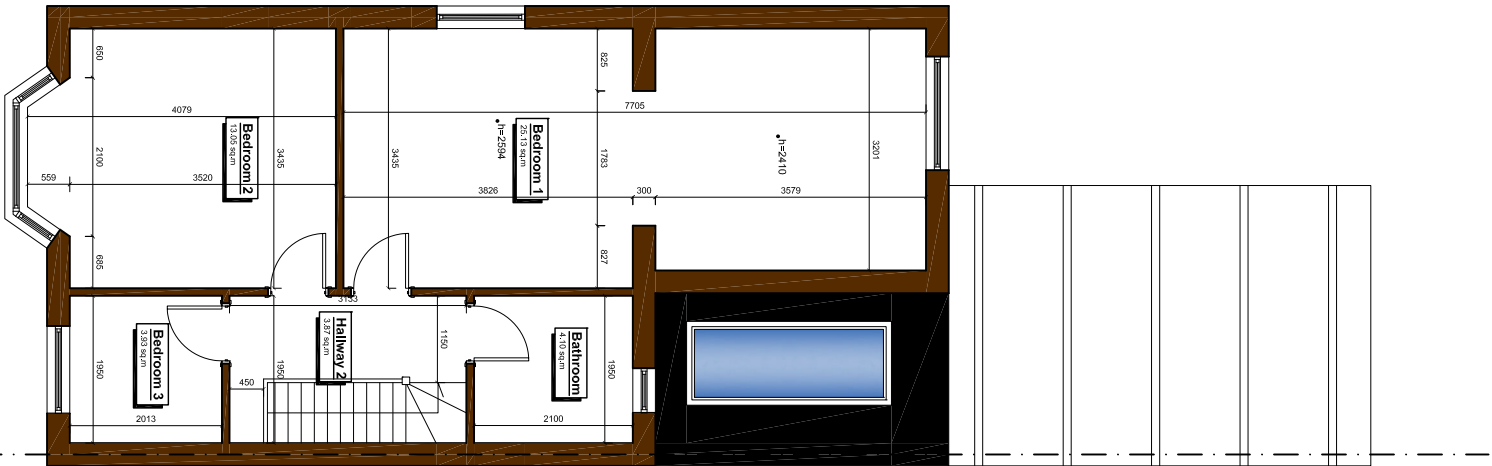

Existing First Floor

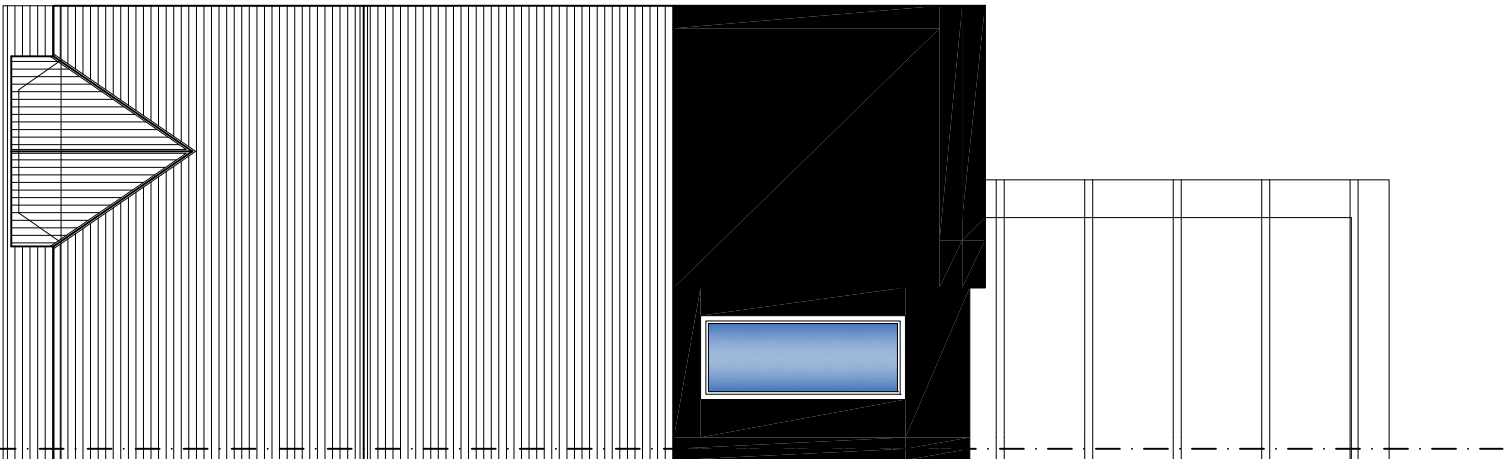

Existing Roof Plan

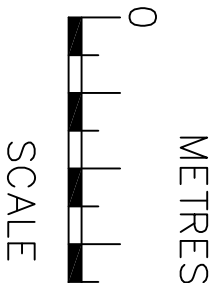

SCALE



info@ajplans.co

NOTES
The contractors are to check all the dimensions, levels, drain runs and general condition of the site before works commence.

All works are to be carried out in accordance with current Building Regulations, British Standards, Code of Practice and Local Authority Requirements.

Project:

192a Park Lane,
London N17 0JA

Title:

EXISTING
Floor Plans

Date:

18.03.26

Scale:


1:100 @ A3

Dwg. No.


PL.192a.EX.01

Rev:

EXISTING

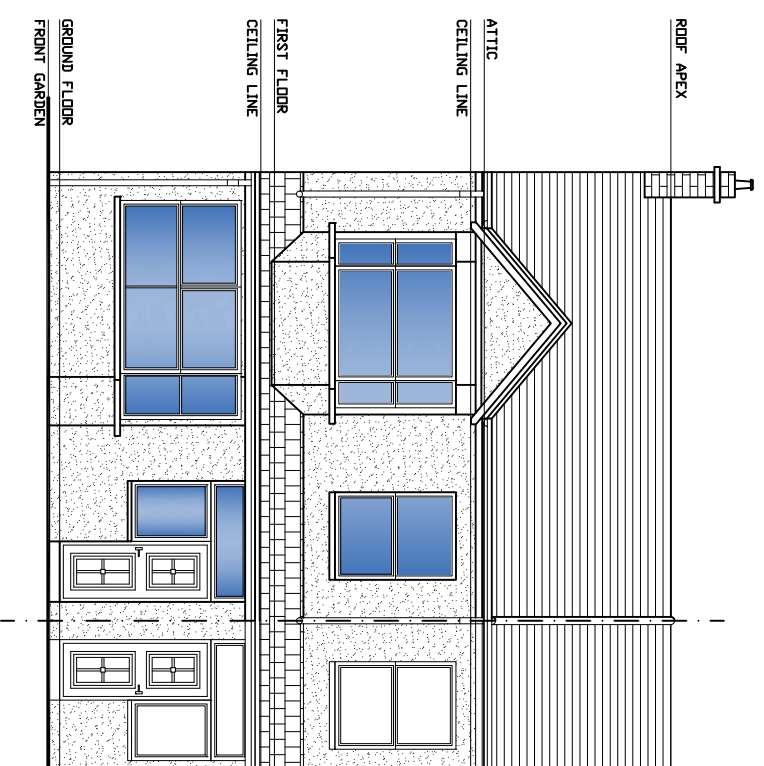

Existing Front Elevation

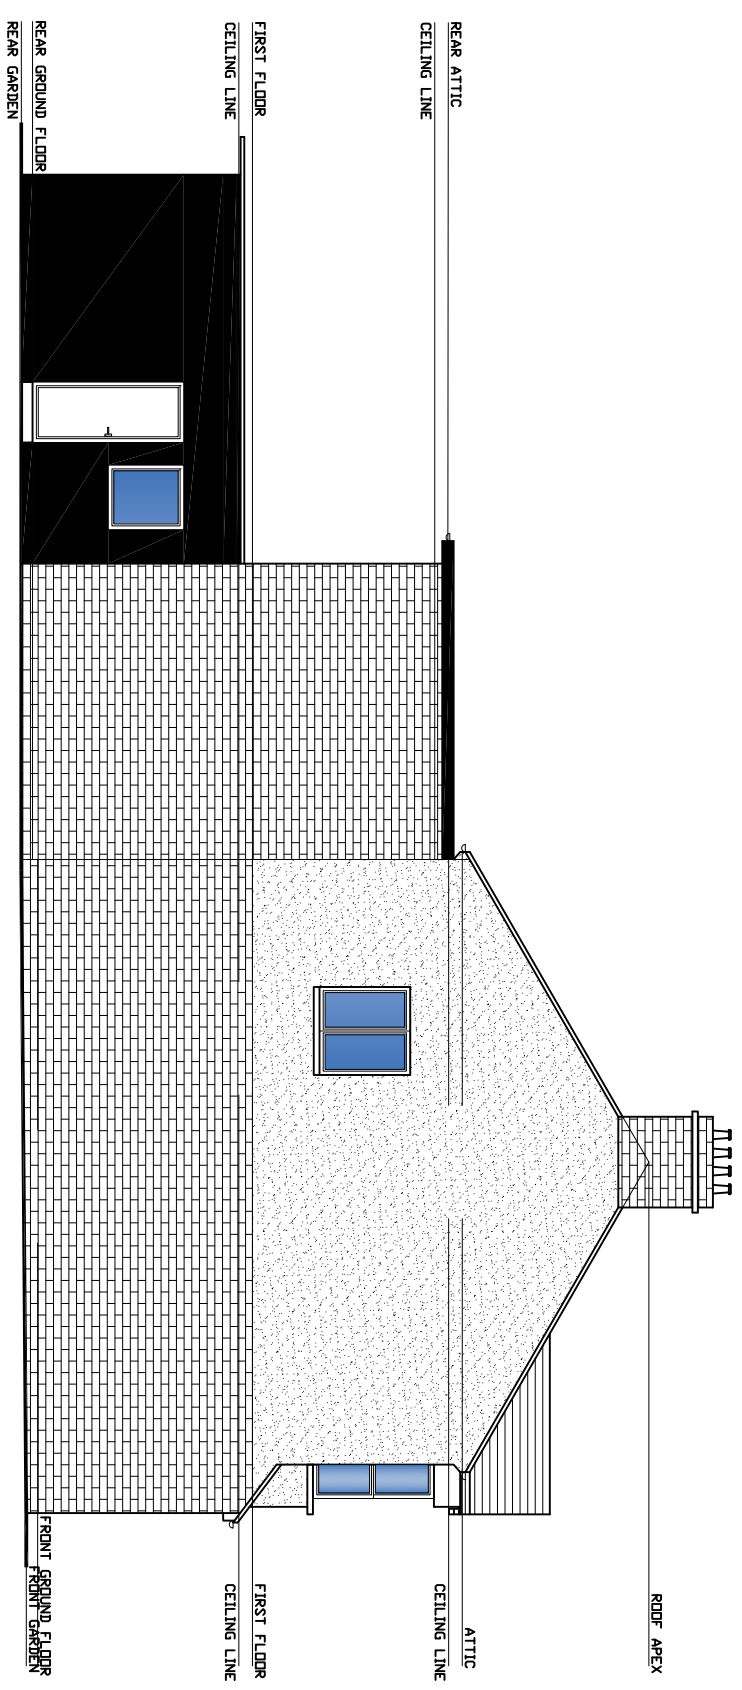

Existing Left-Side Elevation

METRES

A vertical scale from 0 to 5. The scale is marked with numbers 0, 1, 2, 3, 4, and 5. The segments between the numbers are alternating black and white. The word "SCALE" is written vertically to the right of the scale.

Project:

192a Park Lane,
London N17 0JA

Title: **EXISTING Elevations**

Date:	18.03.26	Scale:	1:100 @ A3
-------	----------	--------	------------

Dwg. No. PL.192a.EX.02




A) PLANS
info@ajplans.co

NOTES
The contractors are to check all the dimensions, levels, drain runs and the general condition of the site before works commence.


All works are to be

carried out in accordance with current Building Regulations, British Standards, Code of Practice and Local Authority Requirements.


EXISTING

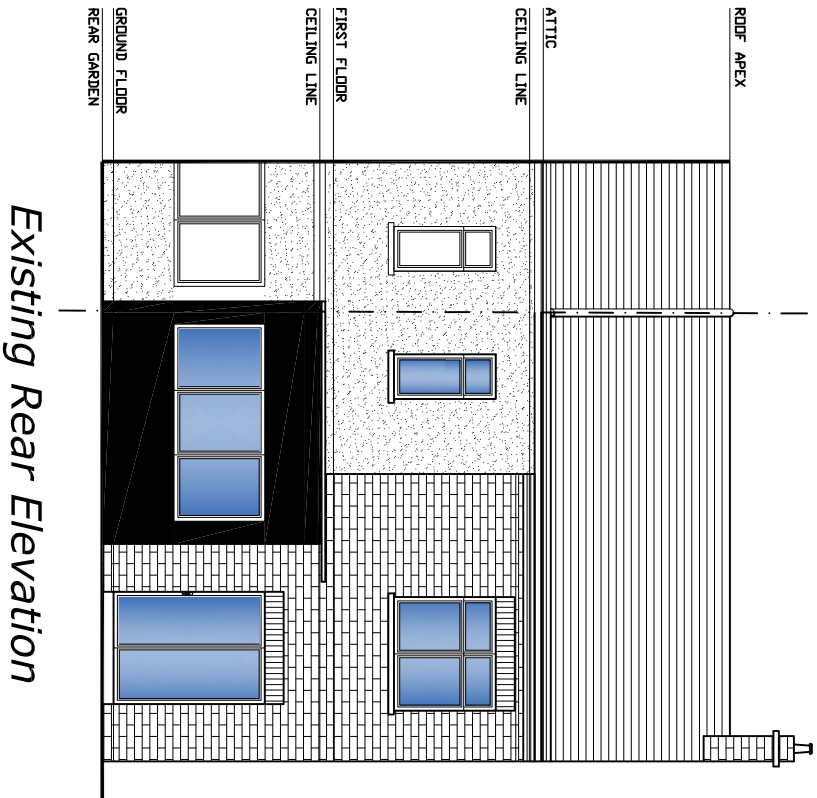

Existing Rear Elevation

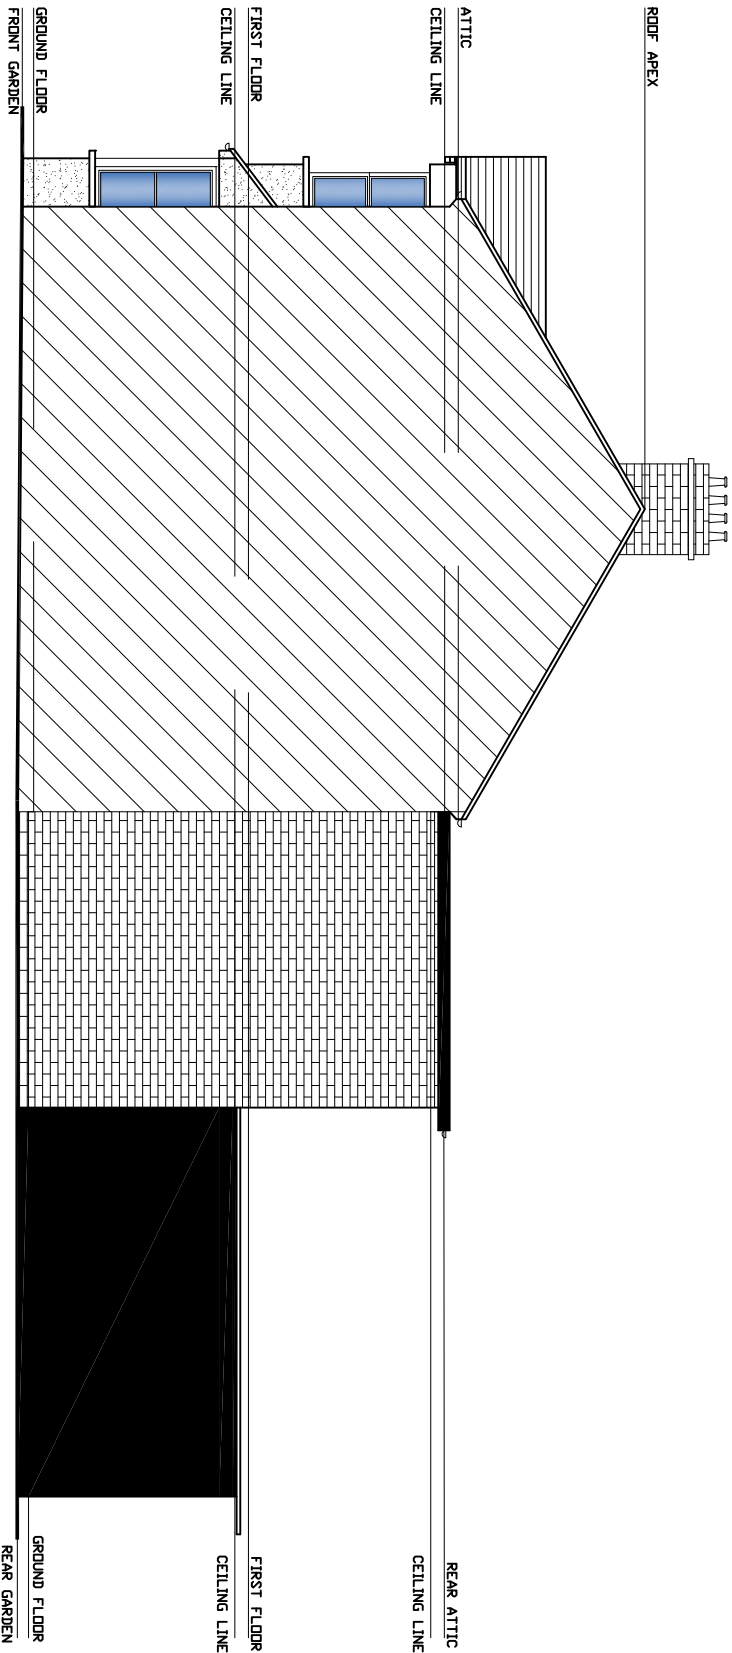

Existing Right-Side Elevation

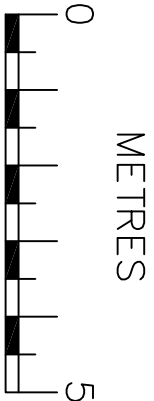

Project:

192a Park Lane,
London N17 0JA

Title:

EXISTING
Elevations

Date:

18.03.26

Scale:

1:100 @ A3

Dwg. No.

PL.192a.EX.03

Rev:

NOTES

The contractors are to check all the dimensions, levels, drain runs and general condition of the site before works commence.

All works are to be carried out in accordance with current Building Regulations, British Standards, Code of Practice and Local Authority Requirements.

AJ PLANS

info@ajplans.co