
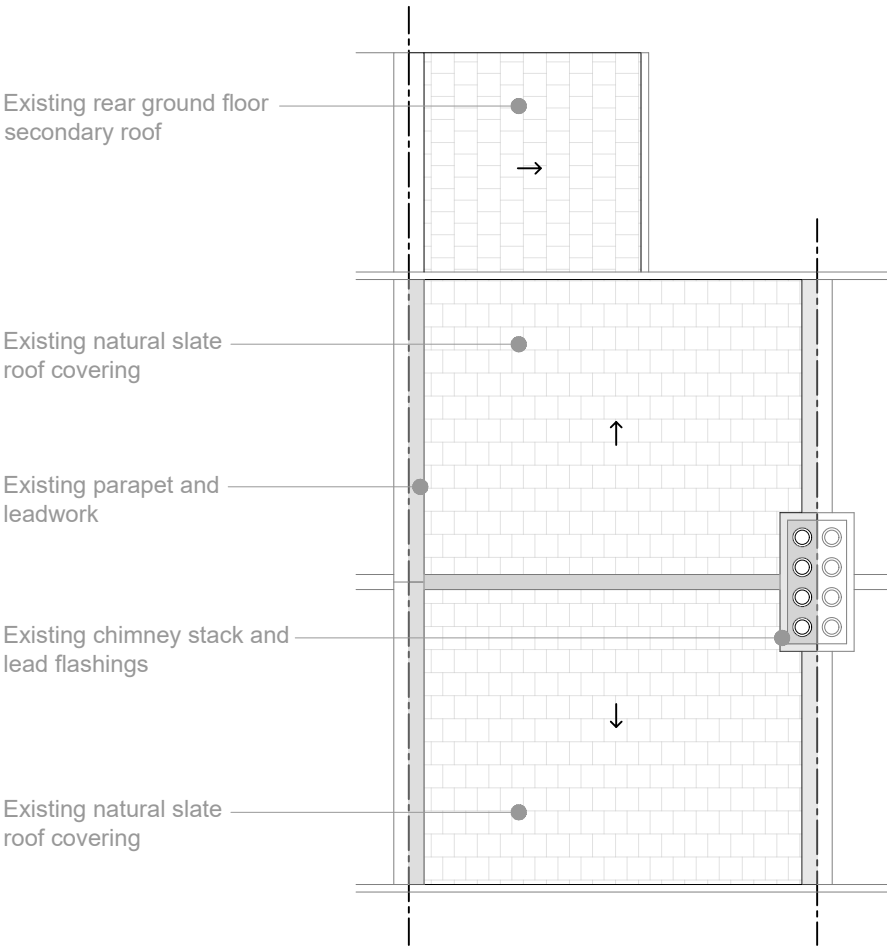


→ Denotes slope down

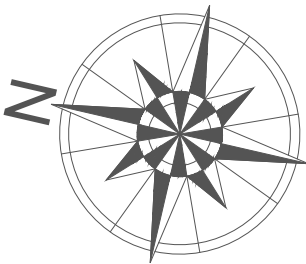

1 Existing Roof Plan  
Scale:1:100 @ A3


Existing rear ground floor secondary roof to be replaced with new Natural Welsh Slate

Replace existing natural slate roof covering with new Natural Welsh Slate

Repair / replace existing existing parapet and leadwork where necessary

Existing chimney stack to be made good / repaired where necessary to specialists details including any lead flashings

Replace existing natural slate roof covering with new Natural Welsh Slate

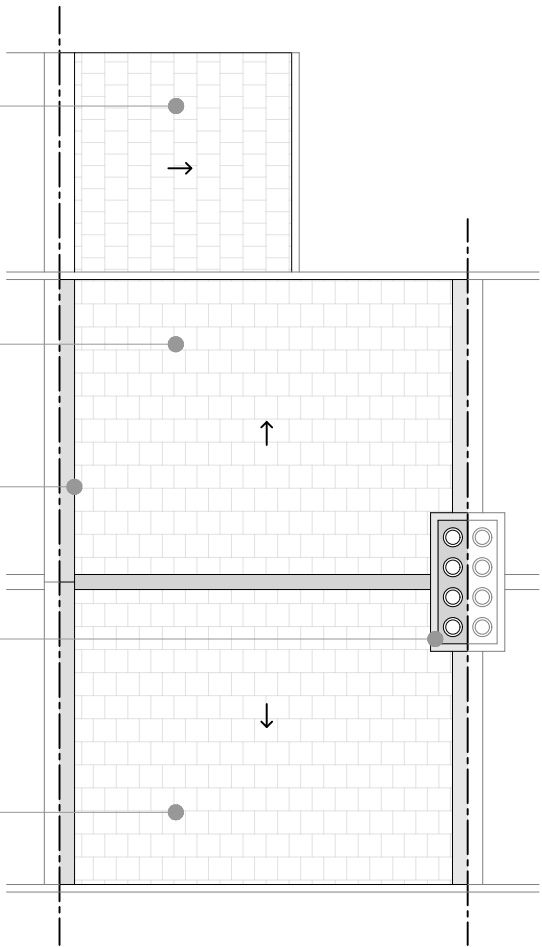

2 Proposed Roof Plan  
Scale:1:100 @ A3

# Summerhill Road

Scale Bar 1:100 0 1 2 5m

|     |                                  |     |    |          |
|-----|----------------------------------|-----|----|----------|
|     |                                  |     |    |          |
|     |                                  |     |    |          |
| P2  | Secondary roof added to proposal | TVS | DM | 23.03.26 |
| P1  | Planning                         | TVS | DM | 15.03.26 |
| Rev | Description                      | By  | QA | DD.MM.YY |

© This drawing and any design hereon is the copyright of Potter Raper and must not be reproduced without their written consent. All drawings remain the property of Potter Raper. Figured dimension only to be taken from this drawing. All dimensions to be checked on site. Please inform Potter Raper immediately of any discrepancies before work proceeds.

Client  
Wates / Clarion

Project Name  
Capital Works 2026 / 27

Project Location  
54 Summerhill Road, Haringey, London, N15 4HD

Sheet Name  
Existing and Proposed Roof Plans

Project Status  
Planning

Drawing Nr.  
12235-PR-SR\_54-ZZ-DR-A-PL101

Scale  
1:100 @ A3



Duncan House  
1A Burnhill Road  
Beckenham  
Kent  
BR3 3LA  
Tel: 020 8658 3538