

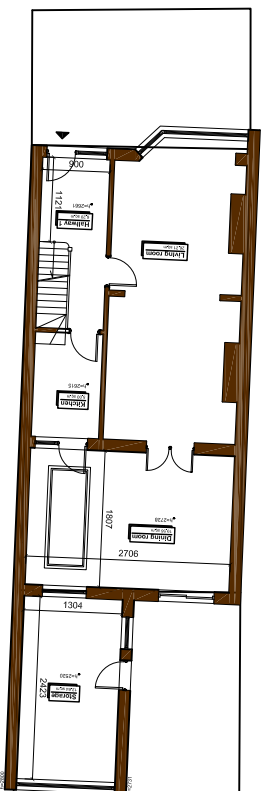



PROPOSED

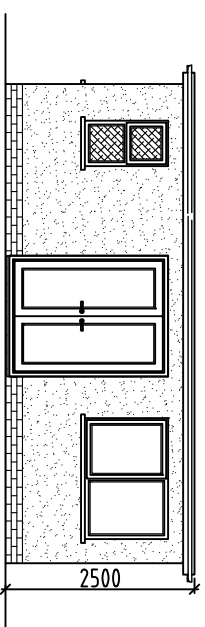


Proposed Ground Floor 1:200

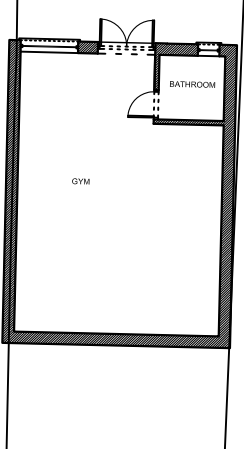

Proposed Front Elevation

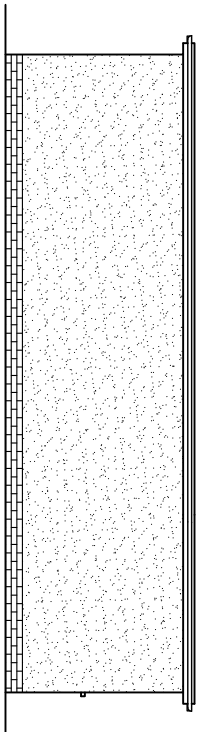


Proposed Left-Side Elevation

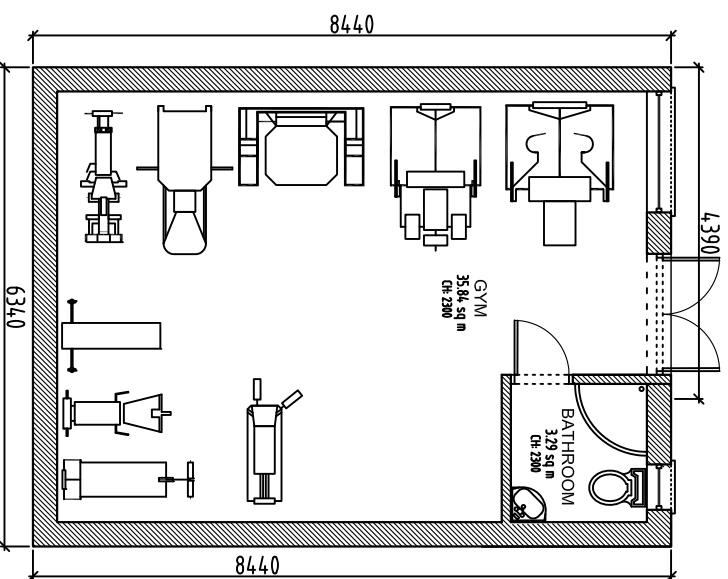


Proposed Ground Floor


44.59 sq m

 


Proposed Roof Plan

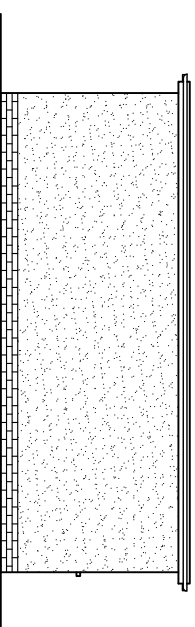

Proposed Rear Elevation

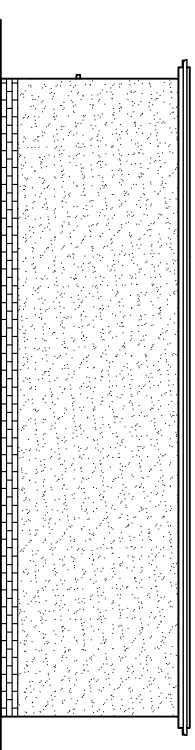

Proposed Right-Side Elevation

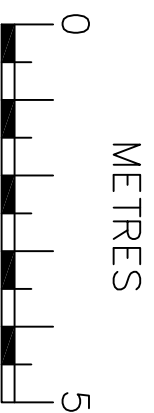

SCALE




AJ PLANS
info@ajplans.co

NOTES
The contractors are to check all the dimensions, levels, drain runs and general condition of the site before works commence.


All works are to be carried out in accordance with current Building Regulations, British Standards, Code of Practice and Local Authority Requirements.

Project: 192a Park Lane, London N17 0JA	
Title: PROPOSED Outbuilding	
Date: 18.03.26	Scale: 1:100 @ A3
Dwg. No. PL.192a.PR.101	Rev:


PROPOSED

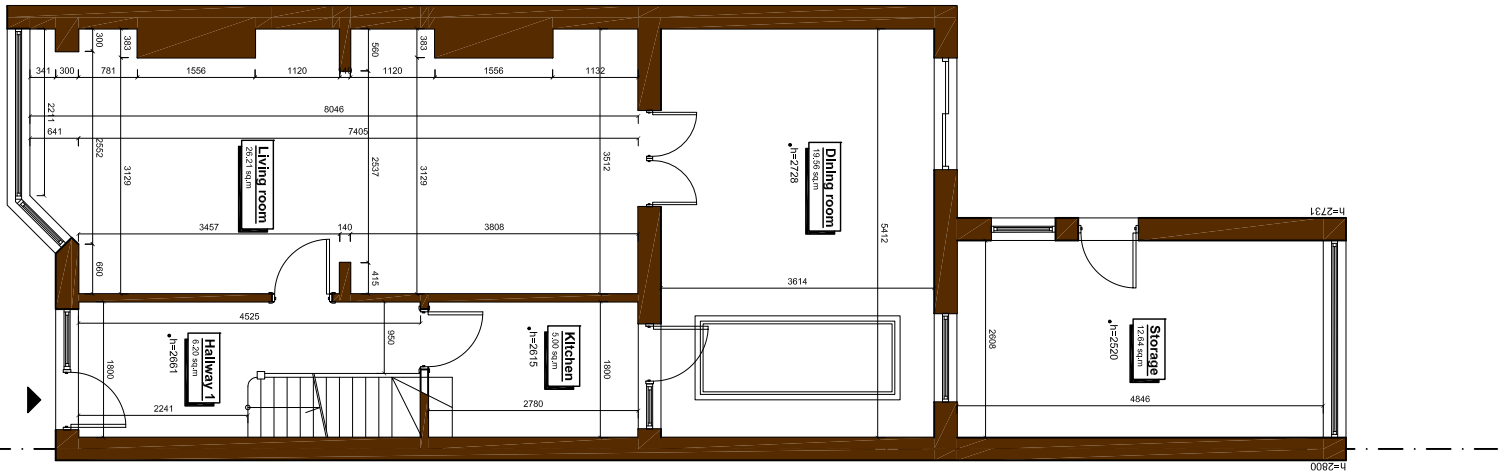


Proposed Ground Floor

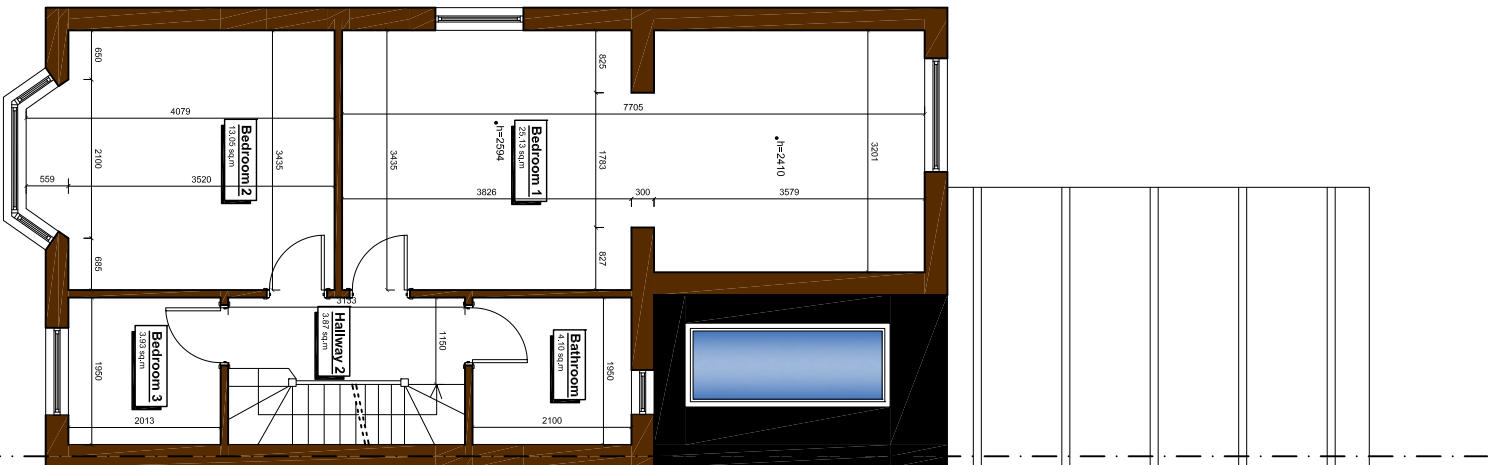


Proposed First Floor

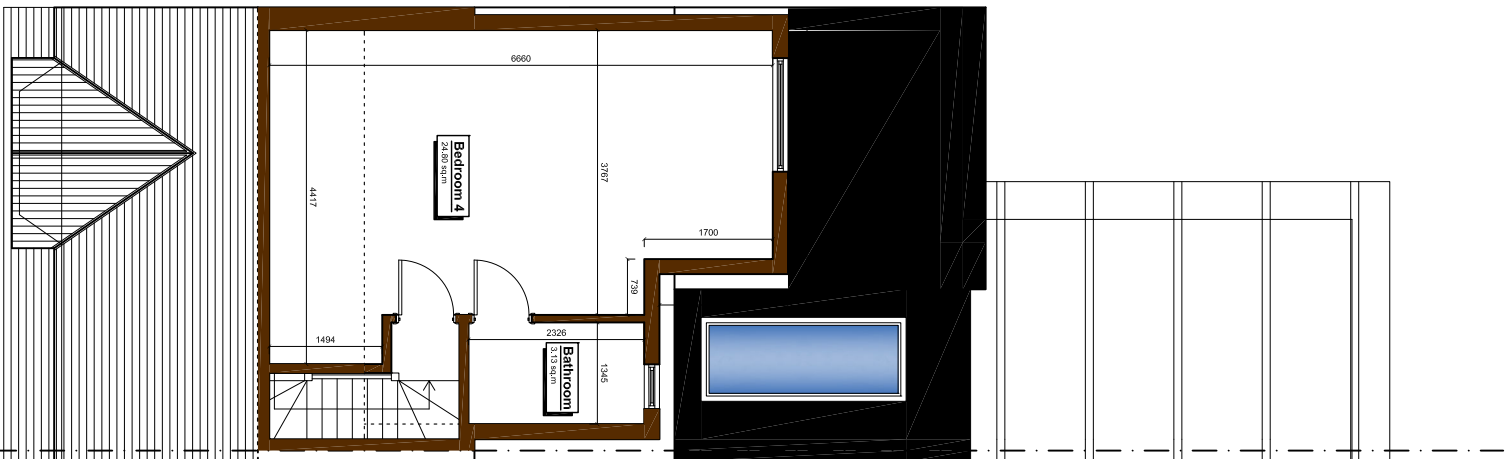

Proposed Attic Floor

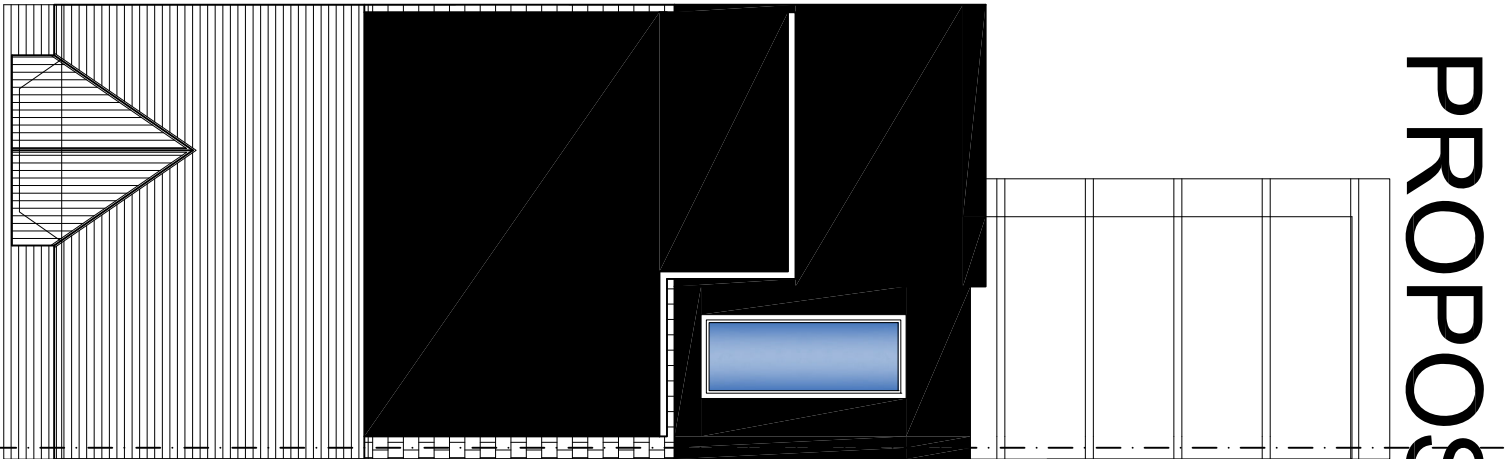

Proposed Roof Plan

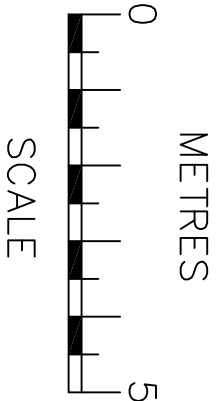

SCALE

METRES



NOTES
The contractors are to check all the dimensions, levels, drain runs and general condition of the site before works commence.

All works are to be carried out in accordance with current Building Regulations, British Standards, Code of Practice and Local Authority Requirements.

Project:
192a Park Lane,
London N17 0JA


Title:
PROPOSED
Floor Plans

Date: 18.03.26 Scale: 1:100 @ A3


Dwg. No. PL.192a.PR.01

Rev:


PROPOSED

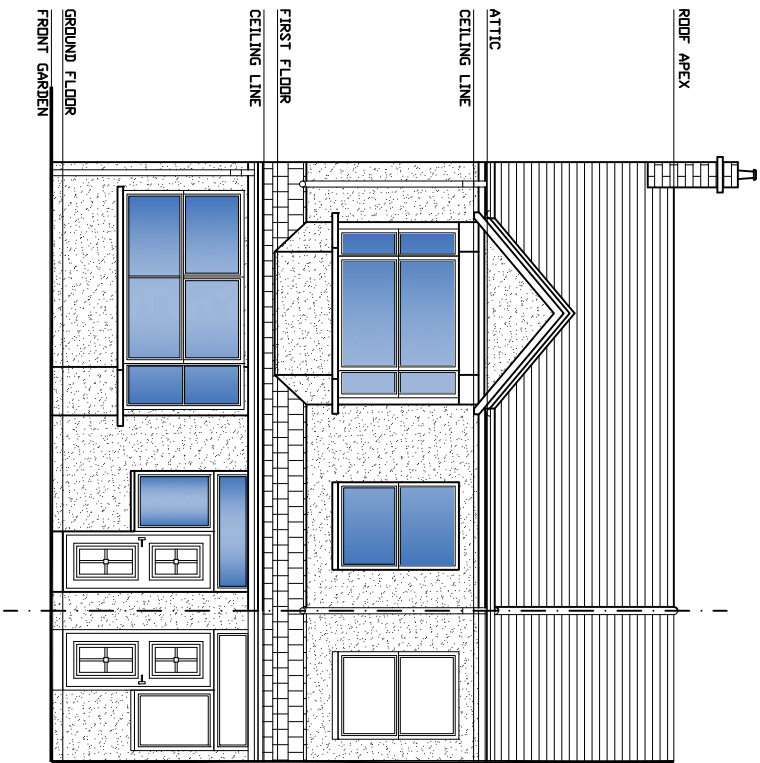

Proposed Front Elevation

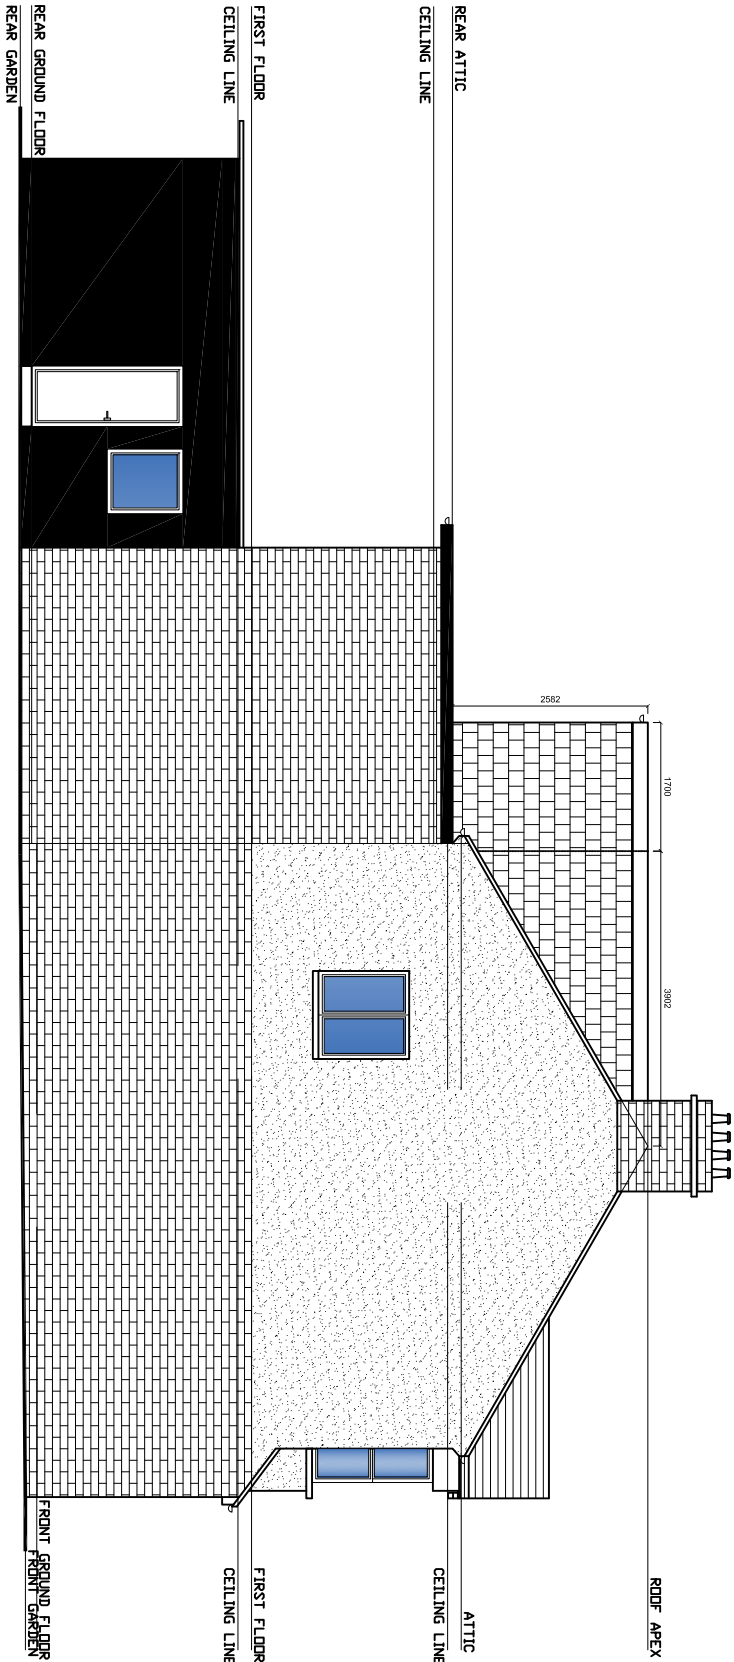

Proposed Left-Side Elevation

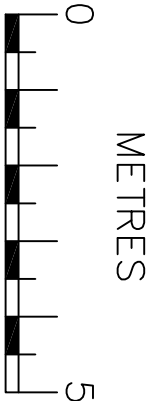

SCALE



AJ PLANS
info@ajplans.co

NOTES
The contractors are to check all the dimensions, levels, drain runs and general condition of the site before works commence.

All works are to be carried out in accordance with current Building Regulations, British Standards, Code of Practice and Local Authority Requirements.

Project:
192a Park Lane,
London N17 0JA

Title:
PROPOSED
Elevations

Date: 18.03.26 **Scale:** 1:100 @ A3



Dwg. No. PL.192a.P.R.02 **Rev:**

PROPOSED

Volume 1: $(2.253 \times 3.902 \times 5.612)/2$
Volume 1 = 24.67 cub. m.

Volume 2: $1.700 \times 2.582 \times 3.428$
Volume 2 = 15.05 cub. m.

TOTAL = Volume 1 + Volume 2
TOTAL = 24.67 cub. m. + 15.05 cub. m.
TOTAL = 39.72 cub. m. < 40 cub. m
(Terraced House - Permitted Development)

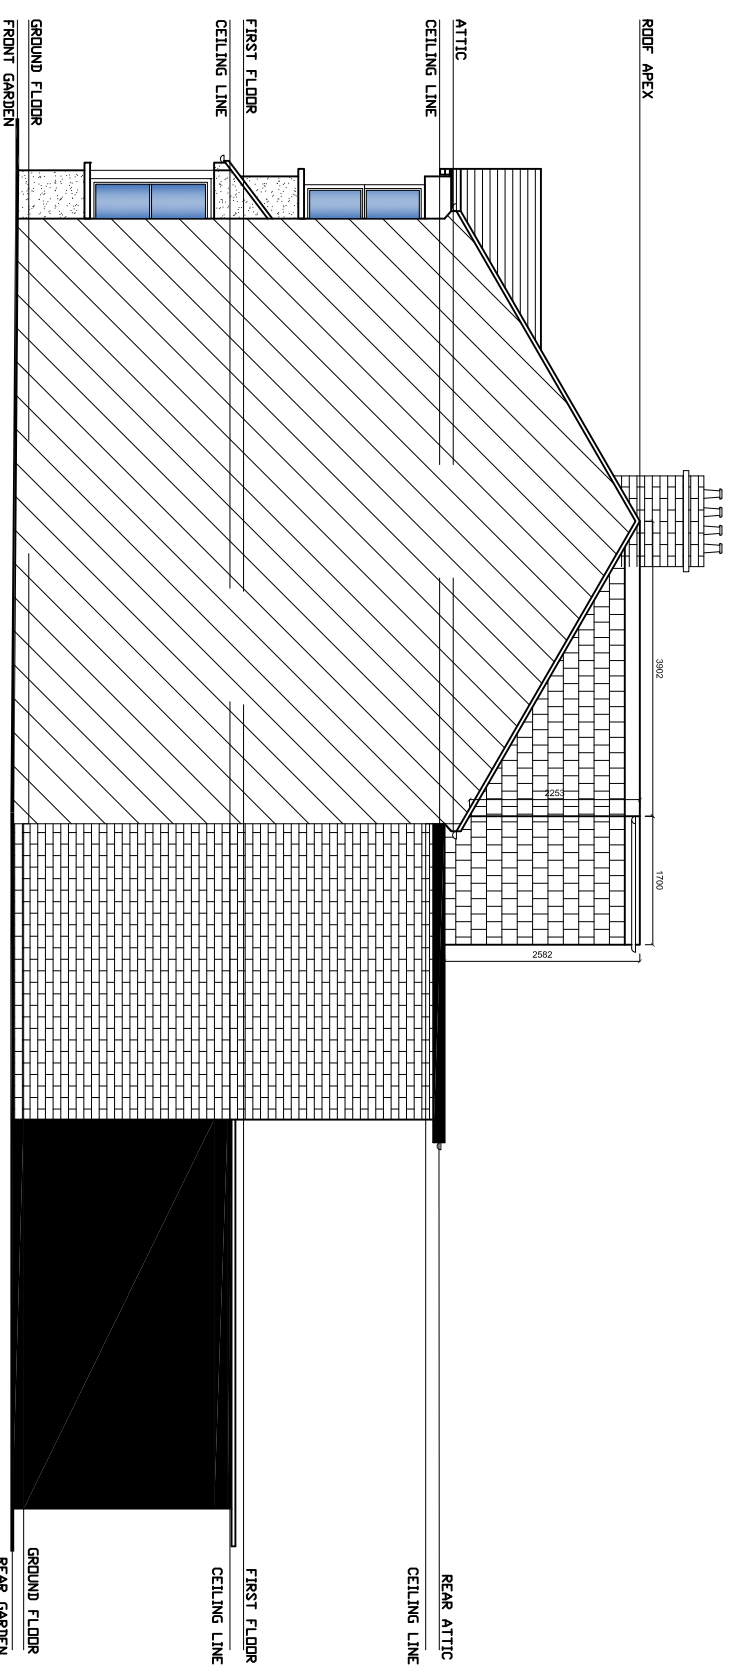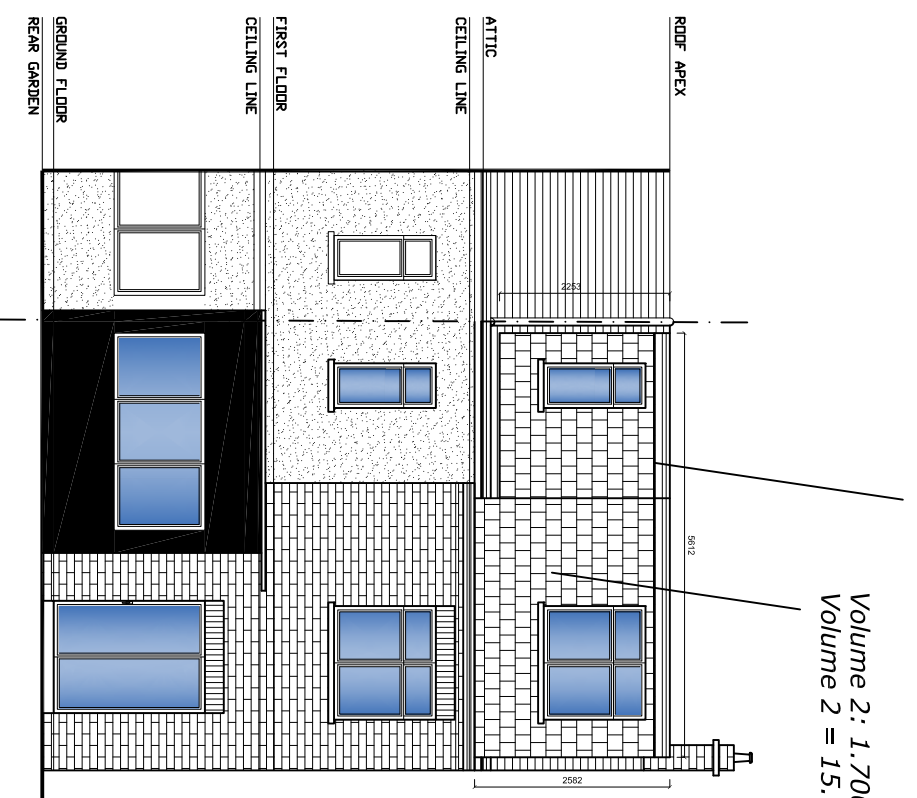

Proposed Rear Elevation

Proposed Right-Side Elevation

METRES



SCALE

Project:

192a Park Lane,
London N17 0JA

Title: **PROPOSED Elevations**

Date:	18.03.26	Scale:	1:100 @ A3
-------	----------	--------	------------

Dwg. No.

NOTES
The contractors are to check all the dimensions, levels, drain runs and general condition of the site before works commence.

All works are to be carried out in accordance with current Building Regulations, British Standards, Code of Practice and Local



AJ PLANS
info@ajplans.co

Authority Requirements.