




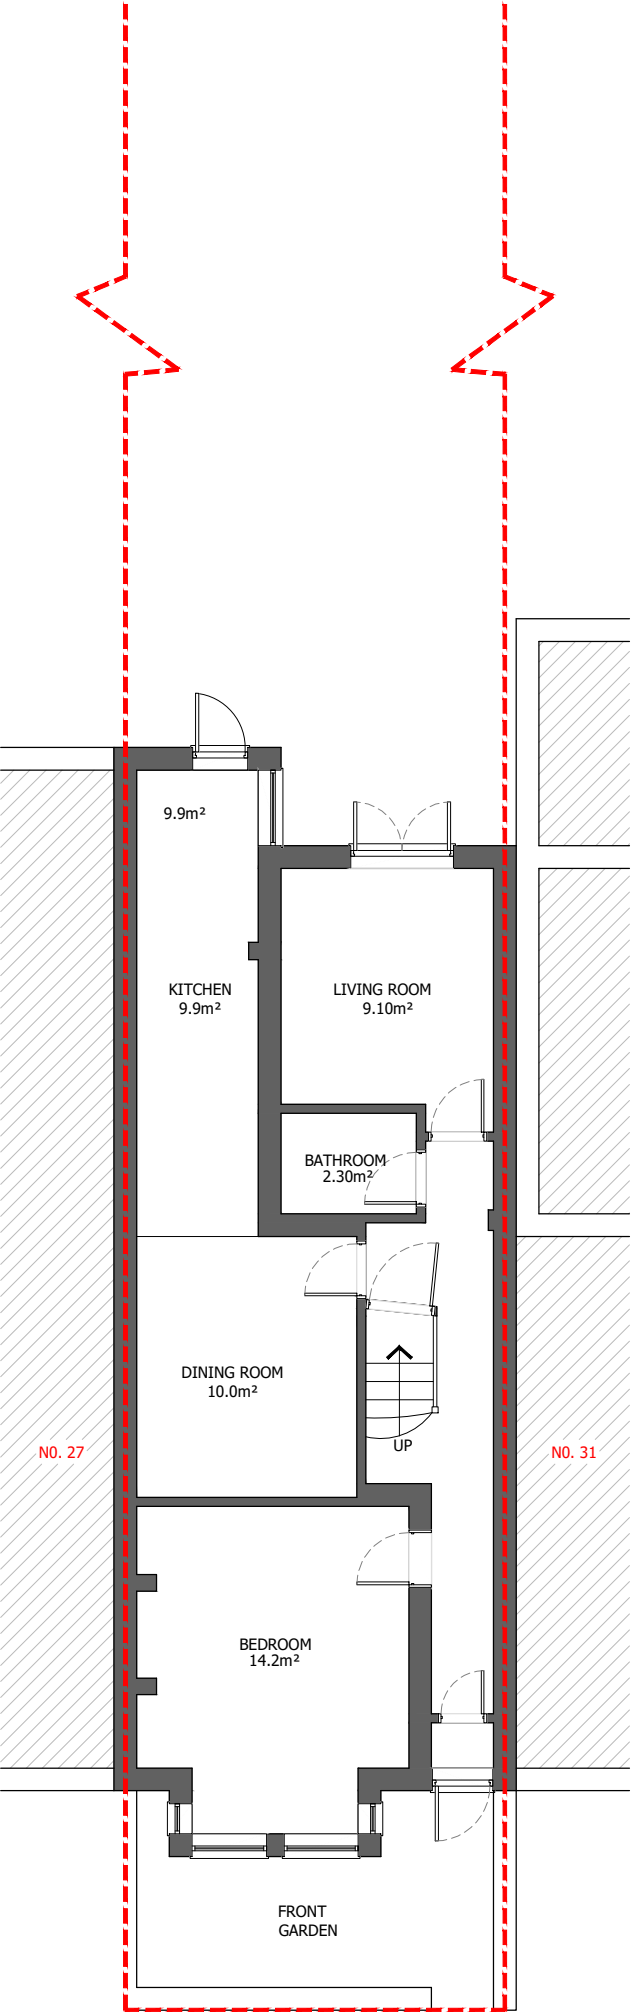

EXISTING
GROUND FLOOR PLAN

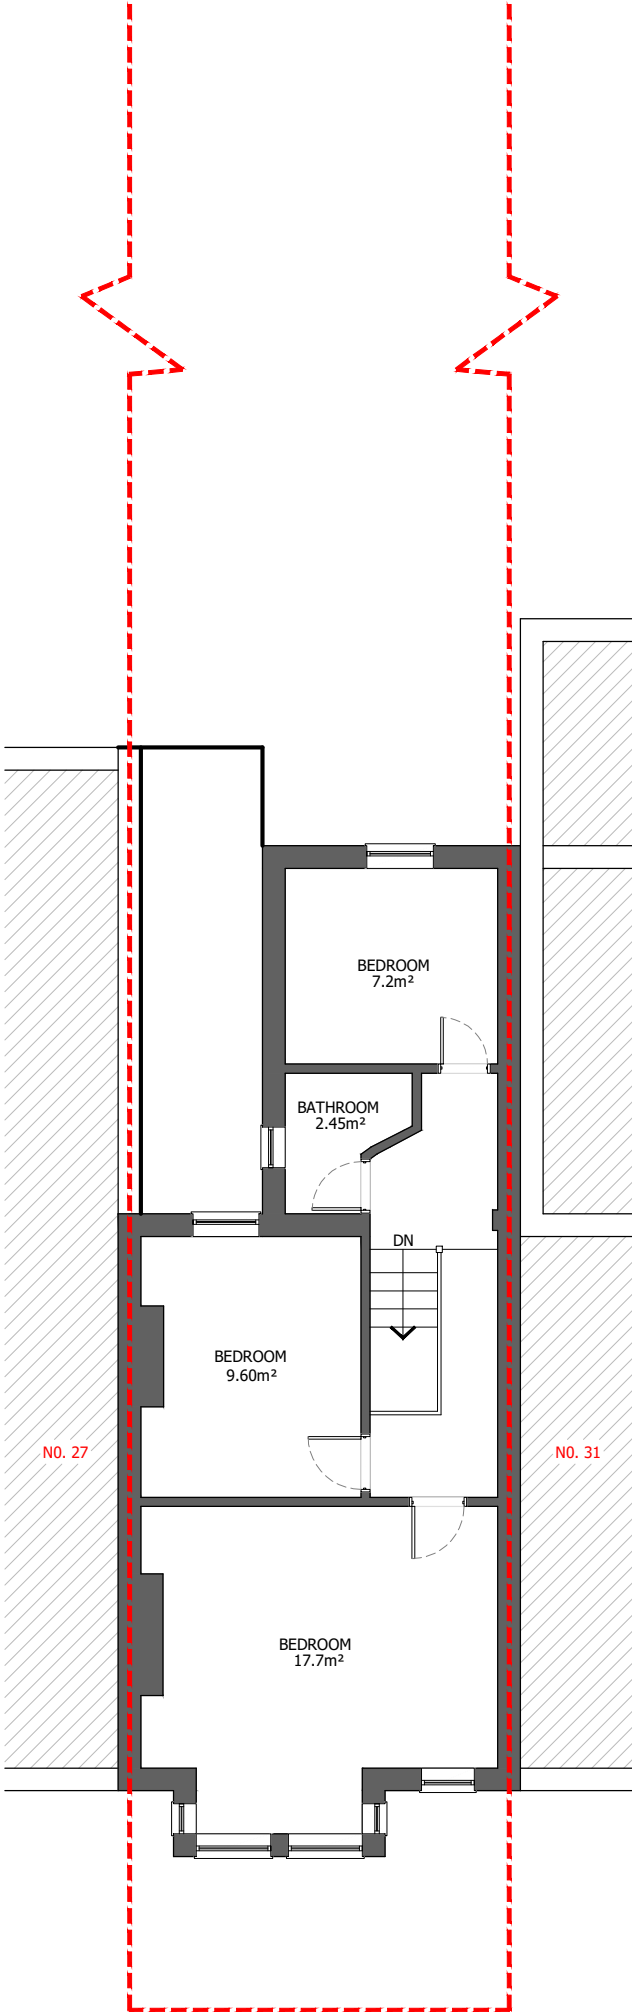

EXISTING
FIRST FLOOR PLAN

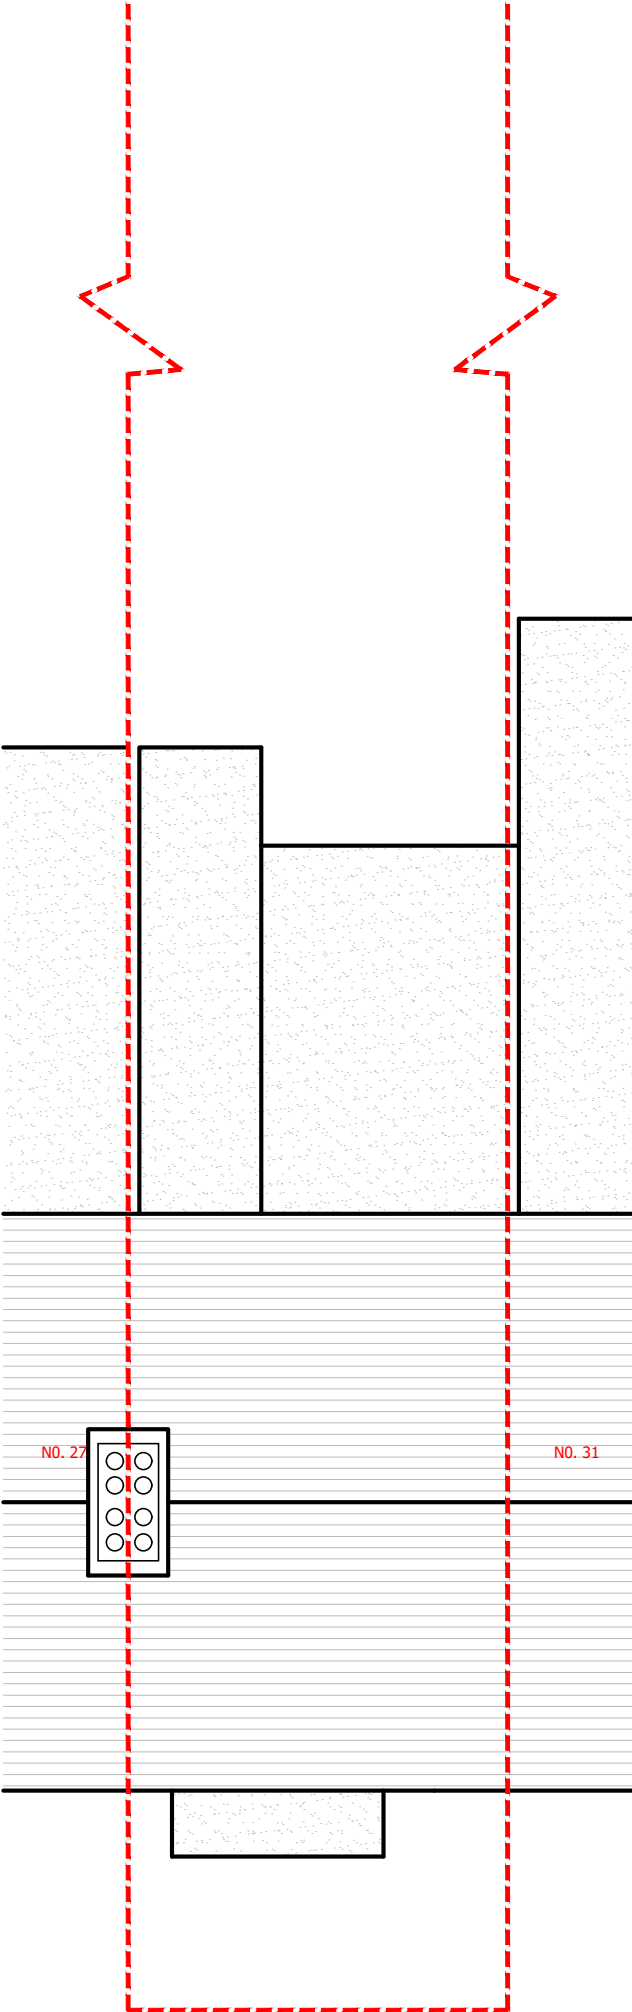

EXISTING
ROOF PLAN

Note

Floor areas:

Ground floor = 60.15 m²
First floor = 48.76 m²

GIA = 108.19 m²

Copyright


All rights to the drawings and designs are held by Bashkal Development Consultancy Limited. Reproducing, sharing, or storing any part of this content, either in 2D or 3D format, by any method – including digital, photocopying, or other mechanical processes – without written consent from the copyright holder is strictly prohibited.

The content cannot be saved in any digital storage system without the copyright holder's written agreement. The rights and identification of the original creator for these designs are reserved.

The drawings and designs were produced by the copyright holder under an exclusive agreement for a specific client. Use of this content is restricted to this client based on the license's terms. Any permissions granted by the copyright holder under this license cease once the license ends or if the licensee faces insolvency issues.

Bashkal Development Consultancy Limited disclaims any liability for unauthorised or unlicensed use of the designs and for any actions based on them. Construction based on these designs is not allowed unless there's explicit written approval from the copyright holder.

Scale & Orientation

 

www.bashkal.com 20-22 Wenlock Road, London, N1 7GU 020 3740 7041 info@bashkal.com

Project. 29 HARRINGAY ROAD N15 3JB

Drawing No. 001

Workstage.1

Note.

Revision. R1


Paper. A3 Drawn. MTN Checked. HP

Scale. 1:100


Client. MR XXXXX

Date. 26.01.2026


Existing Floor Plans

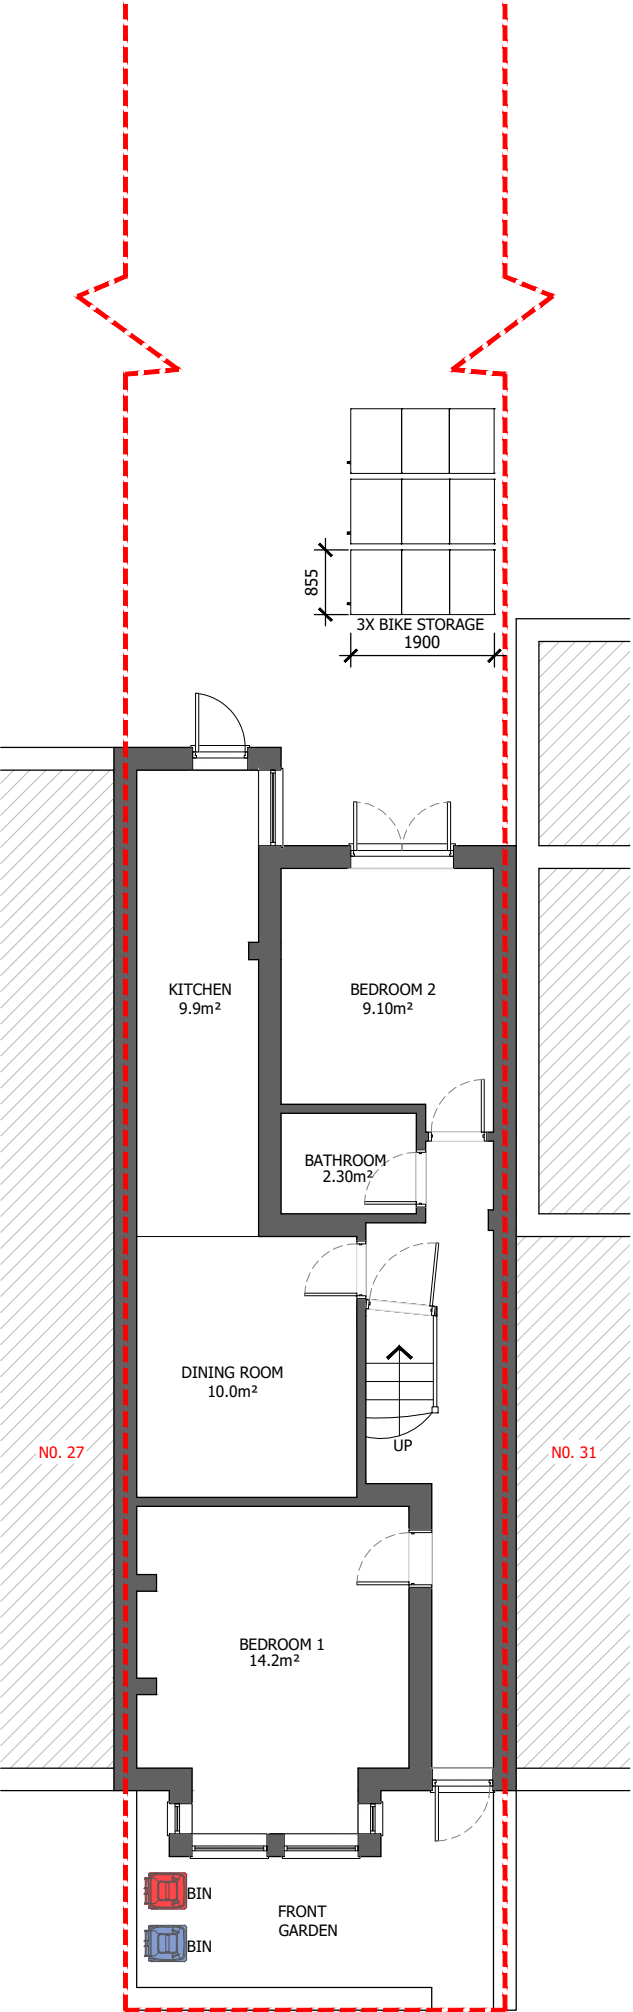

PROPOSED
GROUND FLOOR PLAN

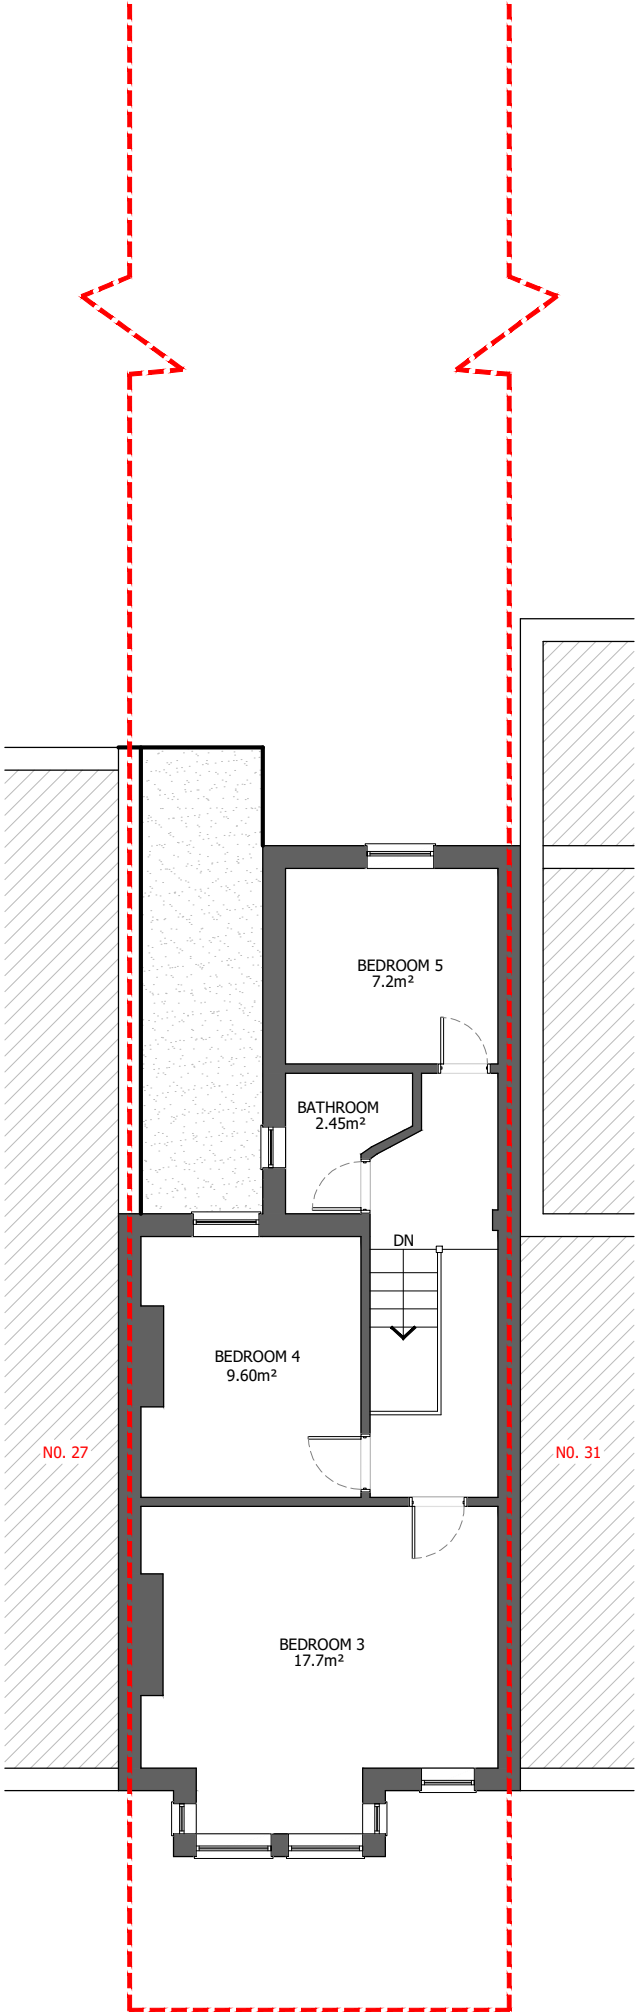

PROPOSED
FIRST FLOOR PLAN

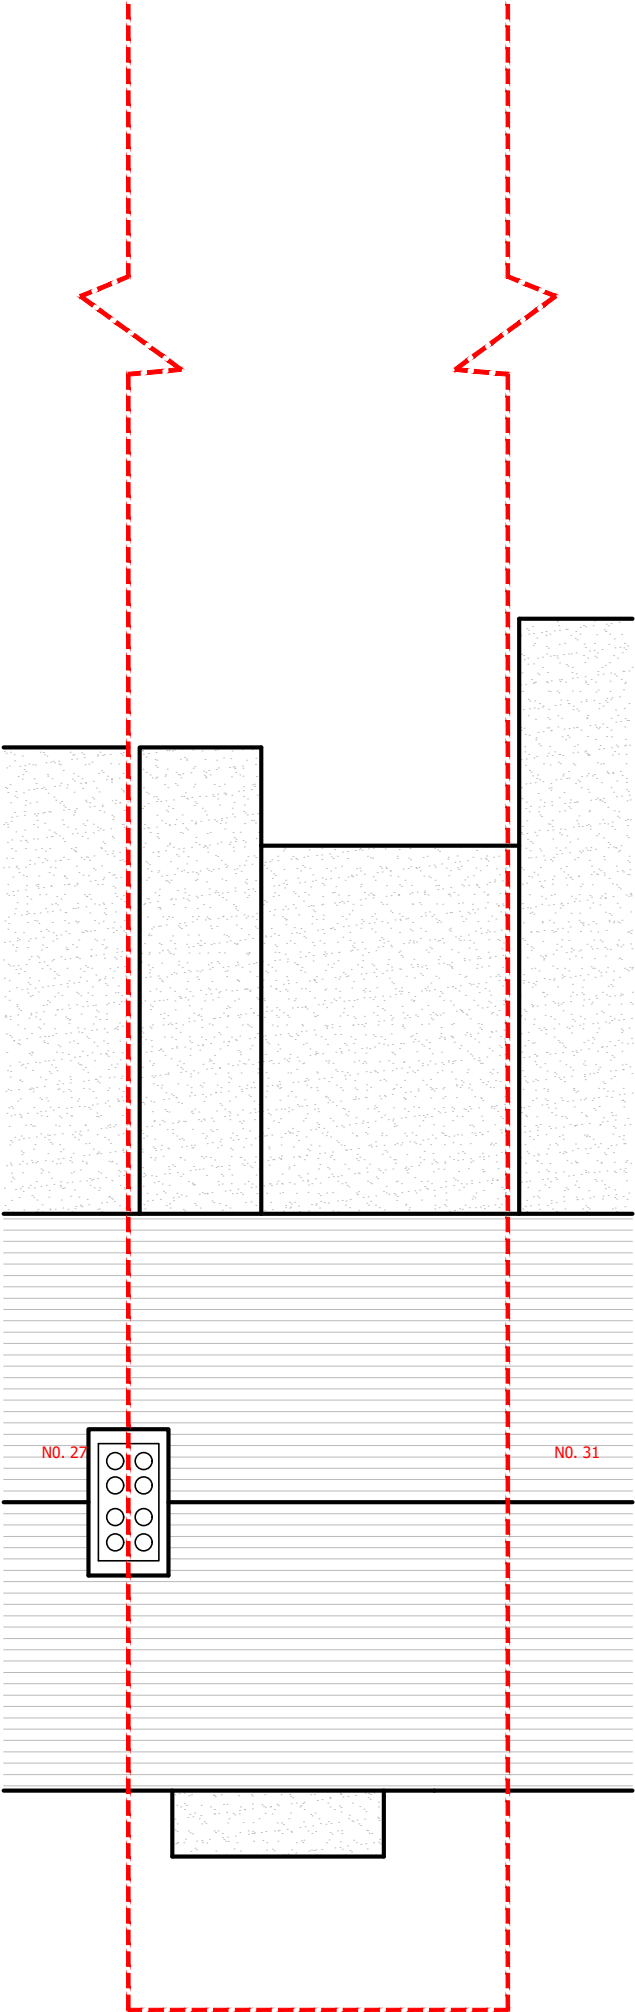

PROPOSED
ROOF PLAN

Note

Floor areas:

Ground floor = 60.15 m²
First floor = 48.76 m²

GIA = 108.19 m²

Copyright


All rights to the drawings and designs are held by Bashkal Development Consultancy Limited. Reproducing, sharing, or storing any part of this content, either in 2D or 3D format, by any method – including digital, photocopying, or other mechanical processes – without written consent from the copyright holder is strictly prohibited.

The content cannot be saved in any digital storage system without the copyright holder's written agreement. The rights and identification of the original creator for these designs are reserved.

The drawings and designs were produced by the copyright holder under an exclusive agreement for a specific client. Use of this content is restricted to this client based on the license's terms. Any permissions granted by the copyright holder under this license cease once the license ends or if the licensee faces insolvency issues.

Bashkal Development Consultancy Limited disclaims any liability for unauthorised or unlicensed use of the designs and for any actions based on them. Construction based on these designs is not allowed unless there's explicit written approval from the copyright holder.

Scale & Orientation

 

www.bashkal.com 20-22 Wenlock Road, London, N1 7GU 020 3740 7041 info@bashkal.com

Project. 29 HARRINGAY ROAD N15 3JB

Drawing No. 002

Workstage.1

Note.

Revision. R1

Paper. A3 Drawn. MTN Checked. HP

Scale. 1:100

Client. MR XXXXX

Date. 26.01.2026

Proposed Floor Plans







Note

Floor areas:

Ground floor = 60.15 m²
First floor = 48.76 m²

GIA = 108.19 m²

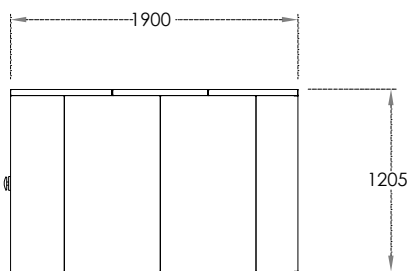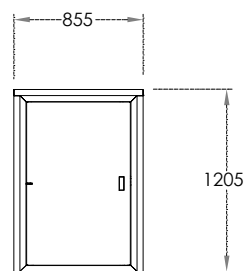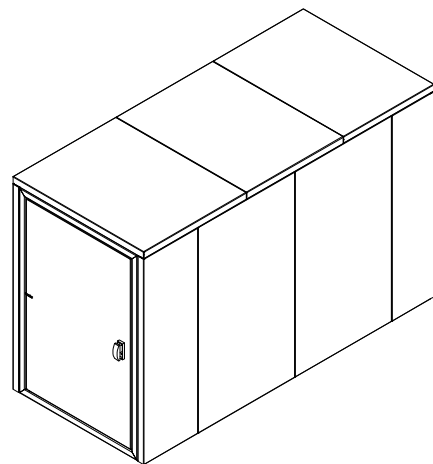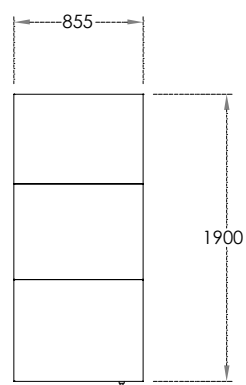

- Standard dimensions: 1900mm x 1205mm x 855mm
- Up to two bikes per unit
- Hot Dipped Galvanised to BS EN ISO 1461:2022
- Available in a range of RAL colours
- High security pick and drill resistant lock - 3 point locking
- Weather protection, hard wearing, scratch resistant powder coating

Copyright


All rights to the drawings and designs are held by Bashkal Development Consultancy Limited. Reproducing, sharing, or storing any part of this content, either in 2D or 3D format, by any method – including digital, photocopying, or other mechanical processes – without written consent from the copyright holder is strictly prohibited.

The content cannot be saved in any digital storage system without the copyright holder's written agreement. The rights and identification of the original creator for these designs are reserved.

The drawings and designs were produced by the copyright holder under an exclusive agreement for a specific client. Use of this content is restricted to this client based on the license's terms. Any permissions granted by the copyright holder under this license cease once the license ends or if the licensee faces insolvency issues.

Bashkal Development Consultancy Limited disclaims any liability for unauthorised or unlicensed use of the designs and for any actions based on them. Construction based on these designs is not allowed unless there's explicit written approval from the copyright holder.

Scale & Orientation

 

www.bashkal.com

20-22 Wenlock Road, London,
N1 7GU

020 3740 7041
info@bashkal.com

Project. 29 HARRINGAY ROAD N15 3JB

Drawing No. 003

Workstage.1

Note.

Revision. R1

Paper. A3

Drawn. MTN

Checked. HP

Scale. 1:100

Client. MR XXXXX

Date. 26.01.2026

Existing And Proposed Elevations

BIKE STORAGE ELEVATION
SCALE 1:50