



EXISTING REAR EXTENSION
PROPOSED REAR EXTENSION

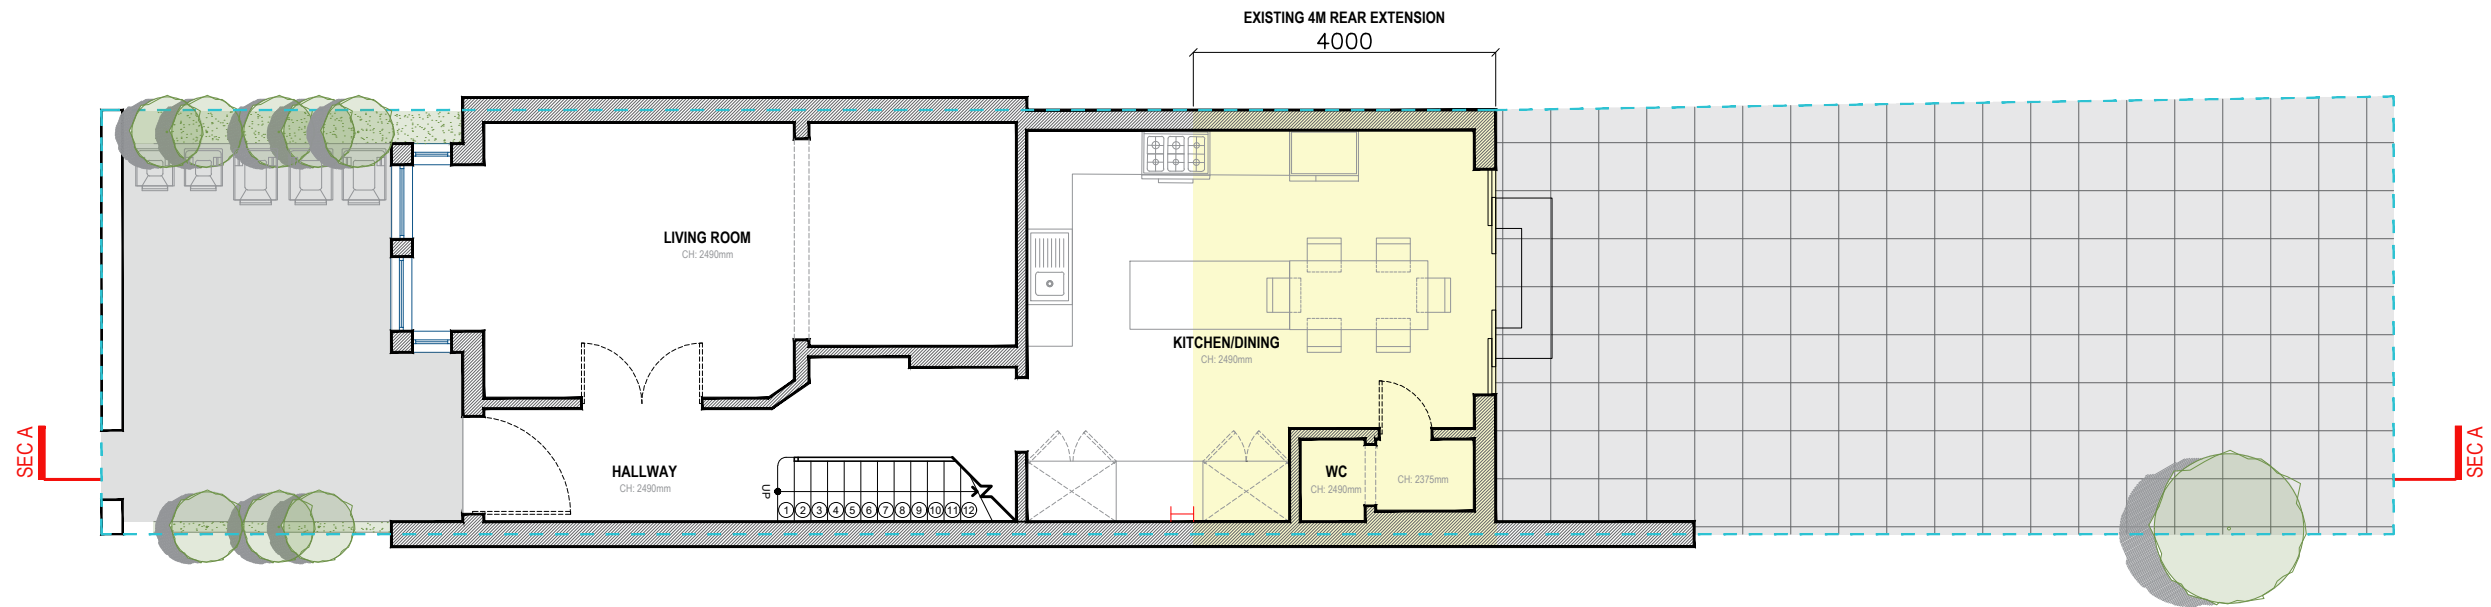

EXISTING
GROUND FLOOR PLAN

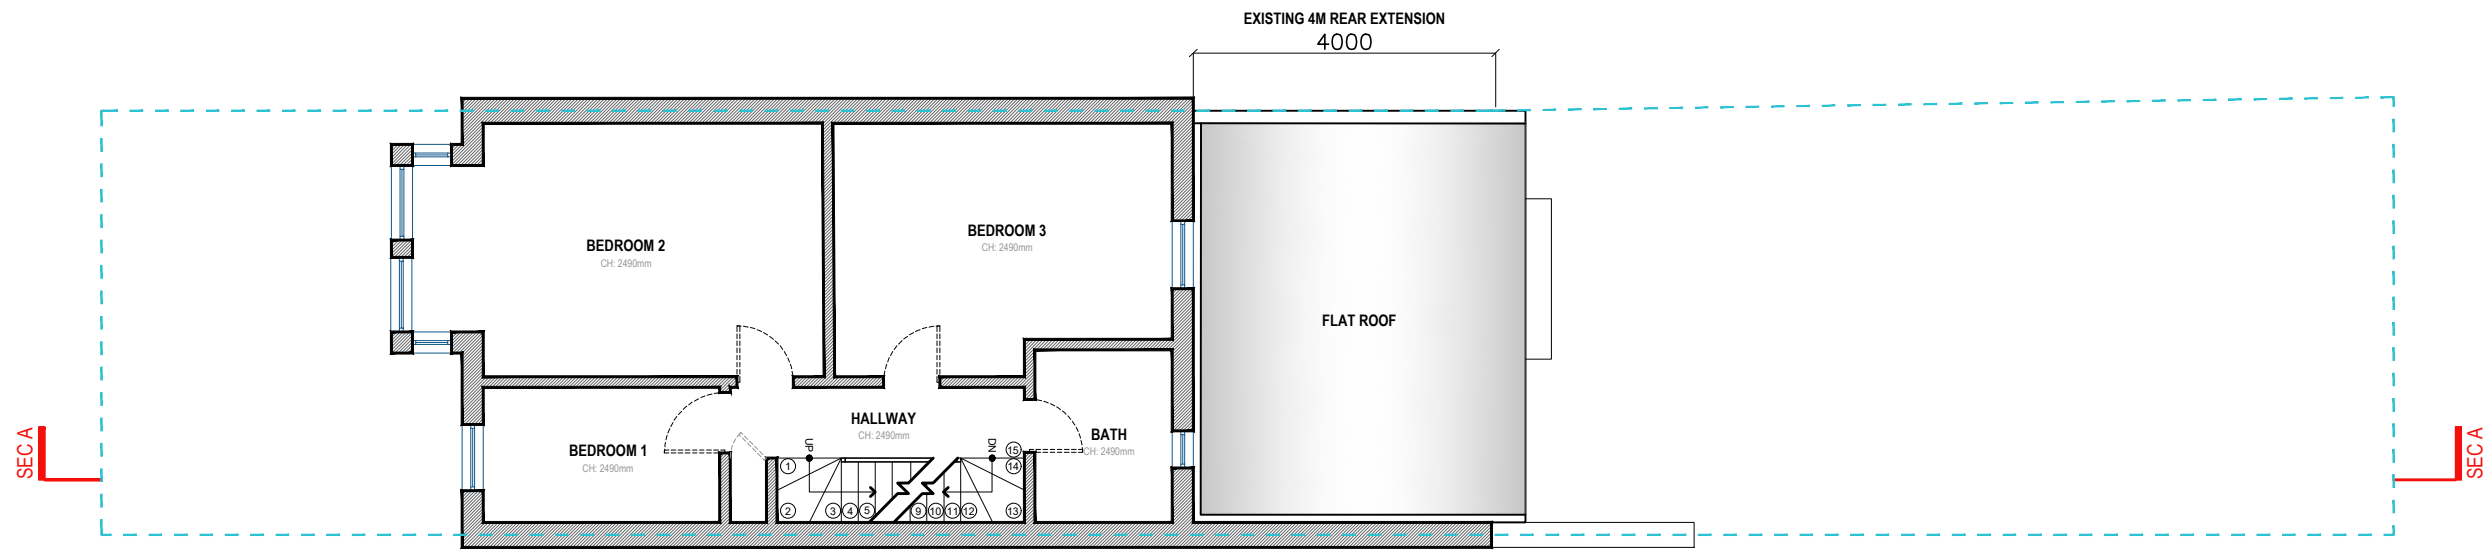

EXISTING
FIRST FLOOR PLAN




Prestige Planning Ltd.
Unit 6 Grosvenor Way
London
E5 9ND
T: 0203 935 3434
E: info@thepgroups.co.uk


PROJECT DETAILS

PROPERTY ADDRESS
30 Fairview Road
London
N15 6LL


DRAWING TITLE
Existing Ground Floor Plan
Existing First Floor

REVISION	DRAWING NO.
RV00	EX01
SCALE 1:100 [@ A3] 0 1 2 3 Metres	

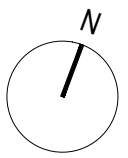

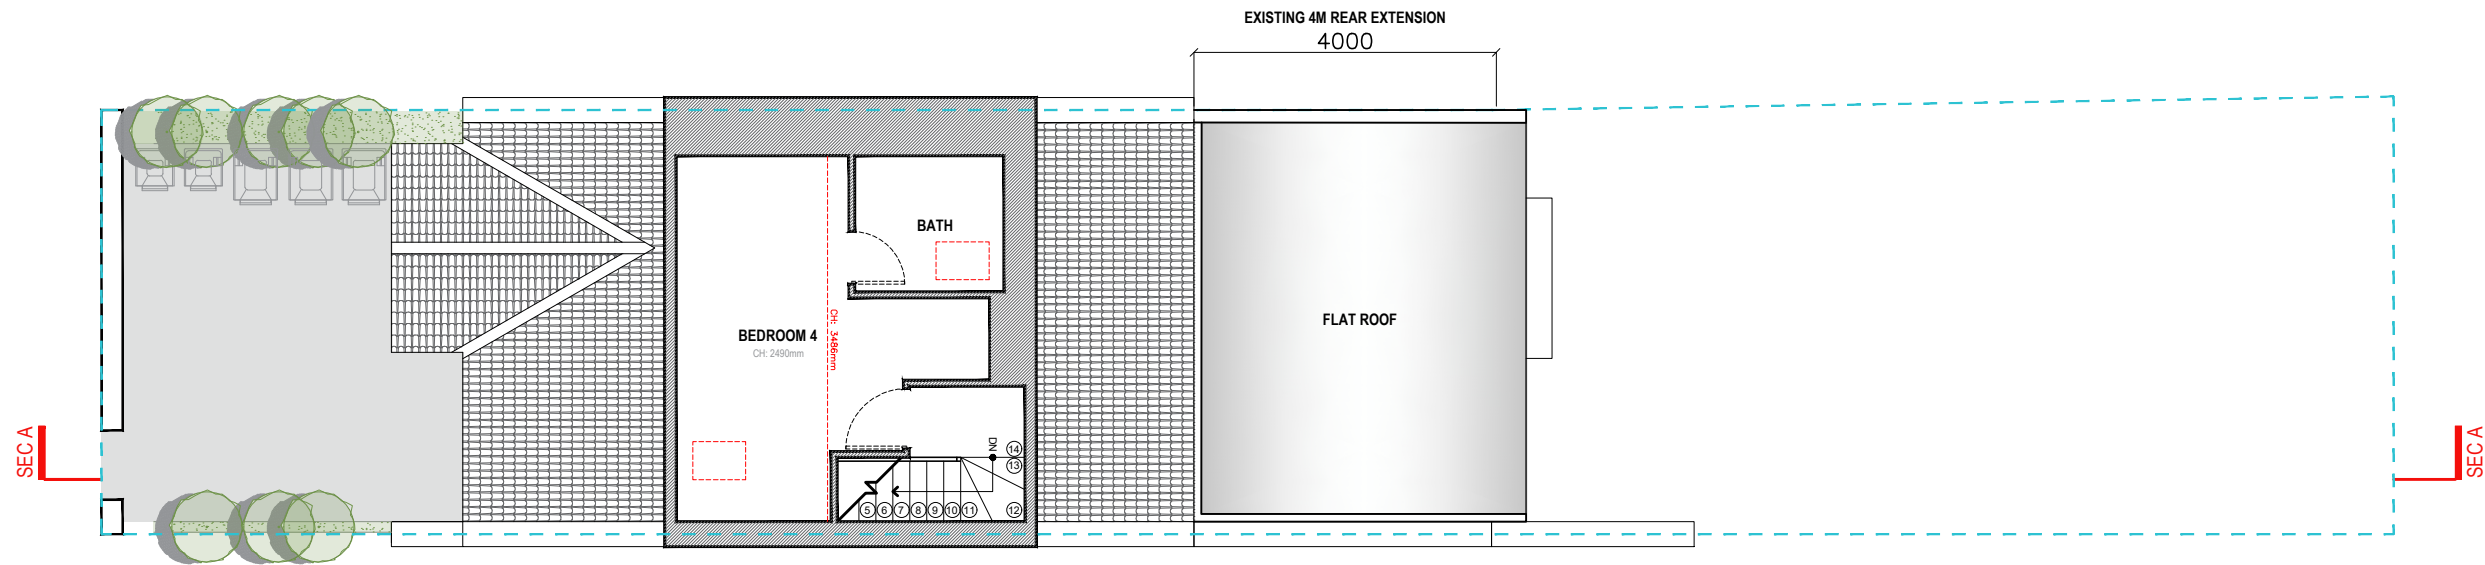

EXISTING
SECOND FLOOR PLAN

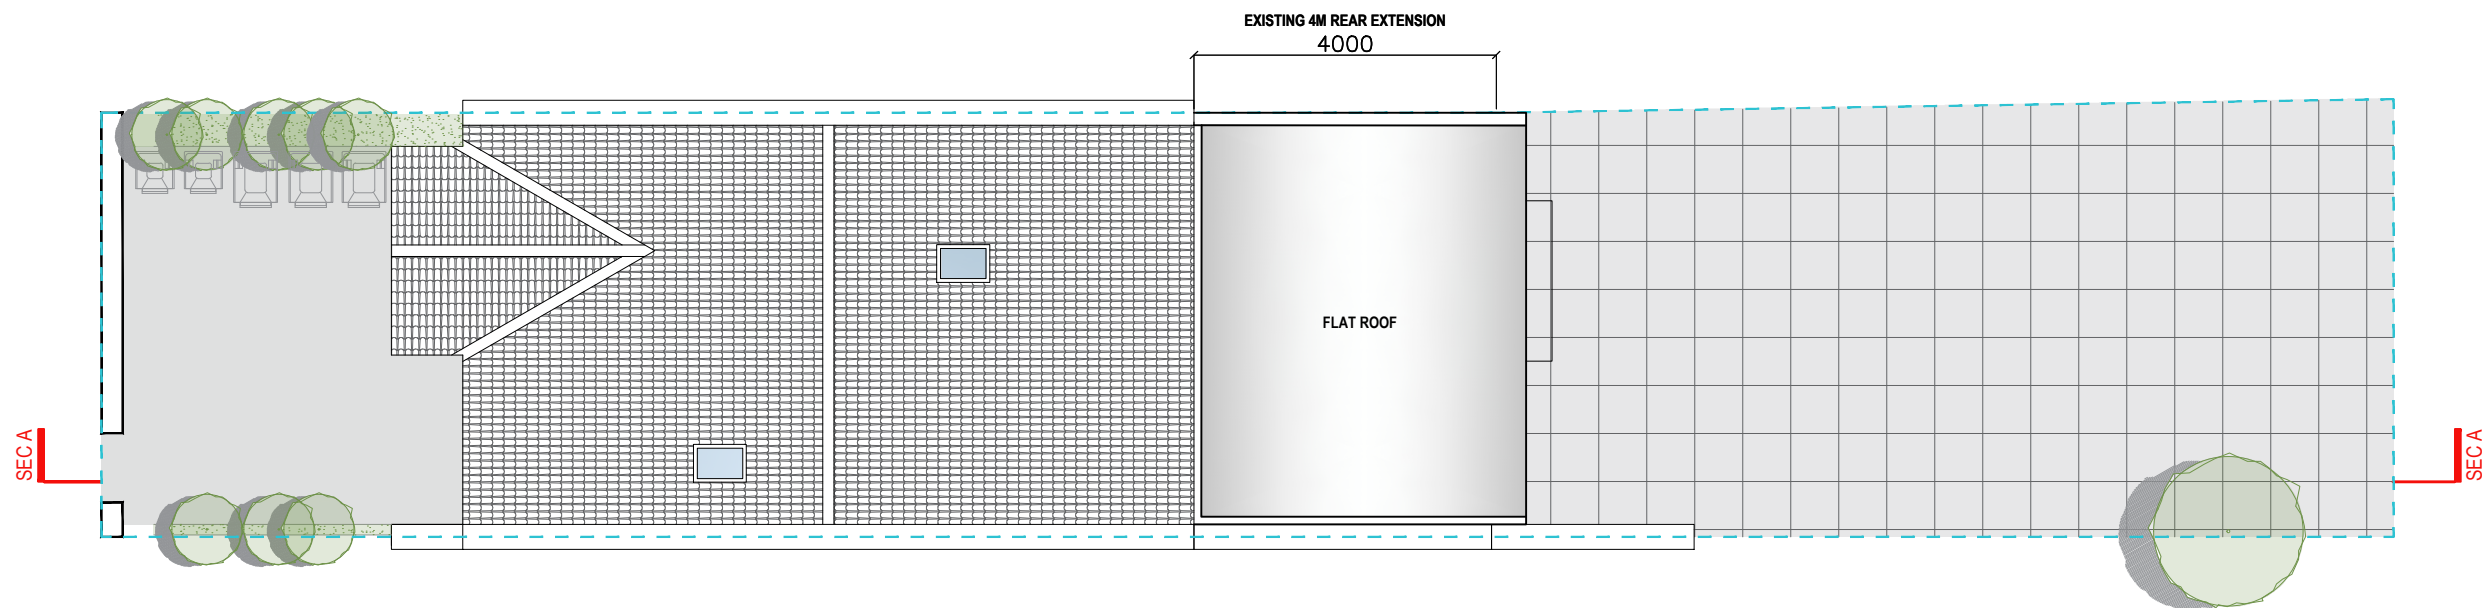

EXISTING
ROOF PLAN



Prestige Planning Ltd.
Unit 6 Grosvenor Way
London
E5 9ND

T: 0203 935 3434
E: info@thepgroups.co.uk


PROJECT DETAILS


PROPERTY ADDRESS
30 Fairview Road
London
N15 6LL

DRAWING TITLE
Existing Second Floor Plan
Existing Roof Plan


REVISION	DRAWING NO.
RV00	EX02

SCALE
1:100
[@ A3]
0 1 2 3 Metres

 

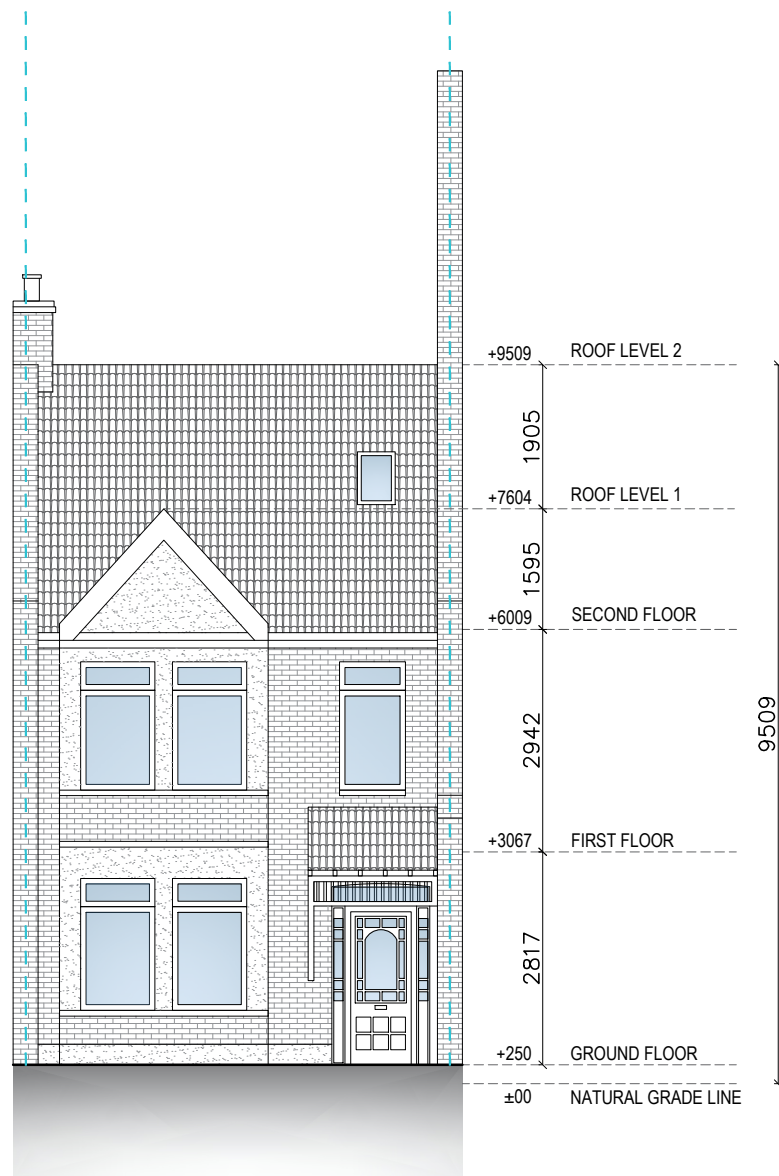

FRONT ELEVATION

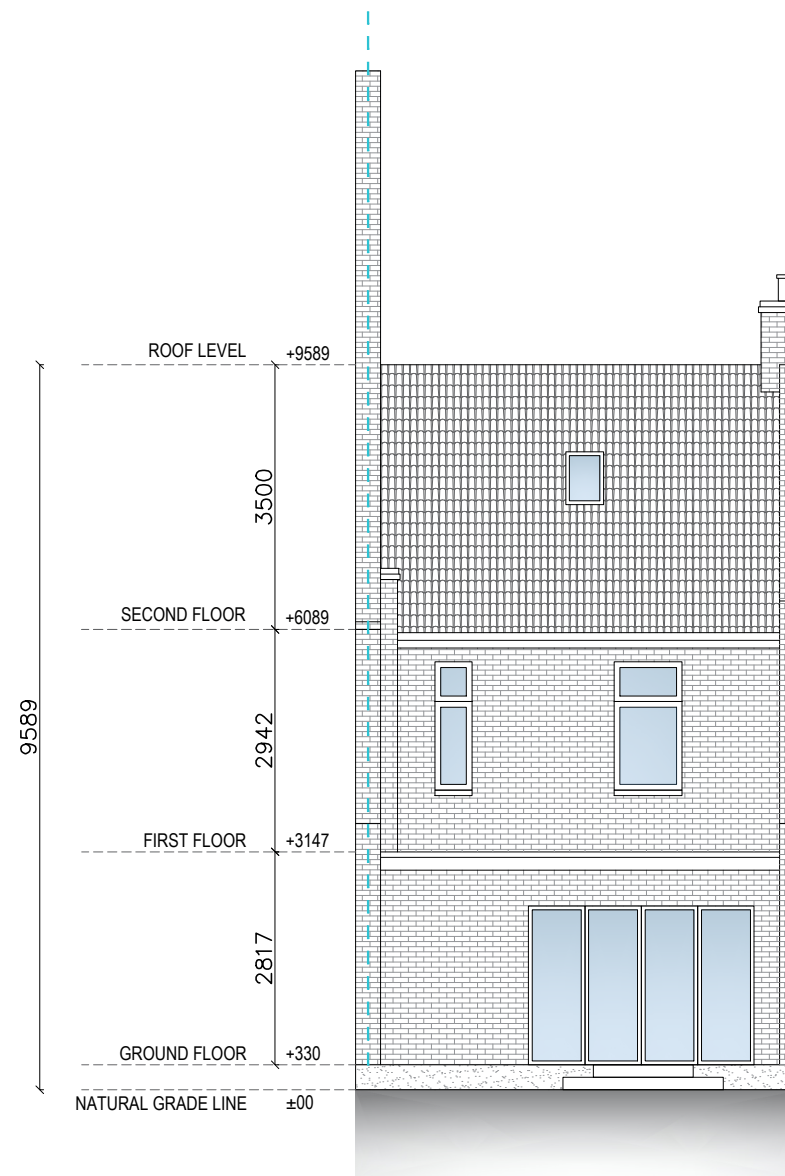

REAR ELEVATION



PRESTIGE
PLANNING & BUILDING SERVICES

Prestige Planning Ltd.
Unit 6 Grosvenor Way
London
E5 9ND

T: 0203 935 3434
E: info@thepgroups.co.uk

PROJECT DETAILS

PROPERTY ADDRESS

30 Fairview Road
London
N15 6LL

DRAWING TITLE


Existing Front Elevation
Existing Rear Elevation


REVISION	DRAWING NO.
RV00	EX03

SCALE

1:100

[@ A3]

 

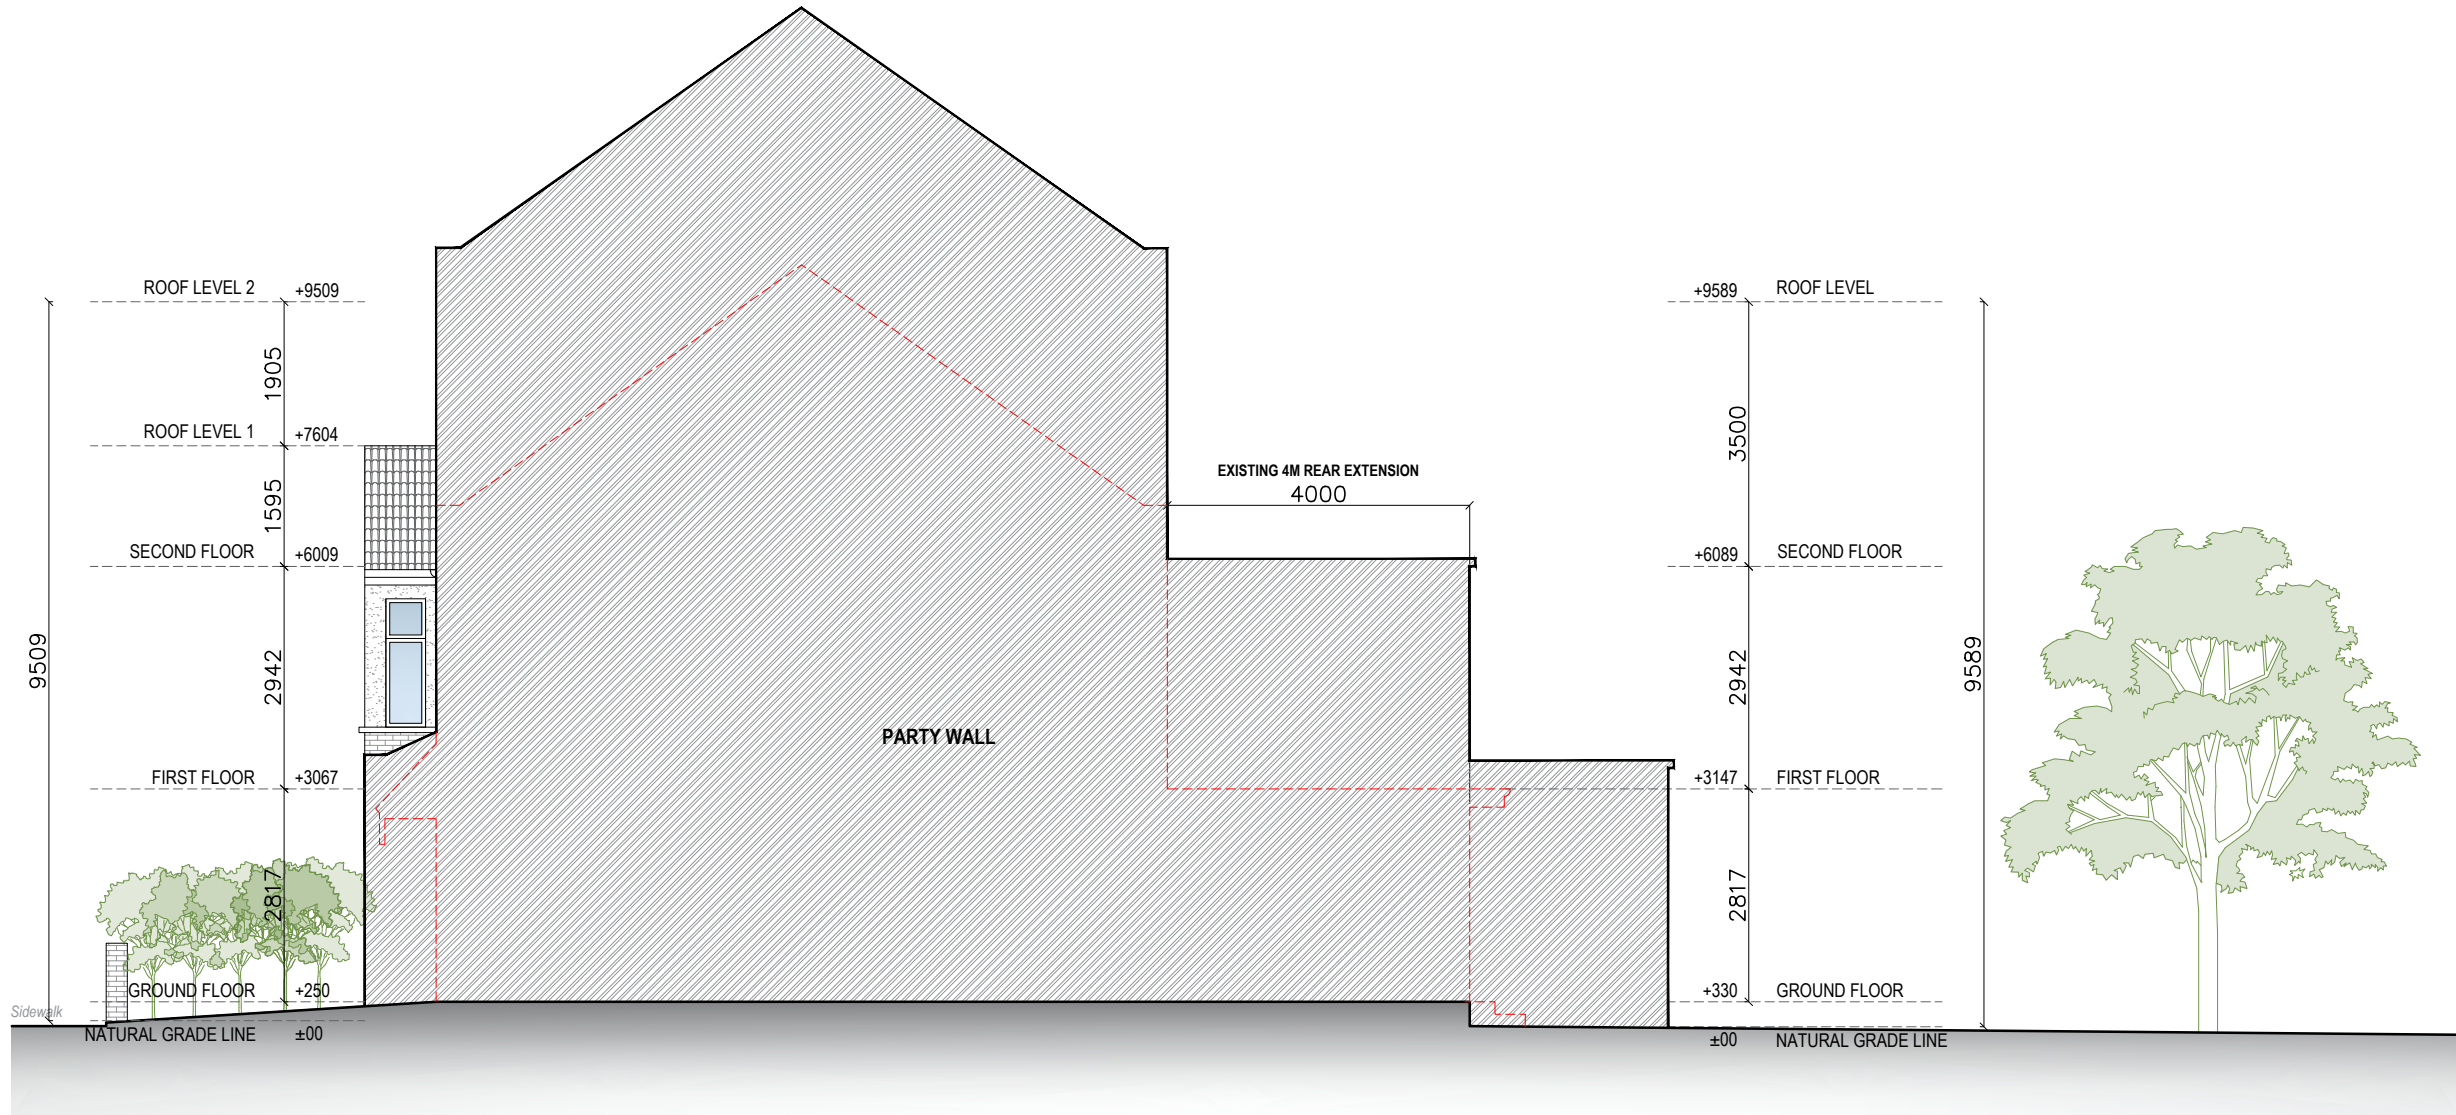

RIGHT ELEVATION



PRESTIGE
PLANNING & BUILDING SERVICES

Prestige Planning Ltd.
Unit 6 Grosvenor Way
London
E5 9ND

T: 0203 935 3434
E: info@thepgroups.co.uk


PROJECT DETAILS


PROPERTY ADDRESS
30 Fairview Road
London
N15 6LL

DRAWING TITLE
Existing Right Elevation

REVISION	DRAWING NO.
RV00	EX04

SCALE
1:100
[@ A3]

 

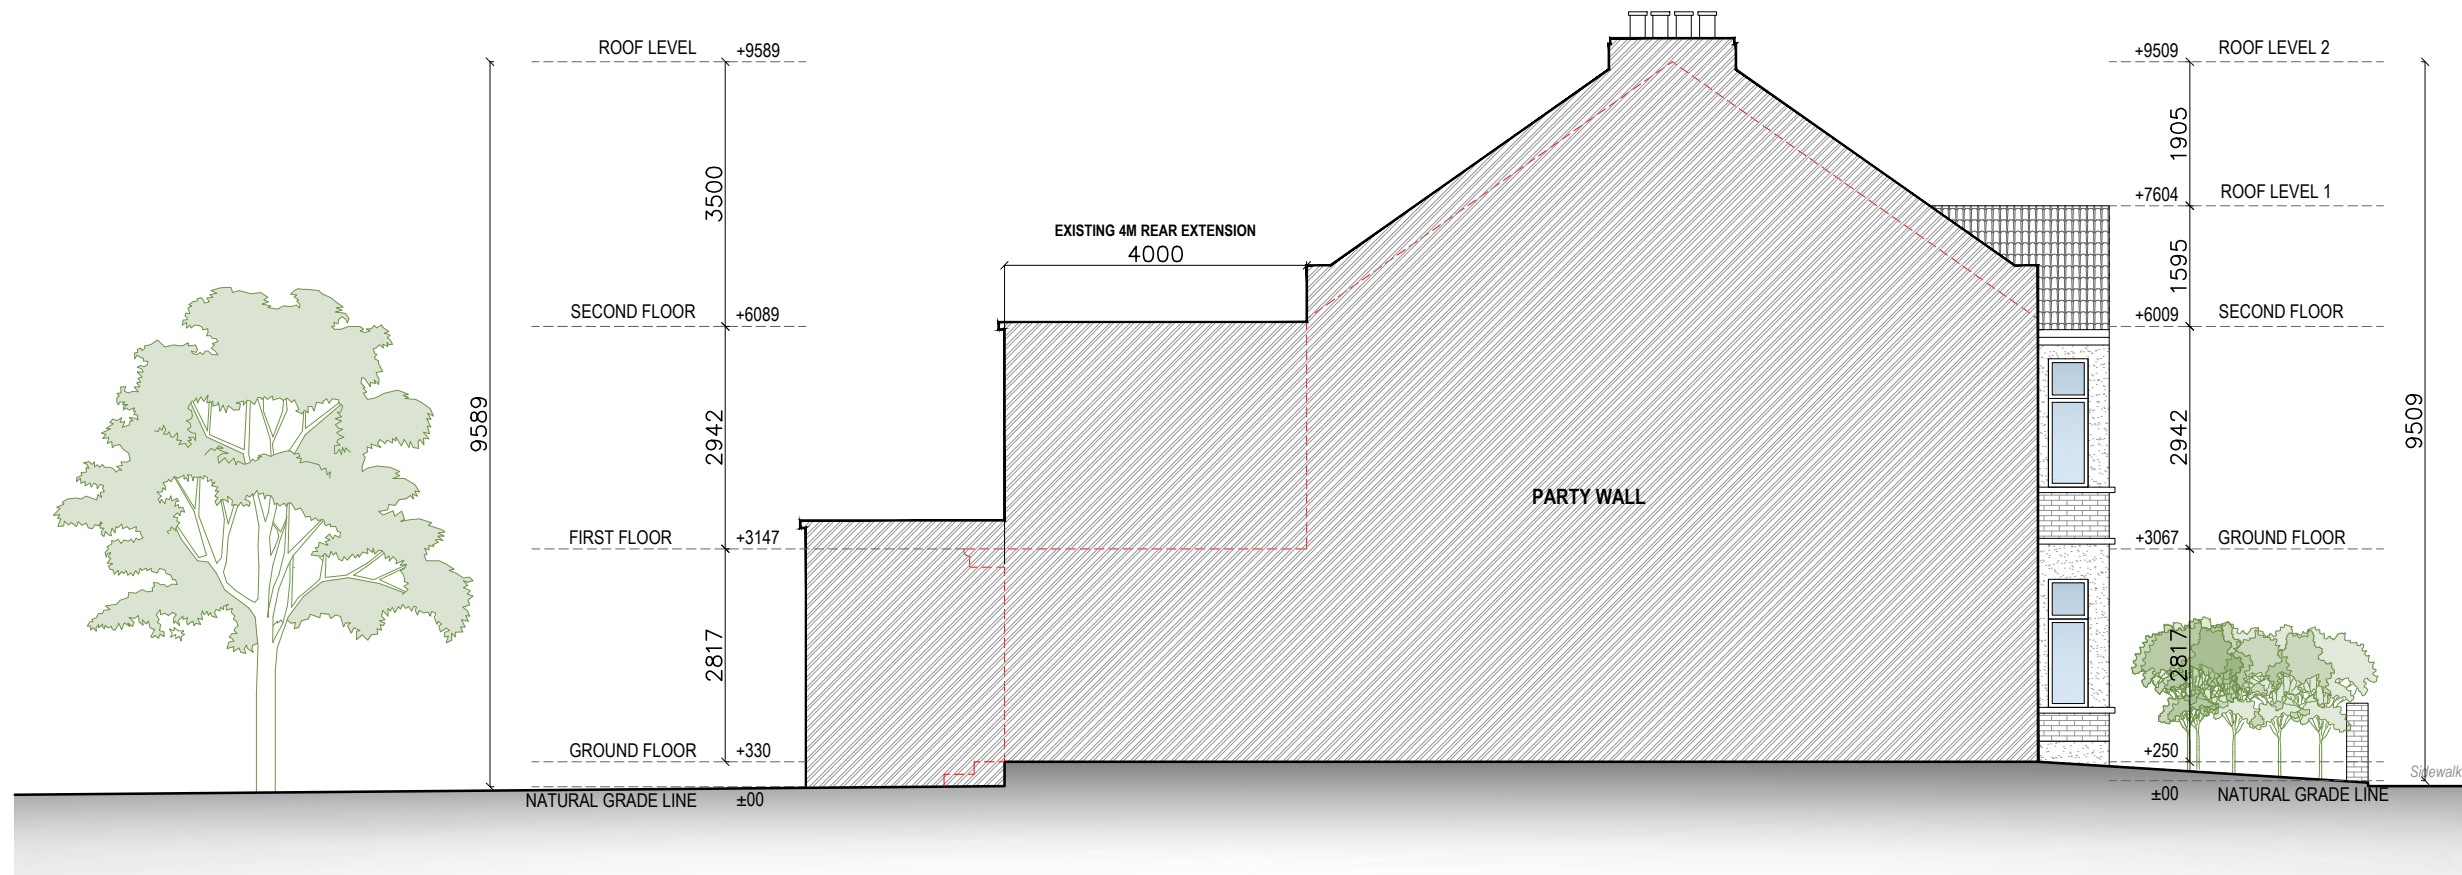

LEFT ELEVATION



PRESTIGE
PLANNING & BUILDING SERVICES

Prestige Planning Ltd.
Unit 6 Grosvenor Way
London
E5 9ND

T: 0203 935 3434
E: info@thepgroups.co.uk


PROJECT DETAILS


PROPERTY ADDRESS
30 Fairview Road
London
N15 6LL

DRAWING TITLE
Existing Front Elevation
Existing Rear Elevation

REVISION	DRAWING NO.
RV00	EX05

SCALE
1:100
[@ A3]

 

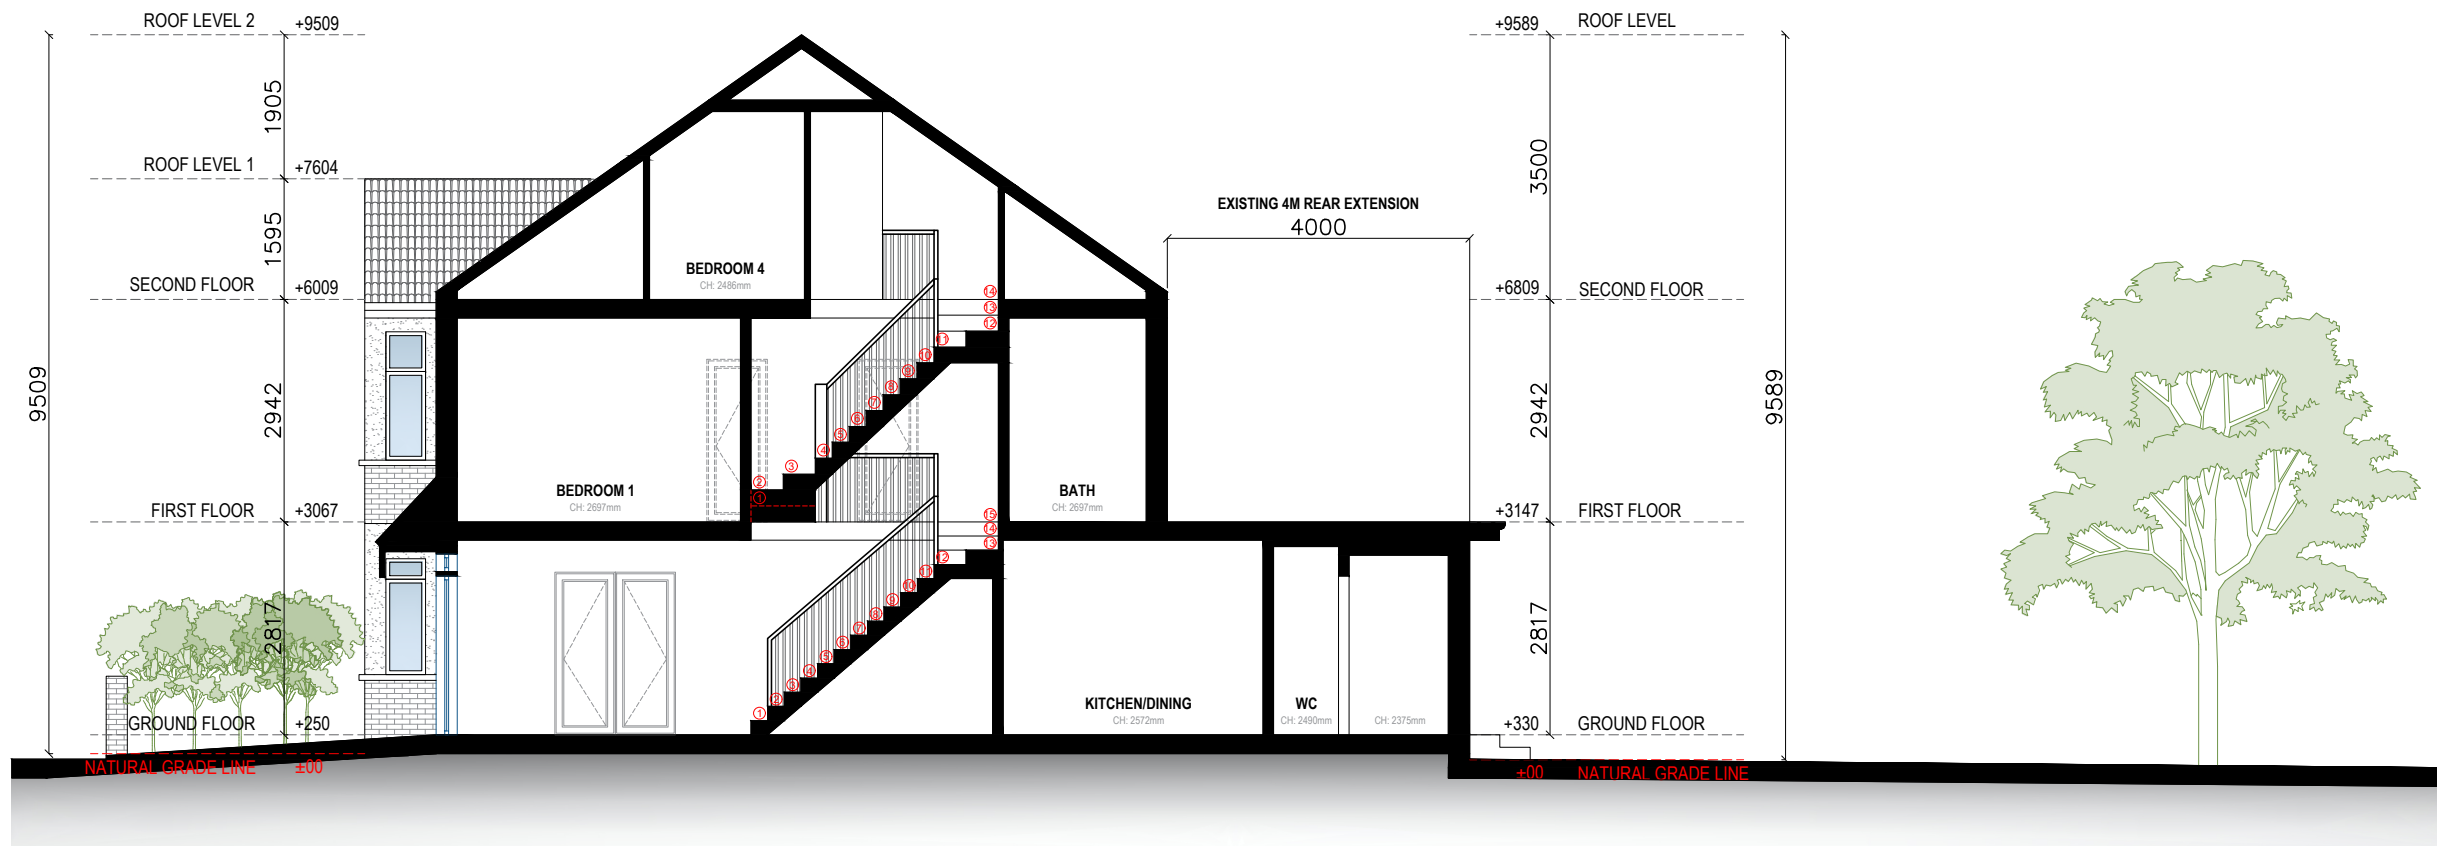

SECTION A-A THRU RIGHT



PRESTIGE
PLANNING & BUILDING SERVICES

Prestige Planning Ltd.
Unit 6 Grosvenor Way
London
E5 9ND

T: 0203 935 3434
E: info@thepgroups.co.uk

PROJECT DETAILS

PROPERTY ADDRESS

30 Fairview Road
London
N15 6LL

DRAWING TITLE

Existing Section A-A

REVISION

RV00

DRAWING NO.

EX06

SCALE

1:100

[@ A3]

