
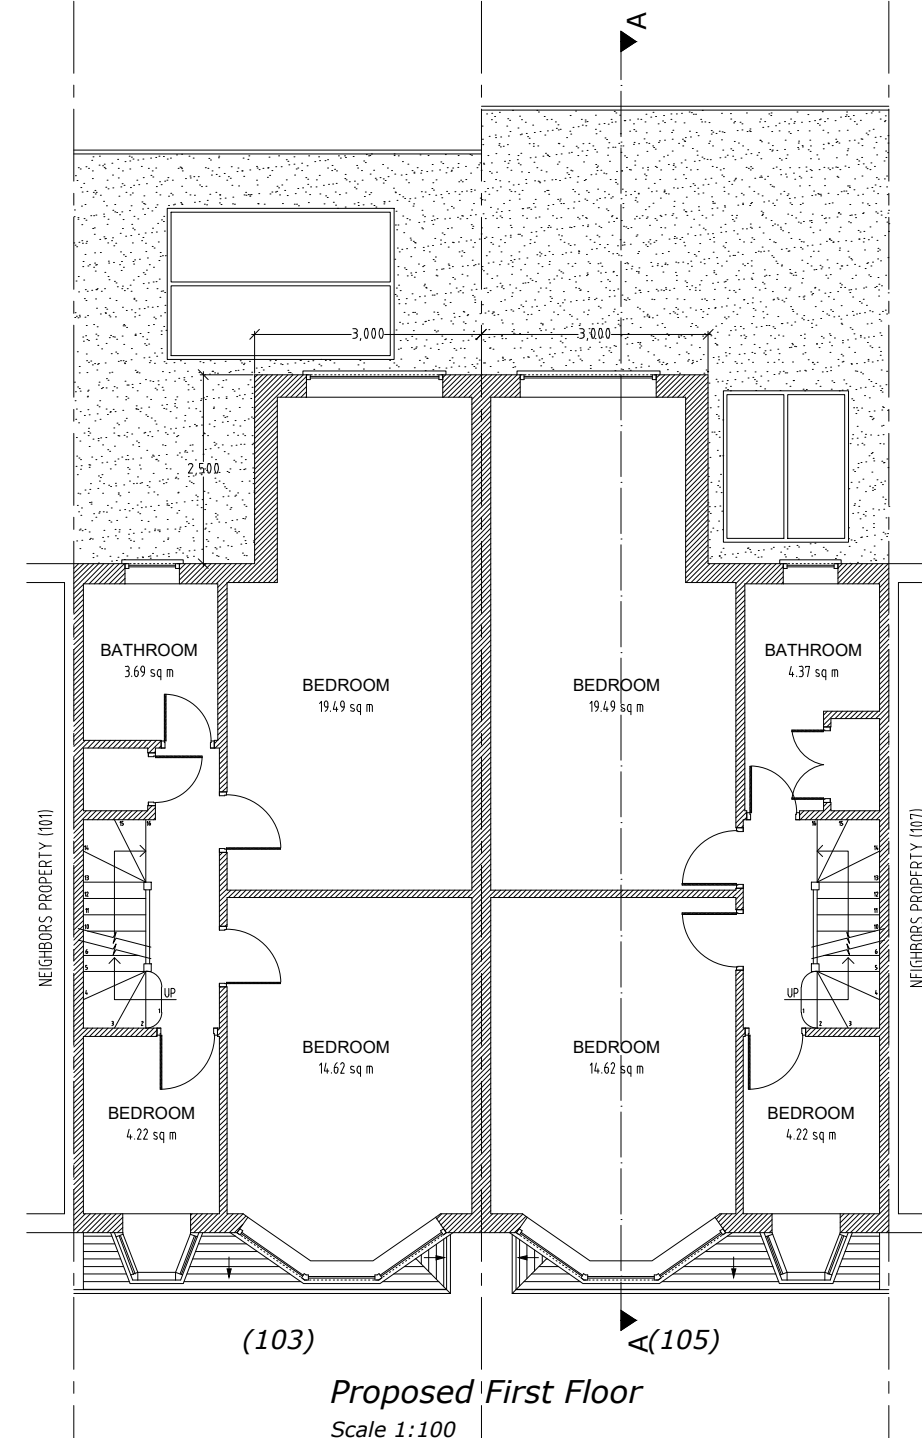


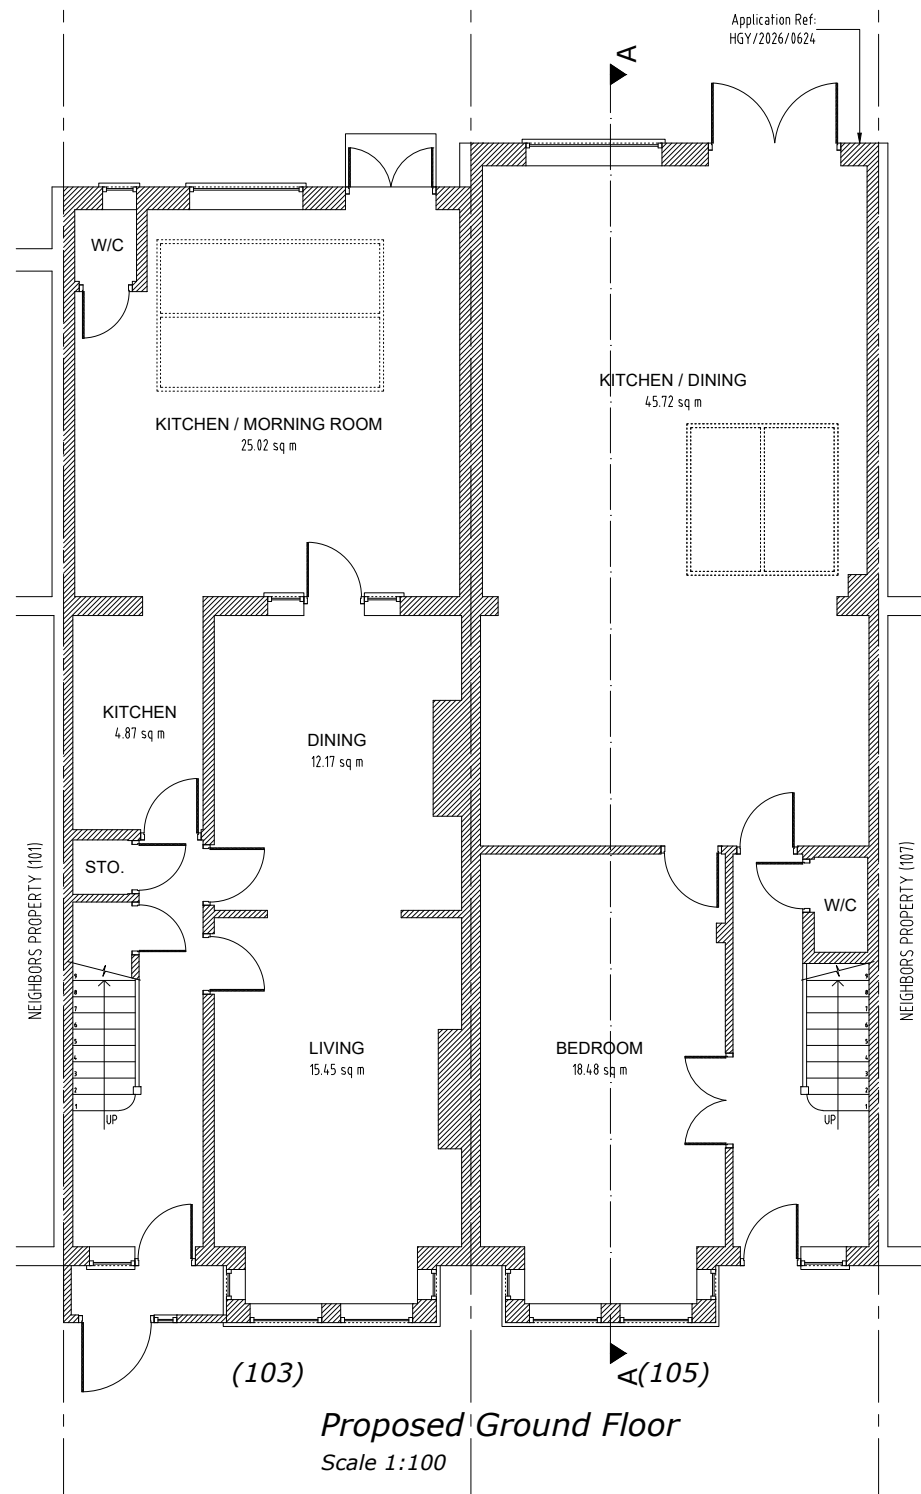

ajs
Planning
info@ajsplanning.co.uk
020 81501820

NOTES
The contractors are to check all the dimensions, levels, drain runs and general condition of the site before works commence.




All works are to be carried out in accordance with current Building Regulations, British Standards, Code of Practice and Local Authority Requirements.

Project:
**103-105 Wargrave Avenue,
London N15 6TU**

Title: **Proposed
Ground And First**

Date: 23.03.26 Scale: 1:100 @ A3

Dwg. No. **WA.103.105.PR.101** Rev: 0

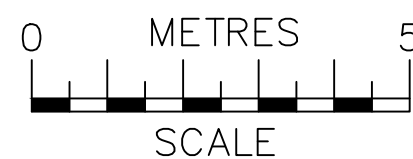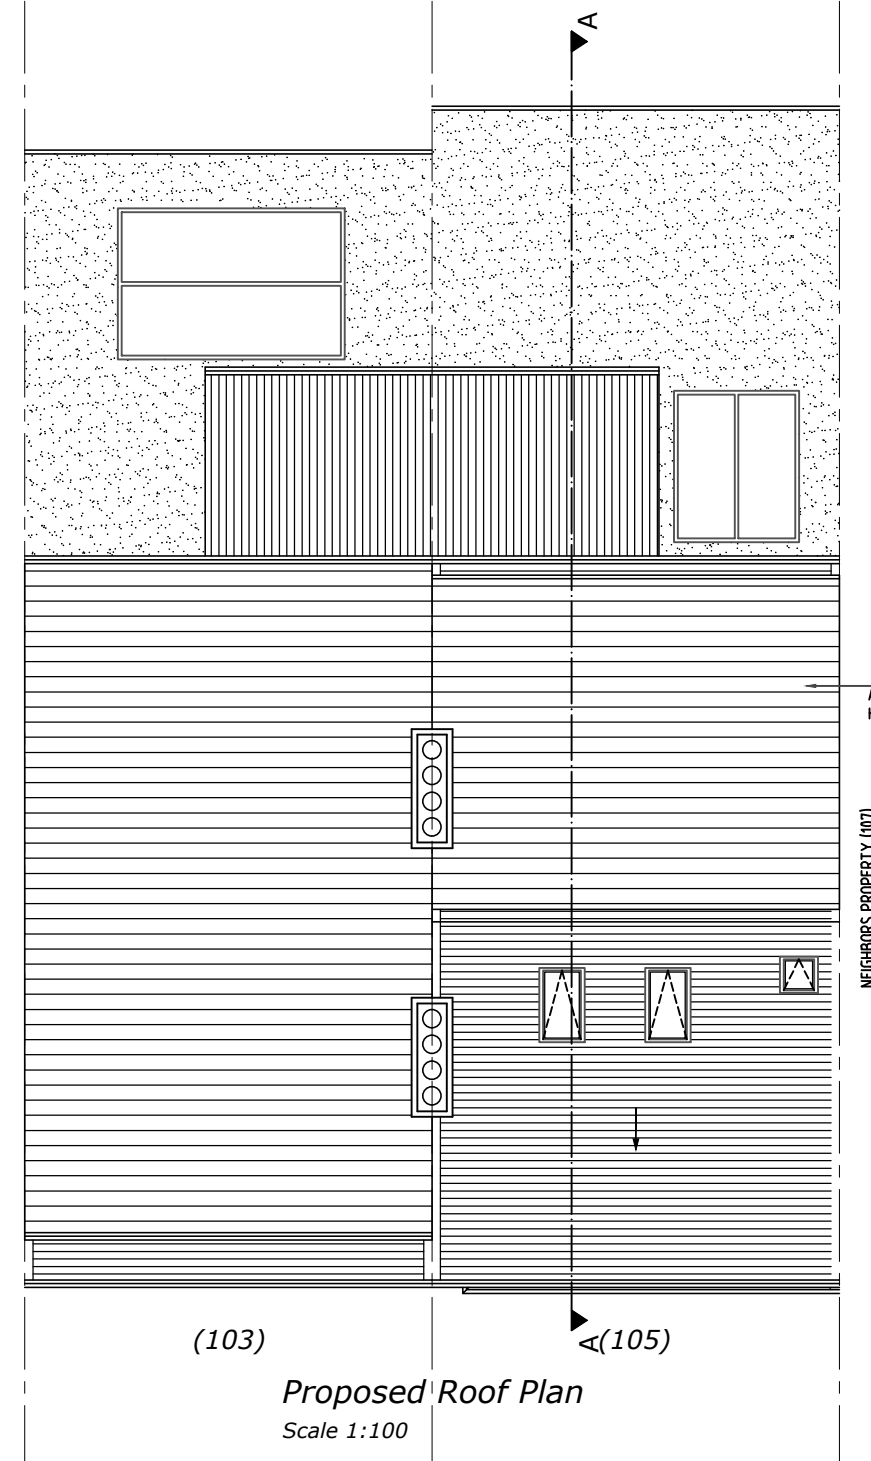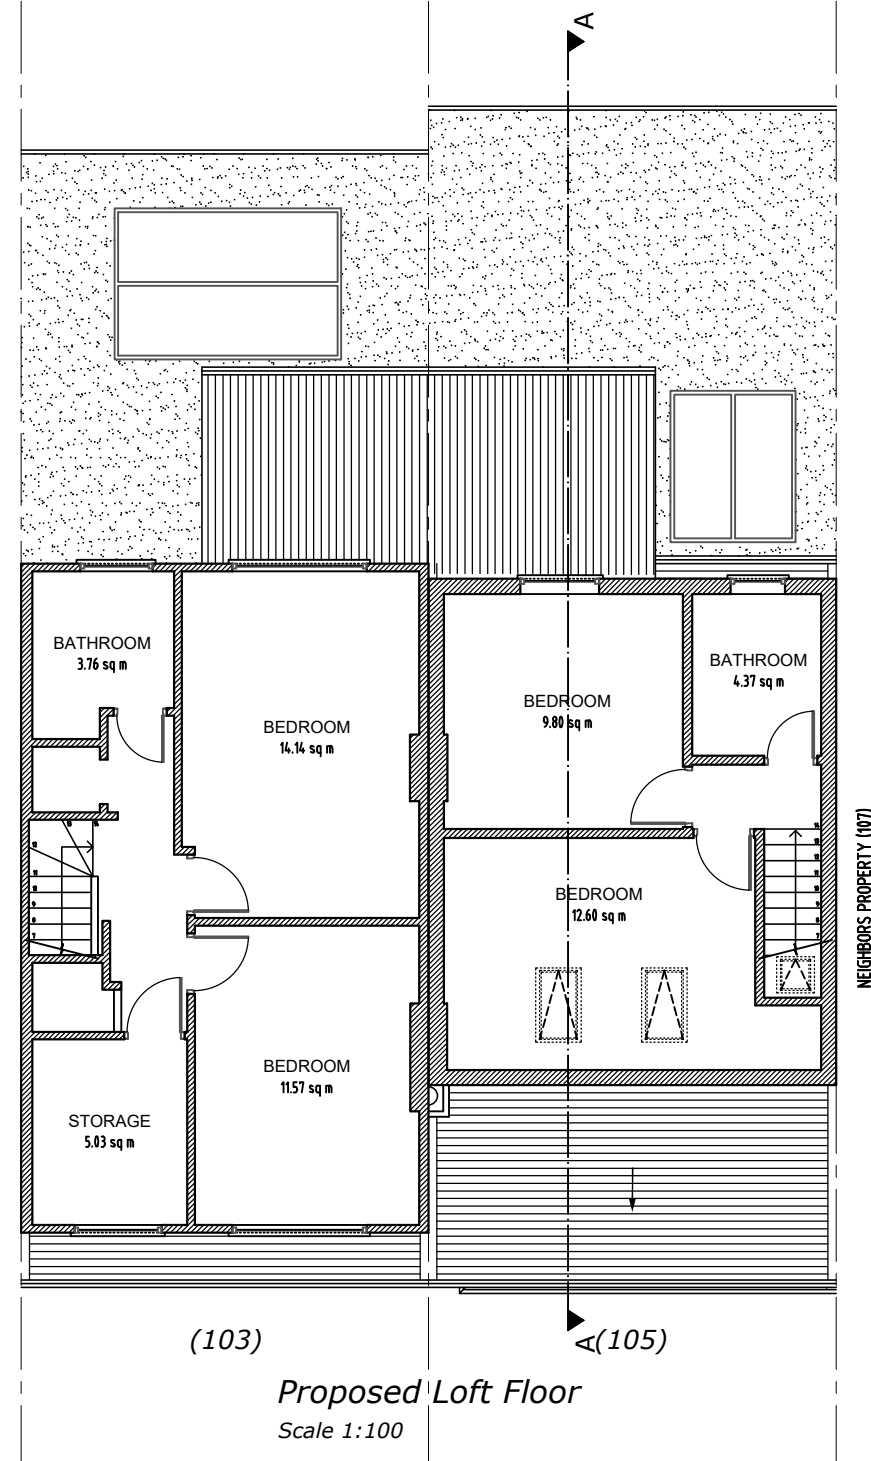



info@ajsplanning.co.uk
020 81501820

NOTES
The contractors are to check all the dimensions, levels, drain runs and general condition of the site before works commence.

All works are to be carried out in accordance with current Building Regulations, British Standards, Code of Practice and Local Authority Requirements.

Project: 103-105 Wargrave Avenue, London N15 6TU		
Title: Proposed Loft And Roof		
Date: 23.03.26	Scale: 1:100 @ A3	
Dwg. No. WA.103.105.PR.102	Rev: 0	

APPROVED
Application Ref:
HGY/2026/0631


NEIGHBORS PROPERTY (107)



Proposed Front Elevation
Scale 1:100



Proposed Rear Elevation
Scale 1:100

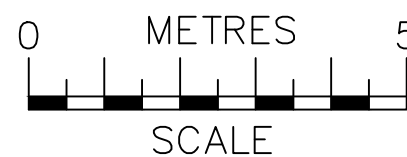




info@ajsplanning.co.uk
020 81501820


NOTES
The contractors are to check all the dimensions, levels, drain runs and general condition of the site before works commence.

All works are to be carried out in accordance with current Building Regulations, British Standards, Code of Practice and Local Authority Requirements.


Project: 103-105 Wargrave Avenue, London N15 6TU	
Title: Proposed Front & Rear Elevations	
Date: 23.03.26	Scale: 1:100 @ A3
Dwg. No. WA.103.105.PR.103	Rev: 0

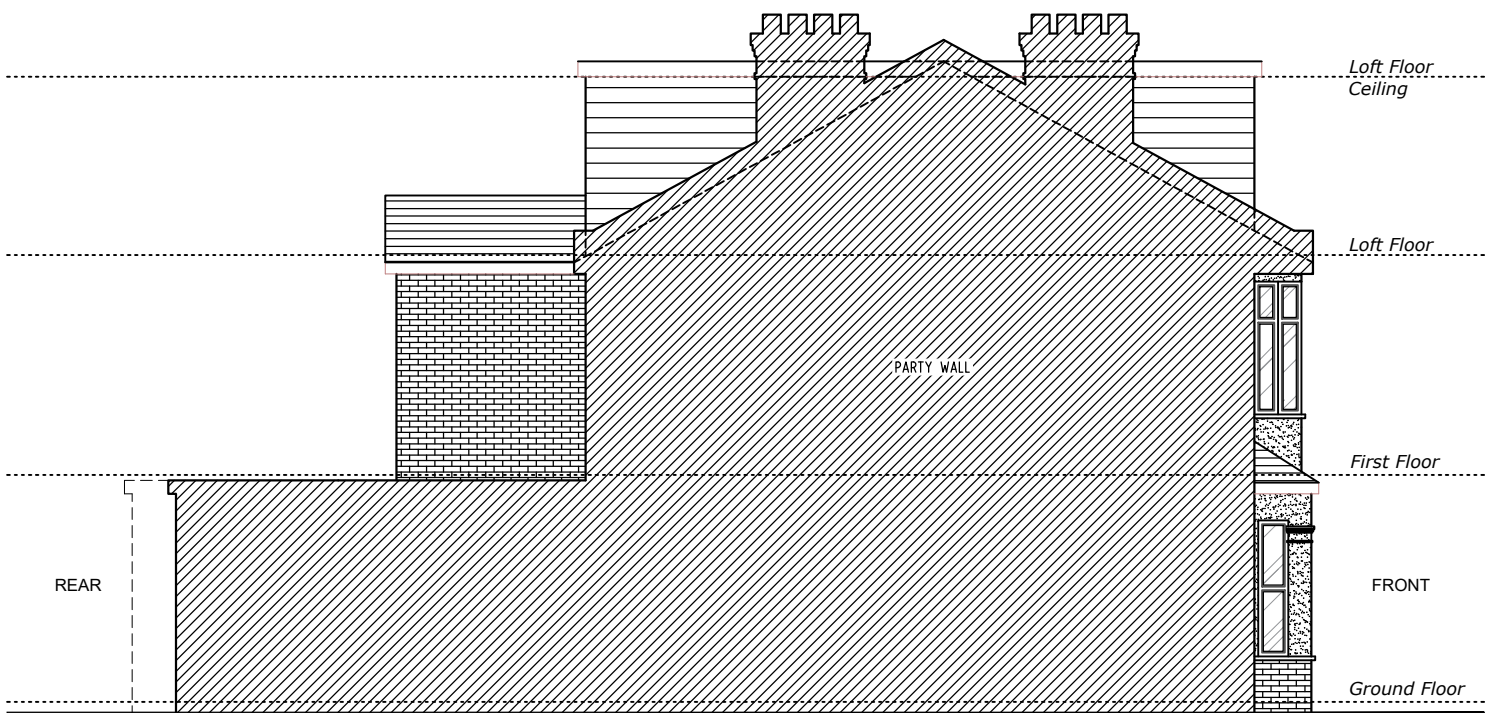


Proposed Side 2 Elevation
Scale 1:100

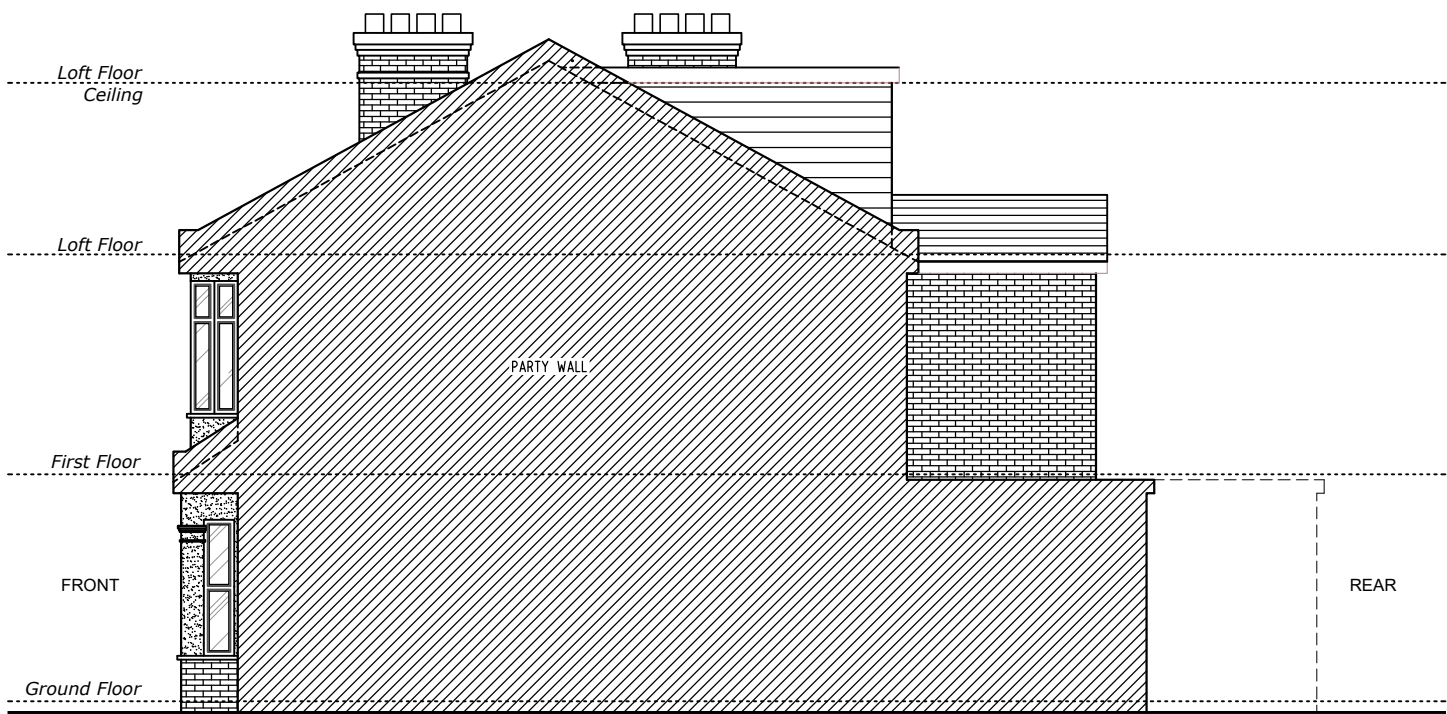


Proposed Side 1 Elevation
Scale 1:100

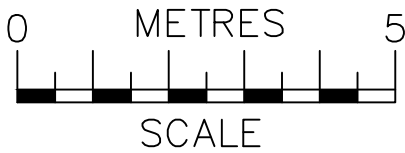

 ajs Planning info@ajsplanning.co.uk 020 81501820	NOTES The contractors are to check all the dimensions, levels, drain runs and general condition of the site before works commence. All works are to be carried out in accordance with current Building Regulations, British Standards, Code of Practice and Local Authority Requirements.	Project: 103-105 Wargrave Avenue, London N15 6TU	
		Title: Proposed Side Elevations (1 & 2)	
		Date: 23.03.26	Scale: 1:100 @ A3
		Dwg. No. WA.103.105.PR.104	Rev: 0

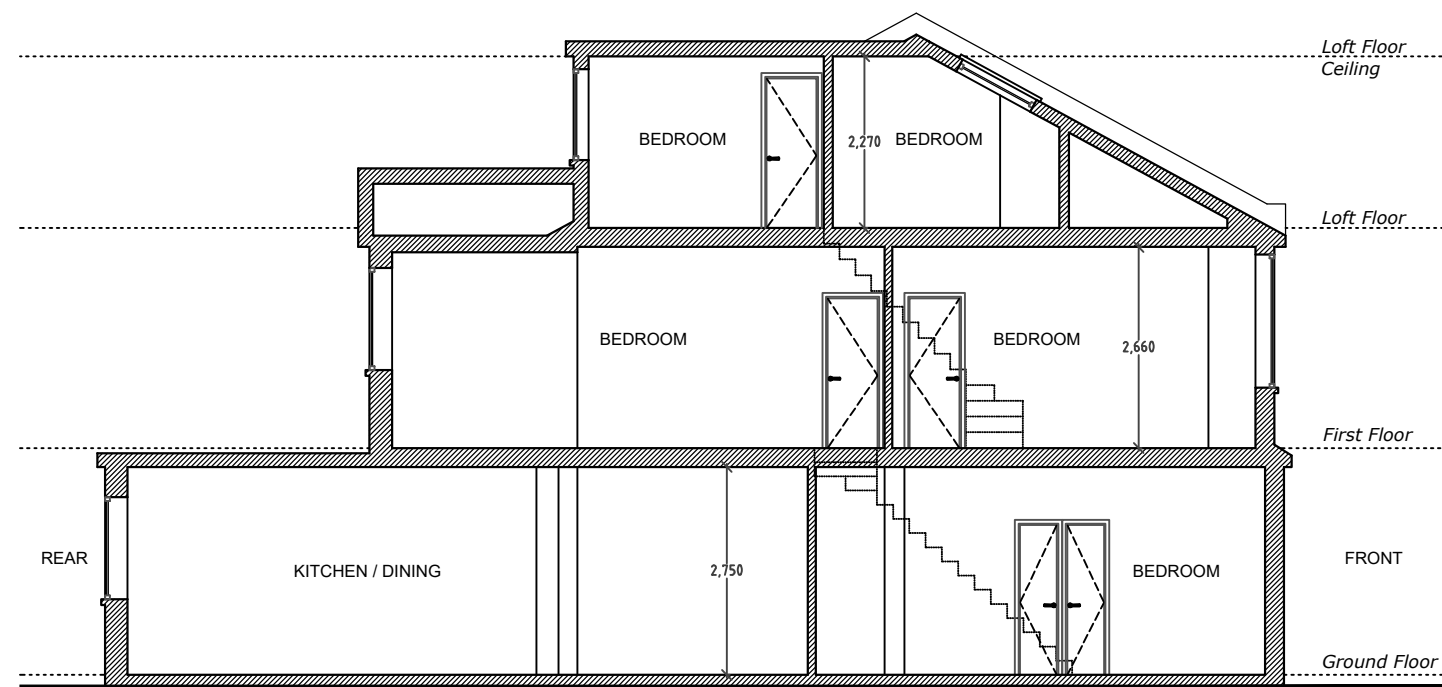

Proposed Section A-A
Scale 1:100

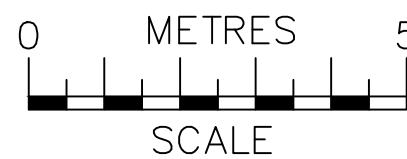

 ajs Planning info@ajsplanning.co.uk 020 81501820	NOTES The contractors are to check all the dimensions, levels, drain runs and general condition of the site before works commence. All works are to be carried out in accordance with current Building Regulations, British Standards, Code of Practice and Local Authority Requirements.	Project: 103-105 Wargrave Avenue, London N15 6TU	
		Title: Proposed Section A-A	
		Date: 23.03.26	Scale: 1:100 @ A3
Dwg. No. WA.103.105.PR.105		Rev: 0	