



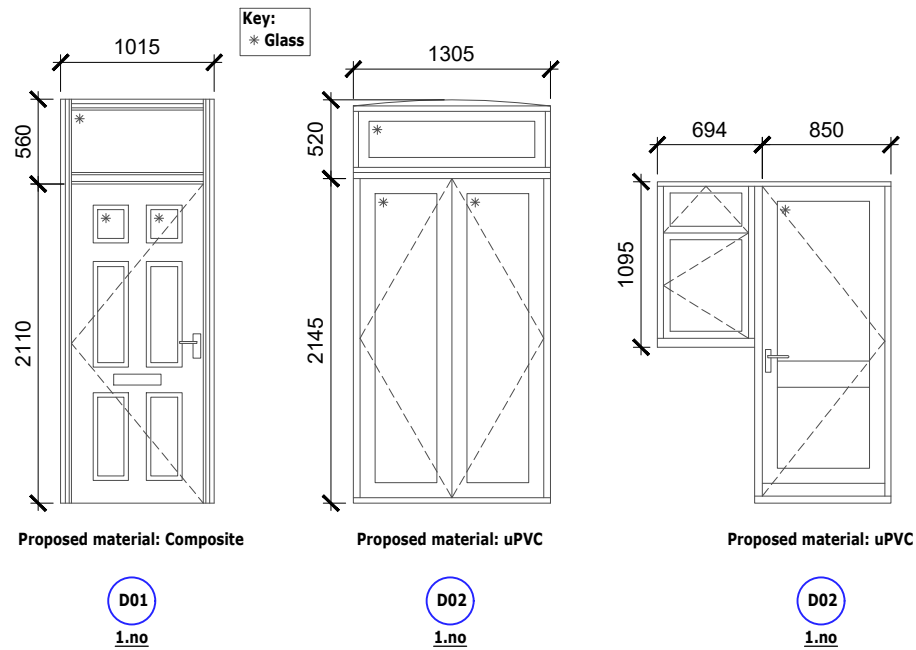

1 Proposed Window and Door Schedule

Scale:1:50 @ A3

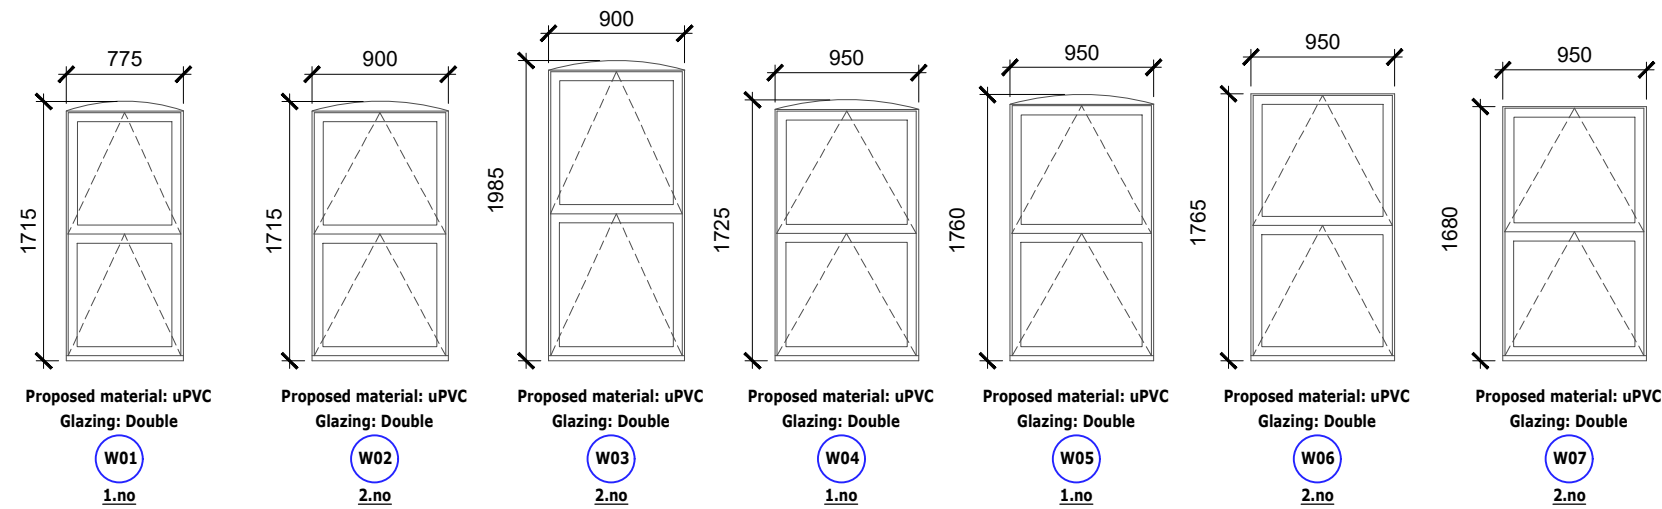

P1	Planning	TH	AS	25.02.2025
Rev	Description	By	QA	DD.MM.YY

© This drawing and any design hereon is the copyright of Potter Raper and must not be reproduced without their written consent. All drawings remain the property of Potter Raper. Figured dimension only to be taken from this drawing. All dimensions to be checked on site. Please inform Potter Raper immediately of any discrepancies before work proceeds.

Client	Wates
Project Name	Capital Works 2024-2025
Project Location	250 Philip Lane Haringey, London N15 4HJ
Sheet Name	Proposed Window and Door Schedule
Project Status	Planning
Drawing Nr.	11085-PR-PL_250-ZZ-DR-A-PL402
Scale	1:50 @ A3

**POTTER
RAPER**

Duncan House
1A Burnhill Road
Beckenham
Kent
BR3 3LA
Tel: 020 8658 3538