




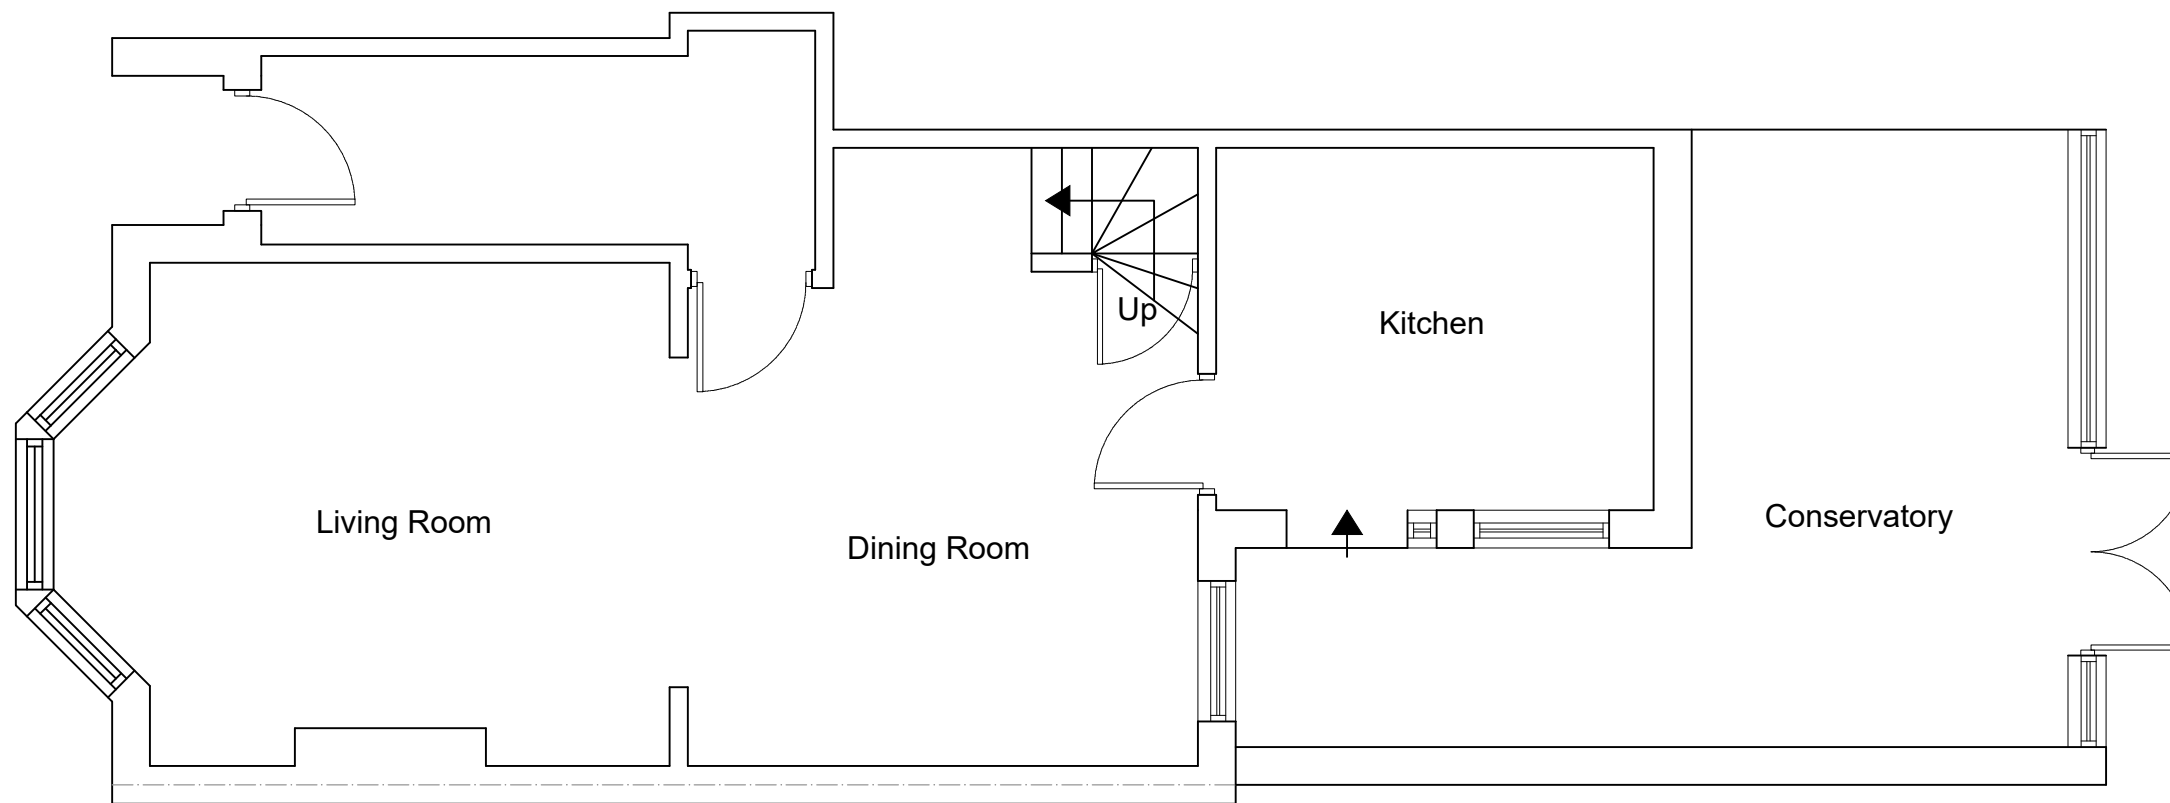

**EXISTING GROUND FLOOR PLAN**  
**SCALE 1:50**

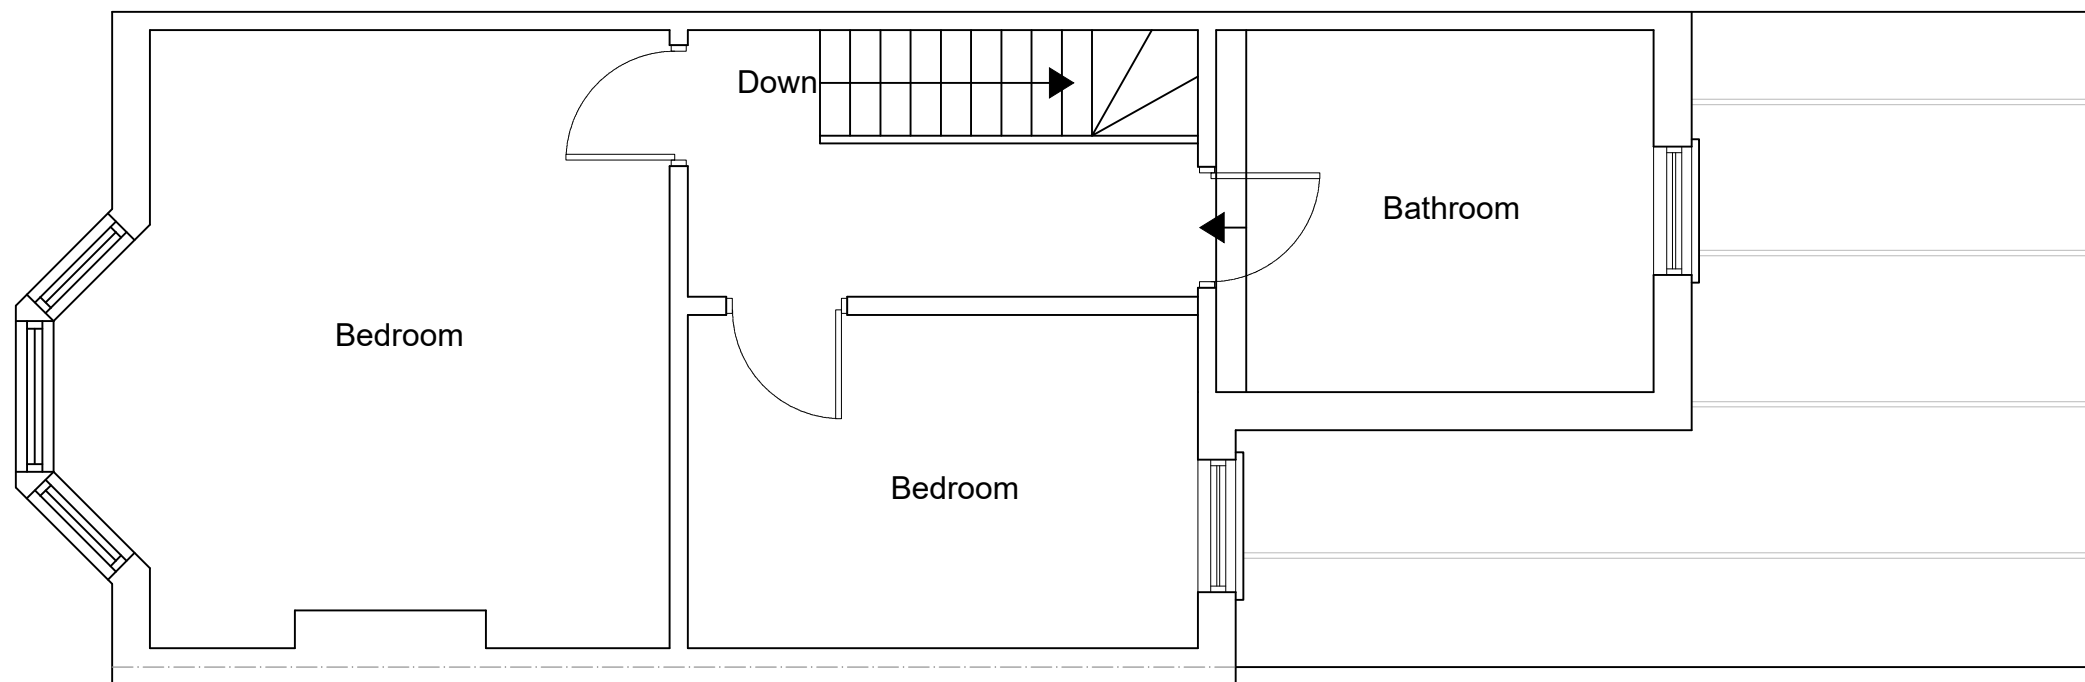

**EXISTING FIRST FLOOR PLAN**  
**SCALE 1:50**

 

[www.FastPlansUK.co.uk](http://www.FastPlansUK.co.uk)

Project: Loft Conversion with  
Dormer to Rear.


Address:  
179 RIGHT LANGHAM ROAD N15 3LP

Scale: 1:50 @ A3 Dwg. no: A01 Rev-1


Drawn by: O.B.S Date Drawn: 25-MAR-2026

For Drawings Tel: 0208 154 5569


E-mail: [plans@FastPlansUK.co.uk](mailto:plans@FastPlansUK.co.uk)

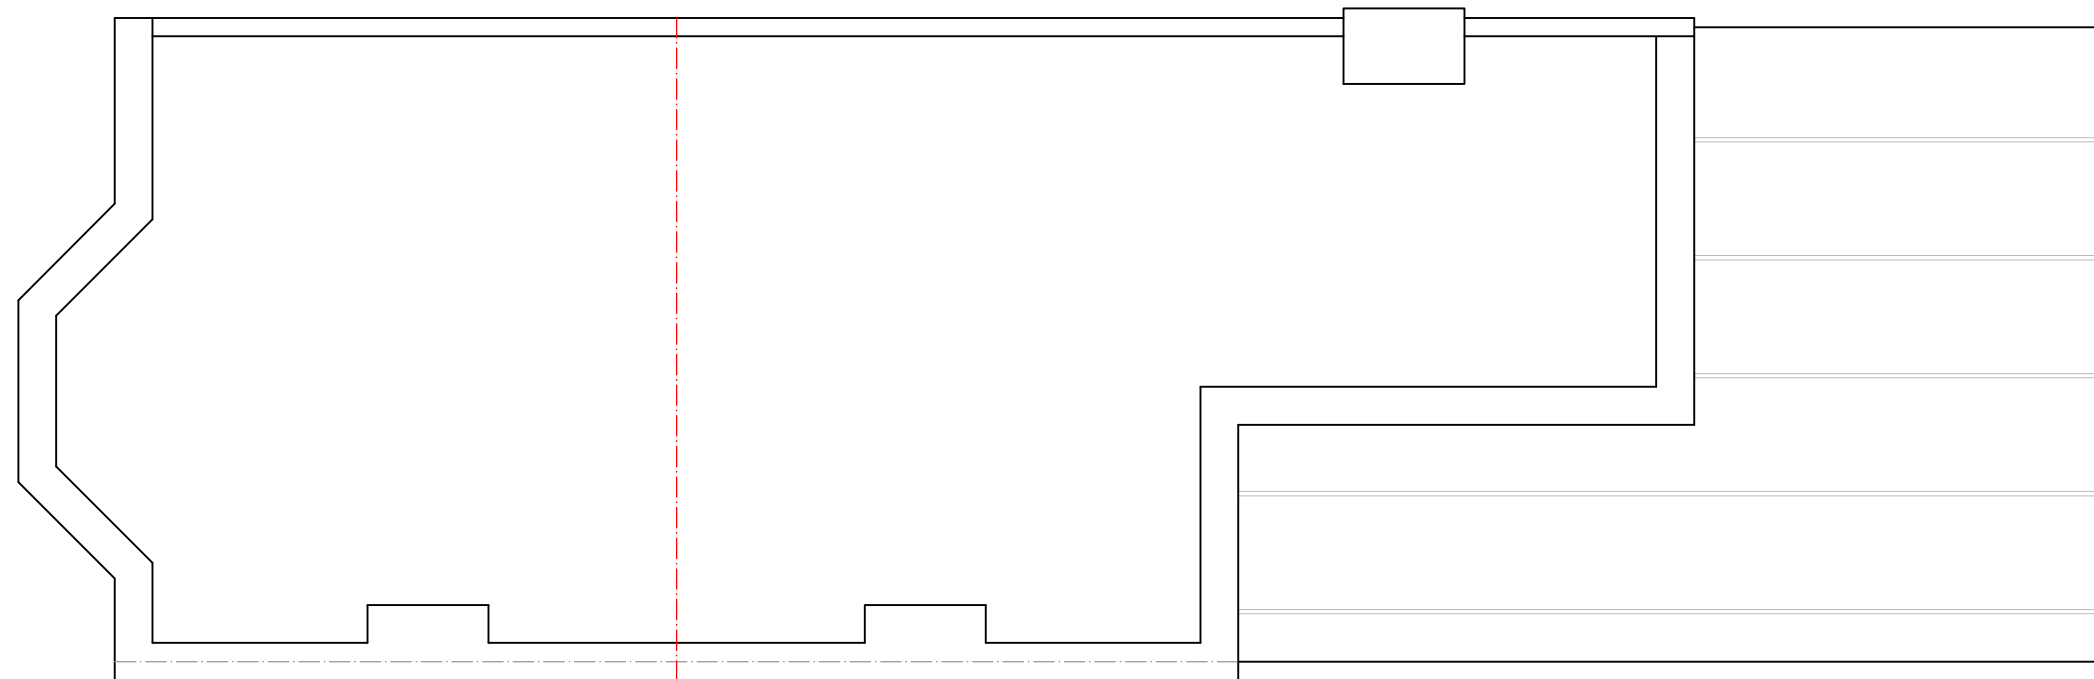

EXISTING LOFT PLAN  
SCALE 1:50

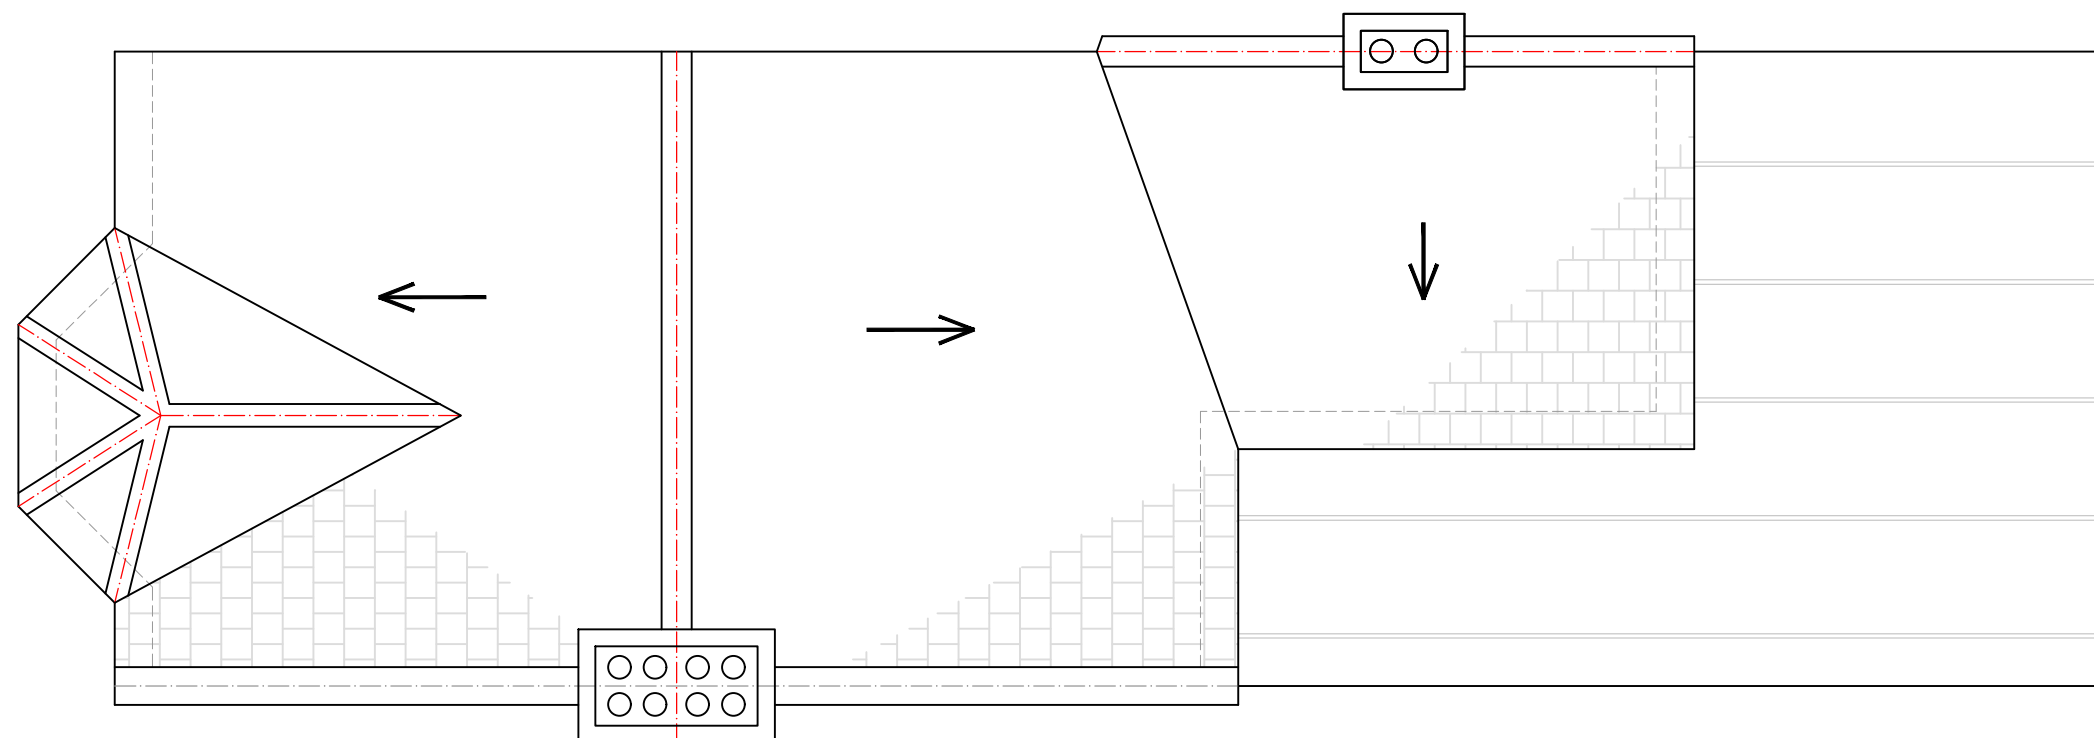

EXISTING LOFT PLAN  
SCALE 1:50

 

[www.FastPlansUK.co.uk](http://www.FastPlansUK.co.uk)

Project: Loft Conversion with  
Dormer to Rear.


Address:  
179 RIGHT LANGHAM ROAD N15 3LP

Scale: 1:50 @ A3 Dwg. no: A02 Rev-1


Drawn by: O.B.S Date Drawn: 25-MAR-2026

For Drawings Tel: 0208 154 5569

E-mail: [plans@FastPlansUK.co.uk](mailto:plans@FastPlansUK.co.uk)

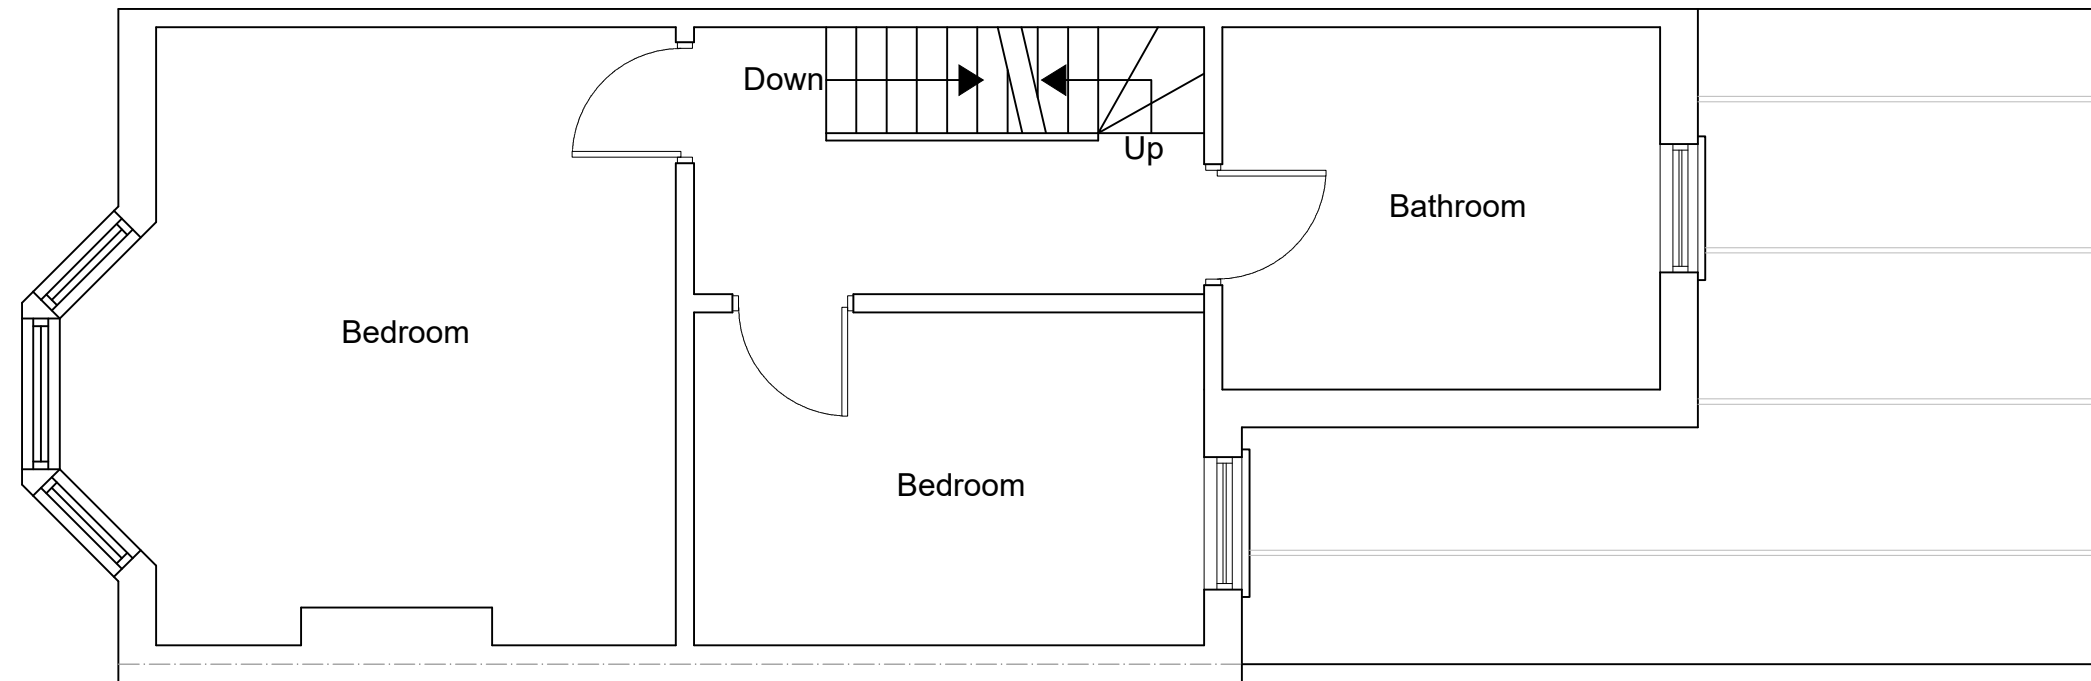


**PROPOSED FIRST FLOOR PLAN**  
**SCALE 1:50**

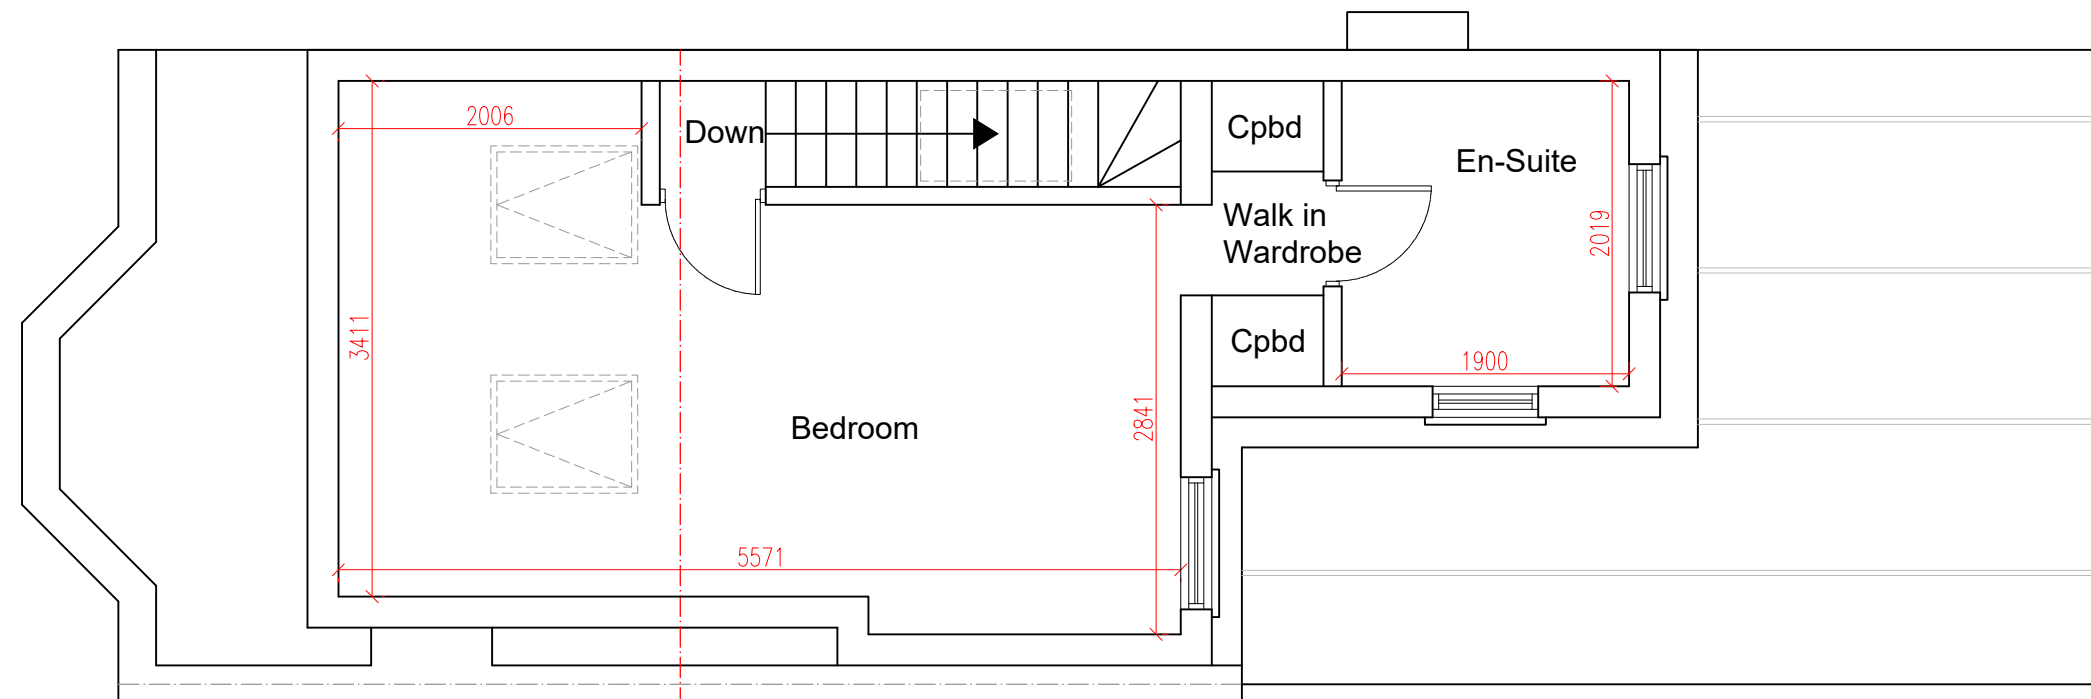

**PROPOSED LOFT PLAN**  
**SCALE 1:50**

ALL DIMENSIONS ARE APPROXIMATE  
 AND MUST BE CHECKED ON SITE

 

[www.FastPlansUK.co.uk](http://www.FastPlansUK.co.uk)


Project: Loft Conversion with  
 Dormer to Rear.

Address:  
 179 RIGHT LANGHAM ROAD N15 3LP


|                     |                            |
|---------------------|----------------------------|
| Scale:<br>1:50 @ A3 | Dwg. no:<br>A03 Rev-1      |
| Drawn by:<br>O.B.S  | Date Drawn:<br>25-MAR-2026 |

For Drawings Tel: 0208 154 5569

E-mail: [plans@FastPlansUK.co.uk](mailto:plans@FastPlansUK.co.uk)

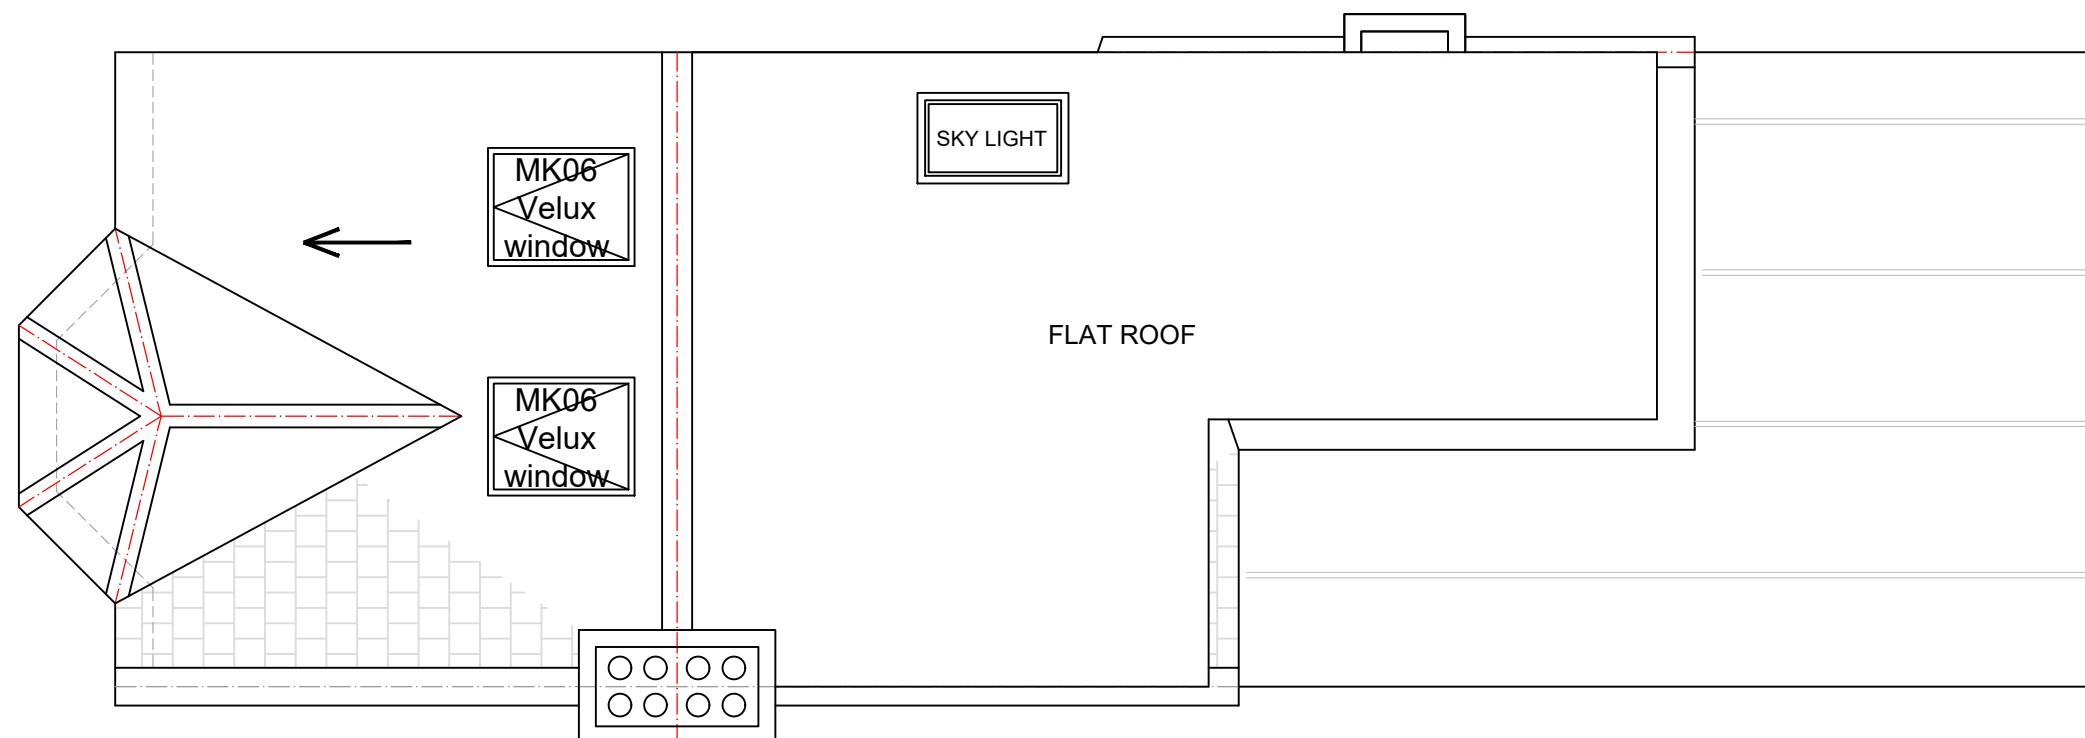

**PROPOSED LOFT PLAN**  
**SCALE 1:50**

 

[www.FastPlansUK.co.uk](http://www.FastPlansUK.co.uk)

Project: Loft Conversion with  
Dormer to Rear.

Address:  
179 RIGHT LANGHAM ROAD N15 3LP

|                     |                       |
|---------------------|-----------------------|
| Scale:<br>1:50 @ A3 | Dwg. no:<br>A04 Rev-1 |
|---------------------|-----------------------|

|                    |                            |
|--------------------|----------------------------|
| Drawn by:<br>O.B.S | Date Drawn:<br>25-MAR-2026 |
|--------------------|----------------------------|

For Drawings Tel: 0208 154 5569


E-mail: [plans@FastPlansUK.co.uk](mailto:plans@FastPlansUK.co.uk)




EXISTING FRONT ELEVATION  
SCALE 1:100




EXISTING REAR ELEVATION  
SCALE 1:100

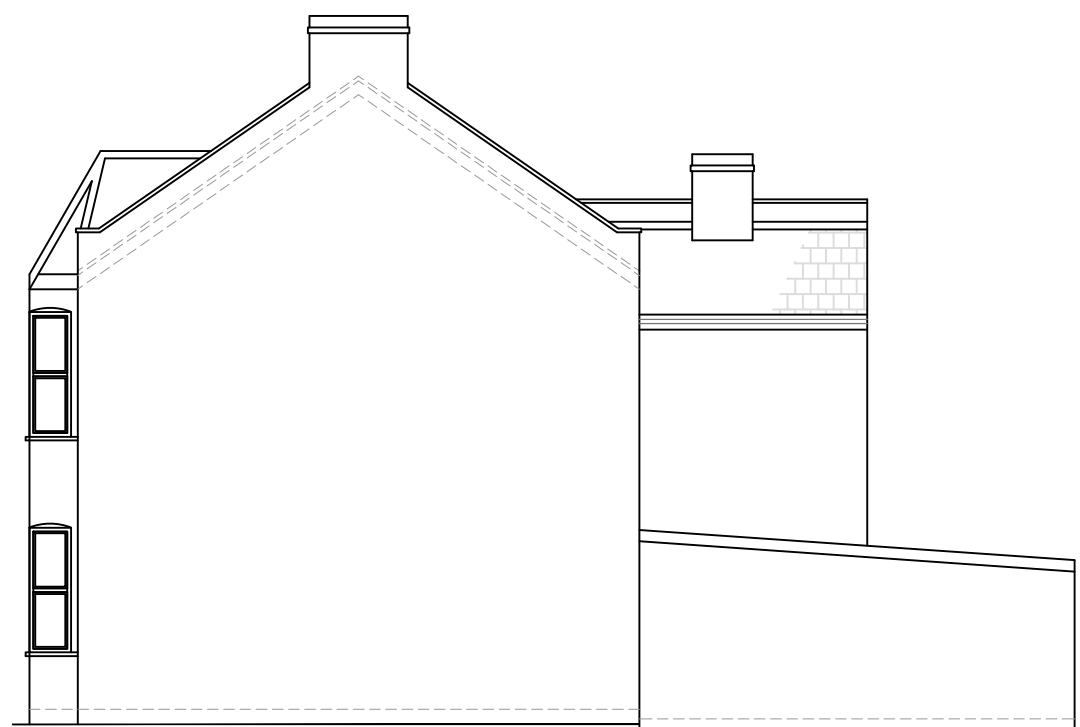

EXISTING ELEVATION SIDE A  
SCALE 1:100

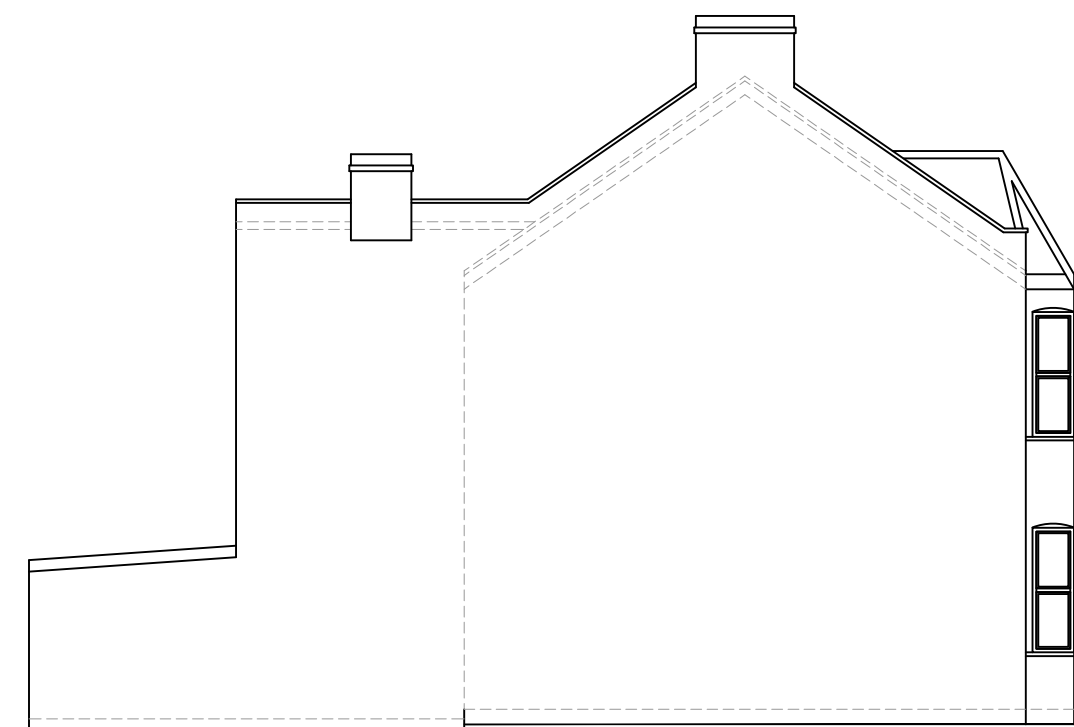

EXISTING ELEVATION SIDE B  
SCALE 1:100

 

[www.FastPlansUK.co.uk](http://www.FastPlansUK.co.uk)

Project: Loft Conversion with  
Dormer to Rear.

Address:  
179B LANGHAM ROAD N15 3LP

|                      |                            |
|----------------------|----------------------------|
| Scale:<br>1:100 @ A3 | Dwg. no:<br>A05            |
| Drawn by:<br>O.B.S   | Date Drawn:<br>23-JAN-2026 |

For Drawings Tel: 0208 154 5569

E-mail: [plans@FastPlansUK.co.uk](mailto:plans@FastPlansUK.co.uk)



PROPOSED FRONT ELEVATION  
SCALE 1:100



PROPOSED REAR ELEVATION  
SCALE 1:100

⊗ = LOFT DORMER (A)

$$\frac{\textcircled{A} \quad \textcircled{B}}{2} = \frac{3.49 \times 2.42}{2} = 4.22$$

$$= 4.22 \times 4.19 = 17.69$$

⊙ = LOFT DORMER (B)

$$\frac{\textcircled{A} \quad \textcircled{B}}{2} = \frac{3.02 + 1.96}{2} = 2.49 \times 2.43$$


$$= 6.05 \times 2.96 = 17.90$$

TOTAL VOLUME

$$= X + Y$$


$$17.69 + 17.90 = 35.59$$

$$35.59\text{m}^3 < 40\text{m}^3$$

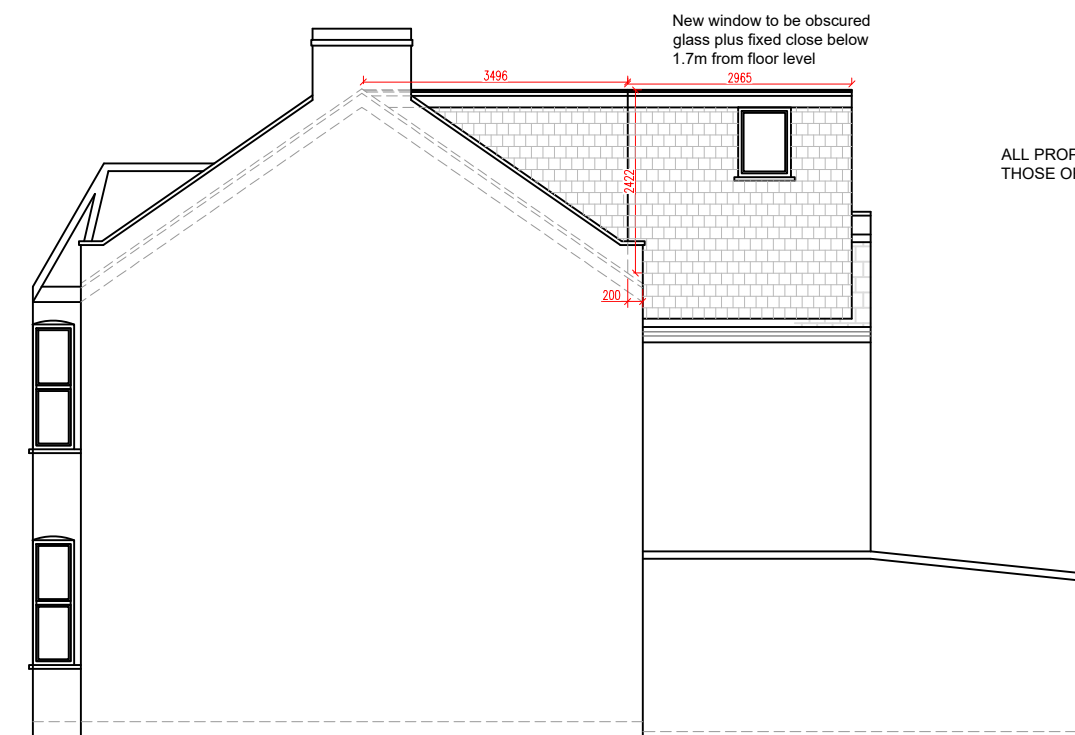


PROPOSED ELEVATION SIDE A  
SCALE 1:100

ALL PROPOSED MATERIALS TO MATCH  
THOSE OF EXISTING PROPERTY

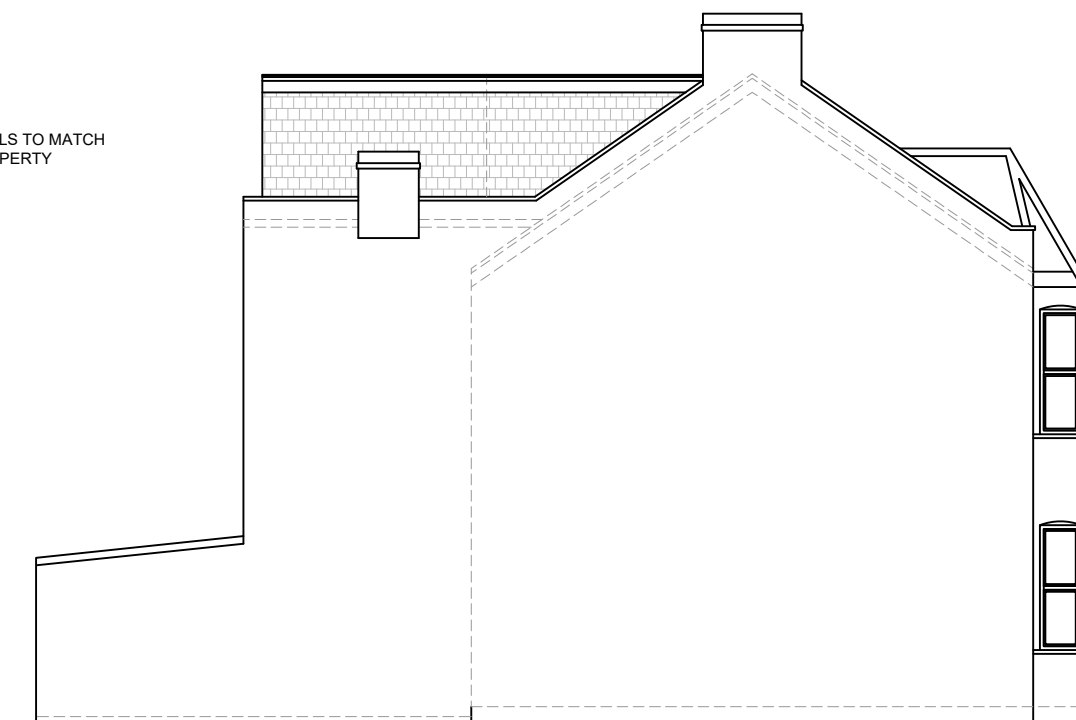

PROPOSED ELEVATION SIDE B  
SCALE 1:100

 

[www.FastPlansUK.co.uk](http://www.FastPlansUK.co.uk)

Project: Loft Conversion with  
Dormer to Rear.

Address:  
179 RIGHT LANGHAM ROAD N15 3LP


|                      |                            |
|----------------------|----------------------------|
| Scale:<br>1:100 @ A3 | Dwg. no:<br>A06 Rev-1      |
| Drawn by:<br>O.B.S   | Date Drawn:<br>25-MAR-2026 |

For Drawings Tel: 0208 154 5569

E-mail: [plans@FastPlansUK.co.uk](mailto:plans@FastPlansUK.co.uk)



EXISTING SECTION AA  
SCALE 1:50

 

[www.FastPlansUK.co.uk](http://www.FastPlansUK.co.uk)

Project: Loft Conversion with  
Dormer to Rear.



Address:  
179 RIGHT LANGHAM ROAD N15 3LP

Scale: 1:50 @ A3 Dwg. no: A07 Rev-1

Drawn by: O.B.S Date Drawn: 25-MAR-2026

For Drawings Tel: 0208 154 5569

E-mail: [plans@FastPlansUK.co.uk](mailto:plans@FastPlansUK.co.uk)

 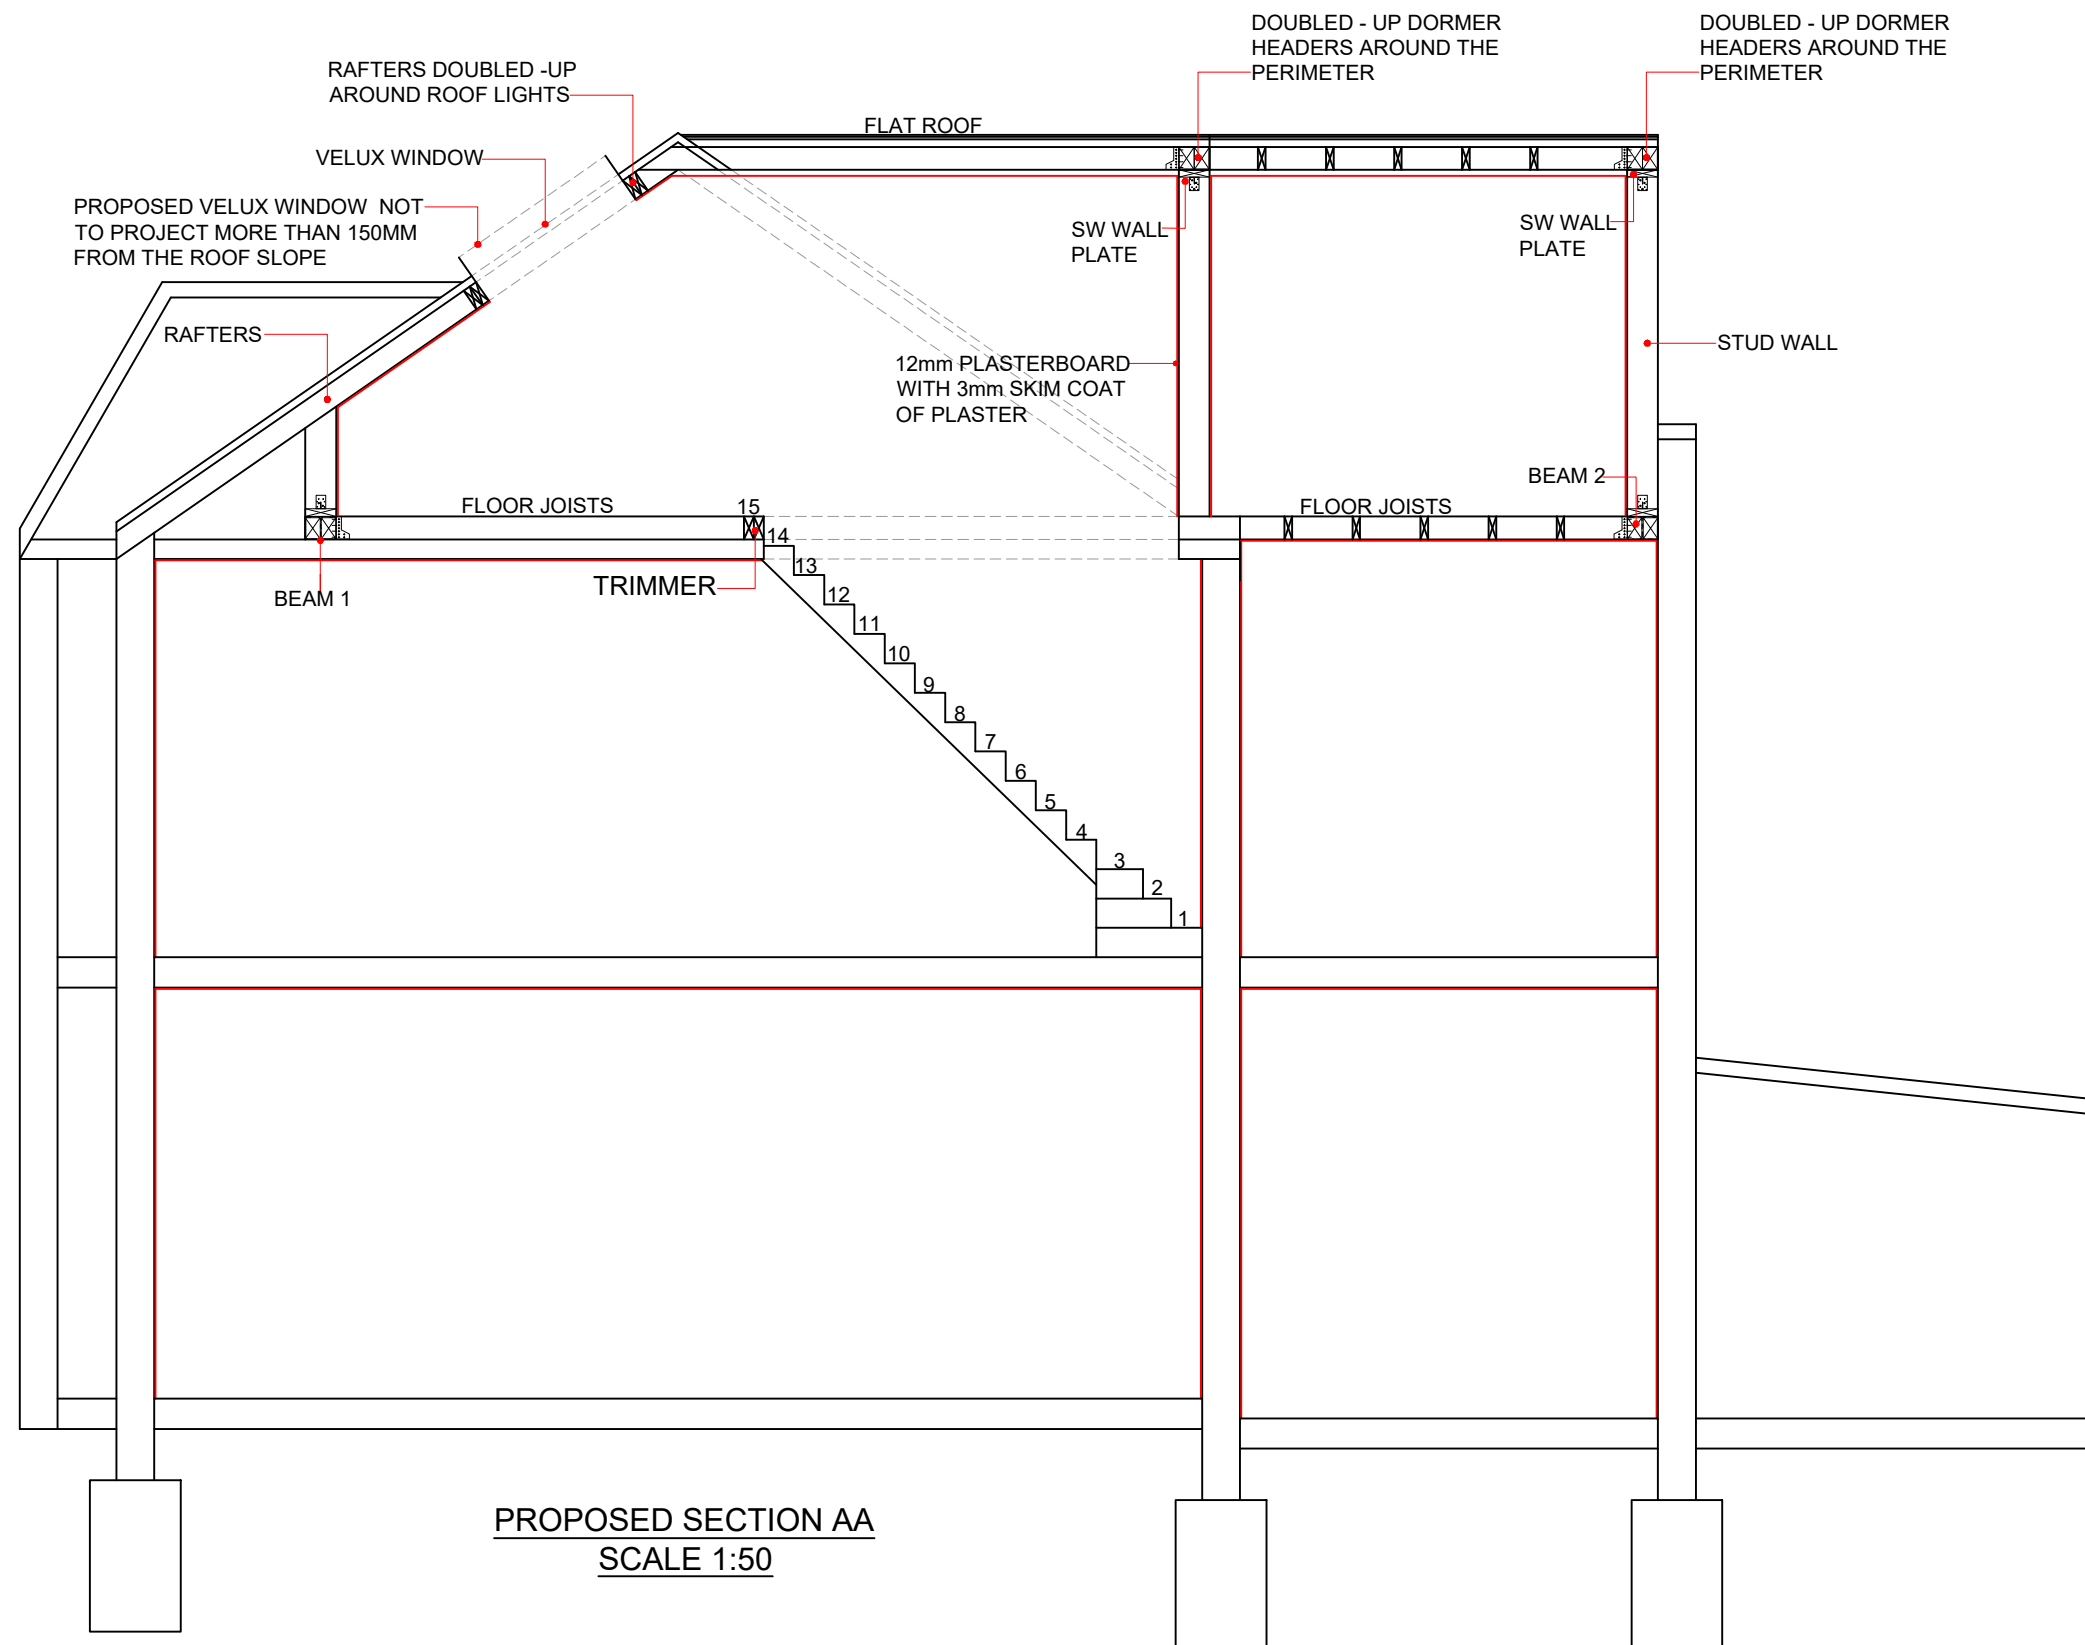

[www.FastPlansUK.co.uk](http://www.FastPlansUK.co.uk)

Project: Loft Conversion with  
Dormer to Rear.


Address:  
179 RIGHT LANGHAM ROAD N15 3LP

Scale: 1:50 @ A3 Dwg. no: A08 Rev-1


Drawn by: O.B.S. Date Drawn: 25-MAR-2026

For Drawings Tel: 0208 154 5569



E-mail: [plans@FastPlansUK.co.uk](mailto:plans@FastPlansUK.co.uk)

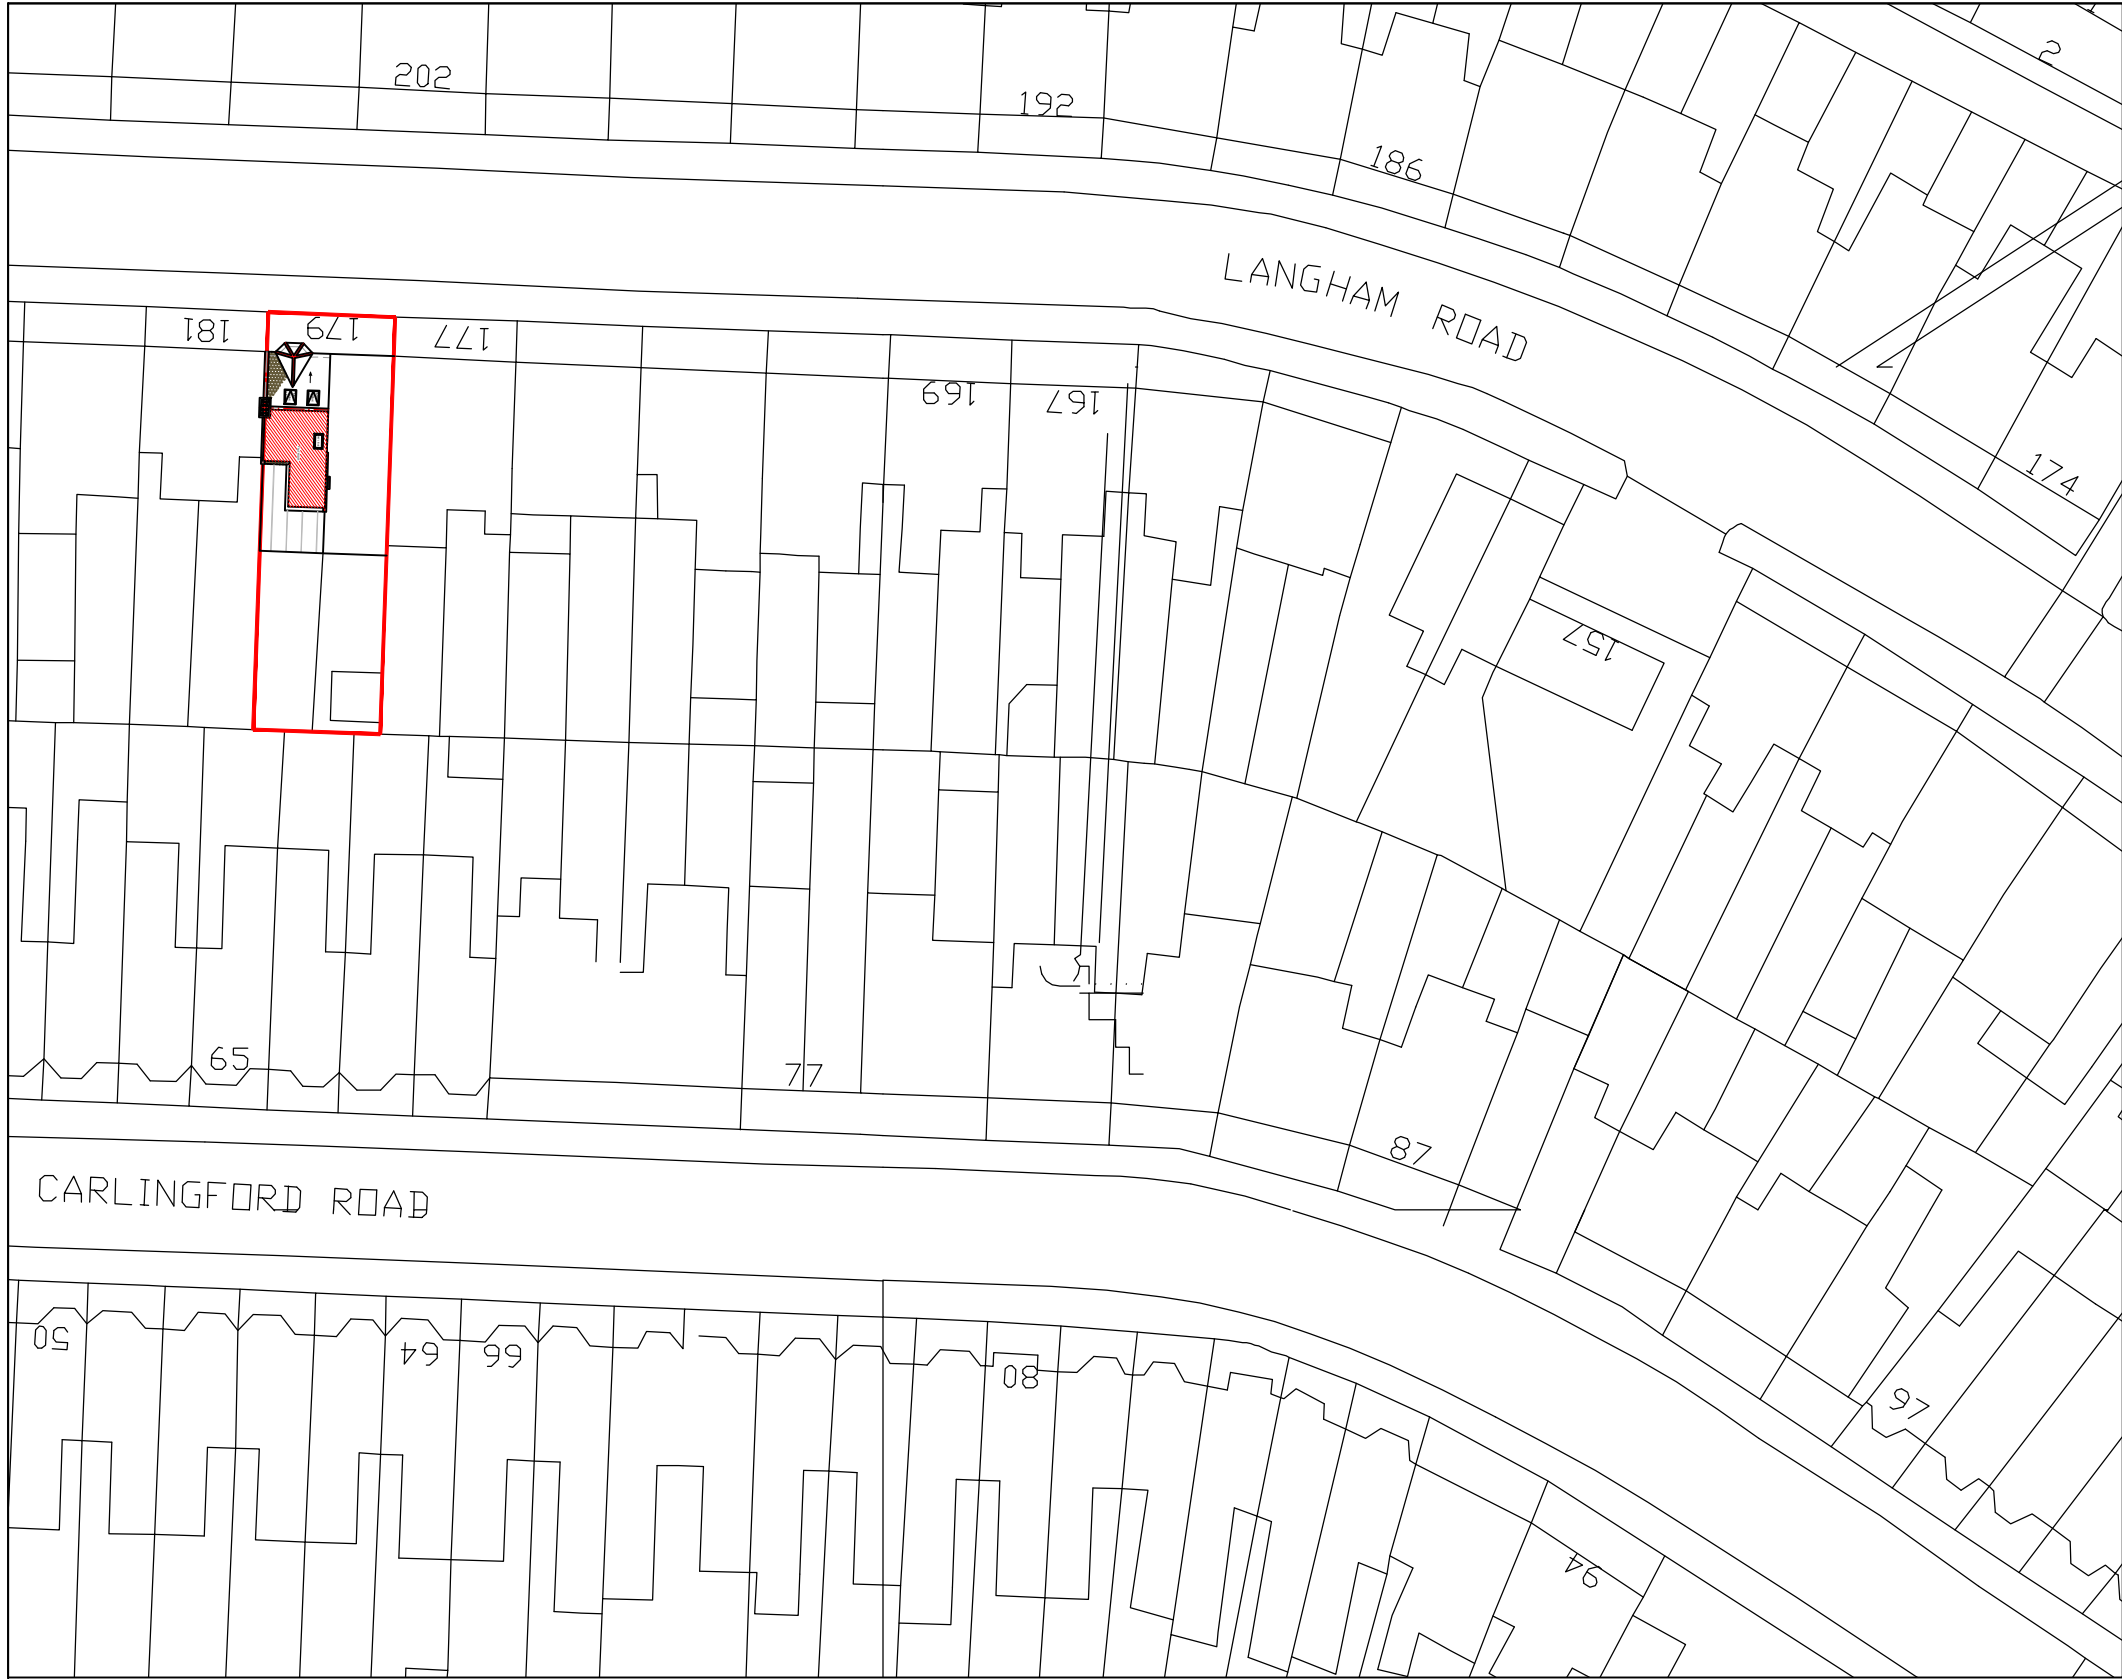

**BLOCK PLAN**  
**SCALE 1:500**

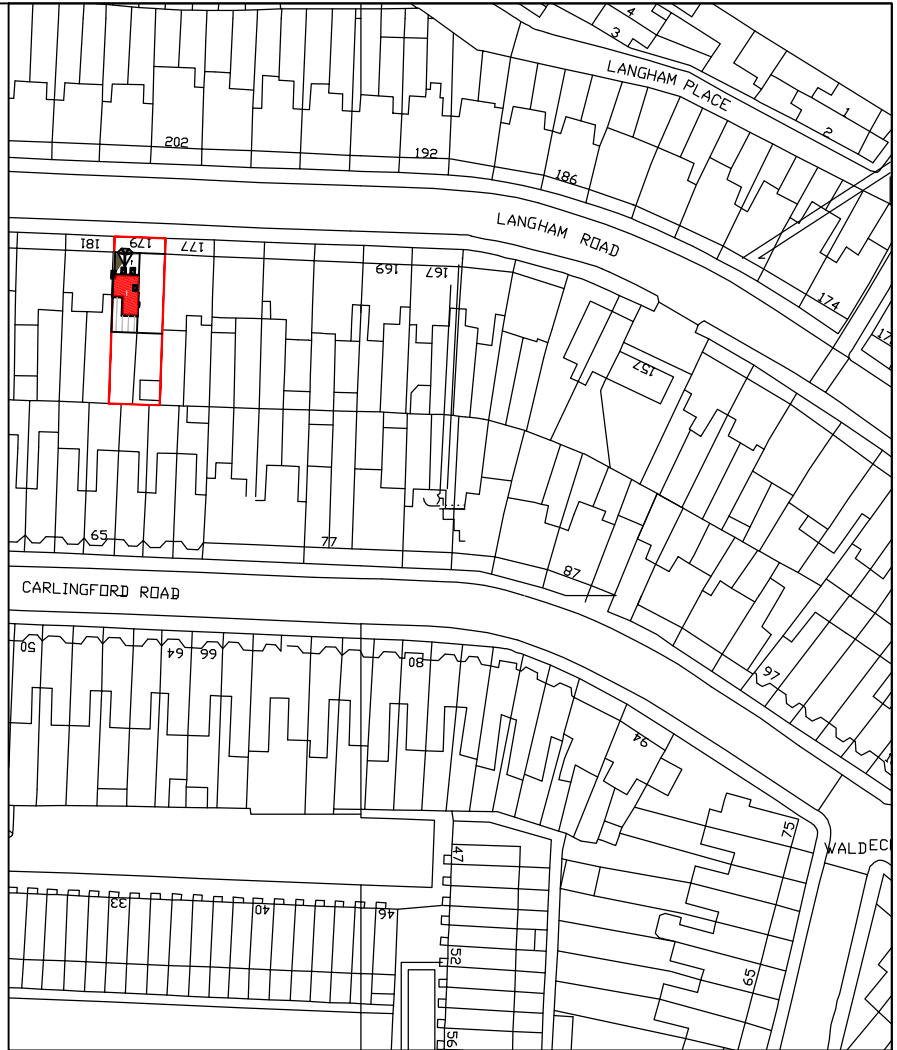

**LOCATION PLAN**  
**SCALE 1:1250**

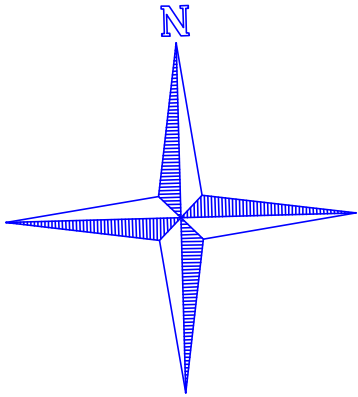 

[www.FastPlansUK.co.uk](http://www.FastPlansUK.co.uk)

Project: Loft Conversion with  
Dormer to Rear and Extension.

Address:  
179 RIGHT LANGHAM ROAD N15 3LP

Scale: 1:500 @ A3 Dwg. no: A09 Rev-1

Drawn by: O.B.S Date Drawn: 25-MAR-2026

For Drawings Tel: 0208 154 5569

E-mail: [plans@FastPlansUK.co.uk](mailto:plans@FastPlansUK.co.uk)