




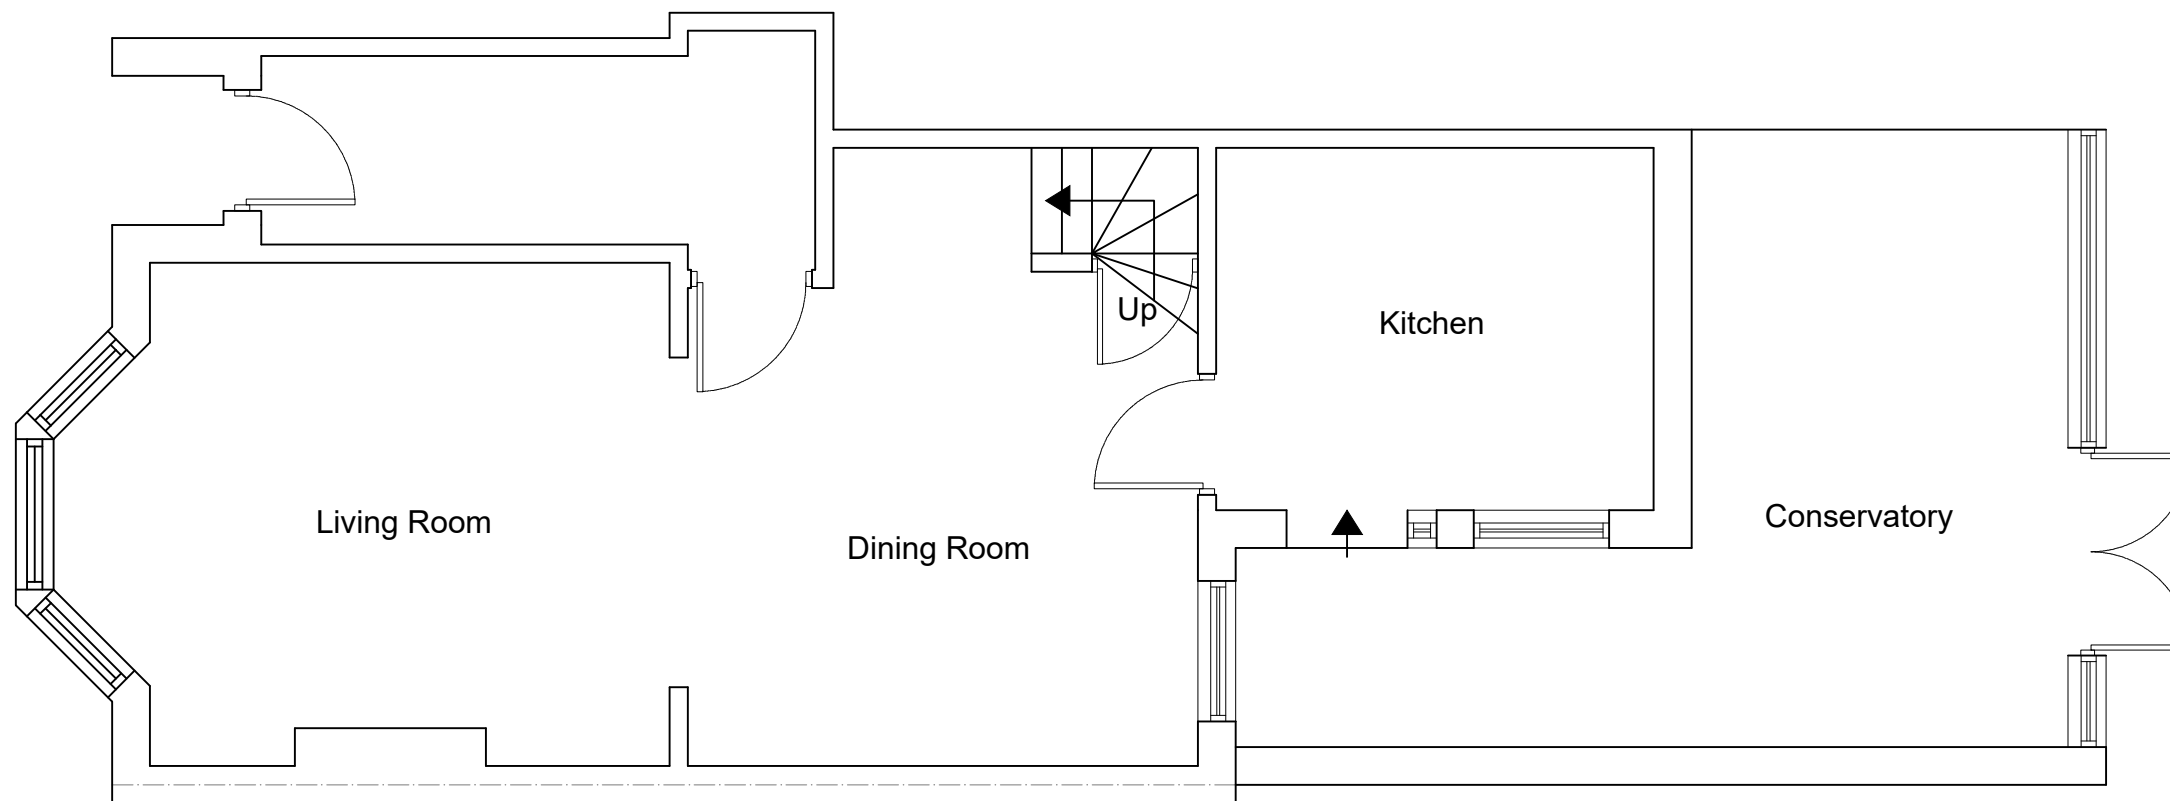

EXISTING GROUND FLOOR PLAN
SCALE 1:50

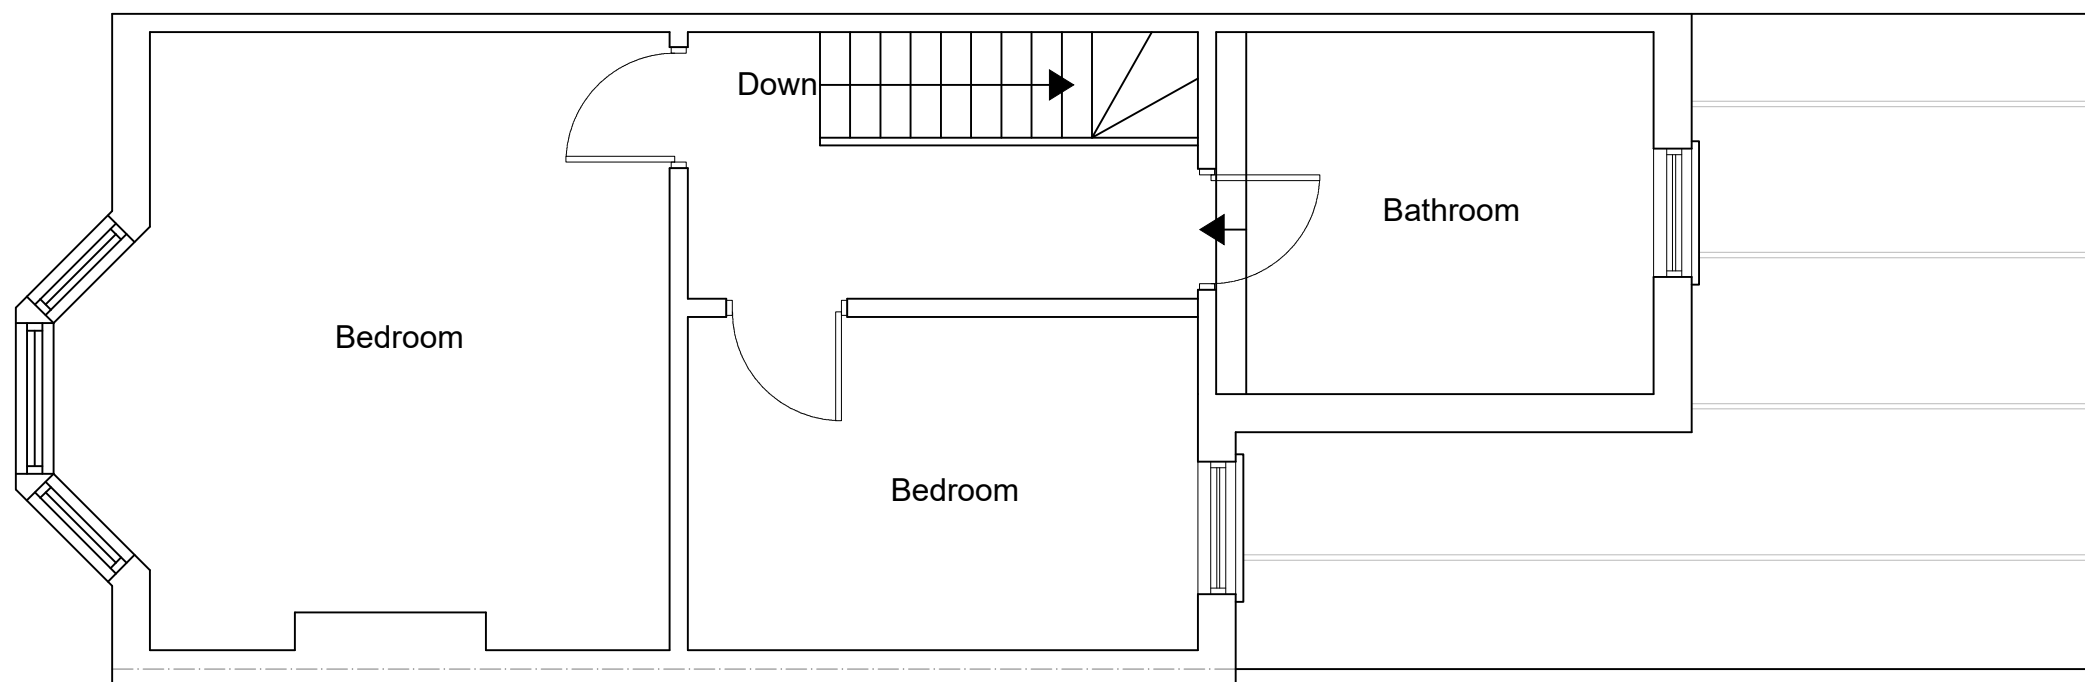

EXISTING FIRST FLOOR PLAN
SCALE 1:50

 

www.FastPlansUK.co.uk

Project: EXTENSION.


Address: 179 RIGHT LANGHAM ROAD N15 3LP

Scale: 1:50 @ A3 Dwg. no: A01 Rev-1


Drawn by: O.B.S Date Drawn: 25-MAR-2026

For Drawings Tel: 0208 154 5569


E-mail: plans@FastPlansUK.co.uk

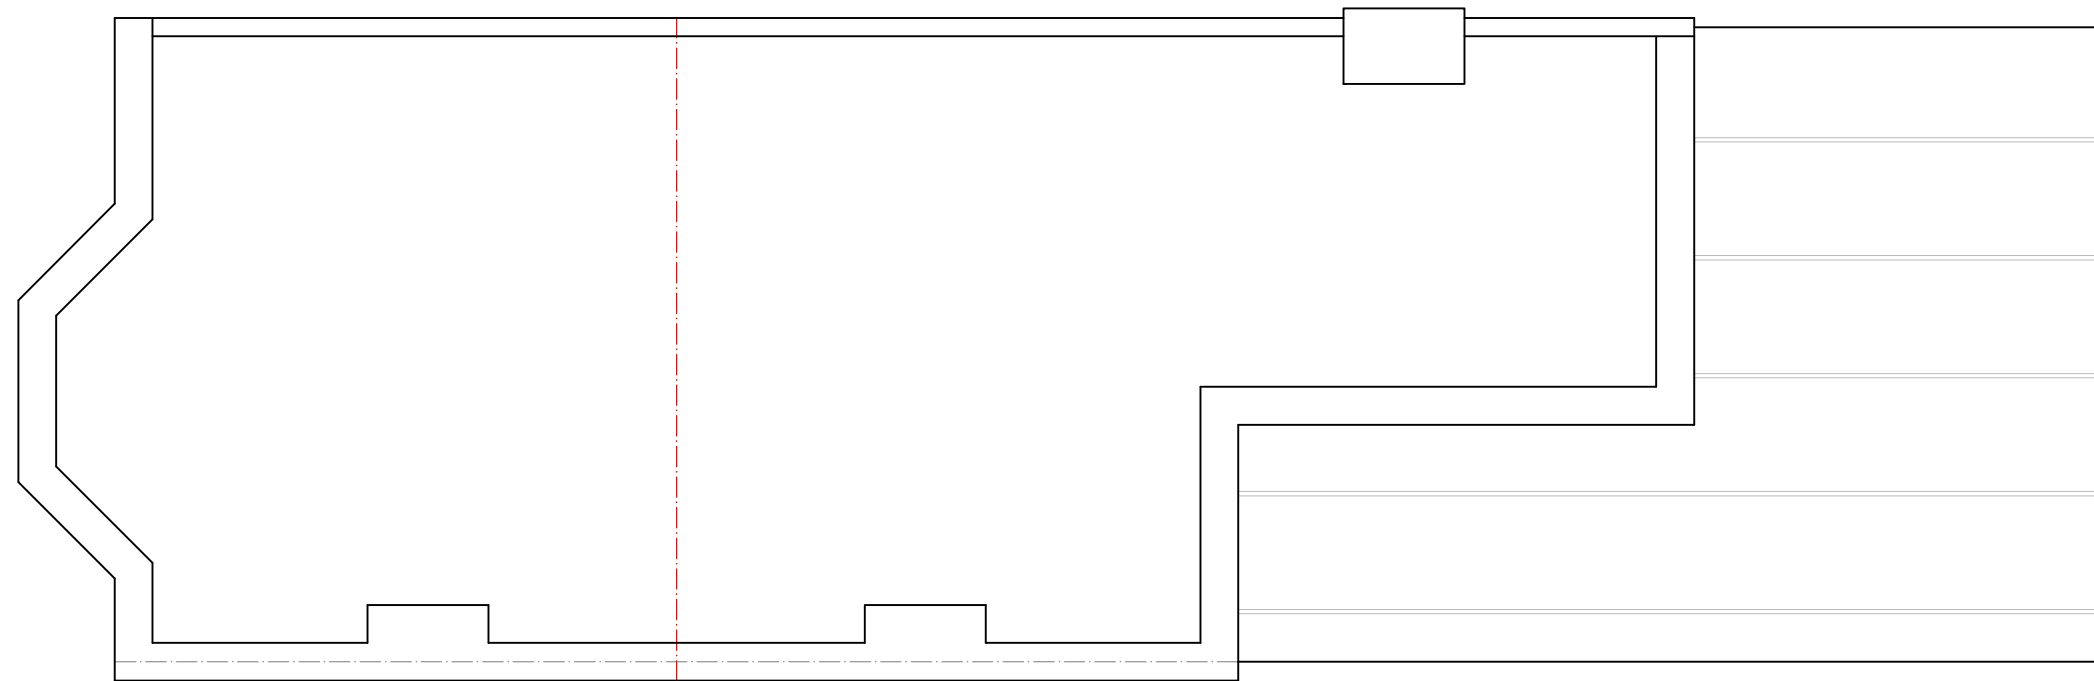

EXISTING LOFT PLAN
SCALE 1:50

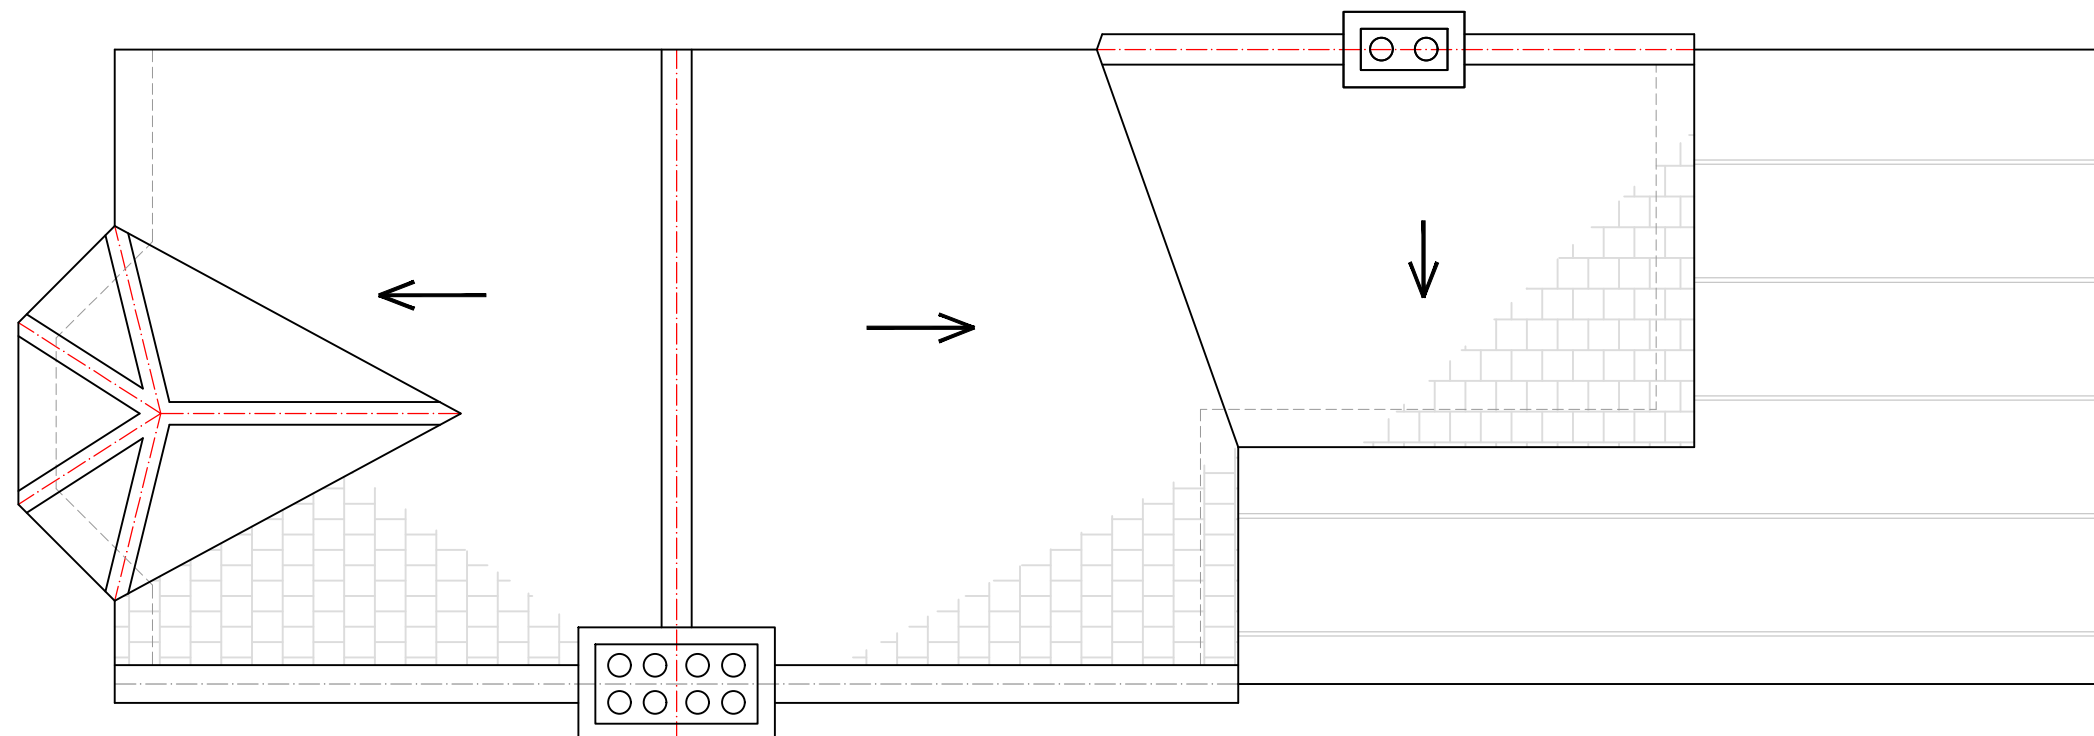

EXISTING LOFT PLAN
SCALE 1:50

 

www.FastPlansUK.co.uk

Project:
EXTENSION.


Address:
179 RIGHT LANGHAM ROAD N15 3LP

Scale: 1:50 @ A3 Dwg. no: A02 Rev-1


Drawn by: O.B.S Date Drawn: 25-MAR-2026

For Drawings Tel: 0208 154 5569


E-mail: plans@FastPlansUK.co.uk

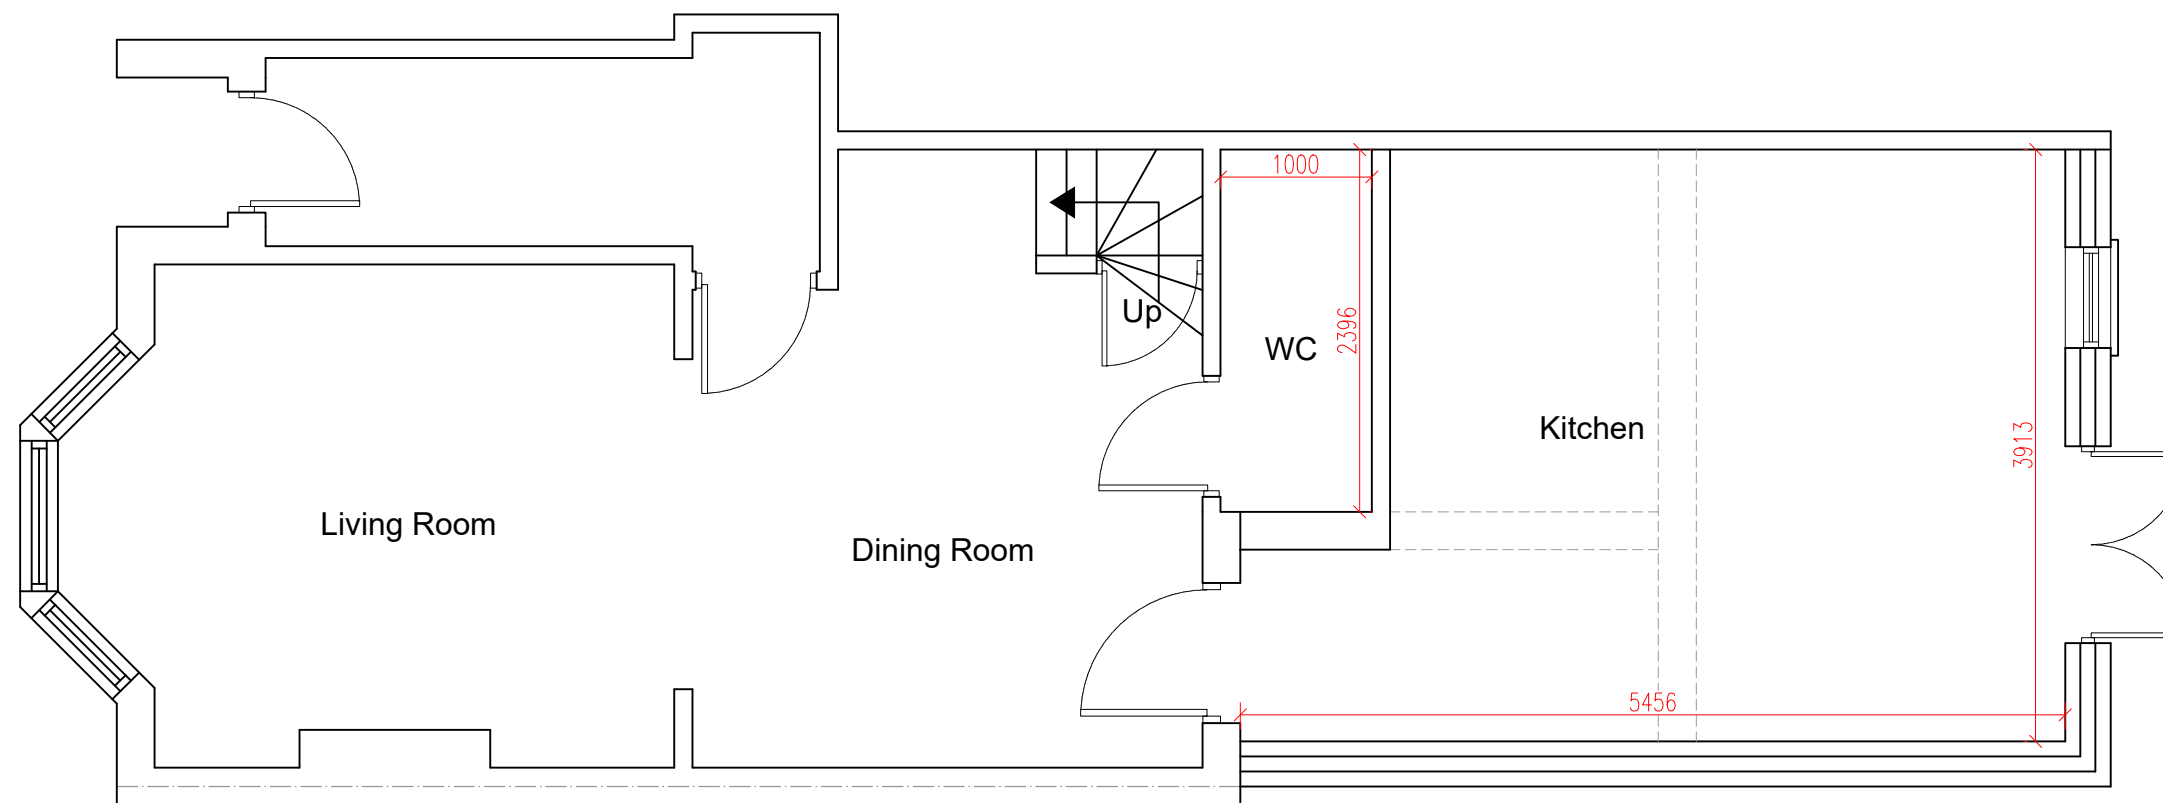

PROPOSED GROUND FLOOR PLAN
SCALE 1:50

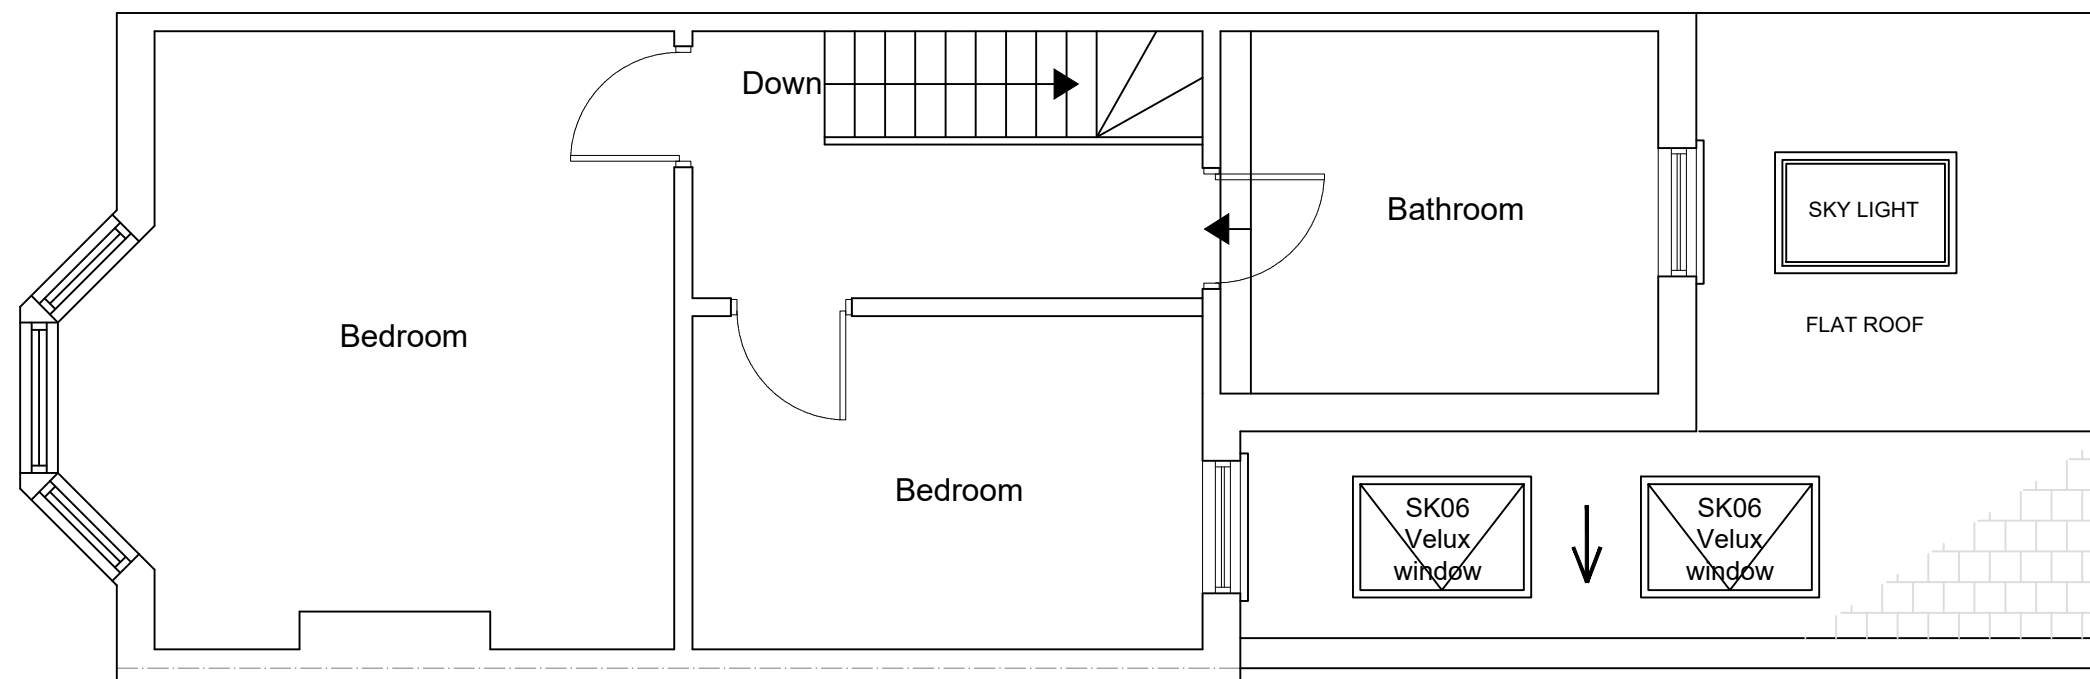

PROPOSED FIRST FLOOR PLAN
SCALE 1:50

 

www.FastPlansUK.co.uk

Project: EXTENSION.


Address: 179 RIGHT LANGHAM ROAD N15 3LP

Scale: 1:50 @ A3 Dwg. no: A03 Rev-1


Drawn by: O.B.S Date Drawn: 25-MAR-2026

For Drawings Tel: 0208 154 5569


E-mail: plans@FastPlansUK.co.uk

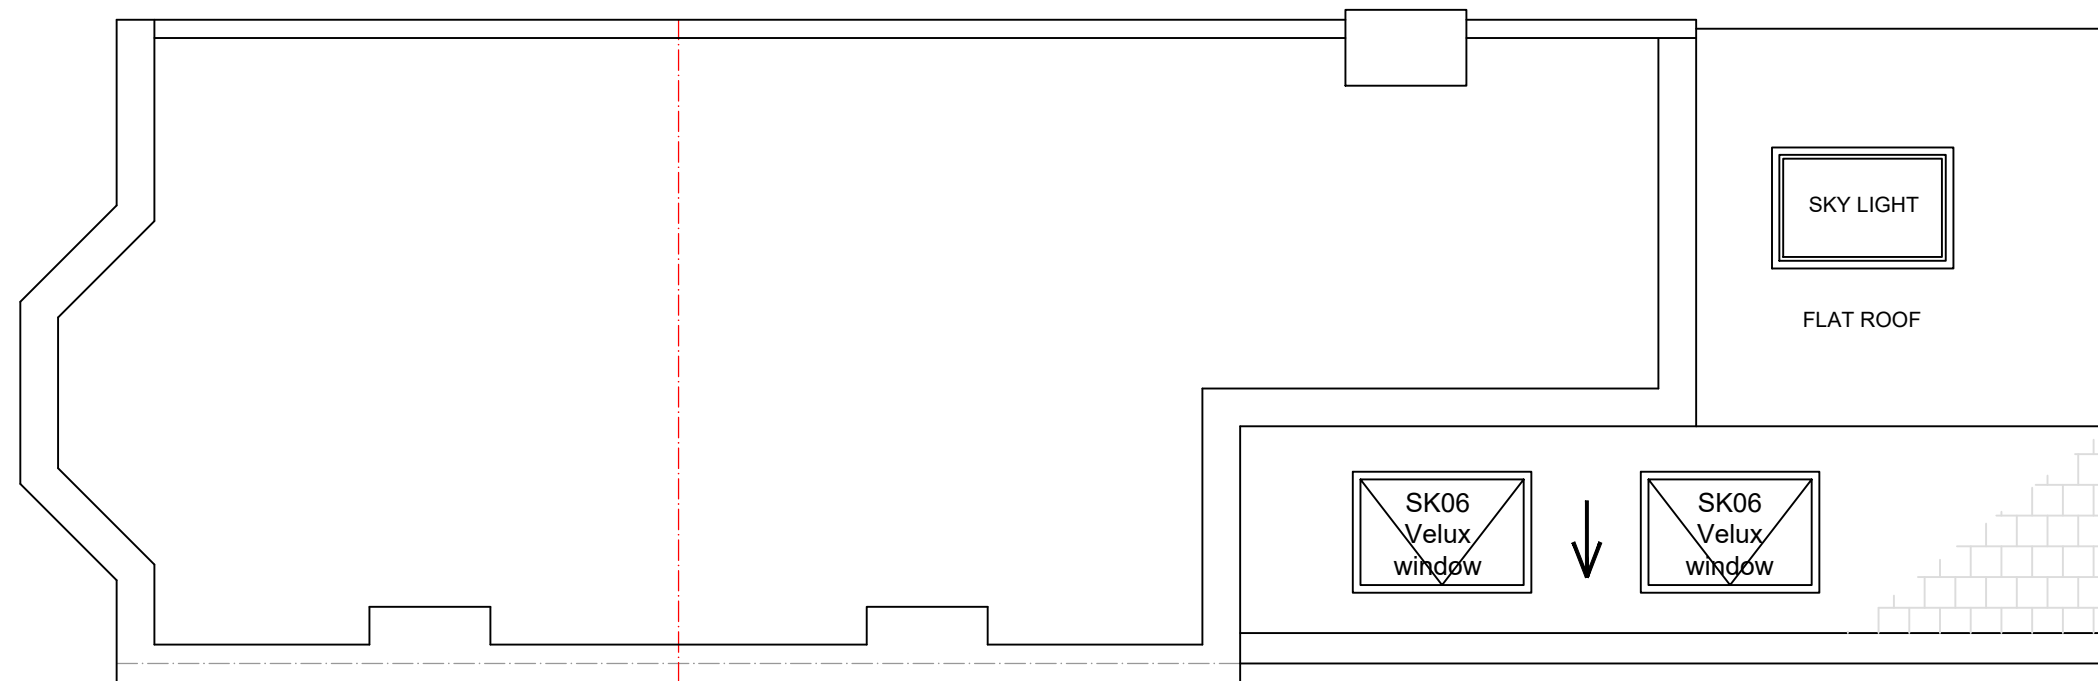

PROPOSED LOFT PLAN
SCALE 1:50

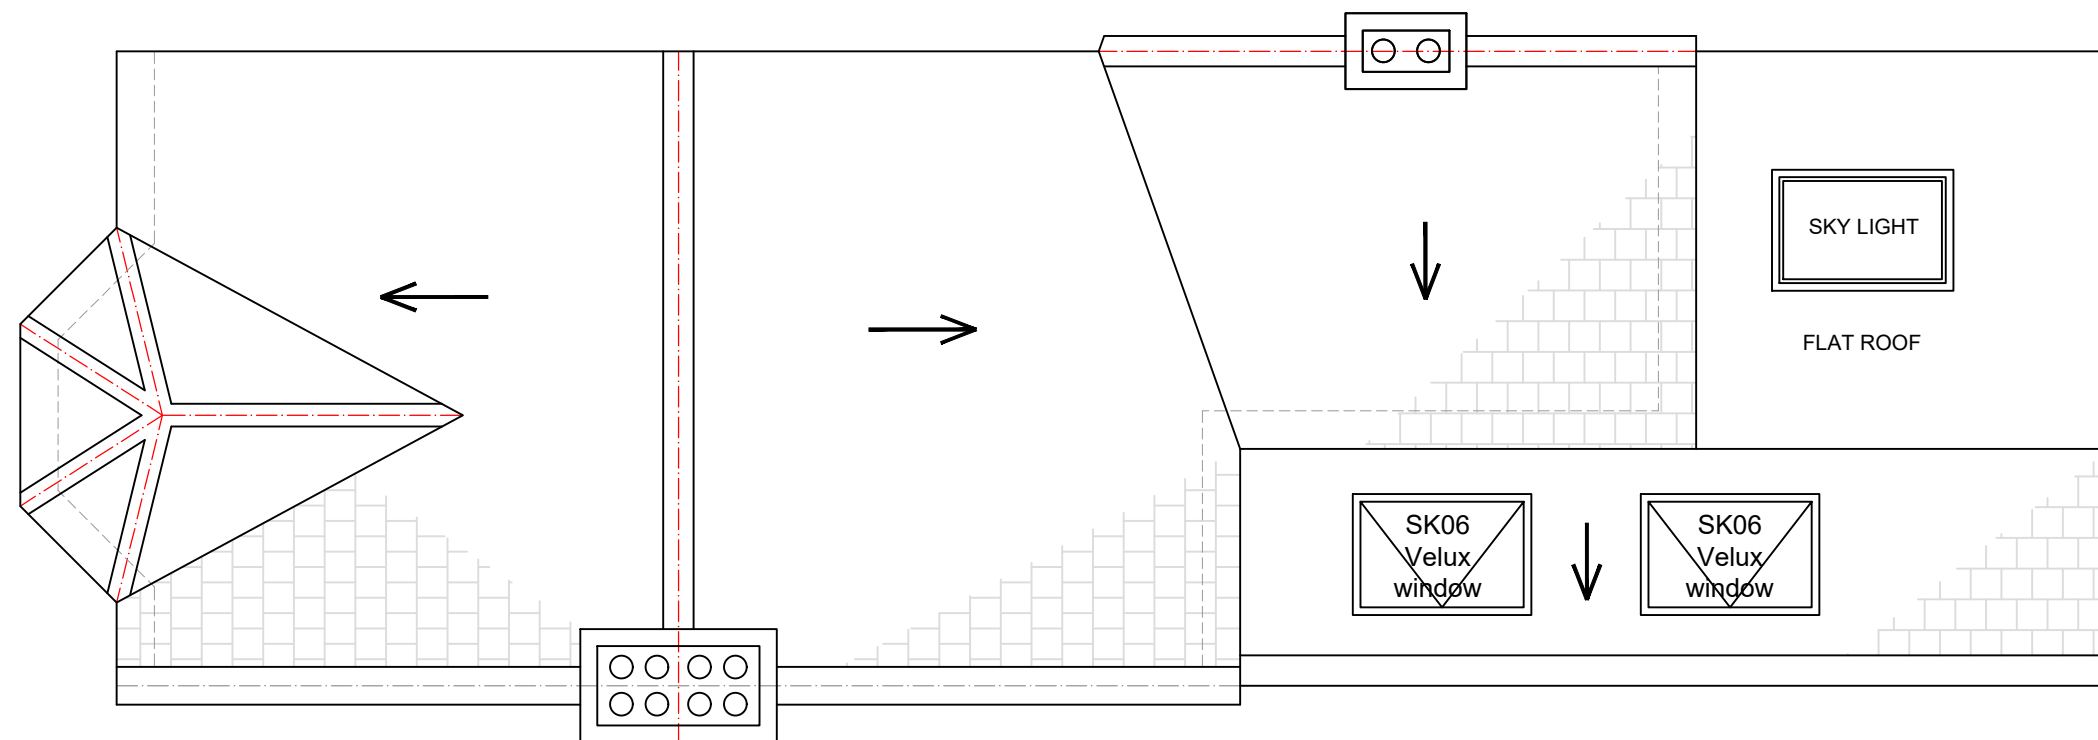

PROPOSED LOFT PLAN
SCALE 1:50

 

www.FastPlansUK.co.uk

Project: EXTENSION.

Address: 179 RIGHT LANGHAM ROAD N15 3LP

Scale: 1:50 @ A3 Dwg. no: A04 Rev-1

Drawn by: O.B.S Date Drawn: 25-MAR-2026

For Drawings Tel: 0208 154 5569


E-mail: plans@FastPlansUK.co.uk




EXISTING FRONT ELEVATION
SCALE 1:100




EXISTING REAR ELEVATION
SCALE 1:100

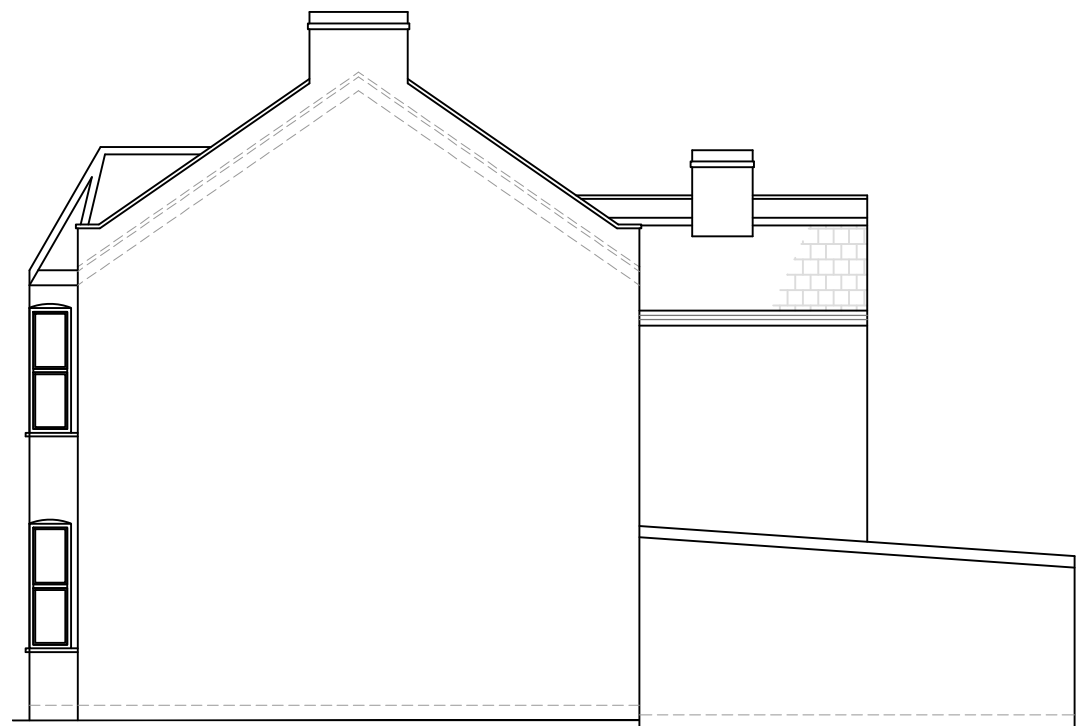

EXISTING ELEVATION SIDE A
SCALE 1:100

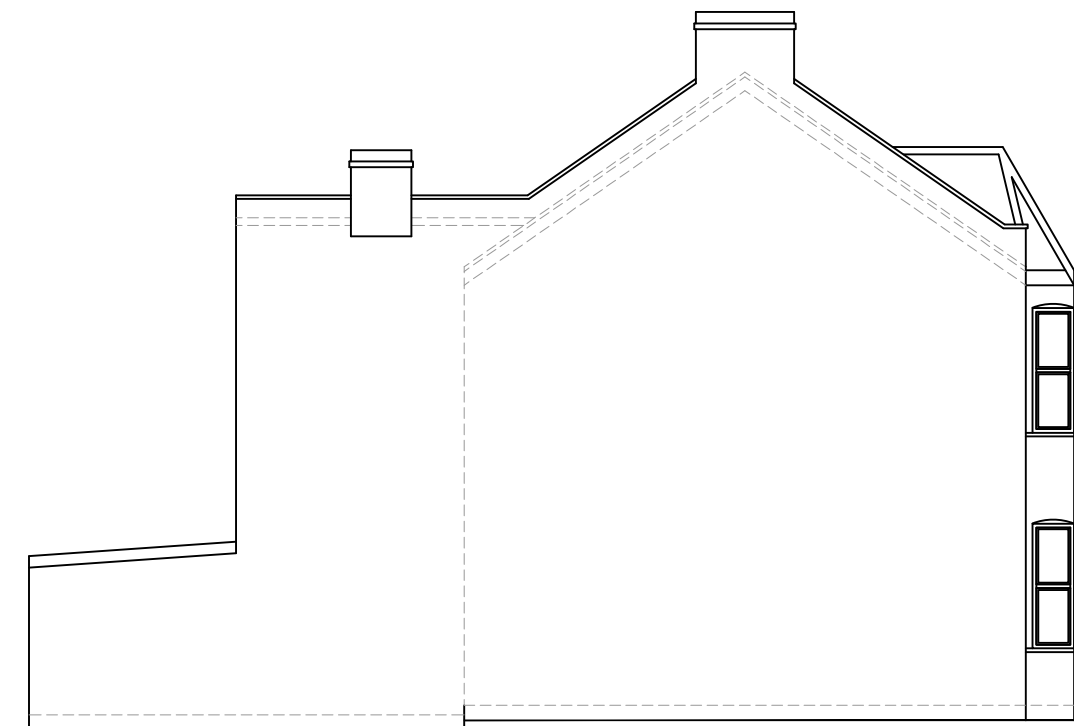

EXISTING ELEVATION SIDE B
SCALE 1:100

 

www.FastPlansUK.co.uk

Project:

EXTENSION.

Address:

179 RIGHT LANGHAM ROAD N15 3LP

Scale:

1:100 @ A3

Dwg. no:

A05 Rev-1

Drawn by:

O.B.S

Date Drawn:

25-MAR-2026

For Drawings Tel: 0208 154 5569


E-mail: plans@FastPlansUK.co.uk




PROPOSED FRONT ELEVATION
SCALE 1:100




PROPOSED REAR ELEVATION
SCALE 1:100

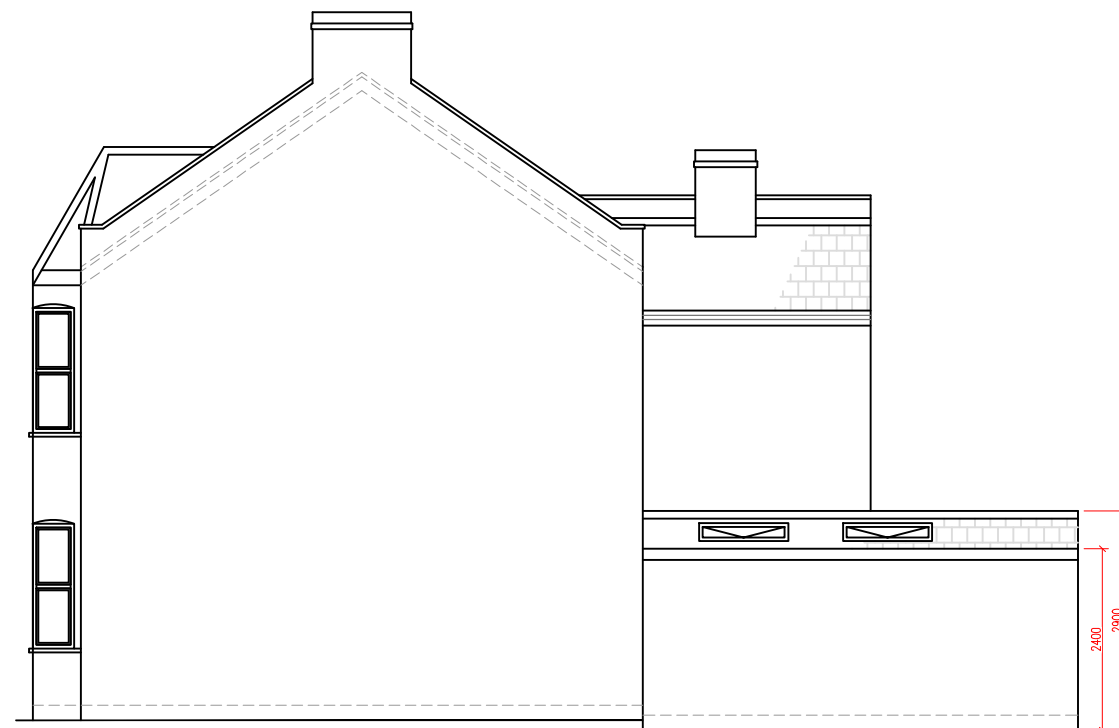

PROPOSED ELEVATION SIDE A
SCALE 1:100

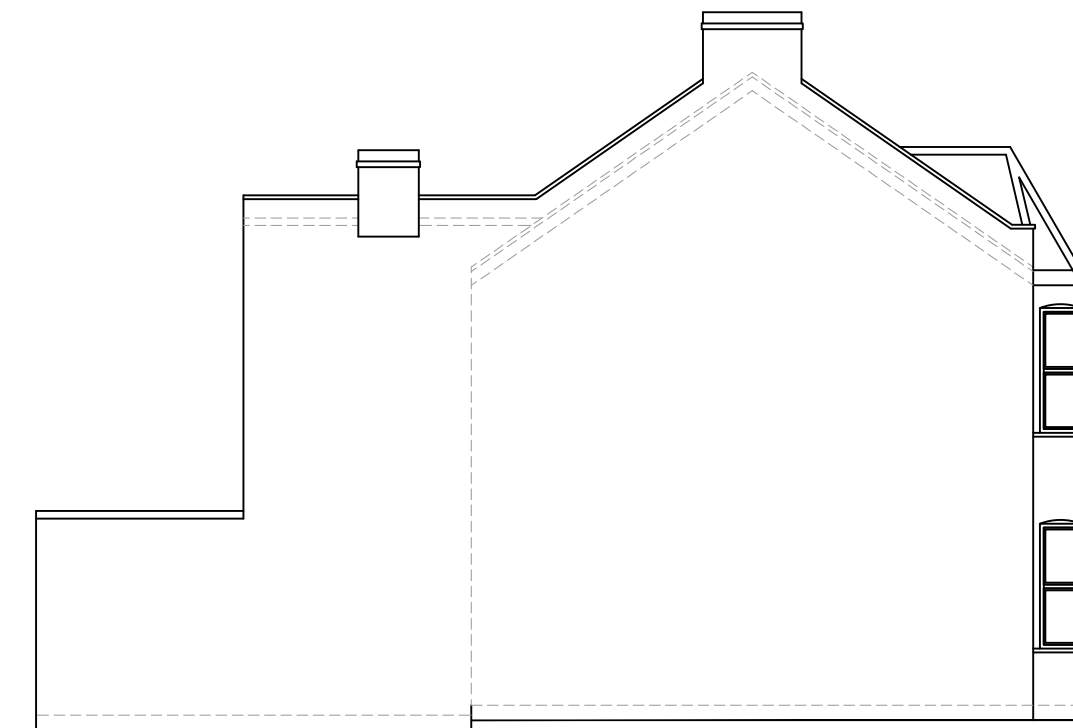

PROPOSED ELEVATION SIDE B
SCALE 1:100

 

www.FastPlansUK.co.uk

Project:

EXTENSION.

Address:

179 RIGHT LANGHAM ROAD N15 3LP

Scale:

1:100 @ A3

Dwg. no:

A06 Rev-1

Drawn by:

O.B.S

Date Drawn:


25-MAR-2026

For Drawings Tel: 0208 154 5569

E-mail: plans@FastPlansUK.co.uk



EXISTING SECTION AA
SCALE 1:50

 

www.FastPlansUK.co.uk

Project:
EXTENSION.



Address:
179 RIGHT LANGHAM ROAD N15 3LP

Scale: 1:50 @ A3	Dwg. no: A07 Rev-1
---------------------	-----------------------

Drawn by: O.B.S	Date Drawn: 25-MAR-2026
--------------------	----------------------------

For Drawings Tel: 0208 154 5569

E-mail: plans@FastPlansUK.co.uk

 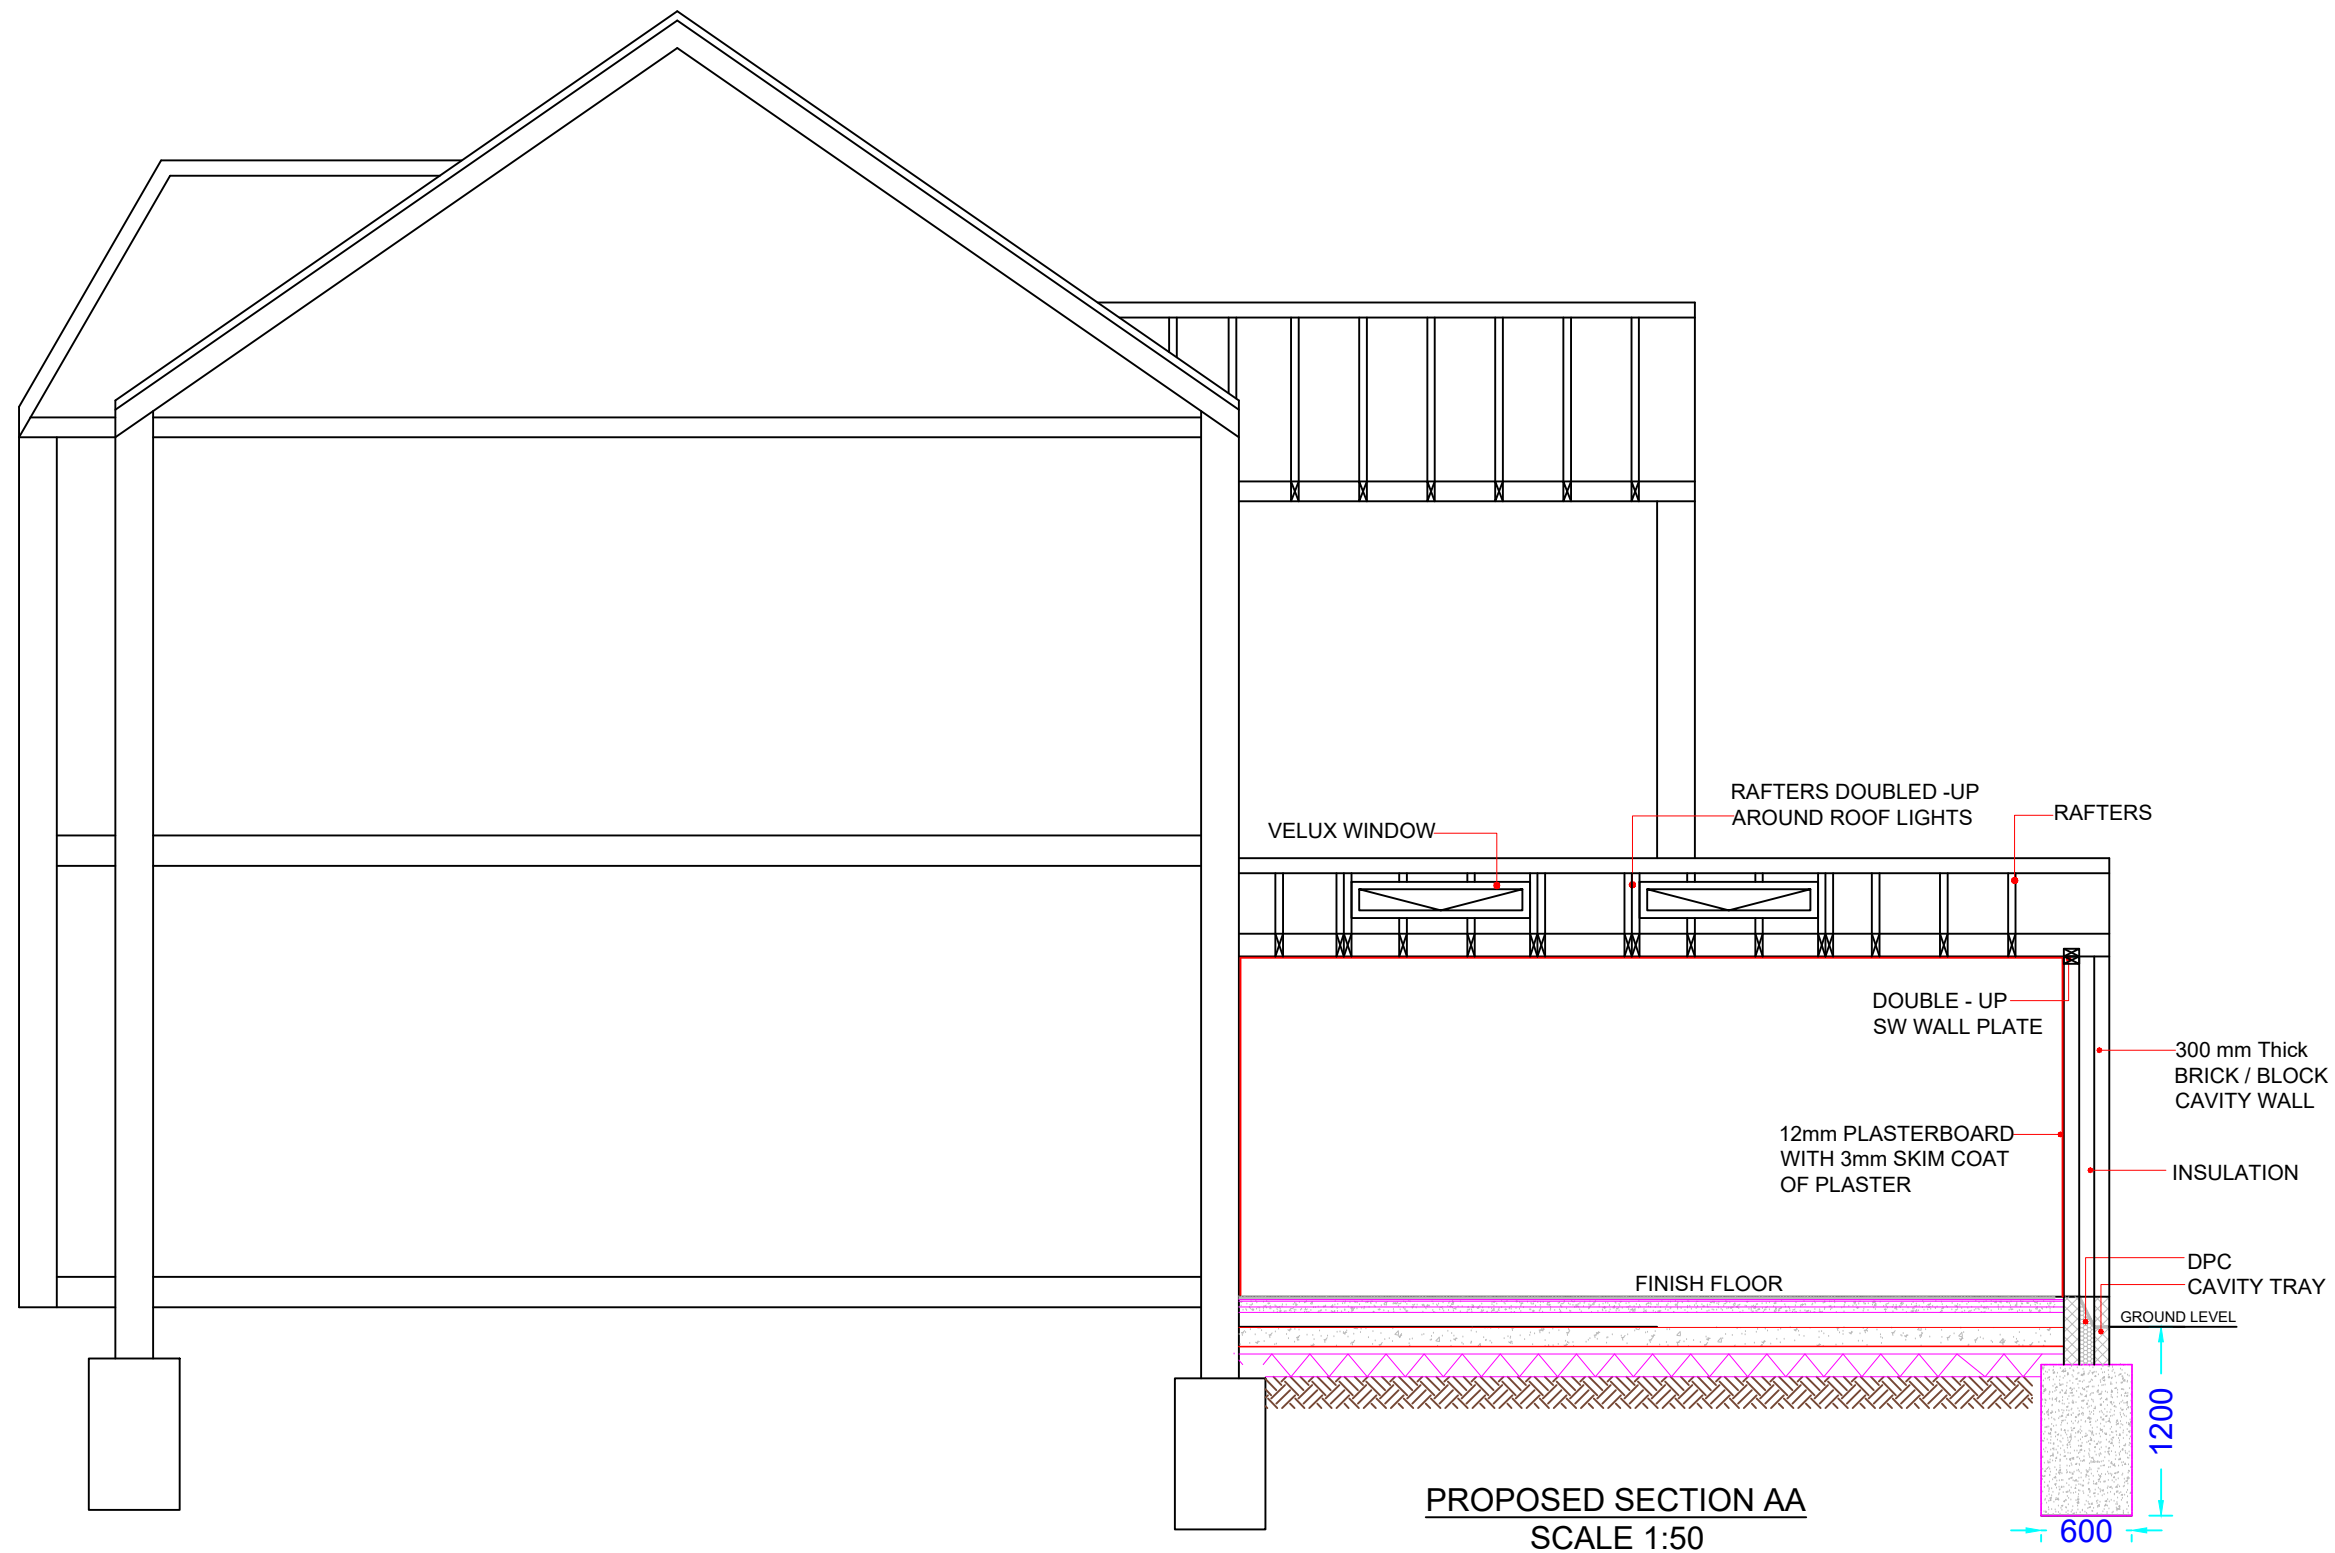

www.FastPlansUK.co.uk

Project: EXTENSION.

Address: 179 RIGHT LANGHAM ROAD N15 3LP


Scale: 1:50 @ A3	Dwg. no: A08 Rev-1
Drawn by: O.B.S	Date Drawn: 25-MAR-2026

For Drawings Tel: 0208 154 5569



E-mail: plans@FastPlansUK.co.uk



BLOCK PLAN
SCALE 1:500

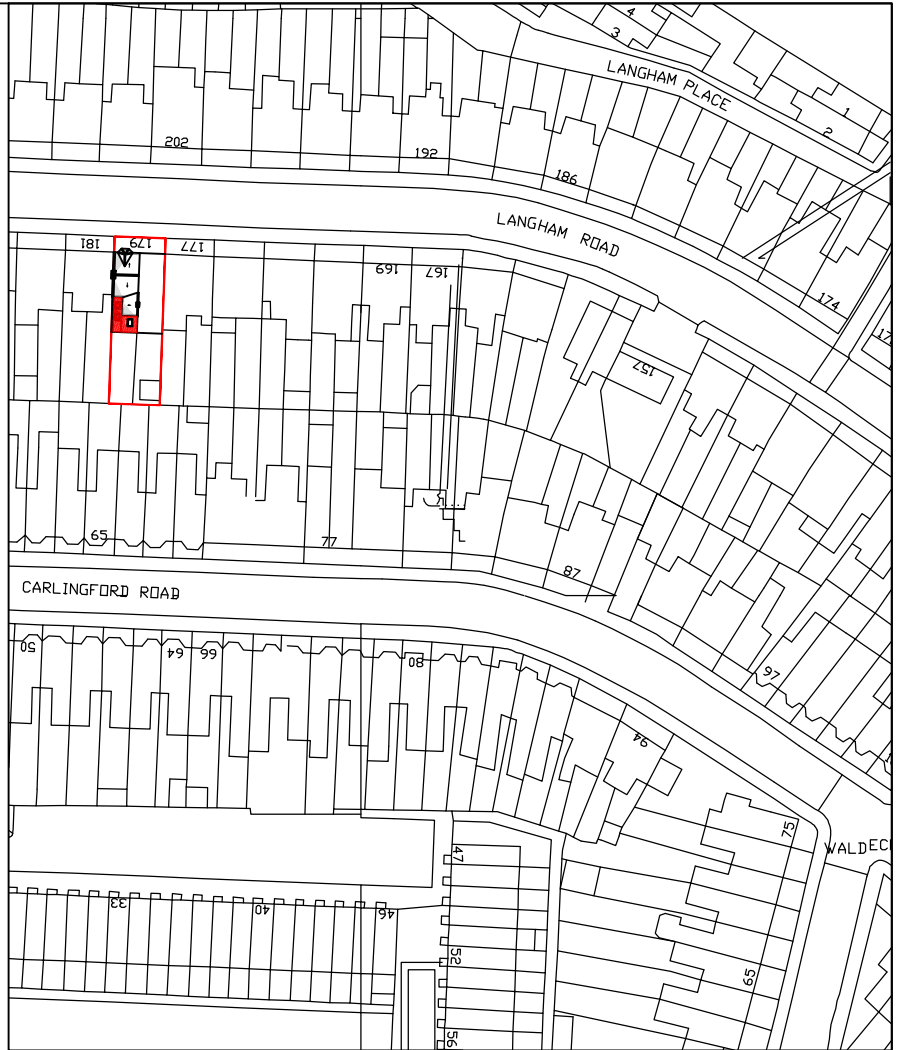

LOCATION PLAN
SCALE 1:1250

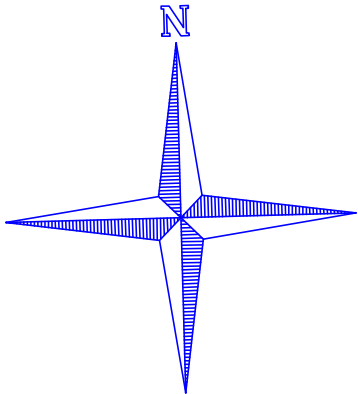 

www.FastPlansUK.co.uk

Project:
EXTENSION.

Address:
179 RIGHT LANGHAM ROAD N15 3LP

Scale: 1:500 @ A3	Dwg. no: A09 Rev-1
Drawn by: O.B.S	Date Drawn: 25-MAR-2026

For Drawings Tel: 0208 154 5569

E-mail: plans@FastPlansUK.co.uk