




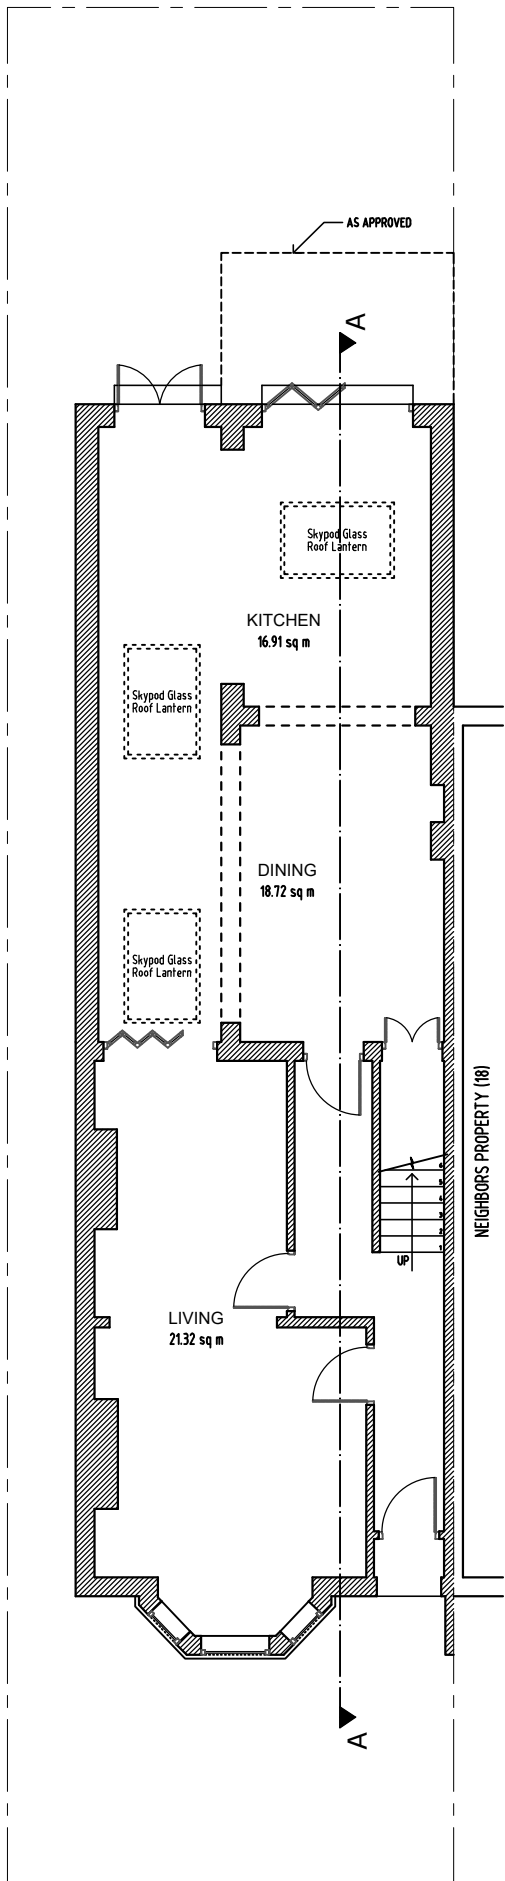


Proposed Ground Floor
Scale 1:100

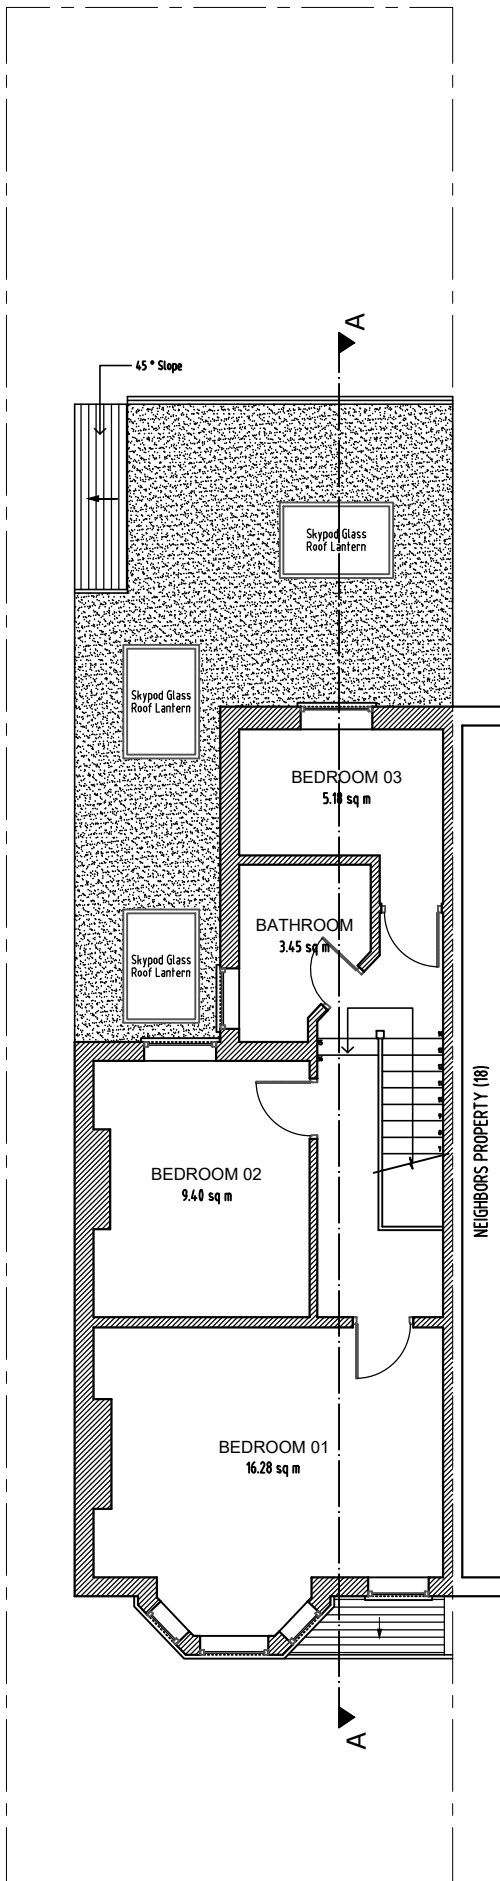

Proposed First Floor
Scale 1:100

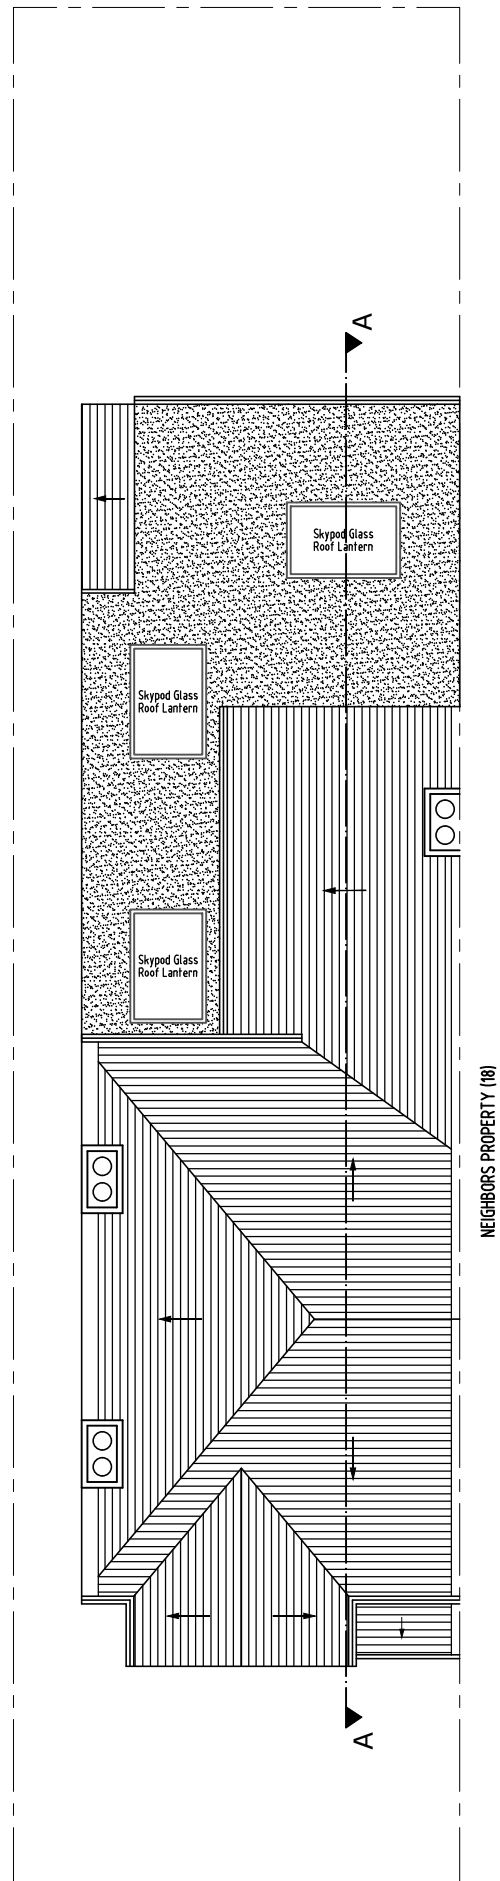

Proposed Roof Plan
Scale 1:100

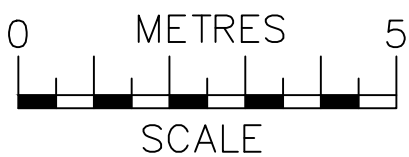

ajs
Planning
info@ajsplanning.co.uk
020 81501820


NOTES
The contractors are to check all the dimensions, levels, drain runs and general condition of the site before works commence.

All works are to be carried out in accordance with current Building Regulations, British Standards, Code of Practice and Local Authority Requirements.


Project: 20 Lealand Road, London N15 6JS		
Title: Proposed Floor Plans Ground; First And Roof		
Date: 31.07.25	Scale: 1:100 @ A3	
Dwg. No. LR.20.PR.401		Rev: 0




Proposed Front Elevation
Scale 1:100 (No Change)

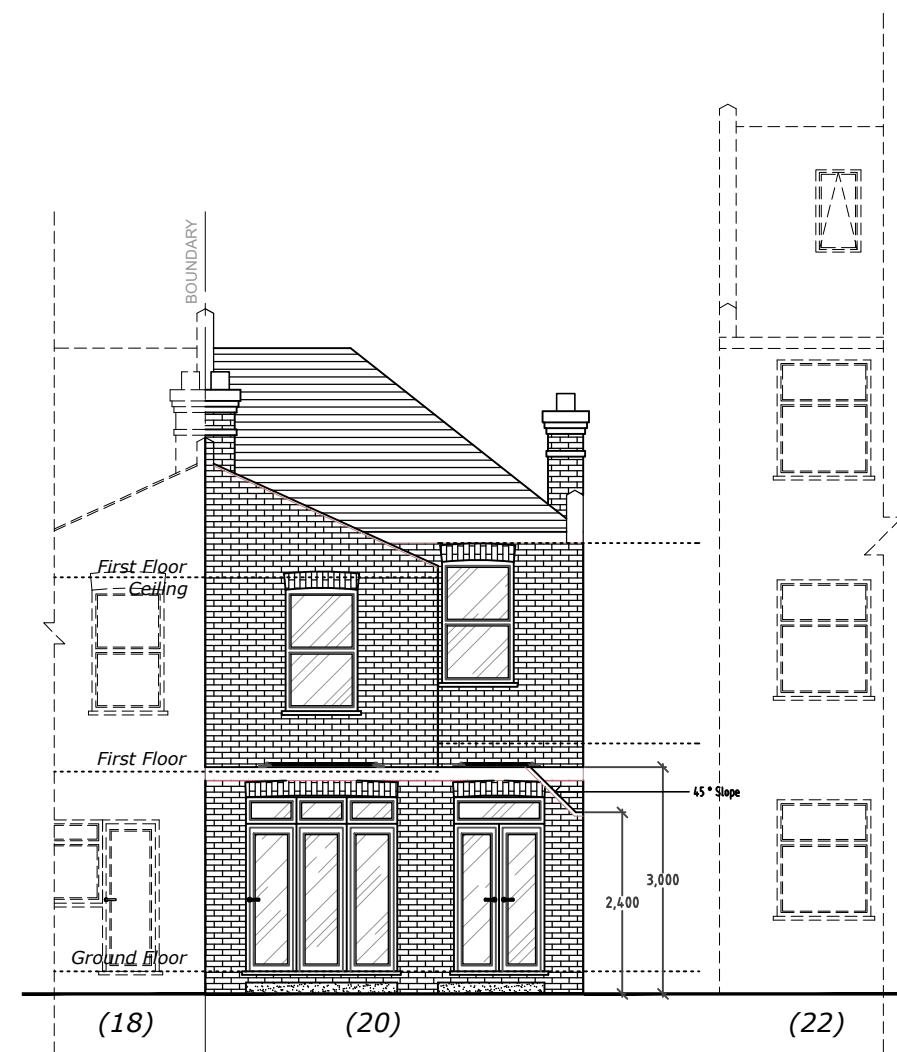


Proposed Rear Elevation
Scale 1:100

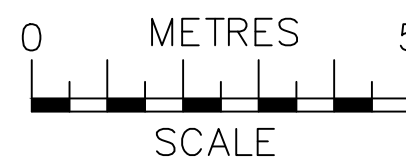


 ajs Planning info@ajsplanning.co.uk 020 81501820	NOTES The contractors are to check all the dimensions, levels, drain runs and general condition of the site before works commence. All works are to be carried out in accordance with current Building Regulations, British Standards, Code of Practice and Local Authority Requirements.	Project: 20 Lealand Road, London N15 6JS	
		Title: Proposed Front & Rear Elevations	
		Date: 22.12.25	Scale: 1:100 @ A3
		Dwg. No. LR.20.PR.402	Rev:

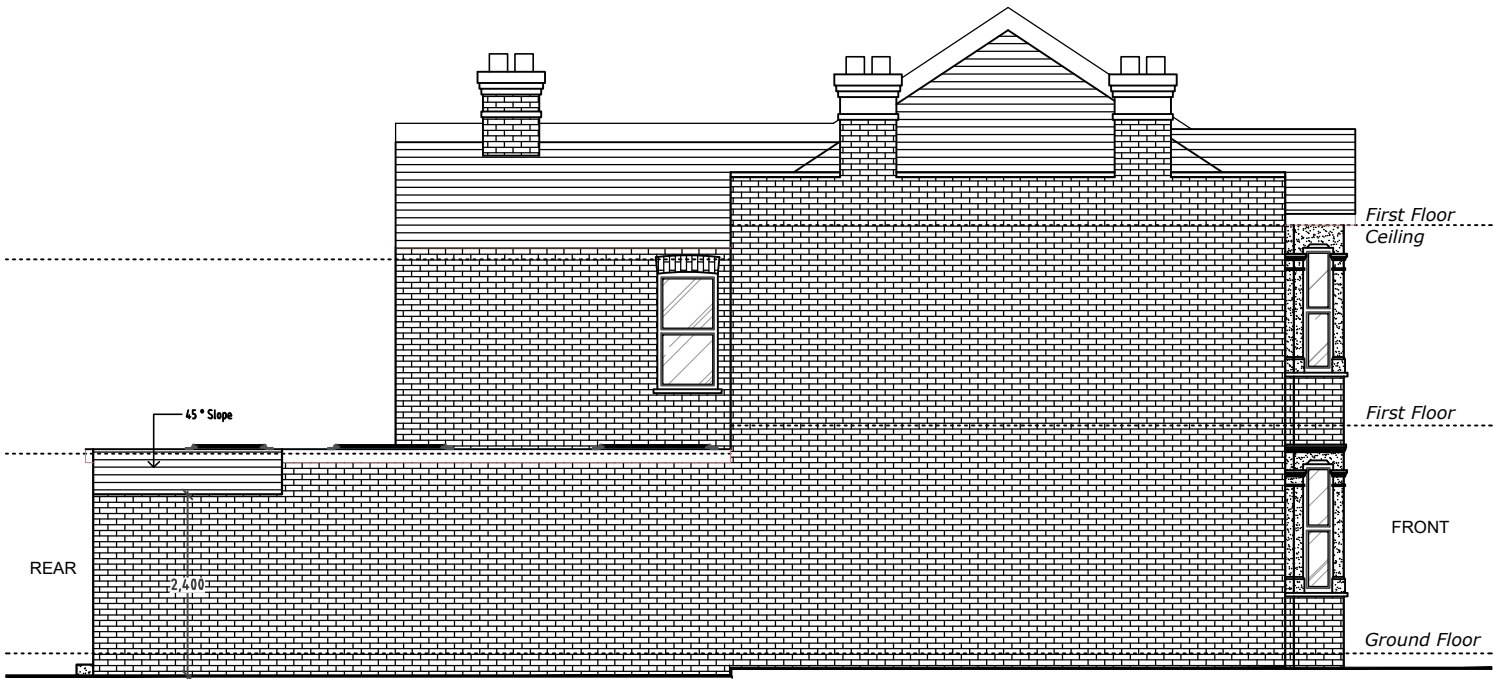


Proposed Side 1 Elevation
Scale 1:100

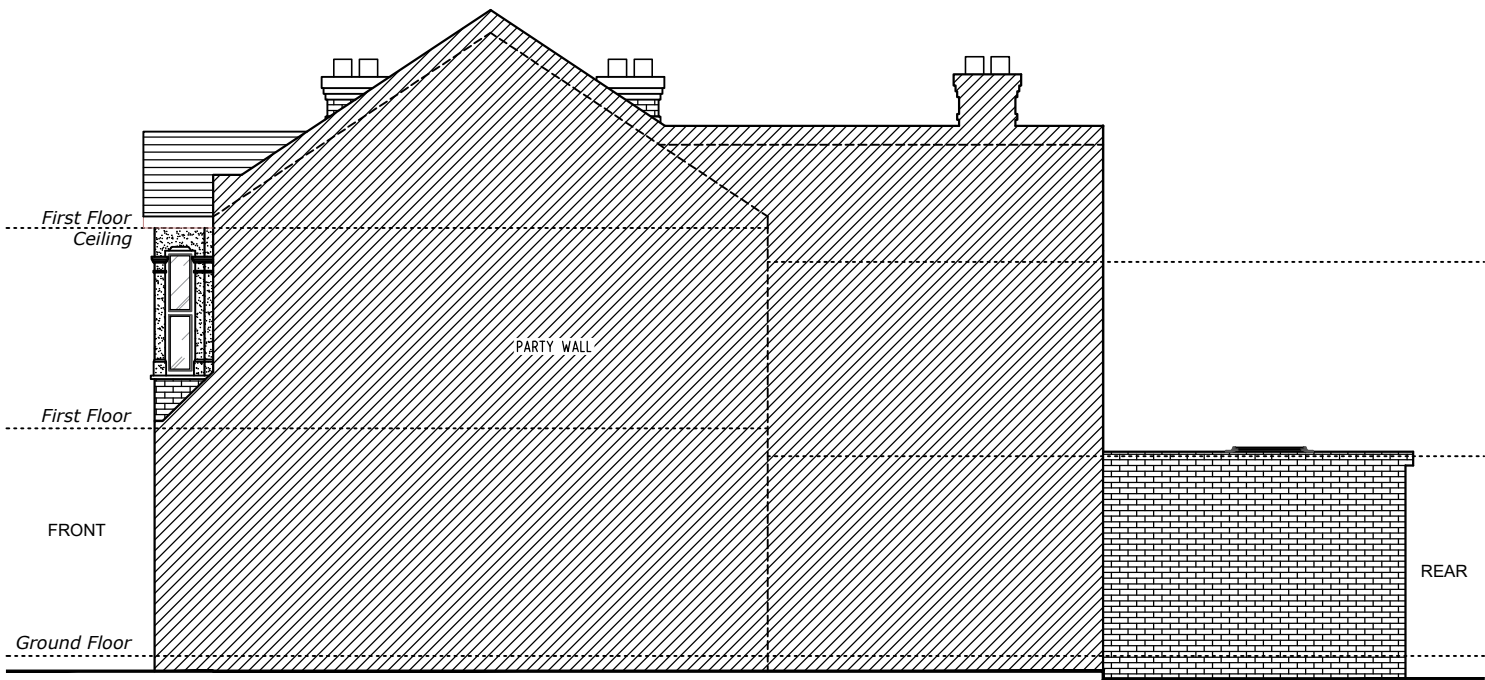

Proposed Side 2 Elevation
Scale 1:100

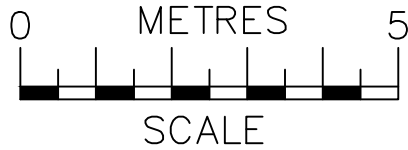

 ajs Planning info@ajsplanning.co.uk 020 81501820	NOTES The contractors are to check all the dimensions, levels, drain runs and general condition of the site before works commence. All works are to be carried out in accordance with current Building Regulations, British Standards, Code of Practice and Local Authority Requirements.	Project: 20 Lealand Road, London N15 6JS	
		Title: Proposed Side Elevations (1 & 2)	
		Date: 31.07.25	Scale: 1:100 @ A3
		Dwg. No. LR.20.PR.403	Rev: 0

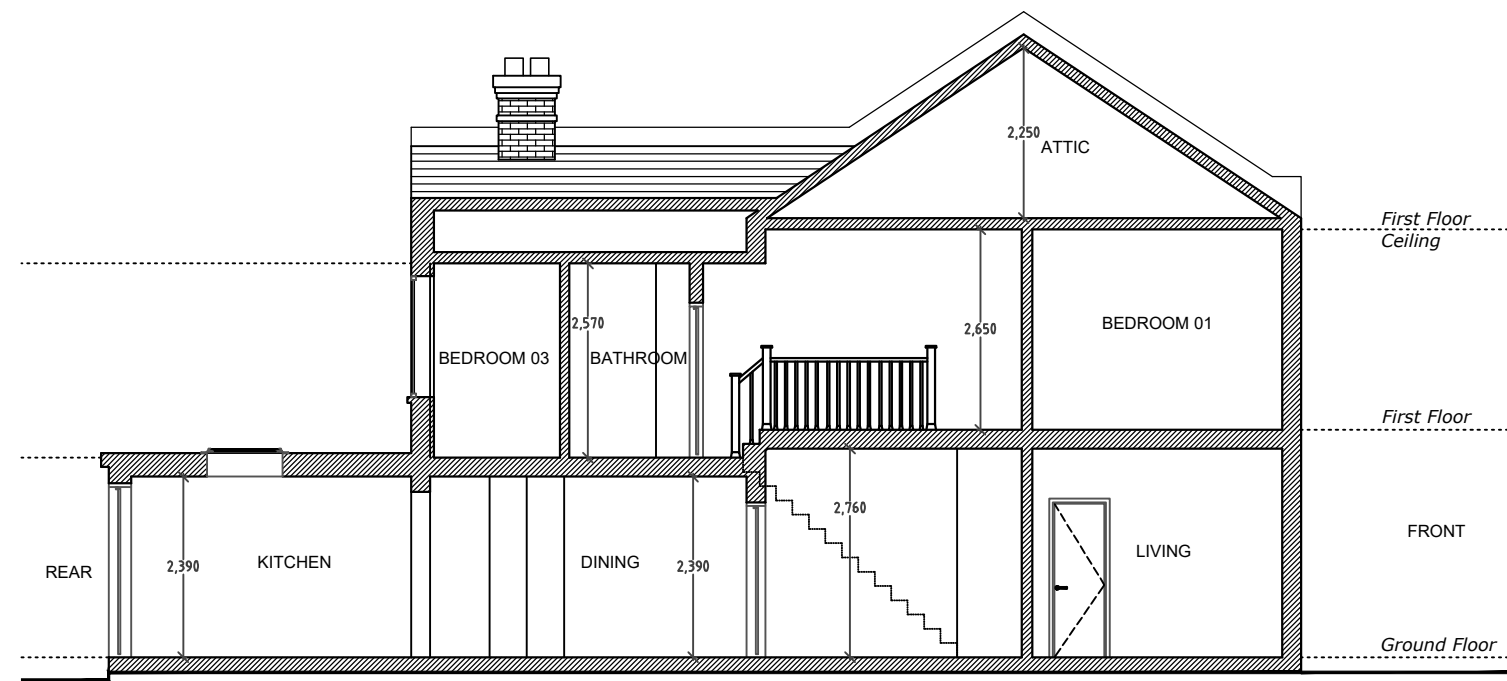

Proposed Section A-A
Scale 1:100

 ajs Planning info@ajsplanning.co.uk 020 81501820	NOTES The contractors are to check all the dimensions, levels, drain runs and general condition of the site before works commence. All works are to be carried out in accordance with current Building Regulations, British Standards, Code of Practice and Local Authority Requirements.	Project: 20 Lealand Road, London N15 6JS	
		Title: Proposed Section A-A	
		Date: 31.07.25	Scale: 1:100 @ A3
		Dwg. No. LR.20.PR.404	Rev: 0