



Notes
1- This drawing is not for construction
2- All Dimension are in millimeters
3- Dimensions are not to be scaled directly from drawings
4- All dimensions are to be checked on site and the Architect is to be inform of any discrepancies before construction commences
5- All references to drawings refer to current revision of that drawing
6- The Copyright of this drawing belongs to Archpl Ltd.

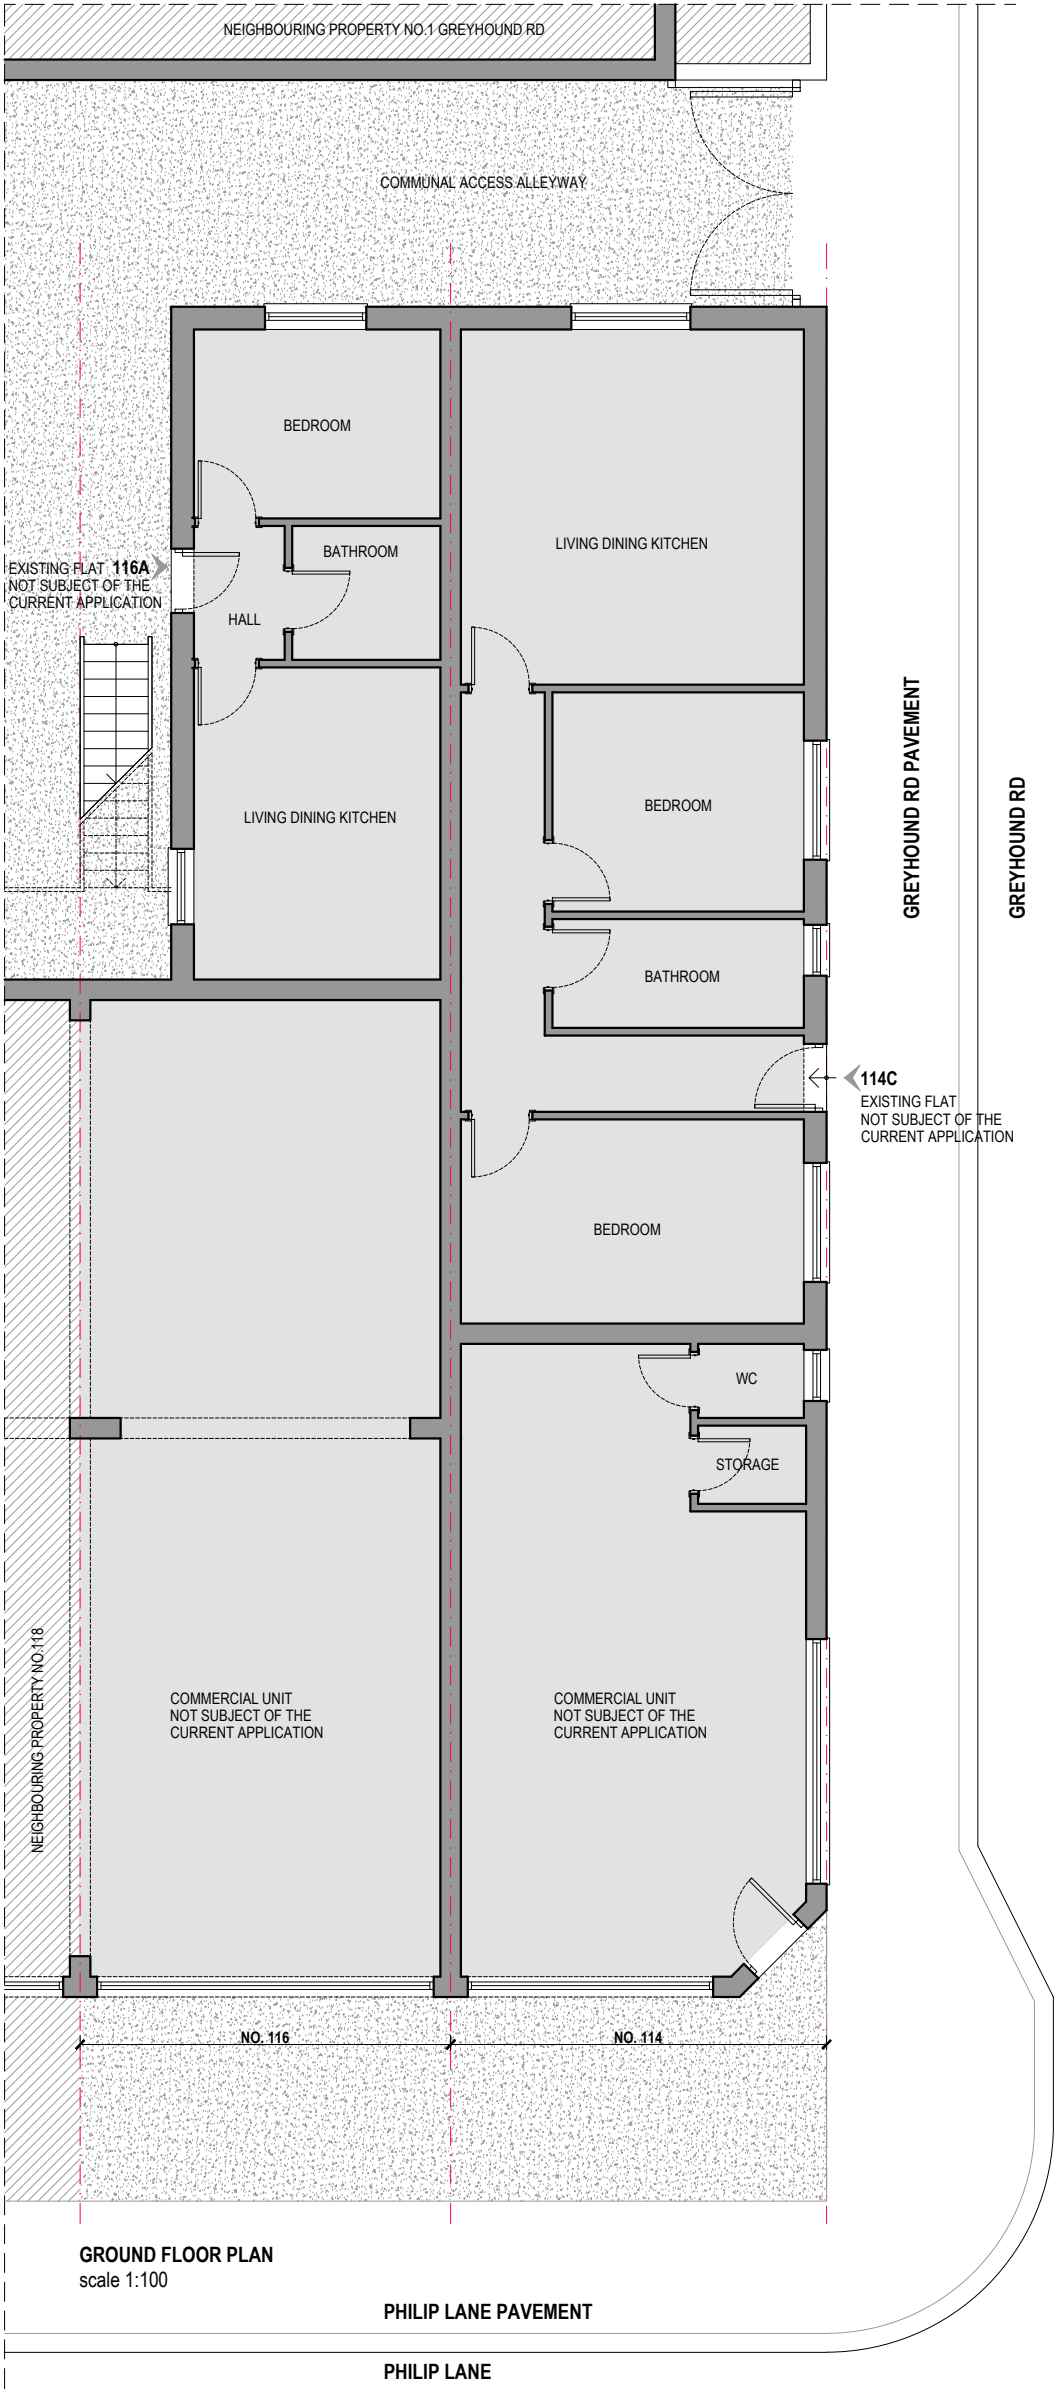


- WALLS / CEILINGS LEGEND:**
- EXISTING WALLS / CEILINGS
 - PROPOSED WALLS / CEILINGS
 - WALLS / PARTITION TO BE REMOVED
- LINES / HATCHES LEGEND:**
- REMOVING INTERVENTIONS
 - PROPOSED INTERVENTIONS
 - NEIGHBORING PROPERTIES
 - AREAS WHICH ARE NOT SUBJECT OF THE CURRENT APPLICATION
 - BOUNDARY
- FLATS LEGEND:**
- | | | |
|-----------|-----------|-----------|
| FLAT 114A | FLAT 114B | FLAT 114D |
| FLAT 116B | FLAT 116C | FLAT 116D |

Rev.	Date	Revisions
LAWFUL DEVELOPMENT CERTIFICATE EXISTING USE		
 ARCHITECTURAL DESIGN STUDIO 400 West Green Road, West Green, London, N15 3PX Tel: 07842410527 Web: www.archpl.co.uk		
Client Mr. OKKES SAKO		
Project 114-116 Philip Lane N15 4JL		
Scale	1/100@A3	Date 03/2026
Drawn By	VC	Checked By AEC
Project No.	26001	Drawing No. A101
Drawing title		Revision -
Ground Floor Plan		

 

Notes
1- This drawing is not for construction
2- All Dimension are in millimeters
3- Dimensions are not to be scaled directly from drawings
4- All dimensions are to be checked on site and the Architect is to be inform of any discrepancies before construction commences
5- All references to drawings refer to current revision of that drawing
6- The Copyright of this drawing belongs to Archpl Ltd.

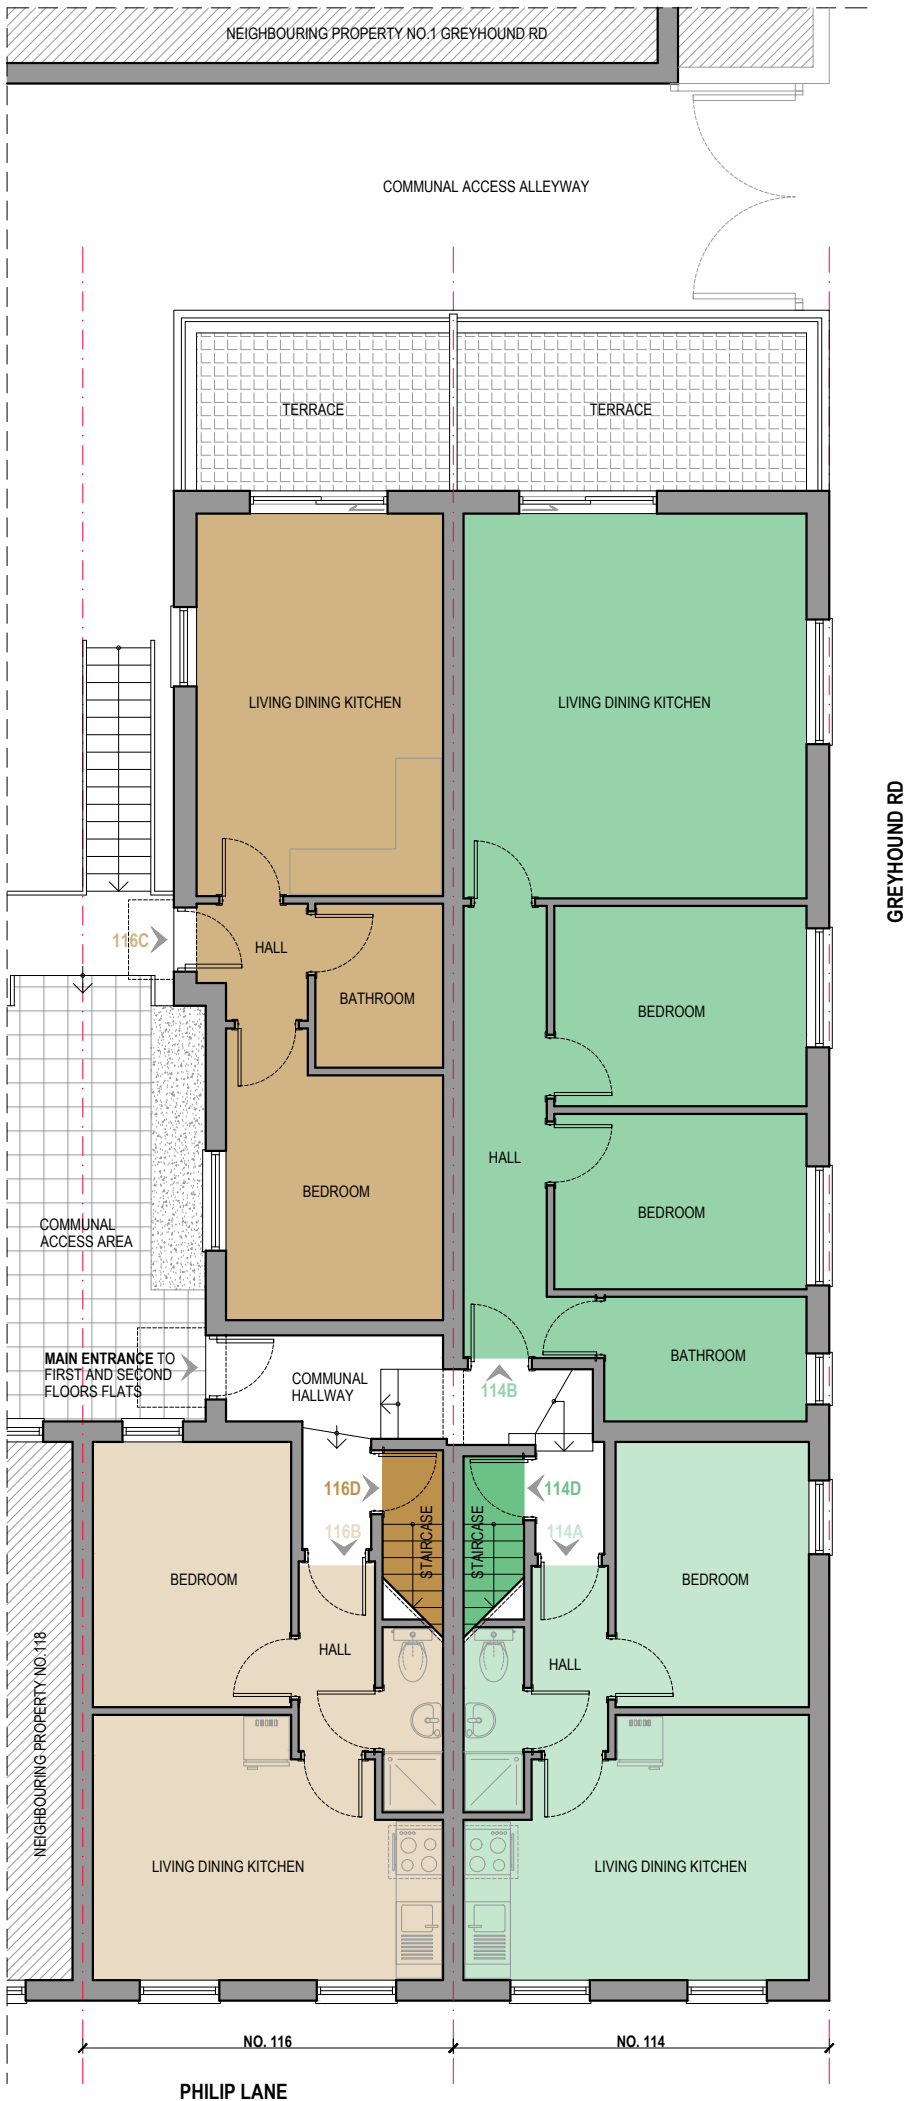


FIRST FLOOR PLAN
scale 1:100

WALLS / CEILINGS LEGEND:
EXISTING WALLS / CEILINGS
PROPOSED WALLS / CEILINGS
WALLS / PARTITION TO BE REMOVED


LINES / HATCHES LEGEND:
REMOVING INTERVENTIONS
PROPOSED INTERVENTIONS
NEIGHBORING PROPERTIES
AREAS WHICH ARE NOT SUBJECT OF THE CURRENT APPLICATION
BOUNDARY

FLATS LEGEND:
FLAT 114A
FLAT 114B
FLAT 114D
FLAT 116B
FLAT 116C
FLAT 116D


Rev.	Date	Revisions
LAWFUL DEVELOPMENT CERTIFICATE EXISTING USE		
 ARCH ARCHITECTURAL DESIGN STUDIO 400 West Green Road, West Green, London, N15 3PX Tel: 07842410527 Web: www.archpl.co.uk		
Client	Mr. OKES SAKO	
Project	114-116 Philip Lane N15 4JL	
Scale	1/100@A3	Date 03/2026
Drawn By	VC	Checked By AEC
Project No.	26001	Drawing No. A102
Drawing title		Revision -
First Floor Plan		

 

Notes
1- This drawing is not for construction
2- All Dimension are in millimeters
3- Dimensions are not to be scaled directly from drawings
4- All dimensions are to be checked on site and the Architect is to be inform of any discrepancies before construction commences
5- All references to drawings refer to current revision of that drawing
6- The Copyright of this drawing belongs to Archpl Ltd.

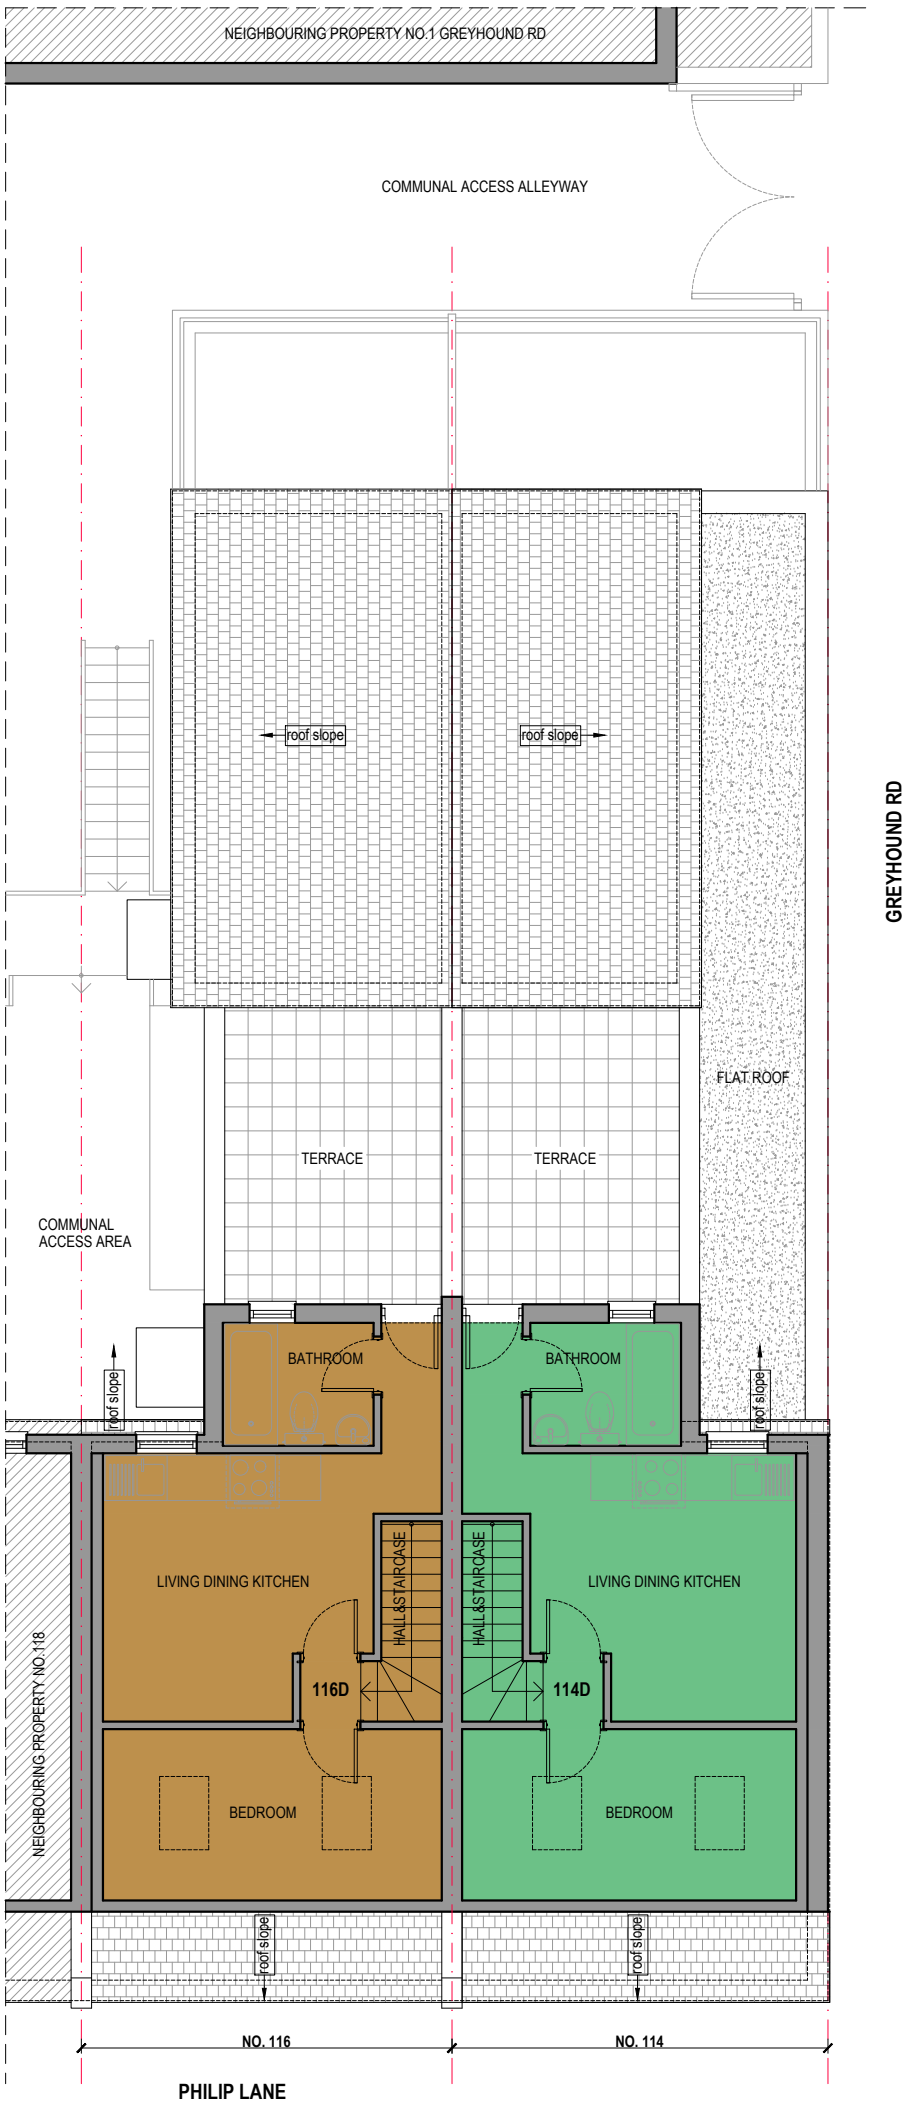

LOFT FLOOR PLAN
scale 1:100

 

- WALLS / CEILINGS LEGEND:**
- EXISTING WALLS / CEILINGS
 - PROPOSED WALLS / CEILINGS
 - WALLS / PARTITION TO BE REMOVED
- LINES / HATCHES LEGEND:**
- REMOVING INTERVENTIONS
 - PROPOSED INTERVENTIONS
 - NEIGHBORING PROPERTIES
 - AREAS WHICH ARE NOT SUBJECT OF THE CURRENT APPLICATION
 - BOUNDARY
- FLATS LEGEND:**
- | | | |
|-----------|-----------|-----------|
| FLAT 114A | FLAT 114B | FLAT 114D |
| FLAT 116B | FLAT 116C | FLAT 116D |

-	-	-
Rev.	Date	Revisions
LAWFUL DEVELOPMENT CERTIFICATE EXISTING USE		
 ARCH ARCHITECTURAL DESIGN STUDIO 400 West Green Road, West Green, London, N15 3PX Tel: 07842410527 Web: www.archpl.co.uk		
Client Mr. OKKES SAKO		
Project 114-116 Philip Lane N15 4JL		
Scale	1/100@A3	Date 03/2026
Drawn By	VC	Checked By AEC
Project No. 26001	Drawing No. A103	Revision -
Drawing title Loft Floor Plan		